1 EXTERIOR ELEVATION - NORTH
1" = 10'-0"

2 EXTERIOR ELEVATION - EAST
1" = 10'-0"

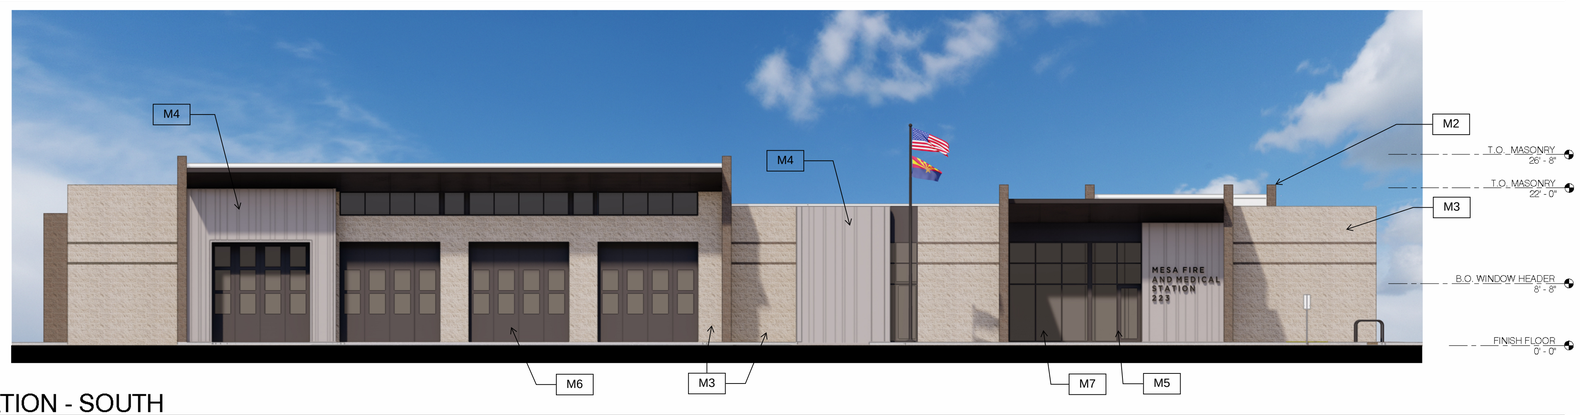

3 EXTERIOR ELEVATION - SOUTH
1" = 10'-0"

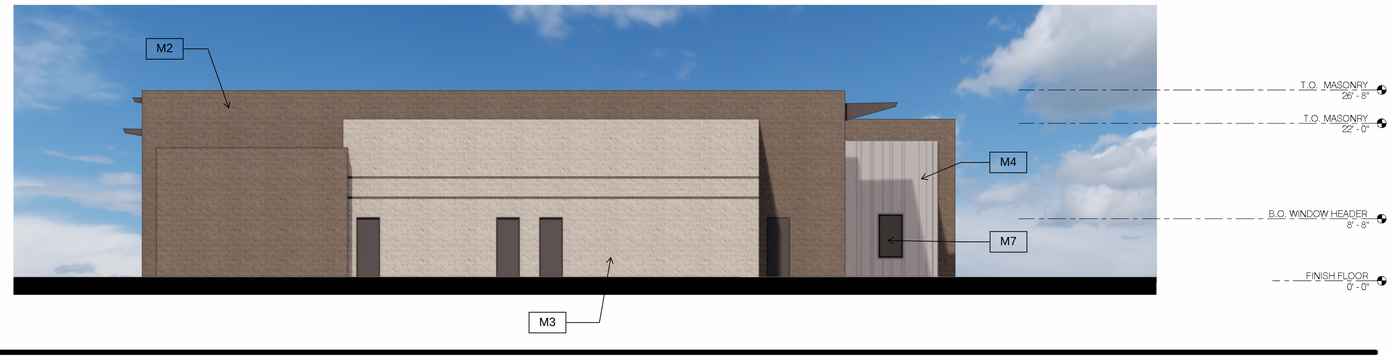

4 EXTERIOR ELEVATION - WEST
1" = 10'-0"

5/6/2024 5:15:20 PM

GENERAL NOTES

1. INFORM THE ARCHITECT OF ANY DISCREPANCIES BEFORE BEGINNING WORK.
2. ALL SIGNAGE UNDER SEPARATE SUBMITTAL AND PERMIT
3. PROVIDE CONTINUOUS CAULK MATCHED COLORING AT TRANSITION OF ALL DISSIMILAR MATERIALS.
4. CONTRACTOR SHALL CONFIRM AND MARK ALL UNDERGROUND AND OVERHEAD UTILITIES PRIOR TO START OF WORK.
5. ALL DIMENSIONS ARE TO MASONRY, CONCRETE, OR STUD FRAMING.

M1	METAL ROOFING MANF: ATAS COLOR: 29 CHAR BROWN
M2	CONCRETE MASONRY UNIT - TRENDSTONE MANF: SUPERLITE COLOR: BLACK MOUNTAIN
M3	CONCRETE MASONRY UNIT - MESASTONE MANF: SUPERLITE COLOR: PEARL WHITE
M4	METAL CLADDING MANF: ATAS COLOR: 37 ANCHOR GREY
M5	DOOR/WINDOW FRAME MANF: TBD COLOR: TO MATCH 29 CHAR BROWN
M6	APPARATUS BAY DOORS MANF: TIGER DRYLAC POWDER COATINGS COLOR: TO MATCH 29 CHAR BROWN
M7	GLAZING MANF: PPG COLOR: SOLARBAN 70 SOLARGRAY

KEY PLAN

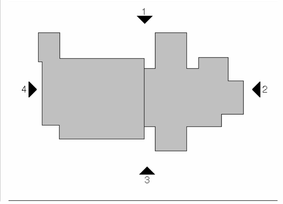

Perlman
Architects of Arizona
2929 N. Central Ave. Ste. 1600
Phoenix, AZ 85012
480.951.5900

Seal

NOT FOR CONSTRUCTION

These drawings are instruments of service and are the property of Howard Perlman, AIA. Howard Perlman expressly reserves its common law copyright and other property rights to these plans. These plans are not to be reproduced, changed or copied in any form or manner whatsoever, nor are they to be assigned to any third party, without first obtaining the expressed written permission and consent of Howard Perlman, AIA. Written dimensions on these drawings shall have precedence over scaled dimensions.
© COPYRIGHT 2022, HOWARD PERLMAN, A.I.A.

Rev.	Date	By	Description

Project
CITY OF MESA FIRE AND MEDICAL STATION NO. 223
3310 E. MCDOWELL RD.

Owner
CITY OF MESA
20 E. MAIN STE 650
Mesa, AZ 85211

Drawn/Checked
JD / JR

Date
05/07/24

Project Number
323014/COM C10124

Sheet Number
EXTERIOR ELEVATIONS
A9.1