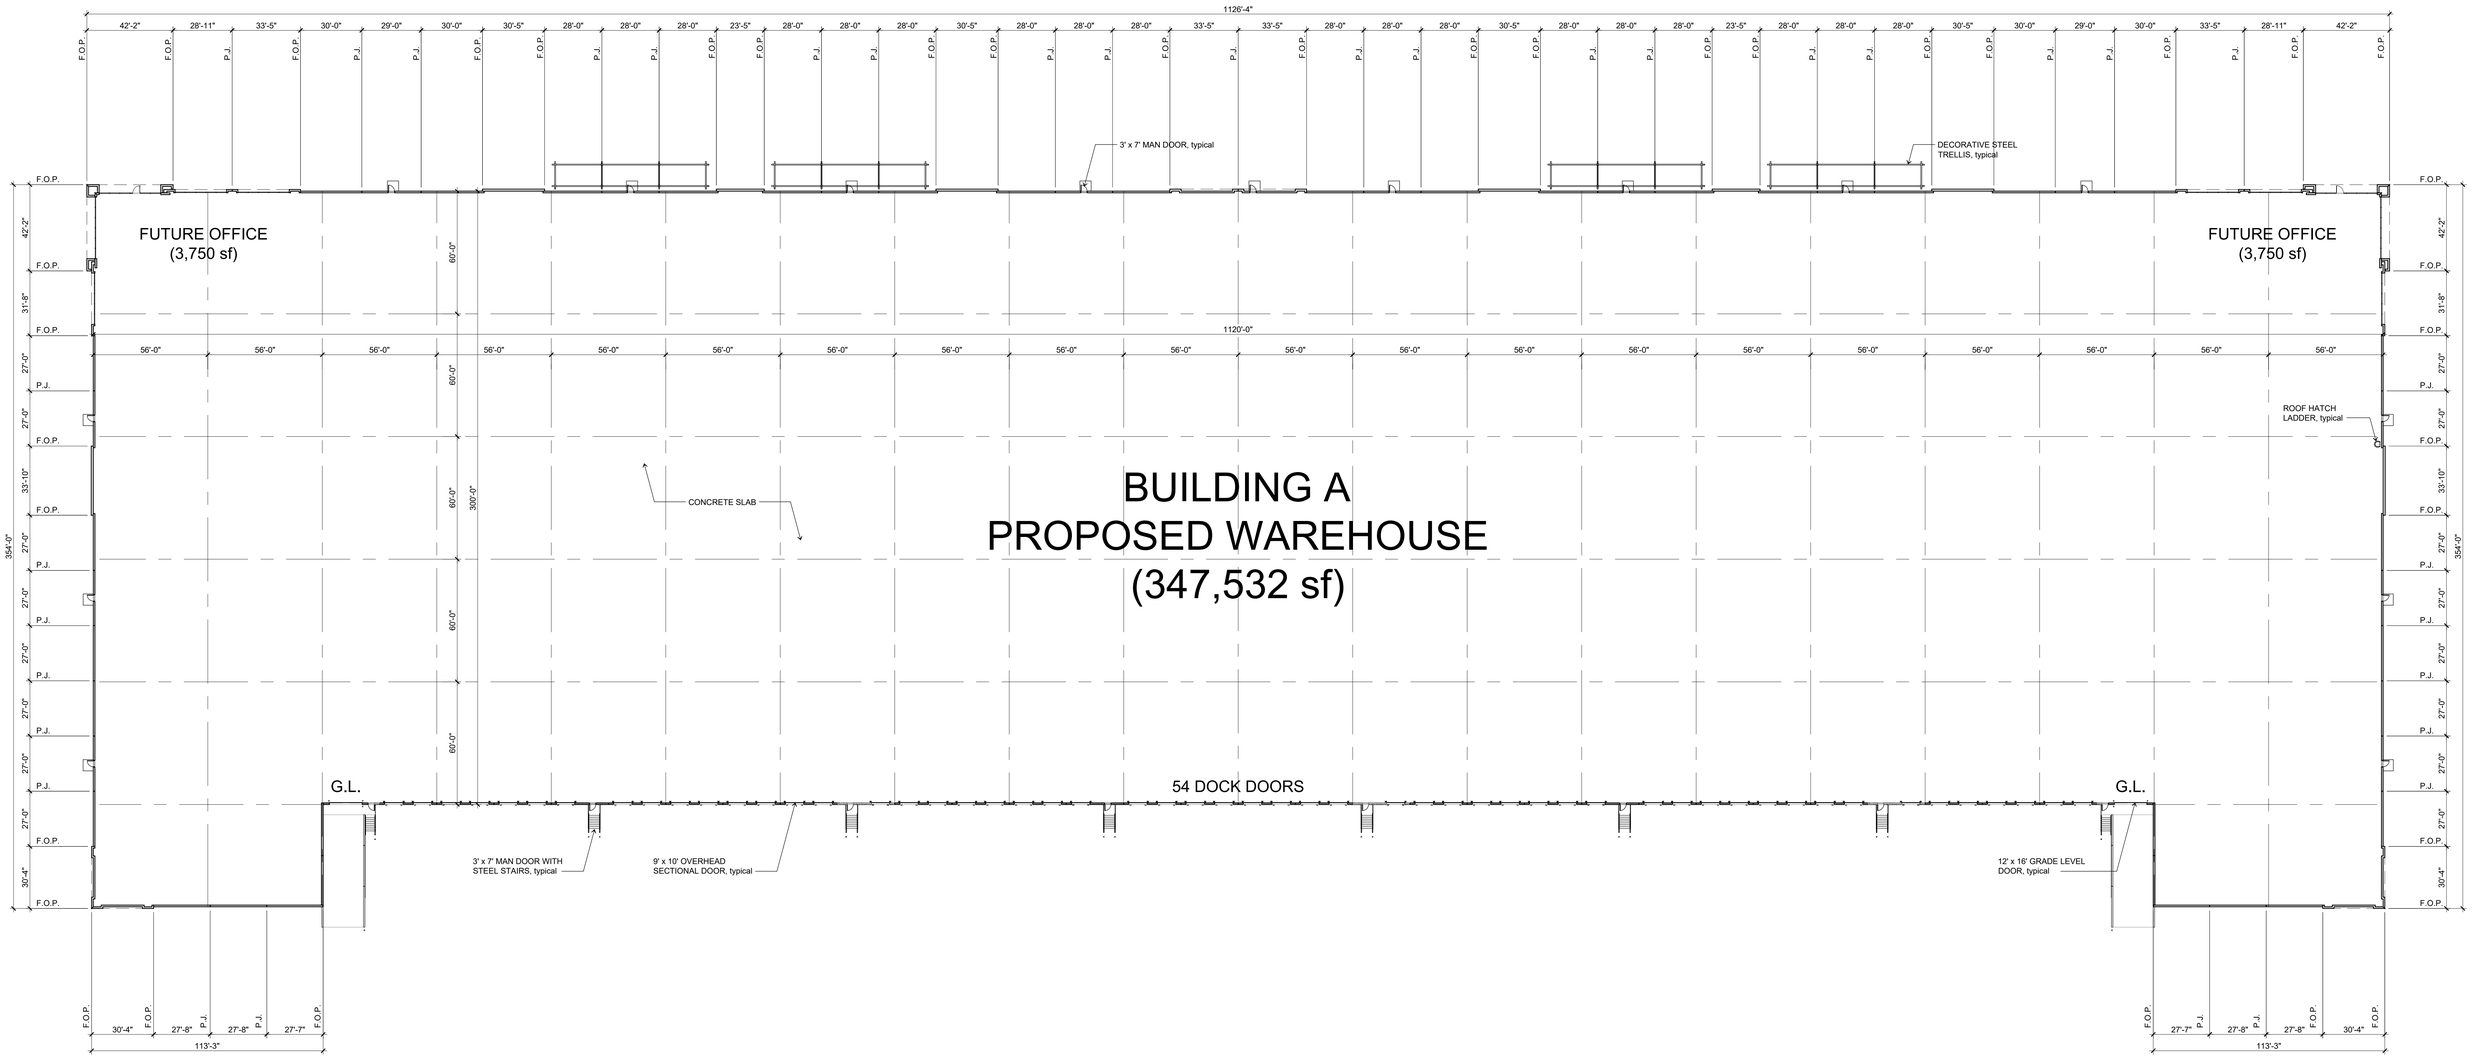

Building A Floor Plan

14 April 2022

Pecos and Merrill
Phoenix, Arizona

0' 15' 30' 60'
SCALE: 1" = 30'

Calvin J. Coatsworth Architects, PC
1574 Gulf Road PMB 212 - Point Roberts, WA 98281 - Phone: (949) 833-1930

CAPROCK PARTNERS