PLEASE RECYCLE

THIS DRAWING IS AN INSTRUMENT OF SERVICE AND THE PROPERTY OF ARCHITECTURAL RESOURCE TEAM, INC. THIS DRAWING MAY NOT BE REPRODUCED, OR REPRODUCTIONS HEREOF.

IF THIS IS NOT 24"X36", IT IS A REDUCED PRINT - SCALE ACCORDINGLY

SIGNAGE

WELCOME SIGN	4 SF
MONUMENT SIGN X 2	96 SF
SOUTH PERFORATED SCREEN	2,562 SF
EAST PERFORATED SCREEN	643 SF
ENTRANCE SIGN	61 SF
VOLUNTEER SIGN	52 SF
DONATION SIGN	36 SF
TOTAL	3,454 SF

BUILDING AND SIGN COLOR LEGEND

- P1 - Dunn Edwards Lime Twist - DEA124
- P2 - Dunn Edwards Chive - DE5559
- P3 - Dunn Edwards Tropical Teal - DE5754
- P4 - Dunn Edwards Sanctuary Spa - DE5843
- P5 - Dunn Edwards Windy Sky - DE6288
- P6 - Dunn Edwards December Sky - DE6352

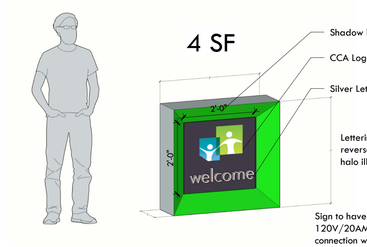

4 SF

Shadow box sign frame to match building Color P2

CCA Logo (Color P2 + P4)

Silver Letters

Lettering / Logo to be reverse pan channel w/ halo illumination

Sign to have dedicated 120V/20AMP circuit with connection within sign cabinet. Disconnect switch to be provided

5 Welcome Sign
1/2" = 1'-0"

36 SF

11 Donation Sign
3/32" = 1'-0"

BUILDING LETTERS / LOGOS:

A Combination of sign types / construction may be used:
Pan Channel letter / logos with face illumination.
Reverse pan channel letters / logos with halo - illumination.
Flat cut out lettering.
Branding Colors & Finishes will be used.

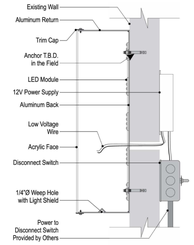

FACE ILLUMINATED CHANNEL LETTER - TYPICAL
scale: N.T.S.

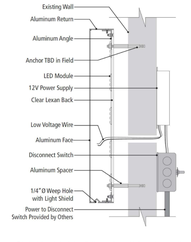

TYP. HALO ILLUMINATED LETTER SECTION
scale: nts

TYP. DUAL ILLUMINATED LETTER SECTION
scale: nts

Street Facing Side
Color P3

48 SF
QTY: 2

Lettering / Logo to be reverse pan channel w/ halo illumination

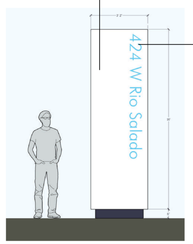

Street Facing Address

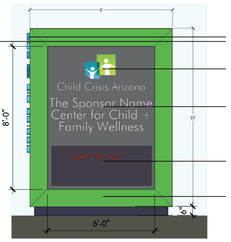

Perpendicular to Street

Sign to have dedicated 120V/20AMP circuit with connection within sign cabinet. Disconnect switch to be provided

6 Monument Sign
1/4" = 1'-0"

61 SF

CCA Logo (Color P2 + P4)

Silver Letters

4 Entrance Sign
3/32" = 1'-0"

52 SF

CCA Logo (Color P2 + P4)

Silver Letters

Color P4

7 Volunteer Sign
3/32" = 1'-0"

Structural member

Aluminum panel with varying perforation sizes

The facades of the building facing Rio Salado and Country Club will feature an installation embodying the values of Child Crisis Arizona. The Perforated Imaging uses advanced computer based manufacturing to create complex images using perforations. By varying the size, location and density of the perforations, areas of light, dark and shades in between are created to form an image. These perforations also allow the panel to provide needed shade for the glazing on these portions of the façades.

643 SF

Perforated Screen Painted P3

3 East Perforated Screen
3/32" = 1'-0"

LOVE HOPE KINDNESS CARE **YOUTH** PROMISE FUTURE SAFE KIDS FOSTER THRIVE RESILIENCY **CHILD CRISIS ARIZONA** LOVE **SAFE KIDS** HOPE KINDNESS
LOVE KINDNESS CARE YOUTH STRONG FAMILIES PROMISE FUTURE **FOSTER** THRIVE RESILIENCY LOVE YOUTH PROMISE FUTURE THRIVE YOUTH FUTURE CARE FUTURE
FOSTER THRIVE RESILIENCY LOVE FOSTER HOPE FOSTER THRIVE RESILIENCY LOVE HOPE KINDNESS CARE YOUTH **SAFE KIDS** FOSTER HOPE RESILIENCY CARE KIDS
PROMISE FUTURE STRONG FAMILIES FOSTER SAFE KIDS THRIVE HOPE RESILIENCY SAFE KIDS **LOVE** HOPE KINDNESS CARE YOUTH LOVE **STRONG FAMILIES** CARE
PROMISE FUTURE FOSTER THRIVE RESILIENCY LOVE **HOPE** CARE YOUTH PROMISE FUTURE FOSTER THRIVE RESILIENCY LOVE HOPE KINDNESS CARE YOUTH FUTURE
STRONG FAMILIES KINDNESS CARE YOUTH SAFE KIDS PROMISE FUTURE FOSTER THRIVE RESILIENCY LOVE HOPE KINDNESS CARE FOSTER HOPE KINDNESS LOVE
YOUTH STRENGTH **PROMISE** FUTURE FOSTER THRIVE RESILIENCY LOVE CARE HOPE KINDNESS YOUTH **STRONG FAMILIES** CARE YOUTH PROMISE FUTURE
FUTURE FOSTER SAFE KIDS THRIVE RESILIENCY LOVE HOPE KINDNESS CARE YOUTH PROMISE FUTURE FOSTER THRIVE LOVE **CHILD CRISIS ARIZONA**

NOTE: Final text layout subject to system design. Will substatnially conform to this concept

2562 SF

Perforated Screen Painted P2

2 West Perforated Screen
3/32" = 1'-0"

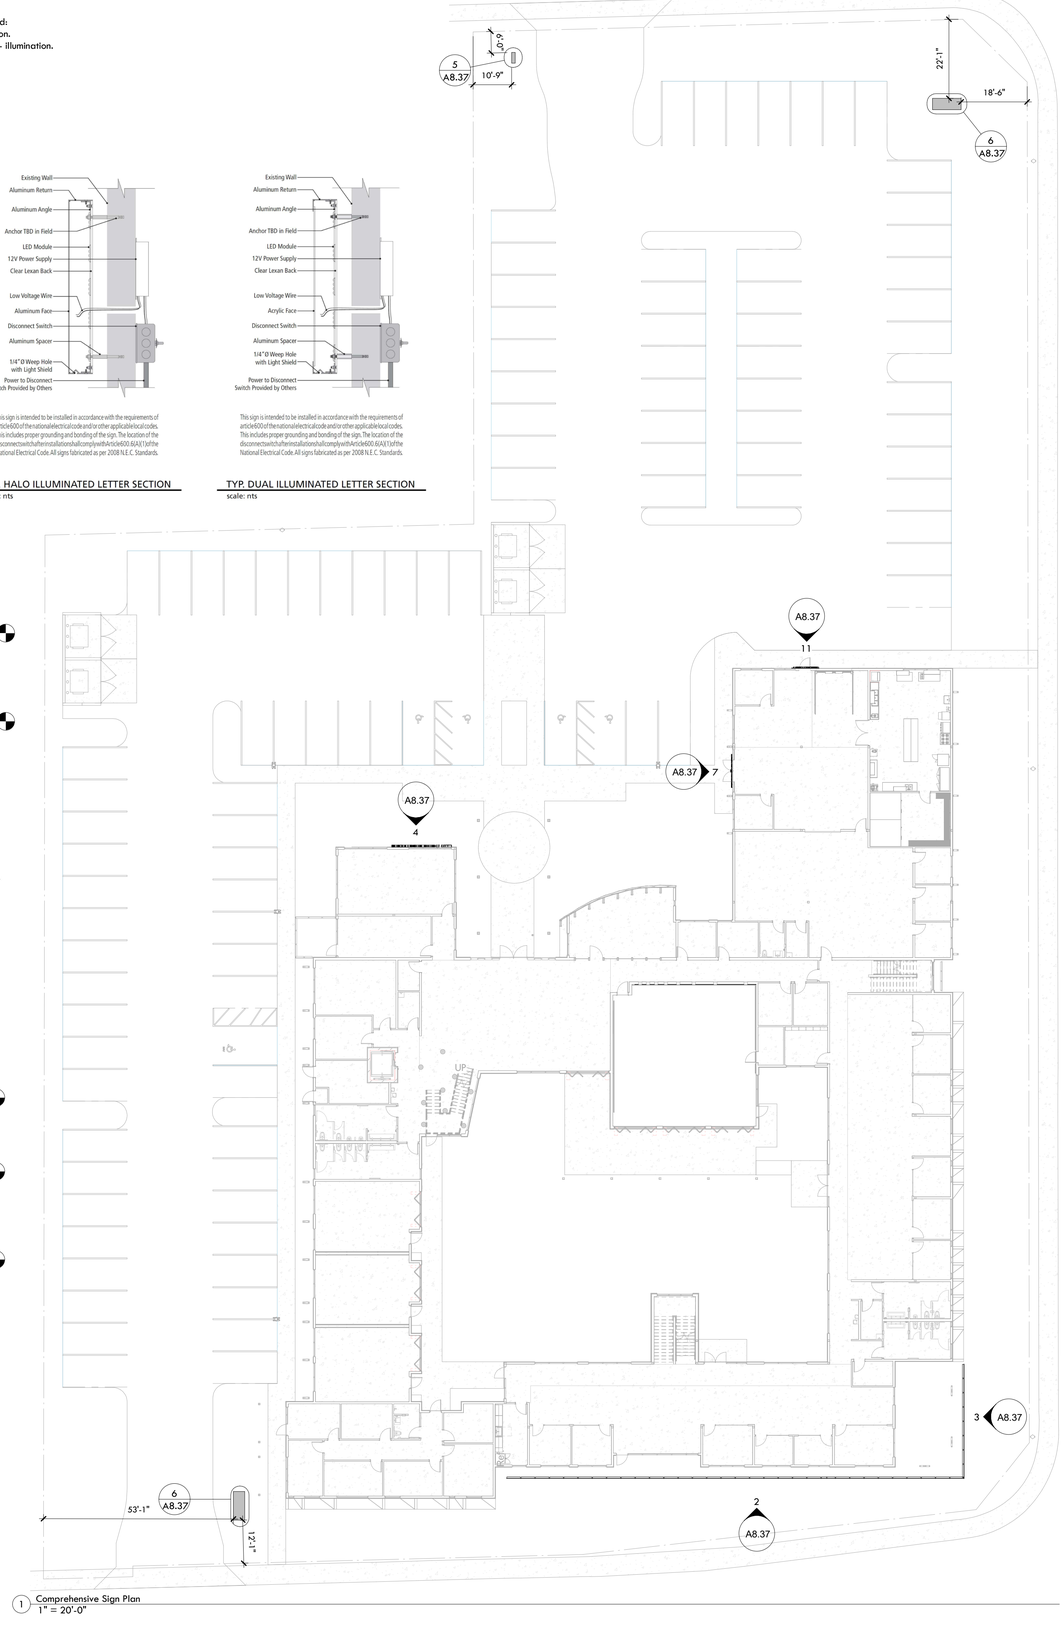

1 Comprehensive Sign Plan
1" = 20'-0"

424 W Rio Salado Pkway
Mesa 85201

Child Crisis Arizona
Child Crisis Arizona HQ

ARCHITECTURAL RESOURCE TEAM
design with purpose
1055 E. Indian School Rd., Phoenix, AZ 85014-4811 v | 602-307-5399 www.art-team.com

Comprehensive Sign Plan

Revision Schedule		
No.	Date	Description

ART PROJECT NO.
21018

DATE
06.16.2022

REGISTERED ARCHITECT
CERTIFICATE NO.
36769
DOUGLAS L. MCCORD
Date Signed
ARIZONA, U.S.A.
Expires 09/30/2023

DRAWING TITLE
Comprehensive Sign Plan

DRAWING
A8.37