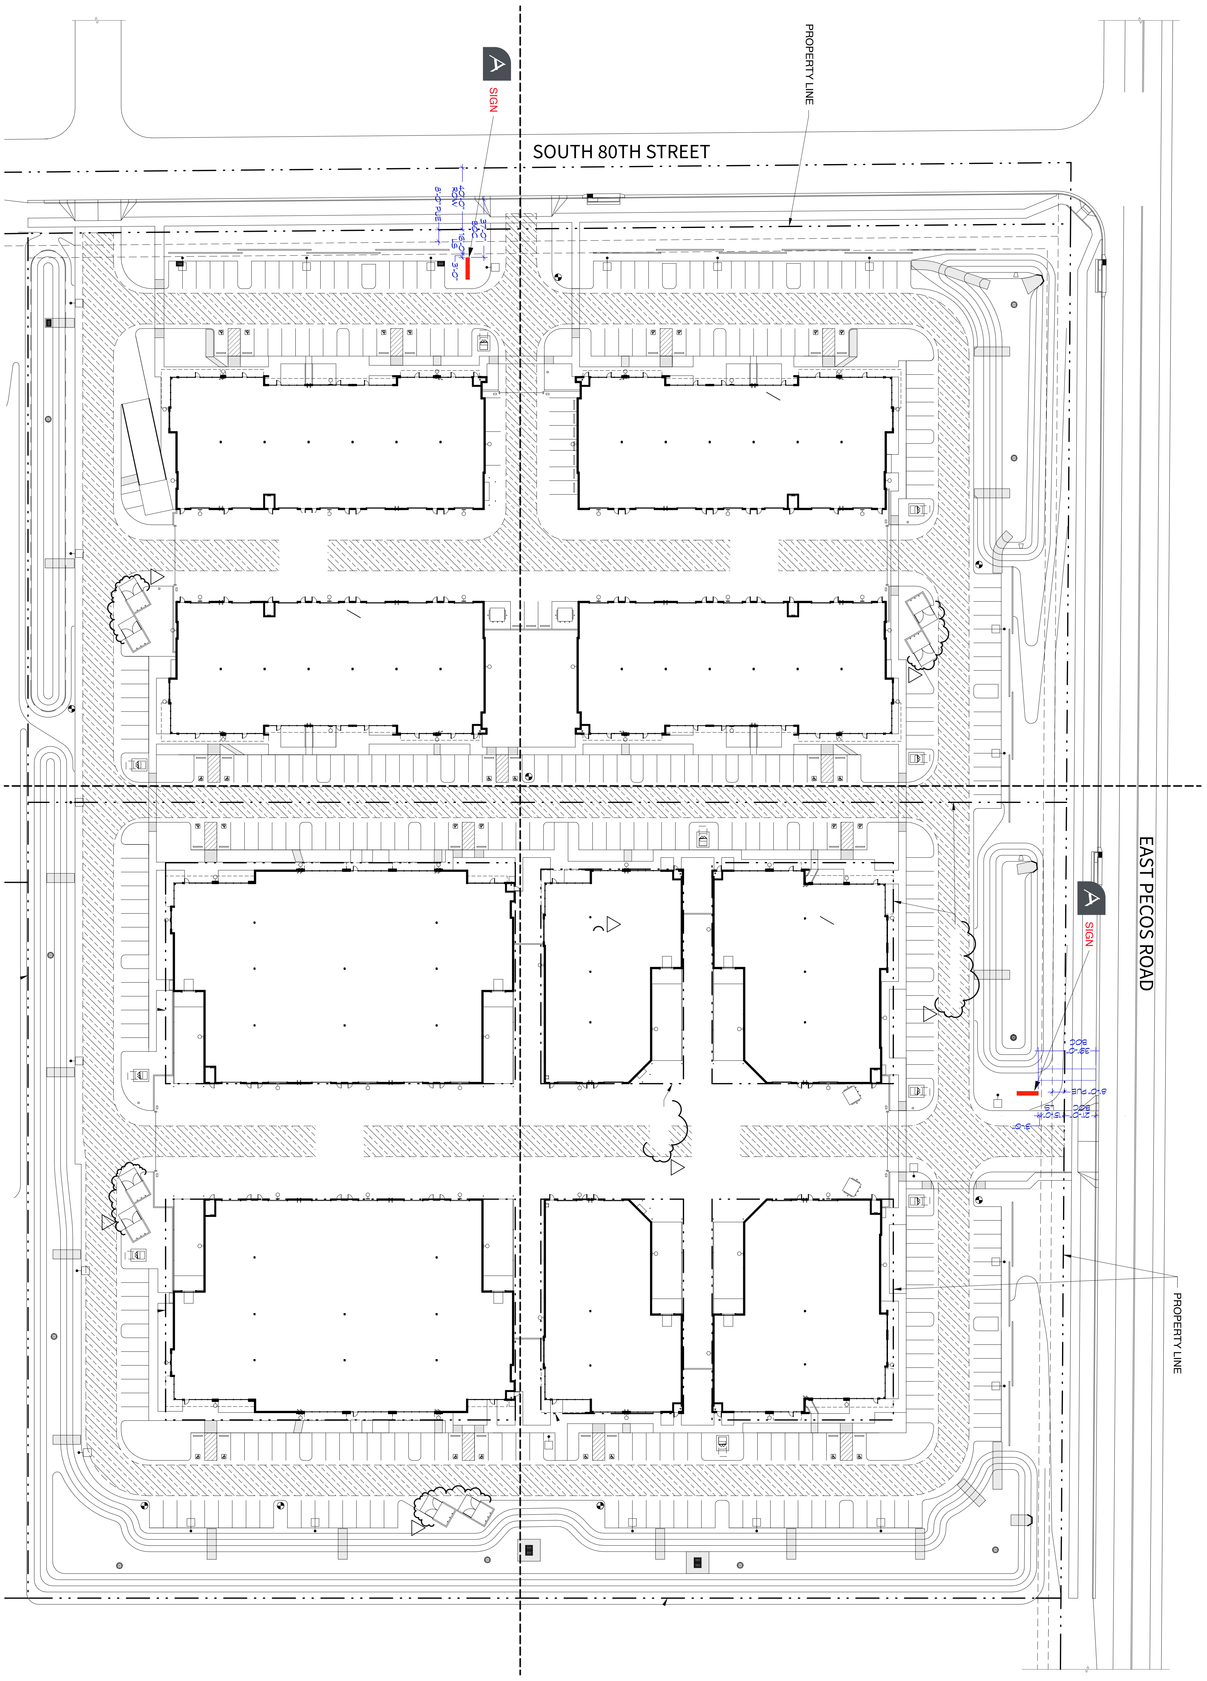

Scale: 1”= 40’-0”

PROJECT TAILWINDS
PHASE 1-10 BUILDINGS
8017 - 8121 EAST PECOS ROAD
MESA, AZ 85212

REGISTERED ARCHITECT
ERIC R. ZITNY
09/24/2021
ARIZONA, U.S.A.

WARE MALCOMB
Leading Design for Commercial Real Estate