CAUTION: IF THIS SHEET IS NOT 30"x42" IT IS A REDUCED PRINT.

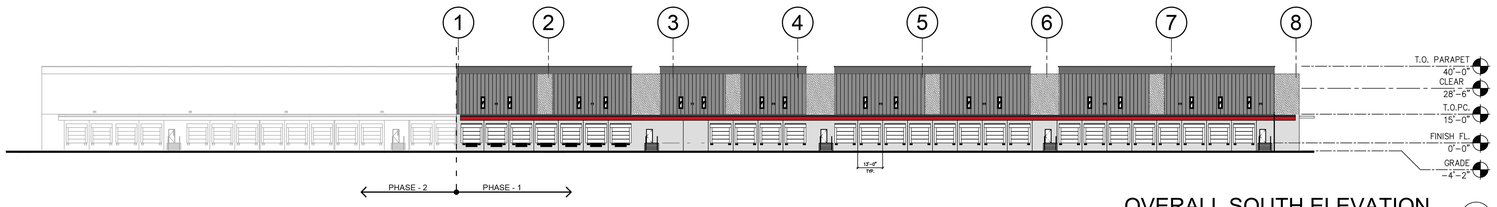

OVERALL SOUTH ELEVATION (1)

SCALE: 1/32"=1'-0"

KEYNOTES

200	EXTERIOR STEEL STAIR, ALL COMPONENTS GALVANIZED AND PAINTED
201	STEEL BOLLARD, CONCRETE-FILLED
202	NON-LOAD BEARING INSULATED PRECAST SANDWICH WALL PANEL
203	SHADOWALL PANEL
205	4' H ACM PANEL
206	CONCRETE WALL JOINT
207	METAL CANOPY
208	DOCK BUMPER
209	DOCK SEAL
211	ROLL-UP DOOR
212	DOCK LEVELER
214	WALL PACK MOUNTED
216	METAL WALL CAP FLASHING
219	REVEAL - ¾" V GROOVE

COLORS

A	BASE COLOR: METALLIC CHAMPAGNE
B	SECONDARY COLOR: MISTIQUE PLUS
C	ACCENT COLOR: COTSCO RED
D	ACCENT COLOR: NATURAL
E	SMOOTH CONCRETE
F	ACCENT COLOR: CHARCOAL

NOTE: PROVE 6'-0" WIDE PAINT COLOR MOCK-UP FULL HEIGHT OF BUILDING FOR OWNER/ARCHITECT REVIEW

ACM PANEL:	1,518 SF	(8%)
T3 PANEL:	7,303 SF	(38%)
STEEL DOORS:	3,972 SF	(21%)
CONC.:	6,380 SF	(33%)
OPENING:	204 SF	(1%)
TOTAL:	19,173 SF	

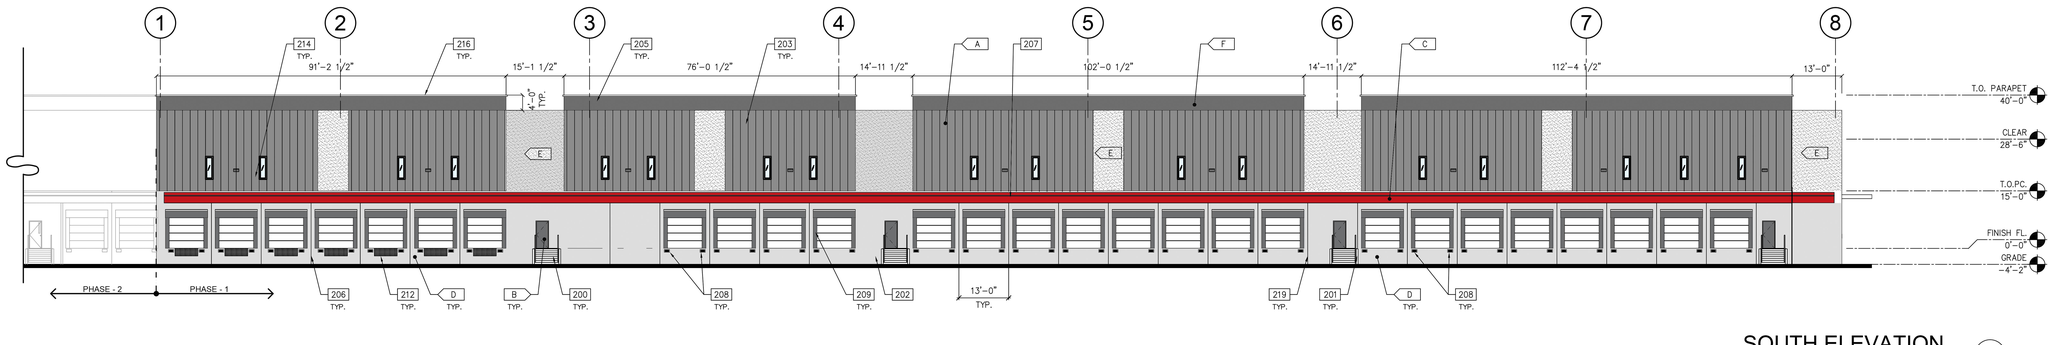

SOUTH ELEVATION (2)

SCALE: 1/16"=1'-0"

THESE DRAWINGS AND SPECIFICATIONS ARE THE PROPERTY AND COPYRIGHT OF WARE MALCOMB AND SHALL NOT BE USED ON ANY OTHER WORK EXCEPT BY AGREEMENT WITH WARE MALCOMB. WRITTEN DIMENSIONS SHALL TAKE PREFERENCE OVER SCALED DIMENSIONS AND SHALL BE VERIFIED ON THE JOB SITE. ANY DISCREPANCY SHALL BE BROUGHT TO THE NOTICE OF WARE MALCOMB PRIOR TO THE COMMENCEMENT OF ANY WORK.

WARE MALCOMB
Leading Design for Commercial Real Estate
wm|green

architecture
planning
interiors
graphics
civil engineering

2777 E. Camelback Rd. Suite 325
Phoenix, AZ 85016
p 480.367.2181
f 480.367.2268

PRELIMINARY
NOT FOR
CONSTRUCTION

COTSCO WHOLESALE

COSTCO WHOLESALE

SOUTH WEST CORNER OF
PETERSON AVE. & 96TH STREET
MESA, ARIZONA

EXTERIOR ELEVATIONS

	DATE	REMARKS
1	07-18-22	REVISION
2	07-19-22	REVISION
3	07-21-22	REVISION
4	09-01-22	REVISION
5	09-28-22	1st SITE PLAN REVIEW SUBMISSION
6	10-11-22	REVISION

PA / PM:	BR
DRAWN BY:	AD
JOB NO.:	PHX22-5026

SHEET
A2.2

07-21-2022

W:\PHX\22\5026\00\Architectural\Cad\00\PLANNING\5026_A20 Elevations.dwg

CAUTION: IF THIS SHEET IS NOT 30"x42" IT IS A REDUCED PRINT.

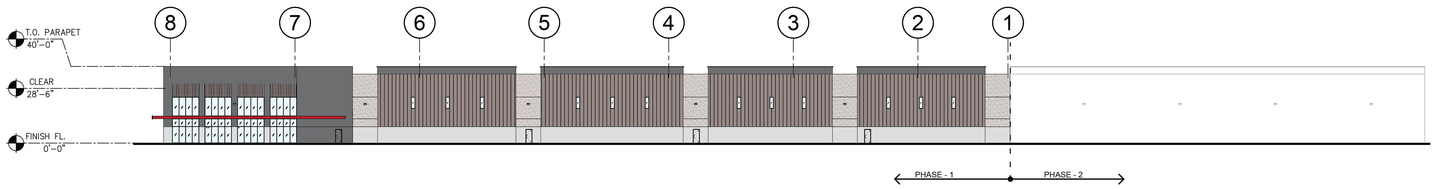

OVERALL NORTH ELEVATION 1
SCALE: 1/32"=1'-0"

ACM PANEL: 1,112 SF (6%)
T3 PANEL: 7,893 SF (45%)
CONC.: 7,036.75 SF (40%)
OPENING: 1,468.96 SF (8%)
TOTAL: 17,510.71 SF

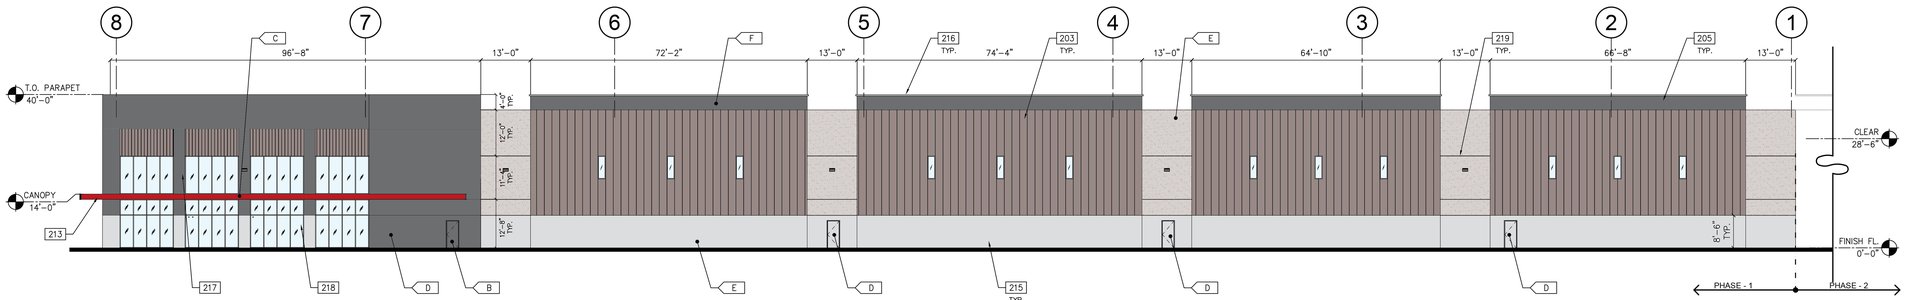

NORTH ELEVATION 2
SCALE: 1/16"=1'-0"

ACM PANEL: 300 SF (4%)
T3 PANEL: 2,237.2 SF (33%)
CONC.: 3,517.4 SF (52%)
OPENING: 716.3 SF (11%)
TOTAL: 6,771.1 SF

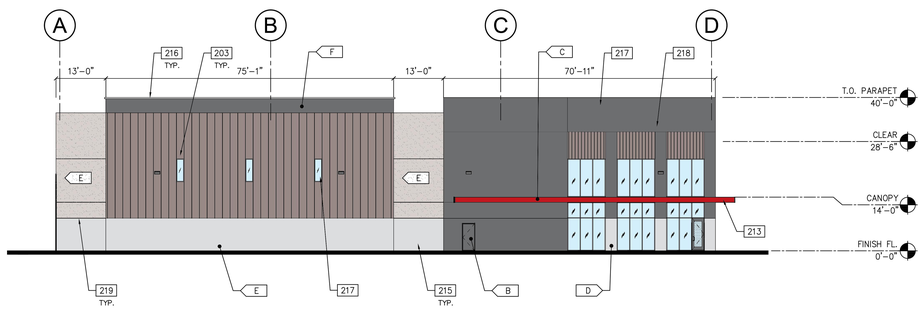

EAST ELEVATION 4
SCALE: 1/16"=1'-0"

ACM PANEL: 492 SF (7%)
T3 PANEL: 3,310.5 SF (50%)
CONC.: 2,762 SF (42%)
OPENING: 72 SF (1%)
TOTAL: 6,636.5 SF

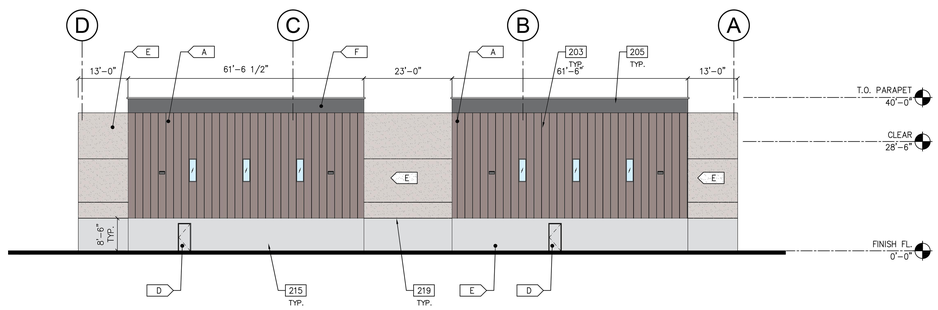

WEST ELEVATION 3
SCALE: 1/16"=1'-0"

KEYNOTES

203	SHADOWALL PANEL
205	4" H ACM PANEL
206	CONCRETE WALL JOINT
212	PRE-FINISHED TRIM
213	OFFICE CANOPY
214	WALL PACK MOUNTED
215	8'-6"H BASE - SMOOTH CONCRETE
216	METAL WALL CAP FLASHING
217	SMOOTH FACE CMU BLOCK, CENTER SCORED
218	SPLIT FACE CMU BLOCK
219	REVEAL - ¾" V GROOVE

COLORS

A	BASE COLOR: METALLIC CHAMPAGNE
B	SECONDARY COLOR: MISTIQUE PLUS
C	ACCENT COLOR: COTSCO RED
D	ACCENT COLOR: NATURAL
E	SMOOTH CONCRETE: NATURAL
F	ACCENT COLOR: CHARCOAL

NOTE: PROVE 6'-0" WIDE PAINT COLOR MOCK-UP FULL HEIGHT OF BUILDING FOR OWNER/ARCHITECT REVIEW

THESE DRAWINGS AND SPECIFICATIONS ARE THE PROPERTY AND COPYRIGHT OF WARE MALCOMB AND SHALL NOT BE USED ON ANY OTHER WORK EXCEPT BY AGREEMENT WITH WARE MALCOMB. WRITTEN DIMENSIONS SHALL TAKE PREFERENCE OVER SCALED DIMENSIONS AND SHALL BE VERIFIED ON THE JOB SITE. ANY DISCREPANCY SHALL BE BROUGHT TO THE NOTICE OF WARE MALCOMB PRIOR TO THE COMMENCEMENT OF ANY WORK.

WARE MALCOMB
Leading Design for Commercial Real Estate
wm|green
architecture
planning
interiors
graphics
civil engineering
2777 E. Camelback Rd. Suite 325
Phoenix, AZ 85016
p 480.367.2100
f 480.907.2288

PRELIMINARY
NOT FOR
CONSTRUCTION

COTSCO WHOLESALE

SOUTH WEST CORNER OF
PETERSON AVE. & 96TH STREET
MESA, ARIZONA

EXTERIOR ELEVATIONS

	DATE	REMARKS
1	07-18-22	REVISION
2	07-19-22	REVISION
3	07-21-22	REVISION
4	09-01-22	REVISION
5	09-28-22	1st SITE PLAN REVIEW SUBMISSION
6	10-11-22	REVISION

PA / PM:	BR
DRAWN BY:	AD
JOB NO.:	PHX22-5026

SHEET
A2.3

07-21-2022

W:\PHX\22\5026\00\Architectural\Cad\DD\PLANNING\5026_A20 Elevations.dwg