STOREFRONT LEGEND

GL_= GLAZING TYPE
GL_T = GLAZING TYPE TEMPERED
ISP = INSULATED SPANDREL PANEL

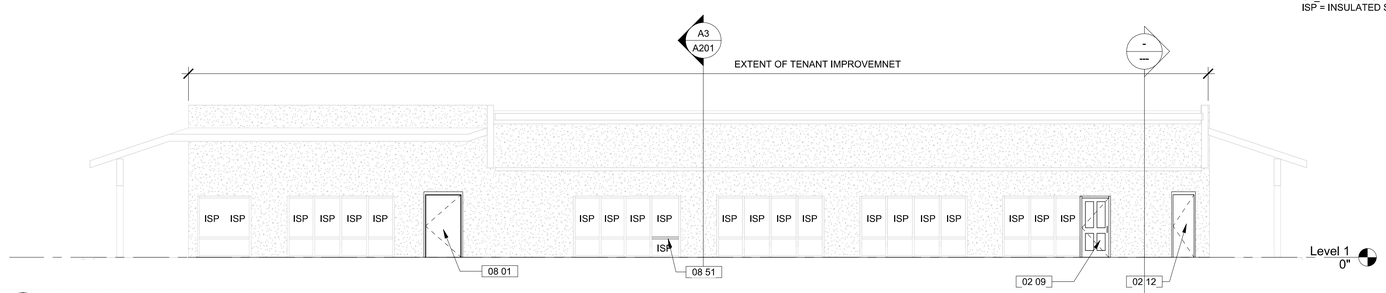

D1 WEST ELEVATION
1/8" = 1'-0"

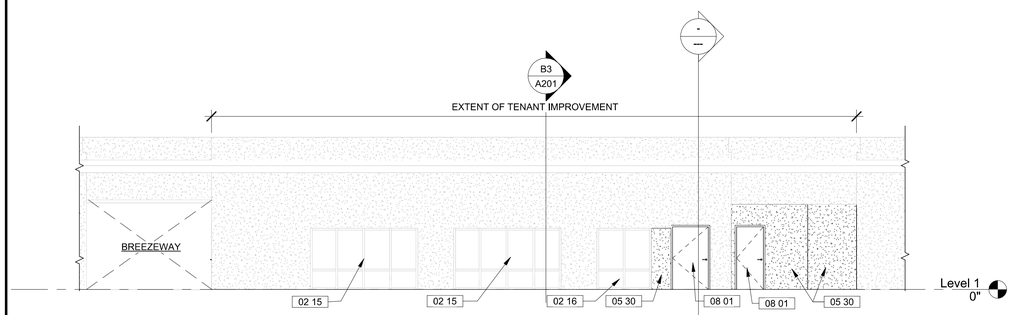

C1 SOUTH ELEVATION
1/8" = 1'-0"

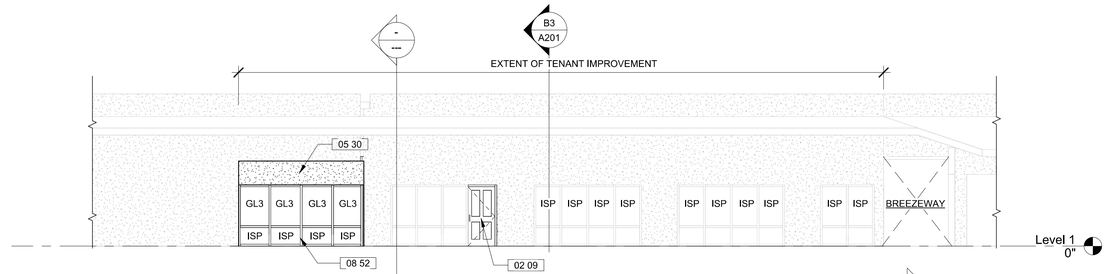

C3 NORTH ELEVATION
1/8" = 1'-0"

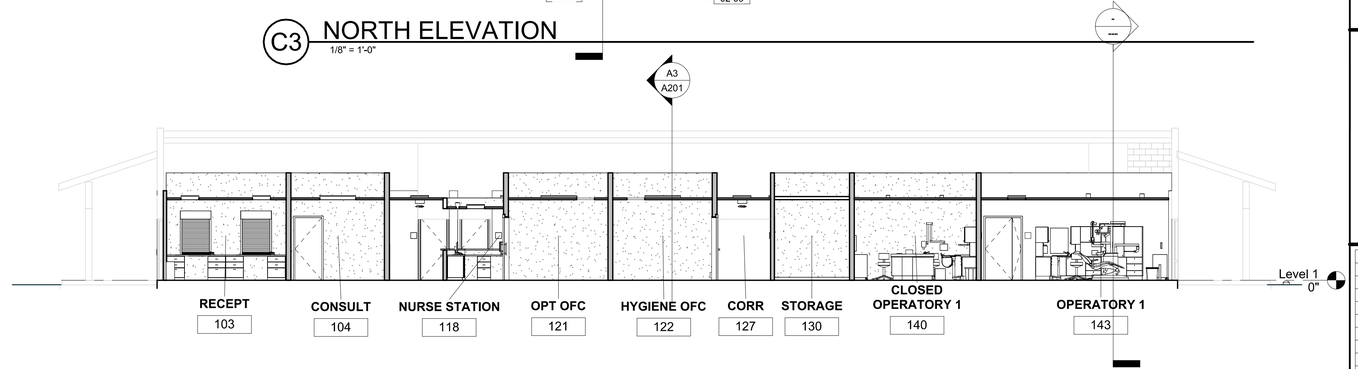

B3 NORTH/SOUTH SECTION
1/8" = 1'-0"

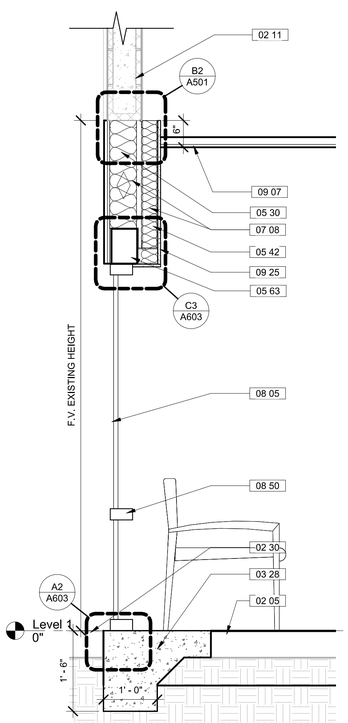

A1 WALL @ STOREFRONT
3/4" = 1'-0"

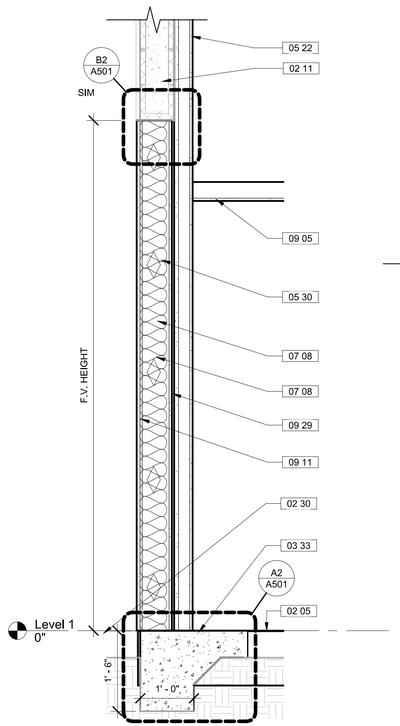

A2 WALL @ SOUTH
3/4" = 1'-0"

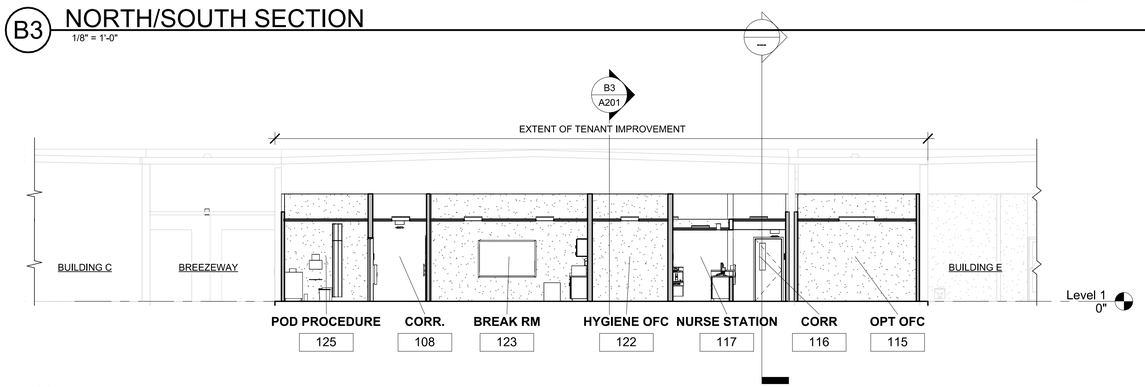

A3 EAST/WEST SECTION
1/8" = 1'-0"

KEYNOTES

KEY#	KEYNOTE TEXT
02 05	EXISTING CONCRETE SLAB TO REMAIN.
02 09	EXISTING DOOR TO REMAIN W/ NEW HARDWARE AND NEW DOOR SWING.
02 11	EXISTING WALL TO REMAIN.
02 12	EXISTING DOOR TO REMAIN W/ NEW HARDWARE.
02 15	EXISTING STOREFRONT TO REMAIN.
02 16	EXISTING STOREFRONT TO BE SALVAGED, RECONFIGURED AND REUSED.
02 30	EXISTING SIDEWALK.
03 28	CONCRETE FOOTING, SEE STRUCTURAL.
03 33	CONCRETE FLOOR, SEE STRUCTURAL.
05 22	NEW SHAFT WALL TO BOTTOM OF STRUCTURE.
05 30	NEW 6" EXTERIOR WALL WITH STUCCO SYSTEM OVER PLYWOOD SHEATHING.
05 42	3 5/8" x 20GA METAL STUD.
05 63	STRUCTURAL STEEL BEAM - REFER TO STRUCTURAL.
07 08	BATT INSULATION.
08 01	NEW DOOR.
08 05	INSULATED GLAZING, MATCH EXISTING.
08 50	ALUMINUM CURTAIN WALL SYSTEM.
08 51	NEW STOREFRONT HORIZONTAL MULLION.
08 52	NEW ALUMINUM STOREFRONT WINDOW. MATCH EXISTING CLINIC.
09 05	GYPSUM BOARD CEILING.
09 07	ACOUSTICAL CEILING.
09 11	STUCCO FINISH, MATCH EXISTING FINISH.
09 25	5/8" GYPSUM BOARD.
09 29	GYPSUM BOARD.

JSRa
JOHNSON SMITTHIPONG & ROSAMOND ASSOCIATES, INC.
5210 E Williams Cir • Ste 600 • Tucson, AZ 85711
(520) 547-7904 • www.JSRa.com

Consultants:

REGISTERED ARCHITECT
CERTIFICATE NO. 9793
VERNON ROSAMOND
Date Signed 08/30/23
ARIZONA, U.S.A.
EXPIRES: 03/31/2025

NATIVE HEALTH
BUSINESS CENTER
777 WEST SOUTHERN AVENUE
MESA, ARIZONA 85210

No.	Date	Description

Issue Date:	8/31/2023
Project No:	22-110
Scale:	As indicated
Drawn By:	S.YAZZIE
Checked By:	B.DRAPER

FINAL CD

Sheet Title:

EXTERIOR ELEVATIONS & SECTIONS

Sheet Number:

A201

Autodesk Docs://22-110 Native Health Business Ctr v2023/22-110 06 Arch Native Health Business Ctr 2023.rvt
10/3/2023 11:54:52 AM