Board of Adjustment Vicinity Map: BOA24-01073

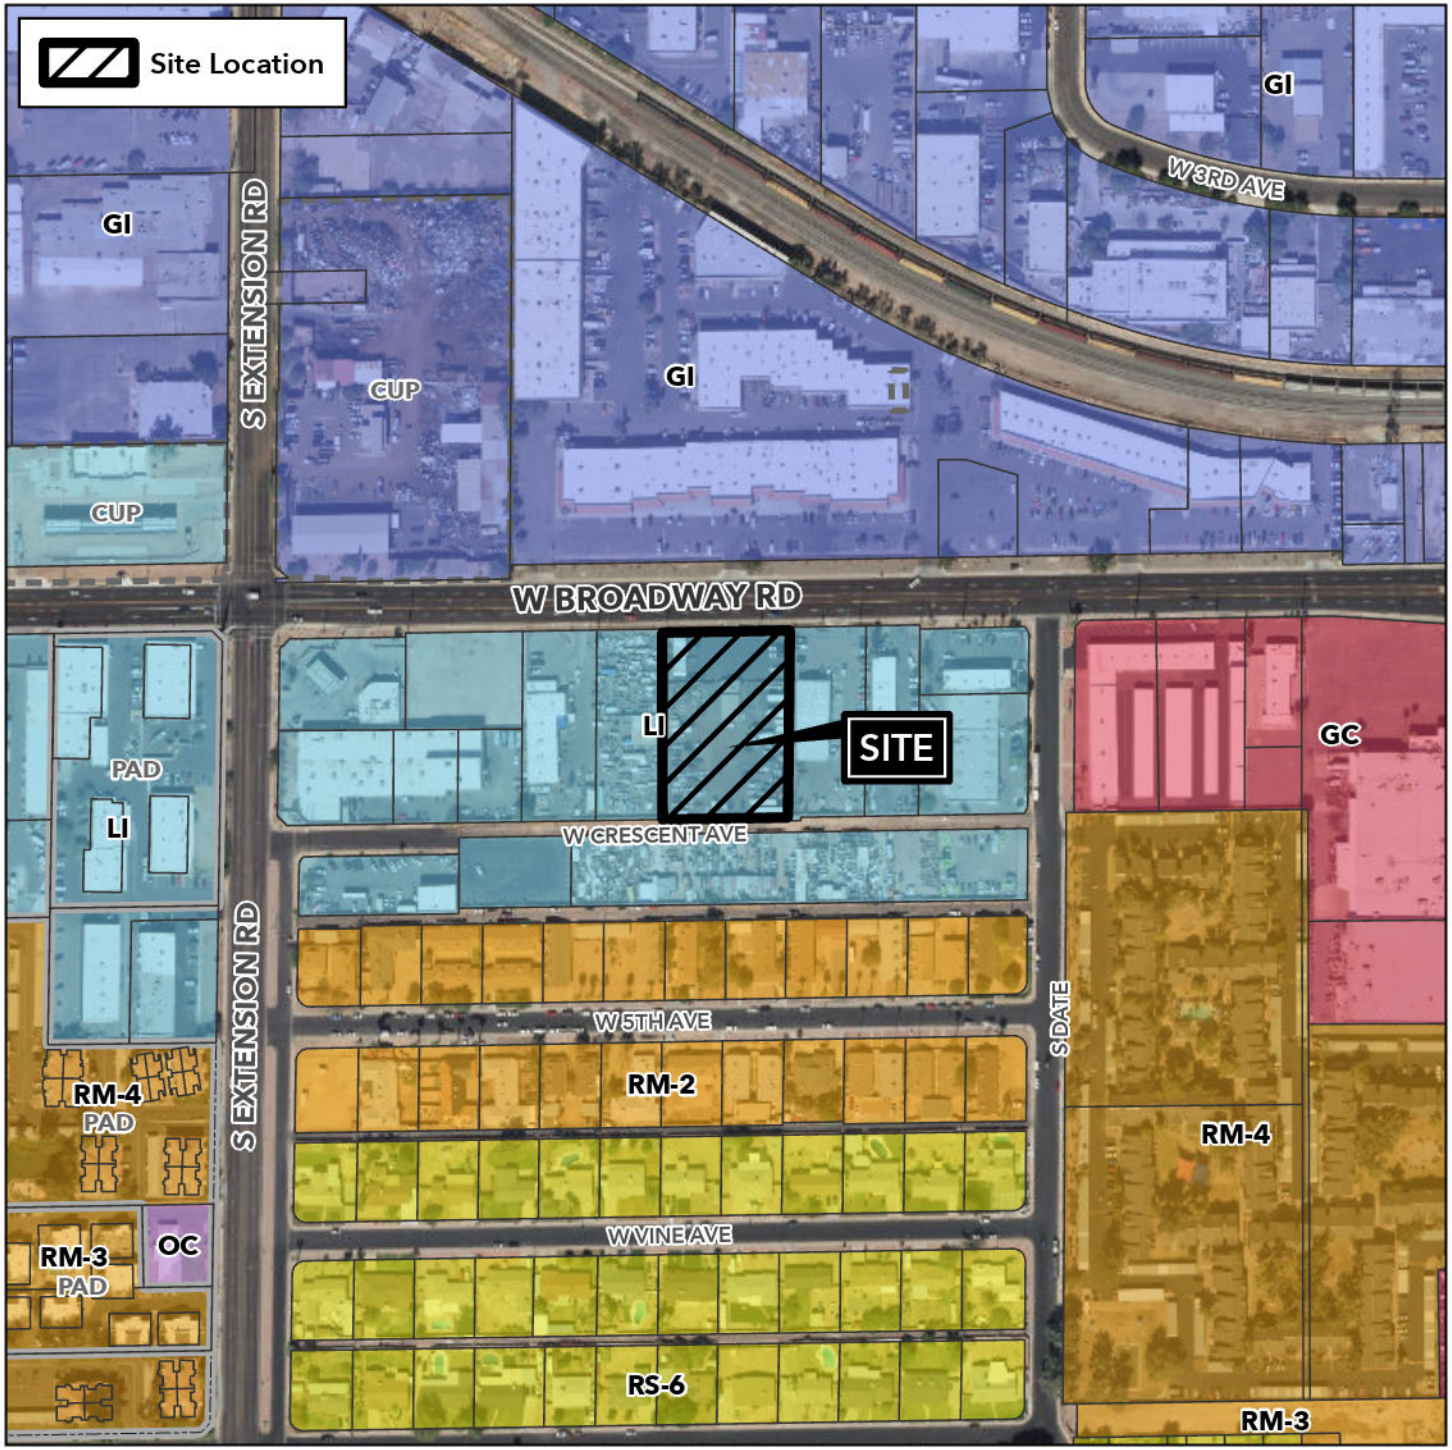

Case Details

Case:

BOA24-01073

Site / Address:

Located at 661 West Broadway Road. (District 4)

Request:

Requesting a Special Use Permit (SUP) for a Comprehensive Sign Plan (CSP).

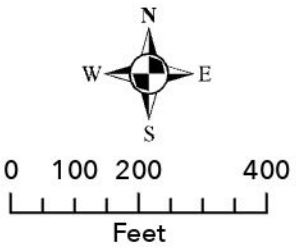

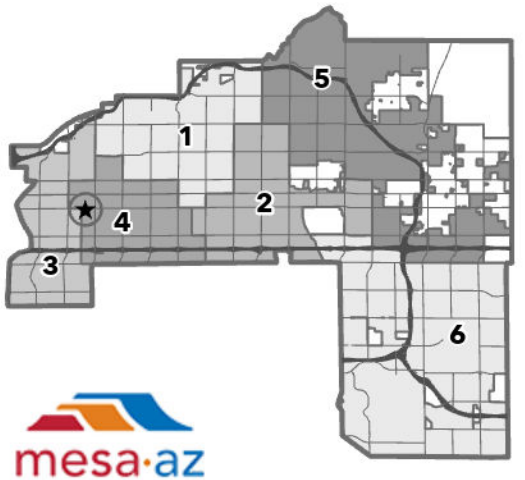

mesa·az