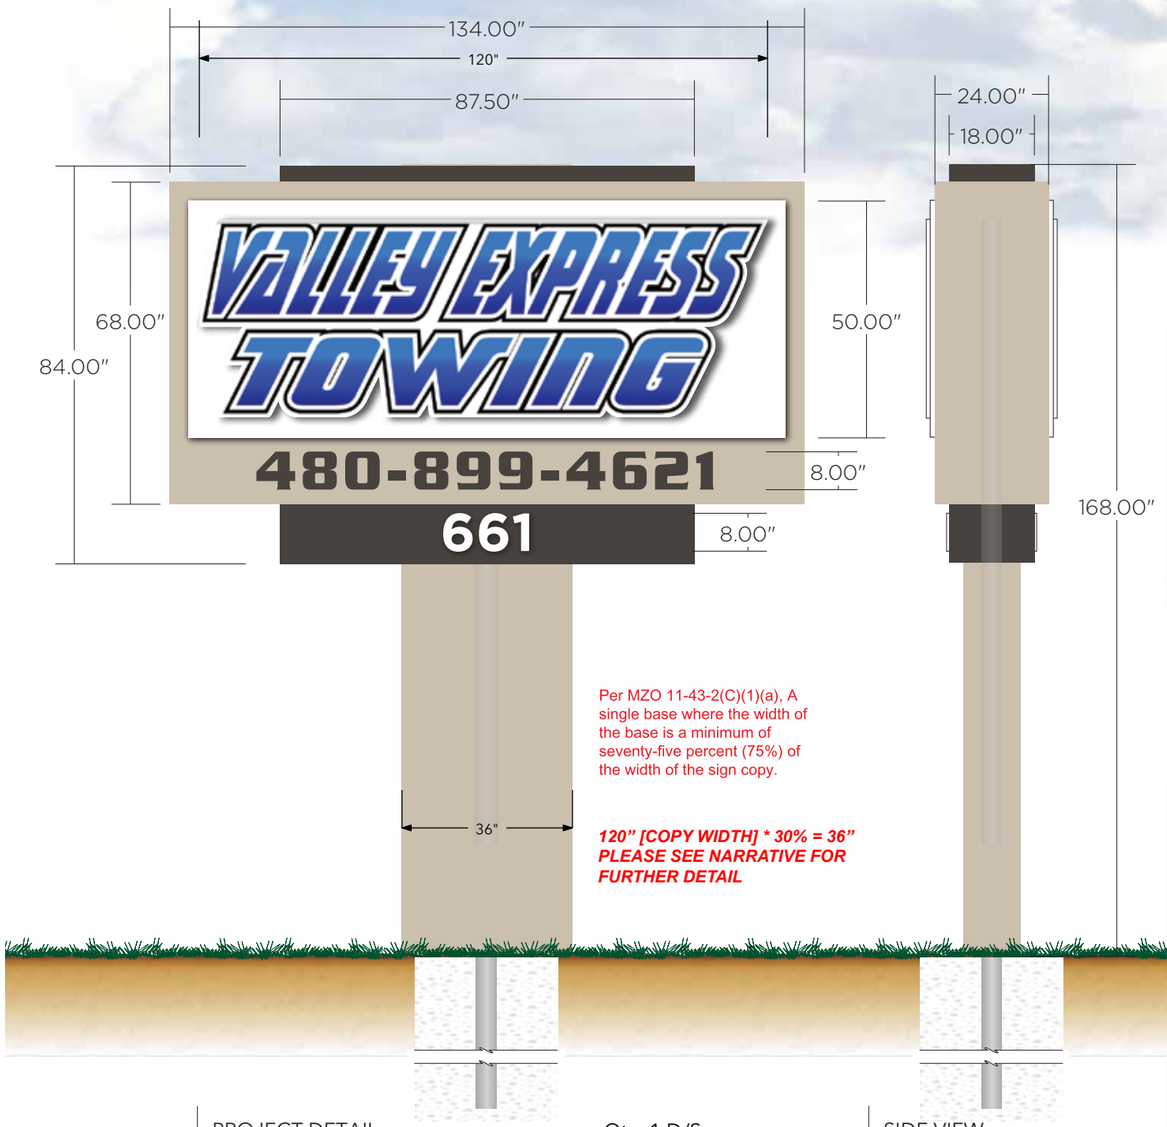

PROJECT DETAIL — Qty: 1 D/S

Scale: 3/8″ = 1′ — 68″ x 134″ = 63.27 Sq. Ft.

SIDE VIEW

Scale: 3/8″ = 1′

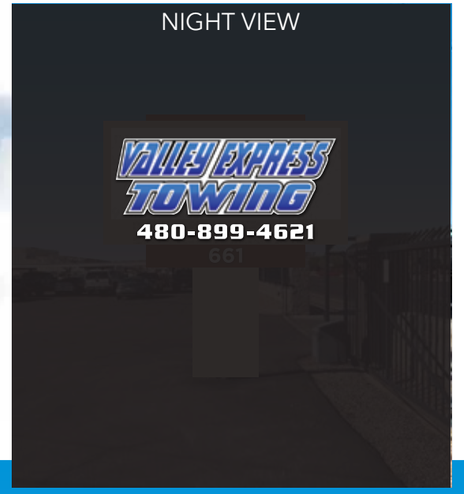

PROPOSED LOCATION

Scale: 1/4″ = 1′

COLOR SCHEDULE:

- FULL COLOR TRANS. DIGITAL PRINT
- MP 59934 / SW 7547 SANDBAR
- MP WHITE
- MP 59569 / SW 7675 SEALSKIN
- PAINTED PERFORATED VINYL MP 59569

PRINT READY ARTWORK

☐ YES ☒ NO

SPECIFICATIONS:

MANUFACTURE AND INSTALL D/S ILLUMINATED MONUMENT SIGN

REMOVE EXISTING SIGN CABINET AND DISPOSE

FABRICATE NEW 24" DEEP ALUMINUM CABINET
PAINTED MP 59934
PHONE NUMBER ROUTED OUT OF FACE AND BACKED UP WITH WHITE ACRYLIC CLAD WITH PERFORATED VINYL PAINTED MP 59569
1" DEEP PAN FACES PAINTED MP WHITE WITH ROUTED FACE AND 1/2" CLEAR ACRYLIC PUSH-THRU CLAD WITH FULL COLOR TRANSLUCENT DIGITAL PRINT*
INTERNAL WHITE LED ILLUMINATION

18" DEEP CABINET PAINTED MP 59569
COLOR WITH 1/4" FLAT CUT OUT ADDRESS NUMBERS FLUSH MOUNTED TO FACE

POLE COVER PAINTED MP 59934 AND EXTENDED FROM 91" TO 168"

5"Ø SCHEDULE 40 PIPE SET INTO 24" x 7'
2500 PSI CONCRETE FOOTER
UTILIZE EXISTING ELECTRICAL CONNECTIONS

*VECTOR ARTWORK REQUIRED PRIOR TO FABRICATION

This sign is intended to be installed in accordance with the requirements of article 600 of the national Electrical code and/or other applicable local codes. This includes proper grounding and bonding of the sign. "The location of the disconnect switch after installation shall comply with article 600.6 (a) (1) of the national electric code.

All signs (including foundations) shall be located outside public domain which includes rights-of-way, PUE's and PUFE's.

SUMMITWEST SIGNS
4049 E. Presidio St., Ste 101, Mesa, AZ 85215 PH: 480.926.3465

CLIENT: Valley Express Towing
ADDRESS: 661 W. Broadway Road
CITY/STATE: Mesa, AZ 85210

DRAWING 240053_Pemit_ValleyExpressTowing_EMC_v10 SALES REP: Stephanie Johnson EMAIL: stephanie@summitwestsigns.com

☒ DATE:

☐ PROOF OK AS IS
☐ PROCEED WITH CHANGES AS MARKED

Your signature acknowledges full approval of design layout and content, releasing SummitWest Signs from responsibility in regard to incorrect information and design. All colors, sizes, positions and specifications shown on this page are artistic concepts only and may vary as needed to facilitate fabrication and installation. Final colors will be matched as close as possible. Slight color variances are inevitable due to materials used and variations in color adjustments between computer monitor and individual desktop printers. All designs are the sole property of SummitWest Signs, are © copyright 2015-2024 and may not be reproduced or used in any way without the written permission and consent of the copyright holder. Violators may be prosecuted.

DESIGNER: MYM
DATE: 12/09/24
PAGE 1

240053

PROJECT INFORMATION

Business Name: VALLEY EXPRESS TOWING
Property Address: 661 W BROADWAY RD MESA, AZ 85210
Assessor Parcel Number: 134-10-063Q
Jurisdiction: CITY OF MESA
Subdivision: SOUTHWEST MESA CENTER
Lot Number: TRACT A
Subdivision MCR Number: 74-10
Lot Size: 59,000 SQ FT (1.35 ACRES)
Zoning: LI - LIGHT INDUSTRIAL
Character Area: EMPLOYMENT
Council District: DISTRICT 4
Broadway Road Street Classification: ARTERIAL
Broadway Road Speed Limit: 40 MPH

VICINITY MAP

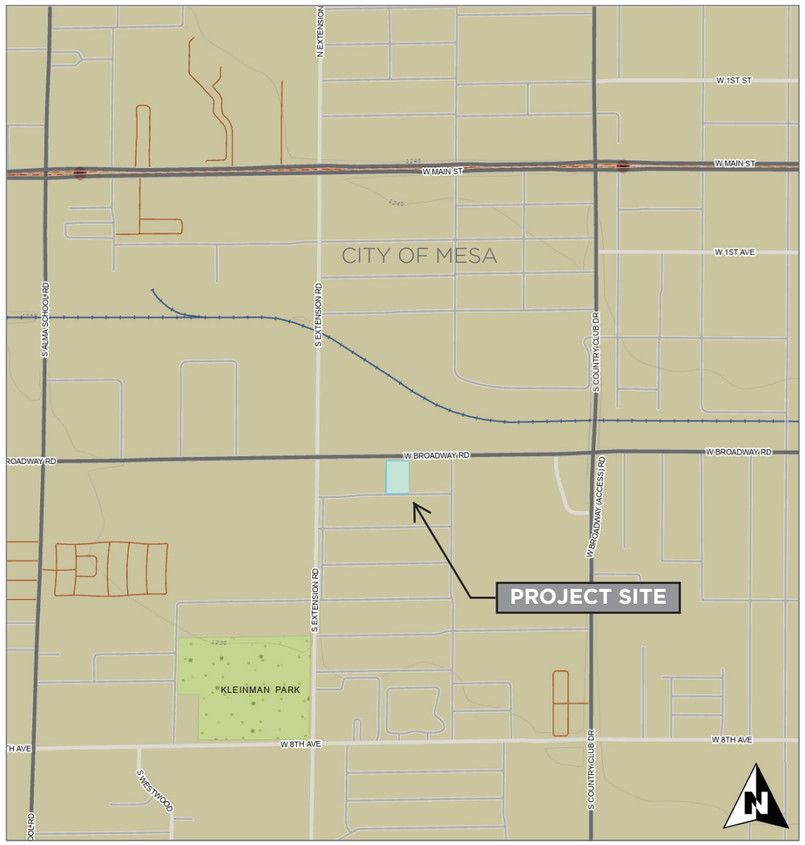

SITE PLAN

SummitWest Signs
4049 E. Presidio St., Ste 101, Mesa, AZ 85215 PH: 480.926.3465

CLIENT: Valley Express Towing
ADDRESS: 661 W. Broadway Road
CITY/STATE: Mesa, AZ 85210

DRAWING: 240053_Pemit_ValleyExpressTowing_EMC_v7 SALES REP: Stephanie Johnson EMAIL: stephanie@summitwestsigns.com

X DATE:

☐ PROOF OK AS IS
☐ PROCEED WITH CHANGES AS MARKED

Your signature acknowledges full approval of design layout and content, releasing SummitWest Signs from responsibility in regard to incorrect information and design. All colors, sizes, positions and specifications shown on this page are artistic concepts only and may vary as needed to facilitate fabrication and installation. Final colors will be matched as close as possible. Slight color variances are inevitable due to materials used and variations in color adjustments between computer monitor and individual desktop printers. All designs are the sole property of SummitWest Signs, are © copyright 2015-2024 and may not be reproduced or used in any way without the written permission and consent of the copyright holder. Violators may be prosecuted.

DESIGNER: AC
DATE: 12/16/24

240053

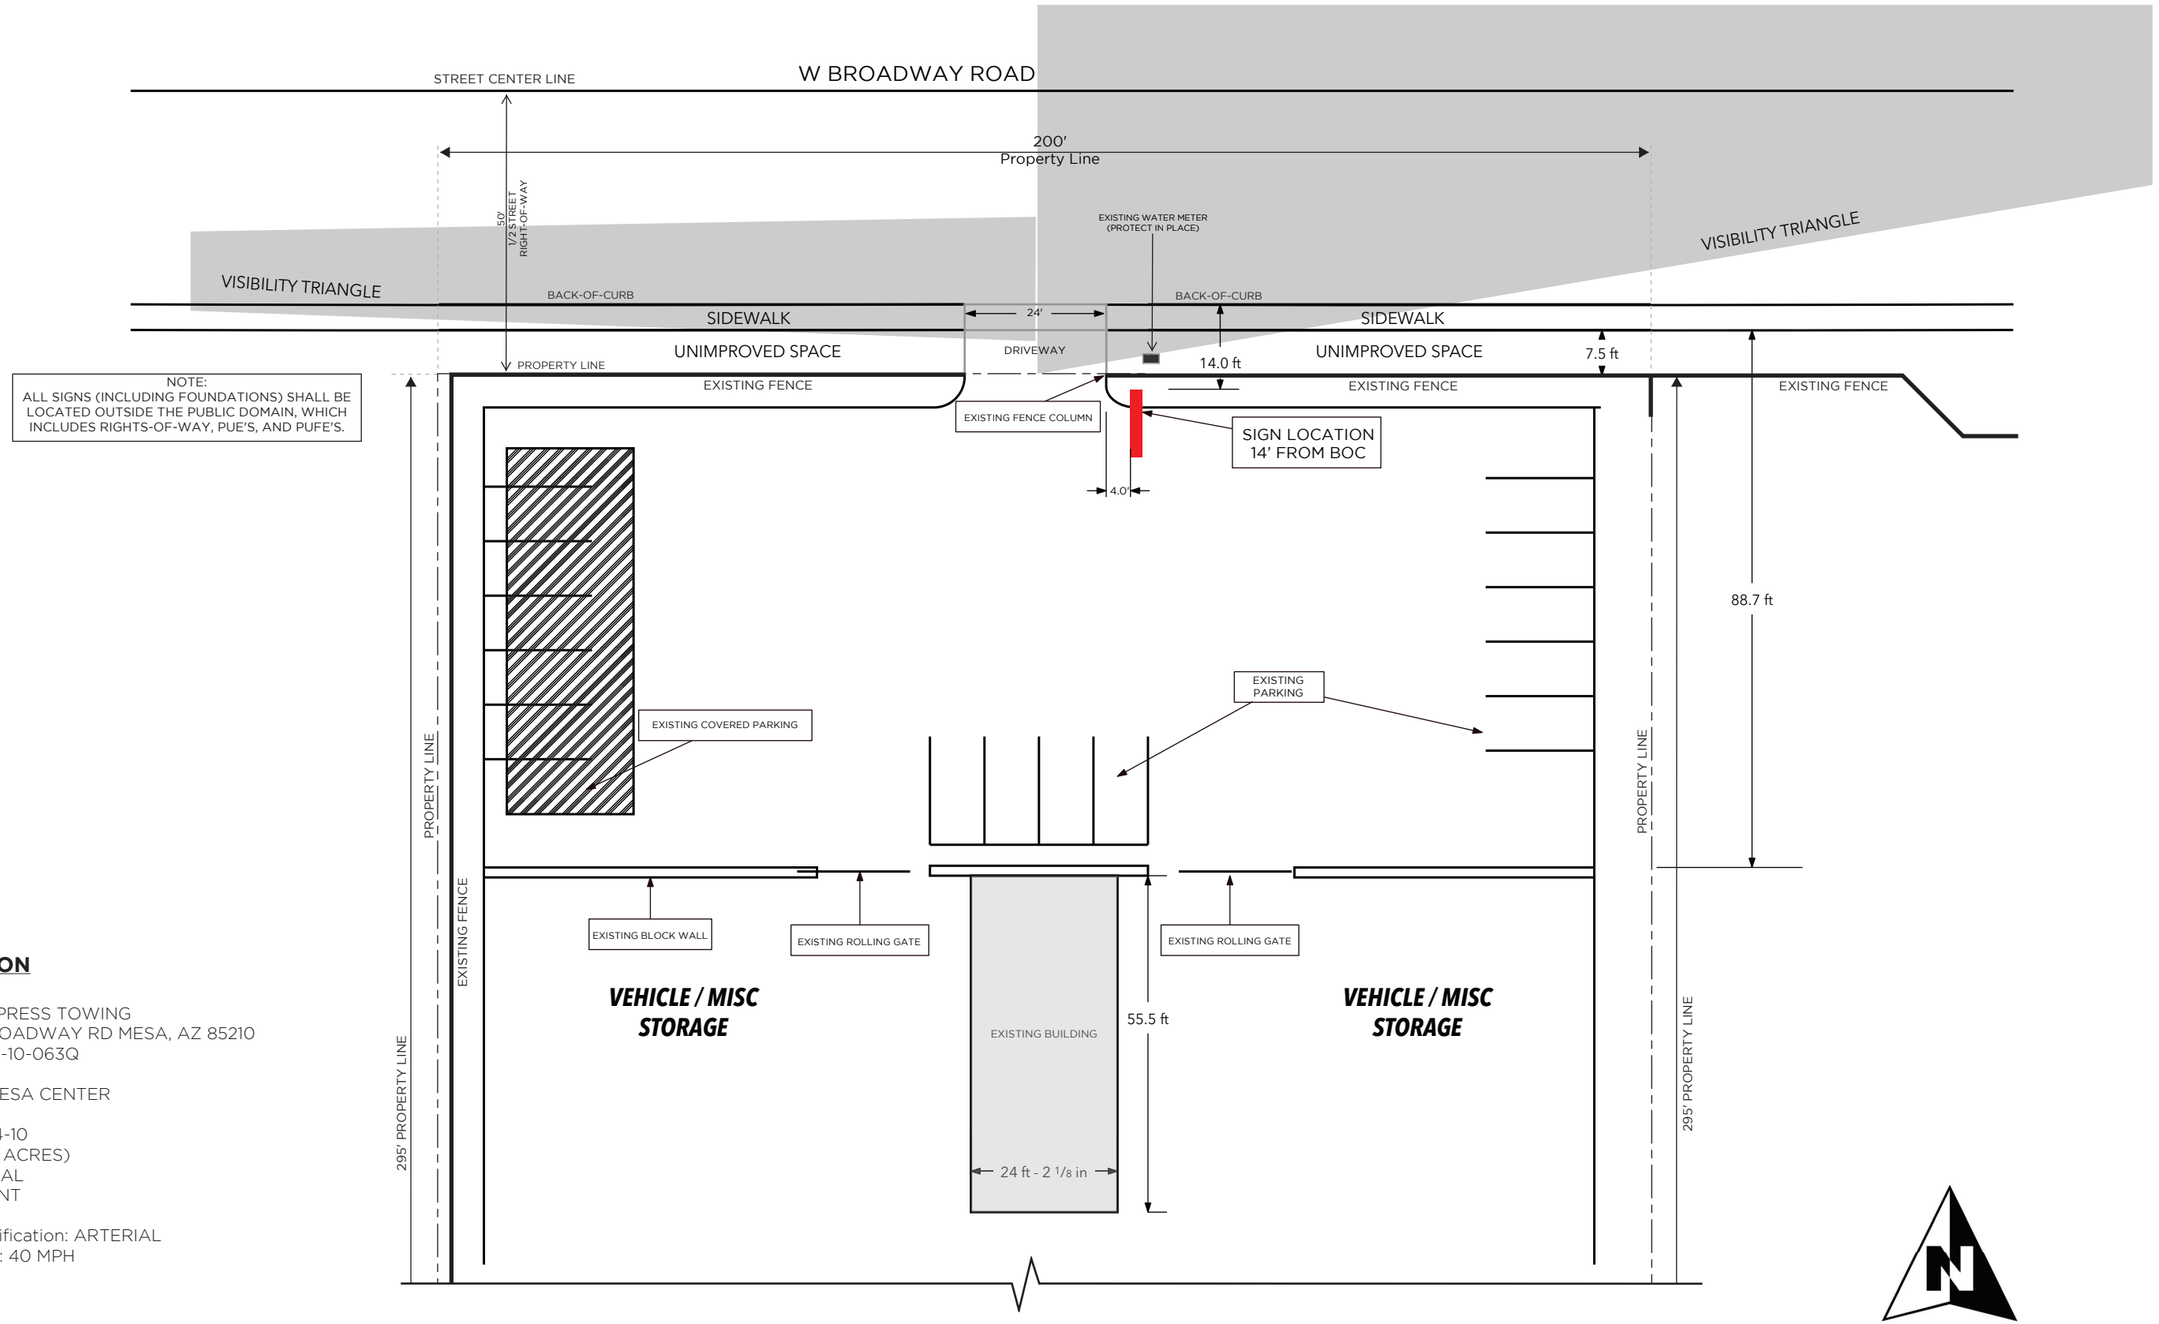

NOTE:
ALL SIGNS (INCLUDING FOUNDATIONS) SHALL BE LOCATED OUTSIDE THE PUBLIC DOMAIN, WHICH INCLUDES RIGHTS-OF-WAY, PUE'S, AND PUFE'S.

PROJECT INFORMATION

Business Name: VALLEY EXPRESS TOWING
Property Address: 661 W BROADWAY RD MESA, AZ 85210
Assessor Parcel Number: 134-10-063Q
Jurisdiction: CITY OF MESA
Subdivision: SOUTHWEST MESA CENTER
Lot Number: TRACT A
Subdivision MCR Number: 74-10
Lot Size: 59,000 SQ FT (1.35 ACRES)
Zoning: LI - LIGHT INDUSTRIAL
Character Area: EMPLOYMENT
Council District: DISTRICT 4
Broadway Road Street Classification: ARTERIAL
Broadway Road Speed Limit: 40 MPH

N

SCALE: 1:300

SummitWest Signs
4049 E. Presidio St., Ste 101, Mesa, AZ 85215 PH: 480.926.3465

CLIENT: Valley Express Towing
ADDRESS: 661 W. Broadway Road
CITY/STATE: Mesa, AZ 85210

DRAWING: 240053_Pemit_ValleyExpressTowing_EMC_v10 SALES REP: Stephanie Johnson EMAIL: stephanie@summitwestsigns.com

DATE:

☐ PROOF OK AS IS
☐ PROCEED WITH CHANGES AS MARKED

Your signature acknowledges full approval of design layout and content, releasing SummitWest Signs from responsibility in regard to incorrect information and design. All colors, sizes, positions and specifications shown on this page are artistic concepts only and may vary as needed to facilitate fabrication and installation. Final colors will be matched as close as possible. Slight color variances are inevitable due to materials used and variations in color adjustments between computer monitor and individual desktop printers. All designs are the sole property of SummitWest Signs, are © copyright 2015-2024 and may not be reproduced or used in any way without the written permission and consent of the copyright holder. Violators may be prosecuted.

DESIGNER: ABM
DATE: 12/09/24
PAGE 3

240053