



View Facing West Side - Outdoor Workout Area - Night



View Facing East Side - Main Entry



View Facing West Side - Outdoor Workout Area



View Facing West Side - Outdoor Workout Area



View Facing East Side - Main Entry - Night



View Facing Southwest Corner



View Facing North - Night



View Facing East Side



View Facing West Side



View Facing South Side



View Facing East Side - Night



View Towards Main Entrance To Restaurant - Night



View At Upper Deck - Night



View Facing North Side



View At Upper Deck



View Facing South Side



View Facing North Side - Night



View Facing North Side - Night



View Facing North Side



View At Upper Deck - Night



View Facing South Side



View Facing West Side - Night



View At Restaurant Entry - Night



View Facing East Side - Night



View Facing East Side




View Facing South Side




View At Upper Deck



View At Upper Deck - Night

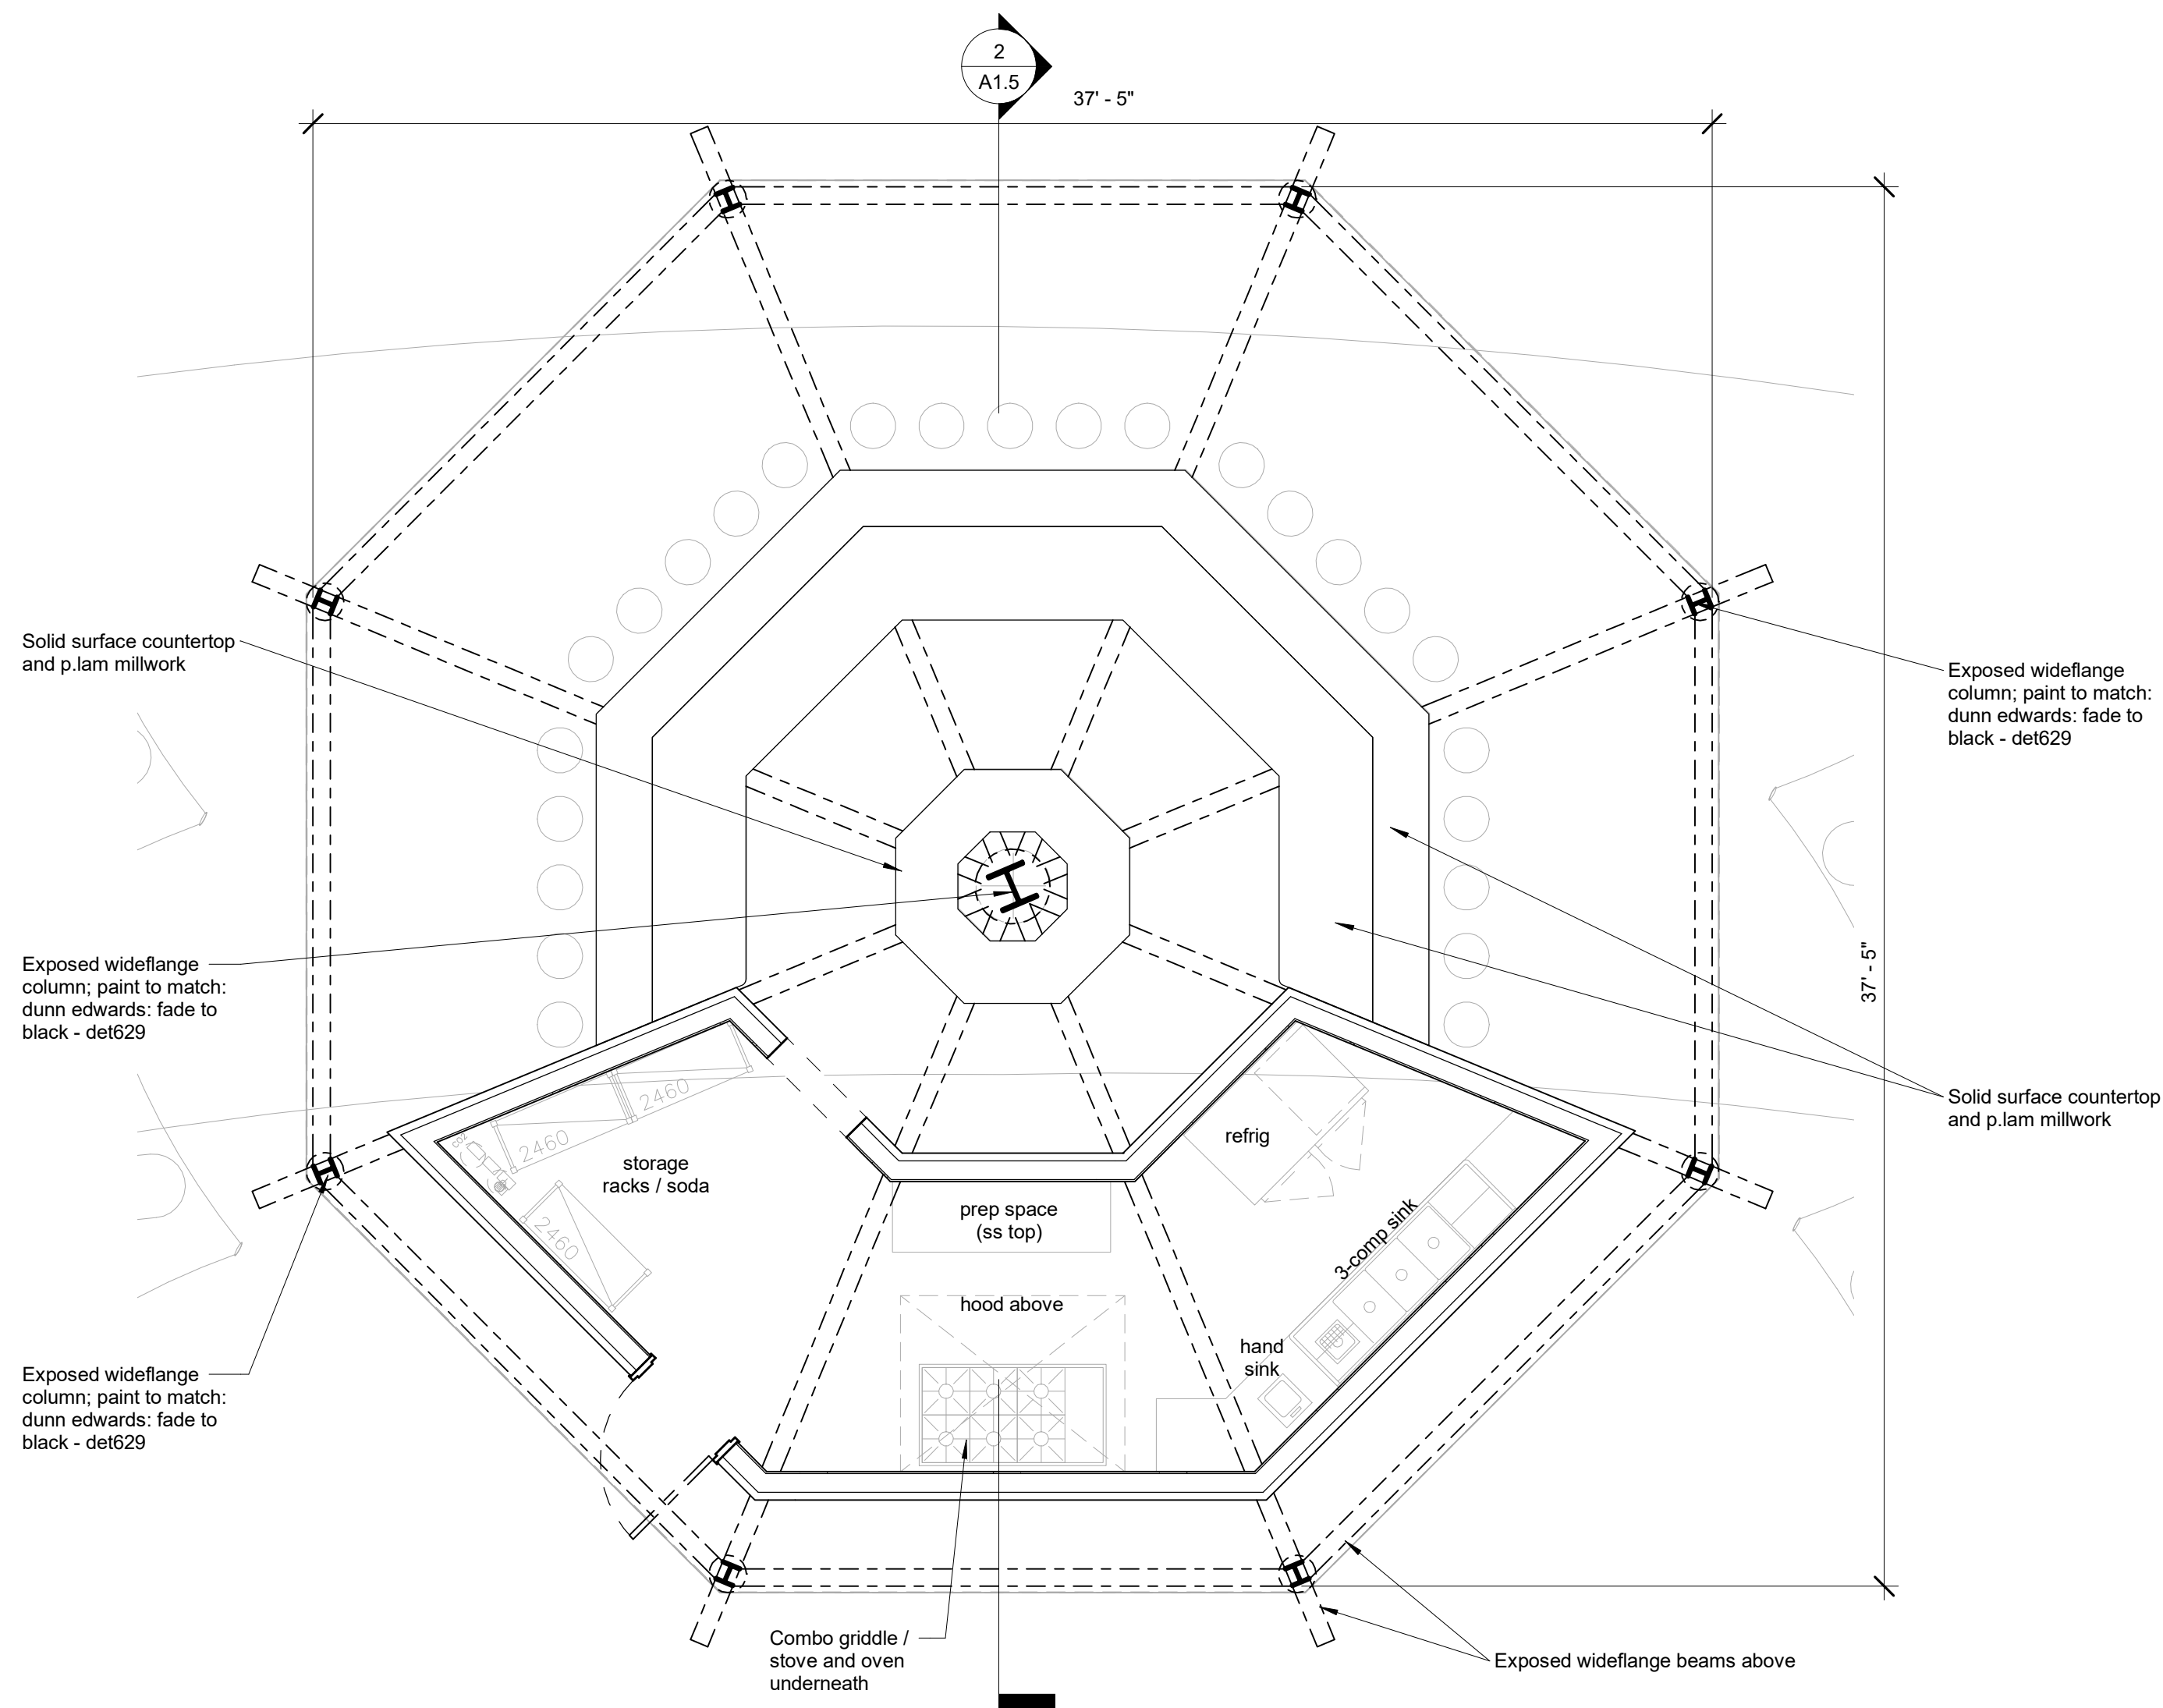

1 First Floor Plan - Pavillion
1/4" = 1'-0"

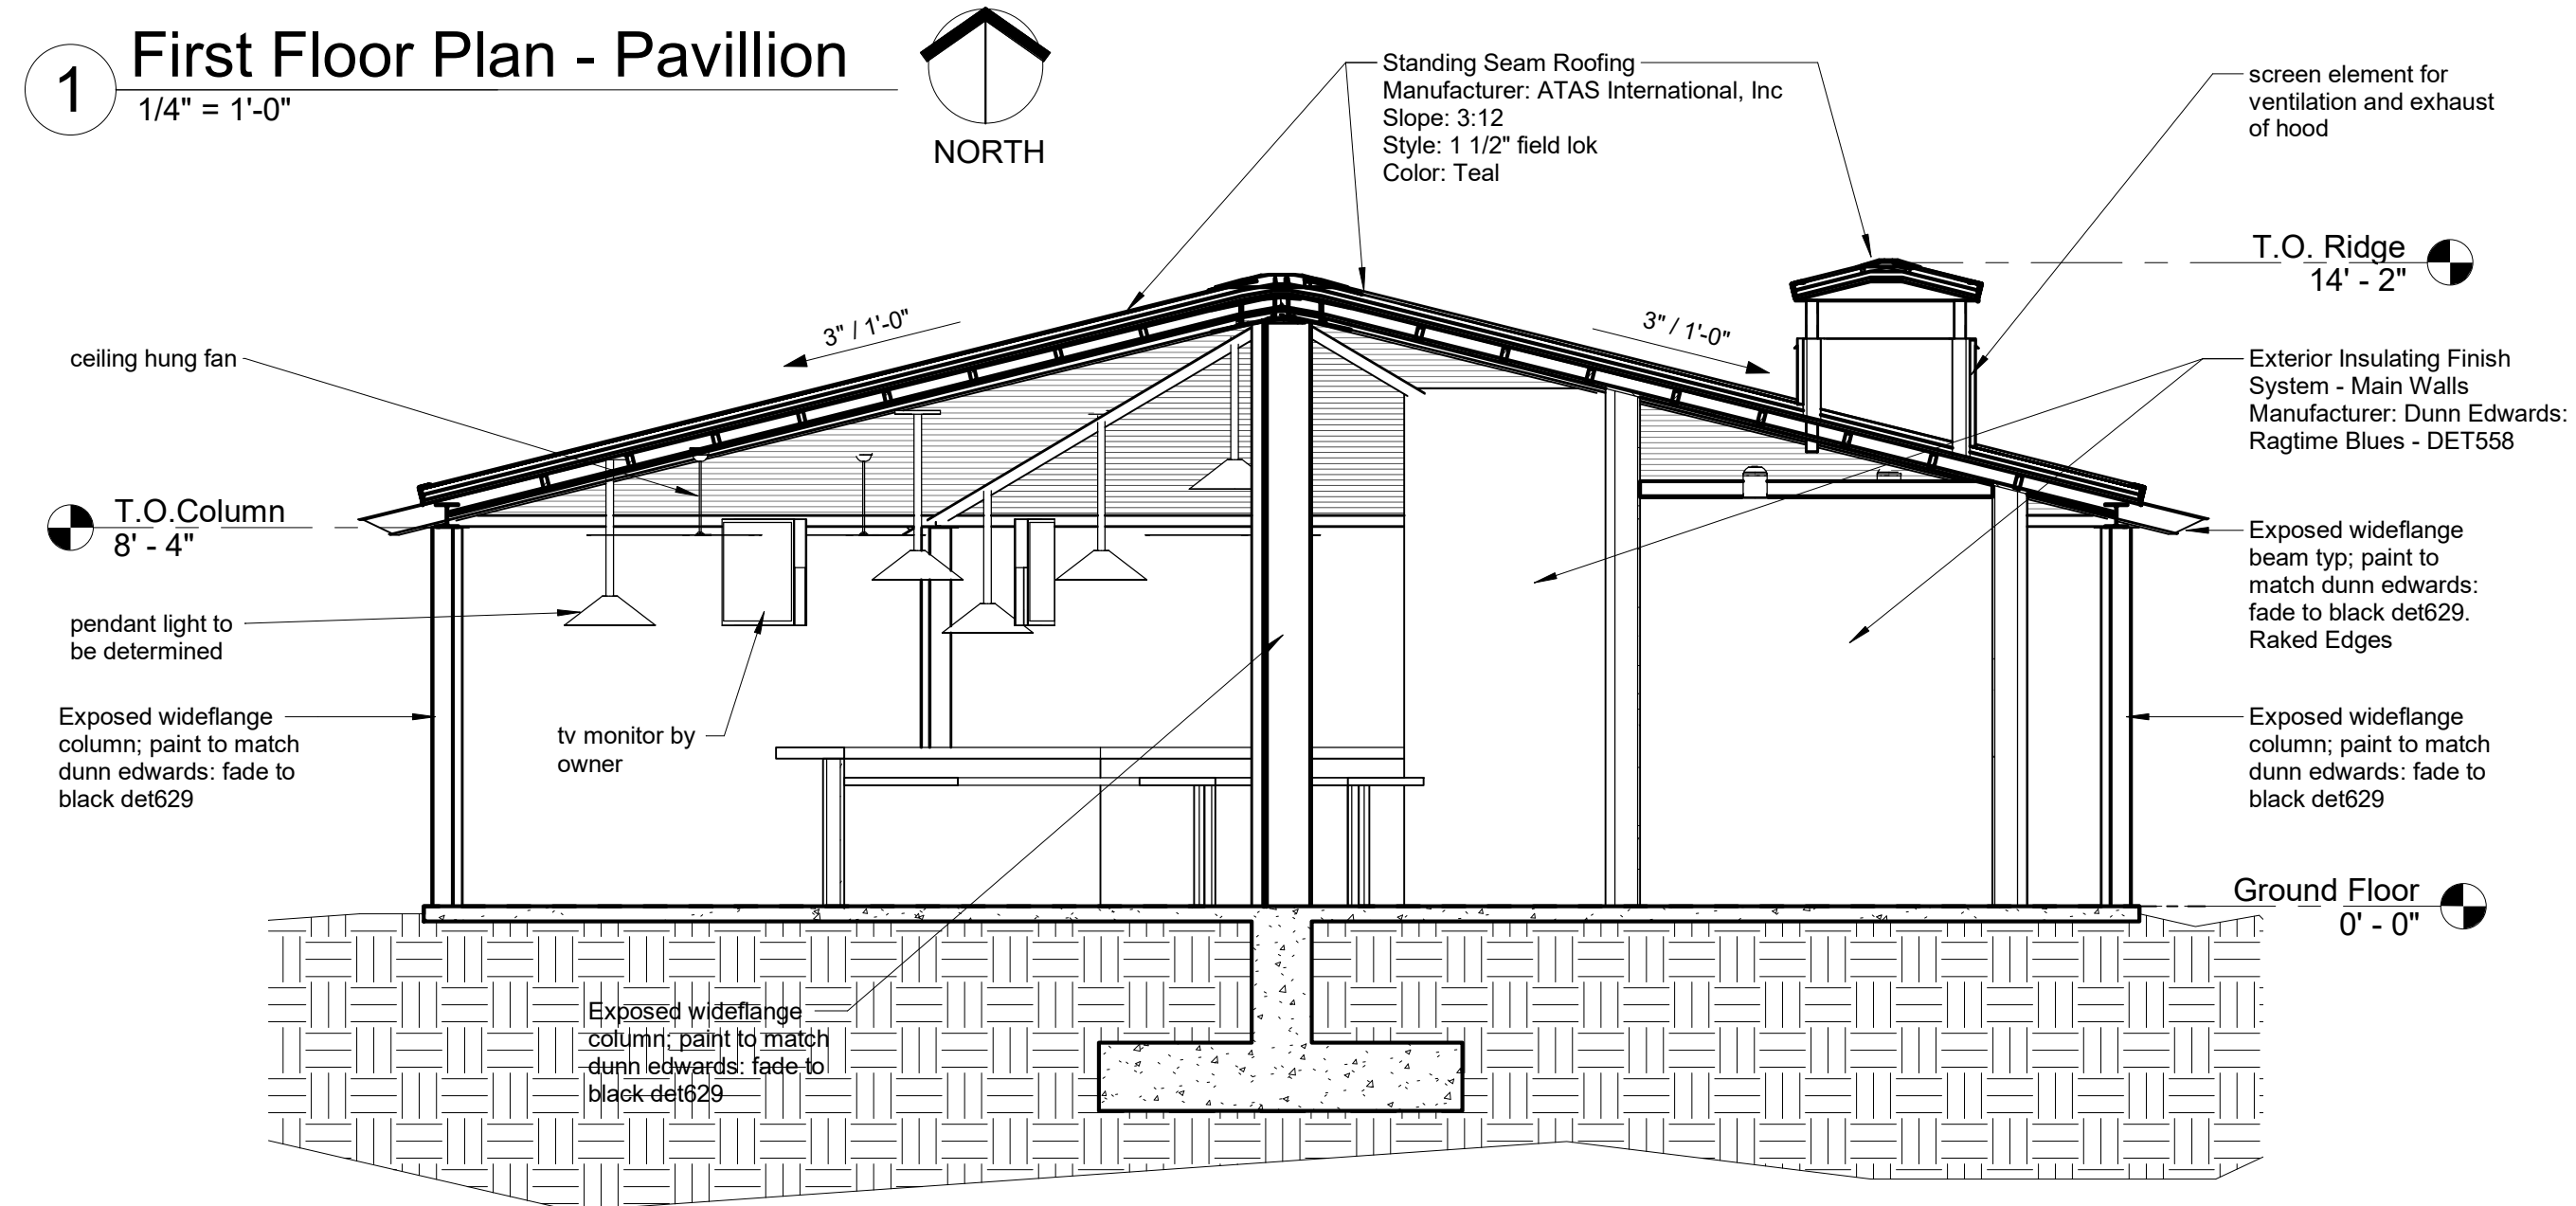

2 Pavillion Section
1/4" = 1'-0"

Standing Seam Roofing.
Manufacturer: ATAS
International Inc. Slope: 3:12
Style: 1 1/2" field lok
Color: Teal

Exposed wideflange beam
typ.: paint to match dunn
edwards fade to black det629;
raked edges

Solid surface countertop and
p.lam millwork below

Exposed wideflange column; paint to match:
dunn edwards: fade to
black - det629

Exterior Insulating Finish
System - Main Walls
Manufacturer: Dunn Edwards:
Ragtime Blues - DET558

Standing Seam Roofing.
Manufacturer: ATAS
International Inc. Slope: 3:12
Style: 1 1/2" field lok
Color: Teal

Exposed wideflange beam
typ.: paint to match dunn
edwards fade to black det629;
raked edges

Standing Seam Roofing.
Manufacturer: ATAS
International Inc. Slope: 3:12
Style: 1 1/2" field lok
Color: Teal

Exposed wideflange beam
typ.: paint to match dunn
edwards fade to black det629;
raked edges

Potential lifestyle images;
location by owner

Exposed wideflange column;
paint to match dunn edwards:
fade to black det629



Exposed wideflange
column; paint to
match dunn edwards:
fade to black det629



wrap standing seam
roofing vertically up
the screen wall

Exposed wideflange
column; paint to
match dunn edwards:
fade to black det629

Potential lifestyle images;
location by owner




hollow metal door and
frame system; color to
match wall or visual image



screen element for
ventilation and
exhaust of hood

wrap standing seam
roofing vertically up
the screen wall

Standing Seam Roofing.
Manufacturer: ATAS
International Inc. Slope: 3:12
Style: 1 1/2" field lok
Color: Teal

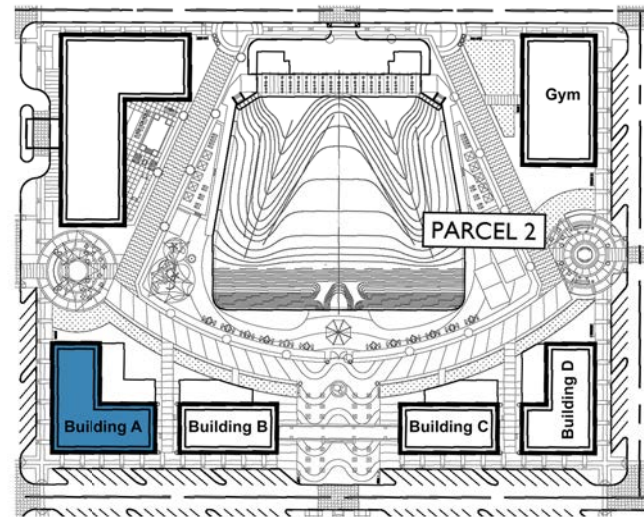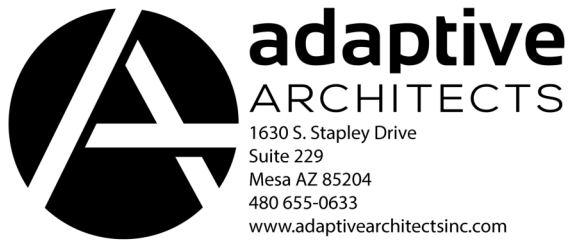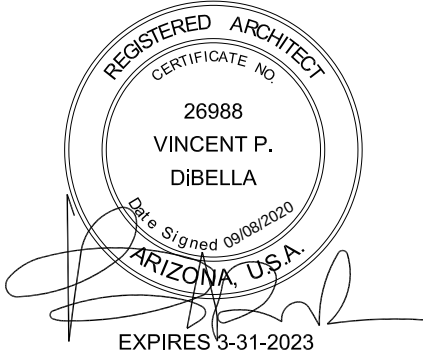

Key Plan 1

BUILDING A MATERIAL LEGEND:

- Exterior Insulating Finish System - Main Body
Manufacturer: Dunn Edwards
Color: Stieglitz Silver (DET612)
- Exterior Insulating Finish System - Accent 1
Manufacturer: Dunn Edwards
Color: Good Night! (DET598)
- Exterior Insulating Finish System - Accent 2
Manufacturer: Dunn Edwards
Color: Weathered Leather (DE6105)
- Exterior Insulating Finish System - Coping
Manufacturer: Dunn Edwards
Color: Coal Miner (DET613)
- Colorbody Porcelain Tile
Manufacturer: Marazzi
Style: Basalto
Size: 12 x 24 Horizontal
Color: Sabbia (BT26)
- Colorbody Porcelain Tile
Manufacturer: Marazzi
Style: Basalto
Size: 12 x 24 Horizontal
Color: Piombo (BT27)

EXTERIOR ELEVATION KEYNOTES	
301	EXTERIOR INSULATING FINISH SYSTEM (EIFS) - MAIN BODY - MANUFACTURER: DUNN EDWARDS - COLOR: STIEGLITZ SILVER (DET612)
302	EXTERIOR INSULATING FINISH SYSTEM (EIFS) - ACCENT 1 - MANUFACTURER: DUNN EDWARDS - COLOR: GOOD NIGHT! (DET598)
303	EXTERIOR INSULATING FINISH SYSTEM (EIFS) - ACCENT 2 - MANUFACTURER: DUNN EDWARDS - COLOR: WEATHERED LEATHER (DE6105)
304	EXTERIOR INSULATING FINISH SYSTEM (EIFS) - ACCENT 3 - MANUFACTURER: DUNN EDWARDS - COLOR: COAL MINER (DET613)
305	COLORBODY PORCELAIN TILE - MANUFACTURER: MARAZZI - STYLE: BASALTO - SIZE: 12X24 HORIZONTAL - COLOR: SABBIA (BT26)
306	COLORBODY PORCELAIN TILE 2 - MANUFACTURER: MARAZZI - STYLE: BASALTO - SIZE: 12X24 HORIZONTAL - COLOR: PIOMBO (BT27)
307	STANDING SEAM ROOFING SYSTEM - MANUFACTURER: ATAS INTERNATIONAL - STYLE: 1 1/2" FIELD LOK - COLOR: SLATE GREY (20)
308	WIDEFLANGE STEEL BEAM SYSTEM - PAINT TO MATCH DUNN EDWARDS - FADE TO BLACK (DET629) - RAKED EDGES AT END BEAMS UPPER DECK (ONLY APPLIES TO BUILDING A)
309	12" DEEP ALUMINUM FRAME CANOPY SYSTEM
310	STOREFRONT SYSTEM W/GLAZING - BLACK ANODIZED ALUMINUM
311	STOREFRONT SYSTEM AND ENTRY - BLACK ANODIZED ALUMINUM
313	WALL SCONCE - MANUFACTURER: TIRON LIGHTING - STYLE: 26" GUARDIAN - FINISH: MATTE SILVER
314	STAIR SYSTEM. METAL PAN W/CONCRETE TREAD - STRINGER AND RISER TO MATCH BEAM SYSTEM COLOR: FADE TO BLACK (DET629)
315	FABRIC CANOPY. COLOR TO BE DETERMINED
316	LED COVE LIGHT SYSTEM (DASHED LINE)
317	SIGNAGE LOCATION: EXACT LOCATION TBD; REQUIRES SEPARATE PERMIT
318	STAINLESS STEEL HANDRAIL AND STAINLESS STEEL CABLE GUARDRAIL SYSTEM
329	POTENTIAL "LIFESTYLE" IMAGE LOCATION



1 North Elevation - Building A
1/8" = 1'-0"



2 South Elevation - Building A
1/8" = 1'-0"

EXTERIOR ELEVATION KEYNOTES	
301	EXTERIOR INSULATING FINISH SYSTEM (EIFS) - MAIN BODY - MANUFACTURER: DUNN EDWARDS - COLOR: STIEGLITZ SILVER (DET612)
302	EXTERIOR INSULATING FINISH SYSTEM (EIFS) - ACCENT 1 - MANUFACTURER: DUNN EDWARDS - COLOR: GOOD NIGHT! (DET598)
303	EXTERIOR INSULATING FINISH SYSTEM (EIFS) - ACCENT 2 - MANUFACTURER: DUNN EDWARDS - COLOR: WEATHERED LEATHER (DE6105)
304	EXTERIOR INSULATING FINISH SYSTEM (EIFS) - ACCENT 3 - MANUFACTURER: DUNN EDWARDS - COLOR: COAL MINER (DET613)
305	COLORBODY PORCELAIN TILE - MANUFACTURER: MARAZZI - STYLE: BASALTO - SIZE: 12X24 HORIZONTAL - COLOR: SABBIA (BT26)
306	COLORBODY PORCELAIN TILE 2 - MANUFACTURER: MARAZZI - STYLE: BASALTO - SIZE: 12X24 HORIZONTAL - COLOR: PIOMBO (BT27)
308	WIDEFLANGE STEEL BEAM SYSTEM - PAINT TO MATCH DUNN EDWARDS - FADE TO BLACK (DET629) - RAKED EDGES AT END BEAMS UPPER DECK (ONLY APPLIES TO BUILDING A)
309	12" DEEP ALUMINUM FRAME CANOPY SYSTEM
310	STOREFRONT SYSTEM W/GLAZING - BLACK ANODIZED ALUMINUM
311	STOREFRONT SYSTEM AND ENTRY - BLACK ANODIZED ALUMINUM
312	HOLLOW METAL DOOR AND FRAME - PAINT TO MATCH HOST WALL
313	WALL SCONCE - MANUFACTURER: TERON LIGHTING - STYLE: 26" GUARDIAN - FINISH: MATTIE SILVER
314	STAIR SYSTEM. METAL PAN W/CONCRETE TREAD - STRINGER AND RISER TO MATCH BEAM SYSTEM COLOR: FADE TO BLACK (DET629)
315	FABRIC CANOPY. COLOR TO BE DETERMINED
316	LED COVE LIGHT SYSTEM (DASHED LINE)
317	SIGNAGE LOCATION: EXACT LOCATION TBD; REQUIRES SEPARATE PERMIT
318	STAINLESS STEEL HANDRAIL AND STAINLESS STEEL CABLE GUARDRAIL SYSTEM
329	POTENTIAL "LIFESTYLE" IMAGE LOCATION
352	FIRE DEPARTMENT CONNECTION




1 East Elevation - Building A
1/8" = 1'-0"




2 West Elevation - Building A
1/8" = 1'-0"

BUILDING A MATERIAL LEGEND:

- Exterior Insulating Finish System - Main Body
Manufacturer: Dunn Edwards
Color: Stieglitz Silver (DET612)
- Exterior Insulating Finish System - Accent 1
Manufacturer: Dunn Edwards
Color: Good Night! (DET598)
- Exterior Insulating Finish System - Accent 2
Manufacturer: Dunn Edwards
Color: Weathered Leather (DE6105)
- Exterior Insulating Finish System - Coping
Manufacturer: Dunn Edwards
Color: Coal Miner (DET613)
- Colorbody Porcelain Tile
Manufacturer: Marazzi
Style: Basalto
Size: 12 x 24 Horizontal
Color: Sabbia (BT26)
- Colorbody Porcelain Tile
Manufacturer: Marazzi
Style: Basalto
Size: 12 x 24 Horizontal
Color: Piombo (BT27)

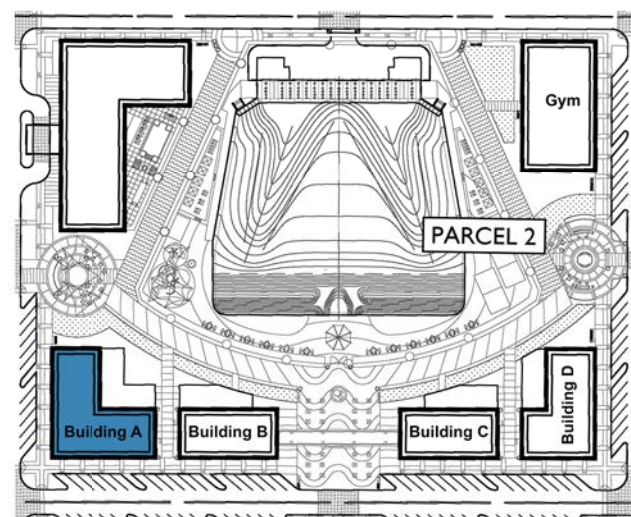


Key Plan 1

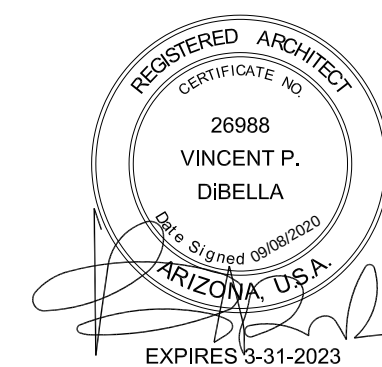



1 North Elevation - Building B
1/8" = 1'-0"

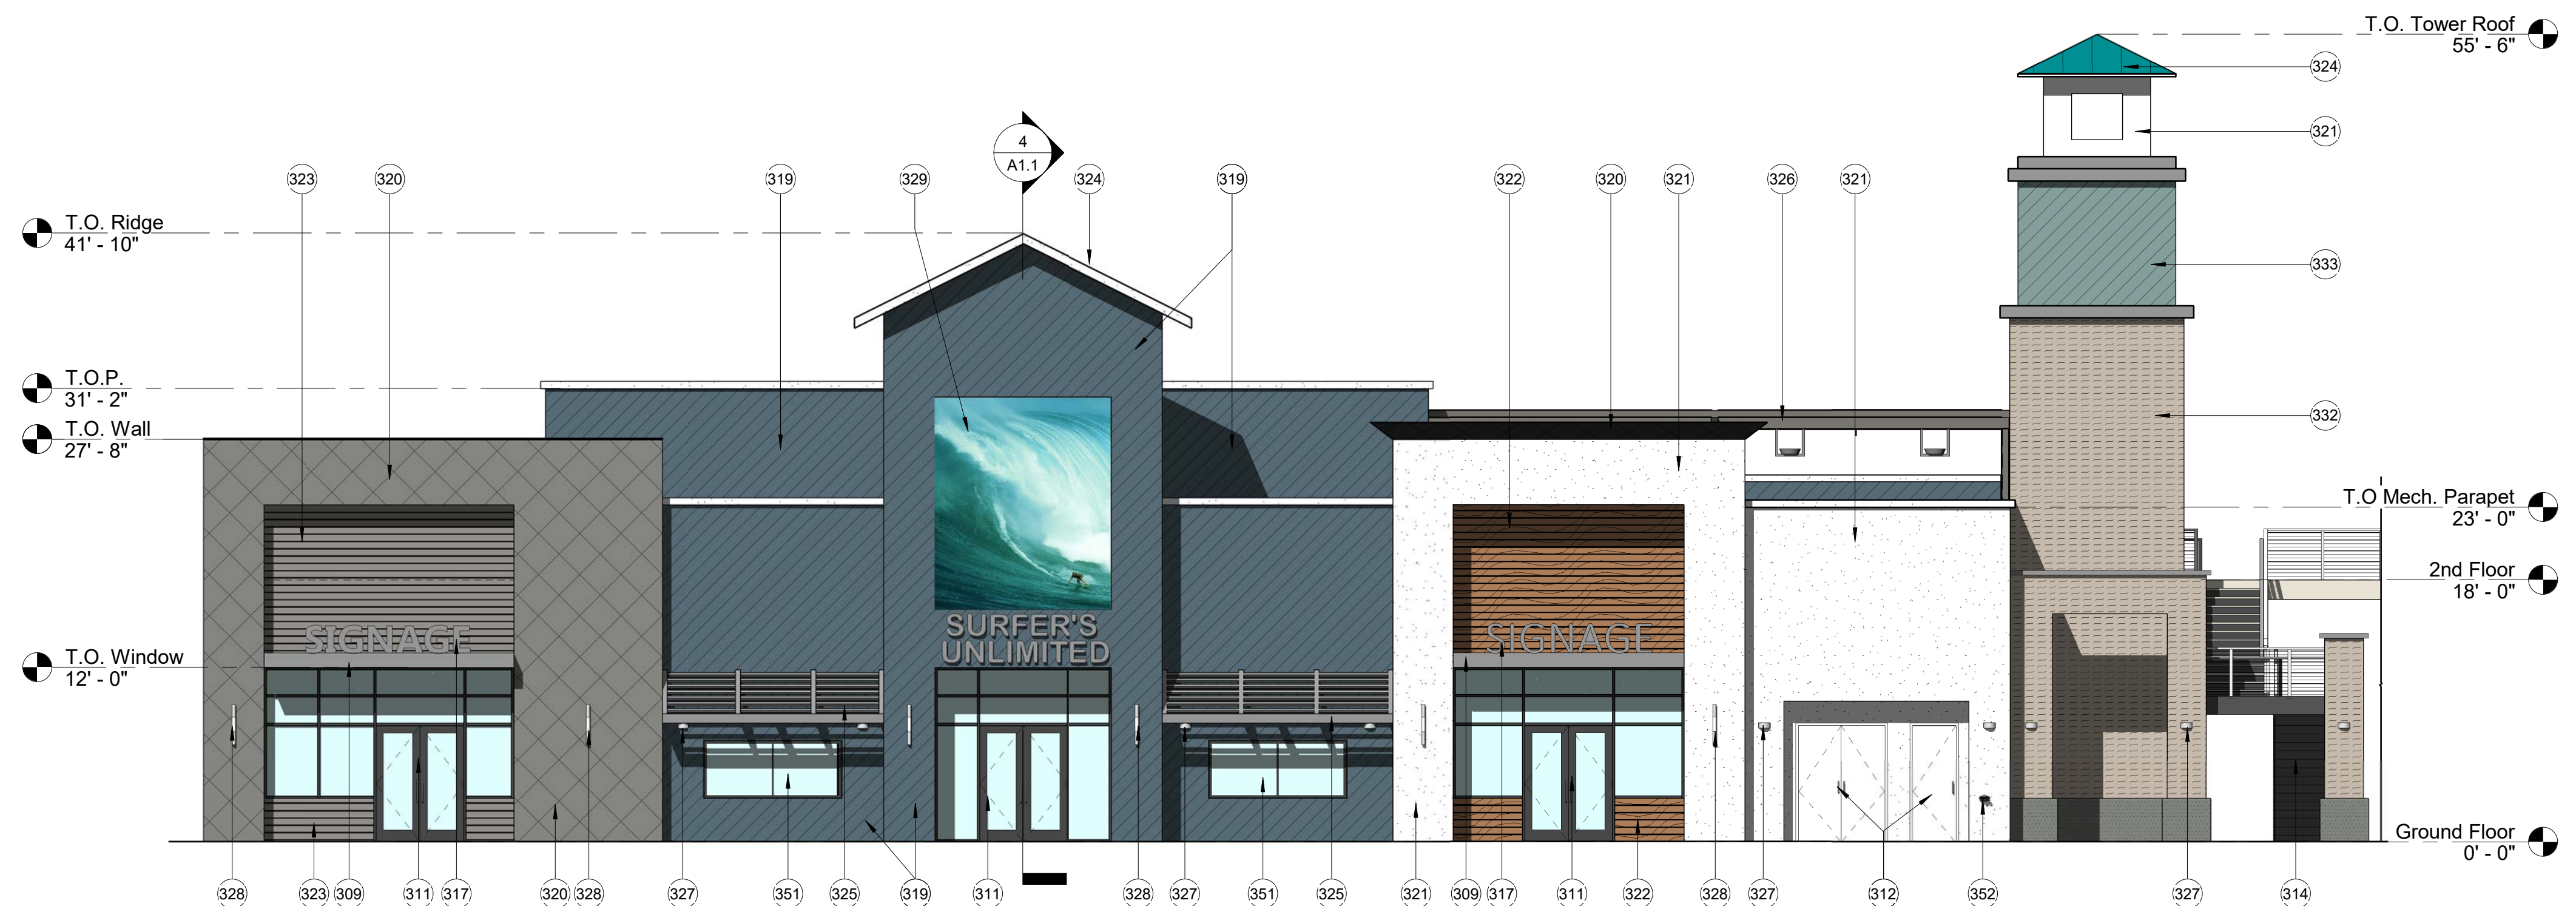


2 South Elevation - Building B
1/8" = 1'-0"



EXTERIOR ELEVATION KEYNOTES	
309	12" DEEP ALUMINUM FRAME CANOPY SYSTEM
310	STOREFRONT SYSTEM W/GLAZING - BLACK ANODIZED ALUMINUM
311	STOREFRONT SYSTEM AND ENTRY - BLACK ANODIZED ALUMINUM
312	HOLLOW METAL DOOR AND FRAME - PAINT TO MATCH HOST WALL
314	STAIR SYSTEM. METAL PAN W/CONCRETE TREAD - STRINGER AND RISER TO MATCH BEAM SYSTEM COLOR. FADE TO BLACK (DET629)
315	FABRIC CANOPY. COLOR TO BE DETERMINED
317	SIGNAGE LOCATION, EXACT LOCATION TBD; REQUIRES SEPARATE PERMIT
318	STAINLESS STEEL HANDRAIL AND STAINLESS STEEL CABLE GUARDRAIL SYSTEM
319	EXTERIOR INSULATING FINISH SYSTEM (EIFS) - MAIN BODY - MANUFACTURER: DUNN EDWARDS - COLOR: GOOD NIGHT! (DET598)
320	EXTERIOR INSULATING FINISH SYSTEM (EIFS) - ACCENT 1 - MANUFACTURER: DUNN EDWARDS - COLOR: IRON - IC (DET611)
321	EXTERIOR INSULATING FINISH SYSTEM (EIFS) - ACCENT 2 - MANUFACTURER: DUNN EDWARDS - COLOR: CHALKY (DEC793)
322	HORIZONTAL PLANK SIDING SYSTEM (ACM SYSTEM) - MANUFACTURER: AL13 ARCHITECTURAL SYSTEMS - STYLE: WOODLINE - SIZE: 6" WIDE HORIZONTAL - COLOR: BEACH OAK (WD 319)
323	HORIZONTAL PLANK SIDING SYSTEM (ACM SYSTEM) - MANUFACTURER: AL13 ARCHITECTURAL SYSTEMS - STYLE: METALLICS - SIZE: 6" WIDE HORIZONTAL - COLOR: CHARCOAL METALLIC (MC 308)
324	STANDING SEAM ROOFING SYSTEM - MANUFACTURER: ATAS INTERNATIONAL - STYLE: 1 1/2" FIELD LOK - COLOR: TEAL (19)
325	ALUMINUM AWNING SYSTEM
326	TUBE STEEL BEAM SYSTEM - PAINT TO MATCH DUNN EDWARDS - FADE TO BLACK (DET629) - EDGES TO BE COPED AT ENDS OF CANOPIES
327	WALL SCONCE - MANUFACTURER: BEGA - STYLE: LED WALL LUMINAIRE - FINISH: BLACK
328	WALL SCONCE - MANUFACTURER: LUMINS - STYLE: 35" LUMISTIK (CL315) - FINISH: MATTE SILVER
329	POTENTIAL "LIFESTYLE" IMAGE LOCATION
332	EXTERIOR INSULATING FINISH SYSTEM (EIFS) - ACCENT 2 - MANUFACTURER: DUNN EDWARDS - COLOR: BARNWOOD GRAY (DET620)
333	EXTERIOR INSULATING FINISH SYSTEM (EIFS) - ACCENT 3 - MANUFACTURER: DUNN EDWARDS - COLOR: DARK LAGOON (DEC788)
351	DARK ANODIZED ALUMINUM FRAME WINDOW - PAINT TO MATCH STOREFRONT FRAME
352	FIRE DEPARTMENT CONNECTION
353	SERVICE WINDOW - FRAME TO MATCH STOREFRONT SYSTEM
354	ELEVATOR DOOR

BUILDING B MATERIAL LEGEND:

- Exterior Insulating Finish System - Main Body
Manufacturer: Dunn Edwards
Color: Good Night! (DET598)
- Exterior Insulating Finish System - Accent 1
Manufacturer: Dunn Edwards
Color: Iron-ic (DET611)
- Exterior Insulating Finish System - Accent 2
Manufacturer: Dunn Edwards
Color: Chalky (DEC793)
- Horizontal Plank Siding System (ACM)
Manufacturer: AL13 Architectural Systems
Style: Metallics
Size: 6" Wide Planks
Color: Charcoal Metallic (MC308)
- Horizontal Plank Siding System (ACM)
Manufacturer: AL13 Architectural Systems
Style: Woodlines
Size: 6" Wide Planks
Color: Beach Oak (WD319)

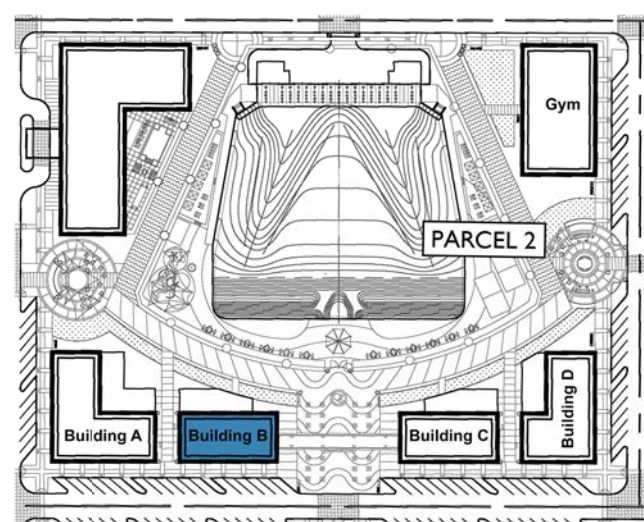

Key Plan 1

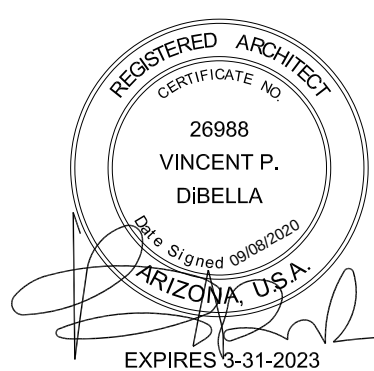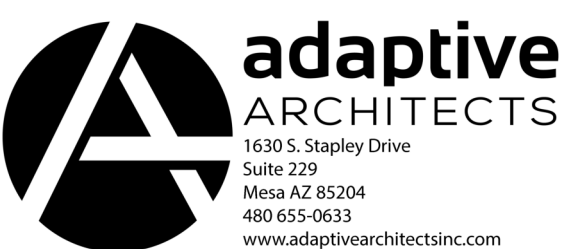

A3.14
9/8/2020

Cannon Beach

Mesa, Arizona

Colored Exterior Elevations - Building B


Action Zone Business 17, LLC

2014

EXTERIOR ELEVATION KEYNOTES	
310	STOREFRONT SYSTEM W/GLAZING - BLACK ANODIZED ALUMINUM
312	HOLLOW METAL DOOR AND FRAME - PAINT TO MATCH HOST WALL
314	STAIR SYSTEM. METAL PAN W/CONCRETE TREAD - STRINGER AND RISER TO MATCH BEAM SYSTEM COLOR: FADE TO BLACK (DET629)
315	FABRIC CANOPY. COLOR TO BE DETERMINED
317	SIGNAGE LOCATION: EXACT LOCATION TBD; REQUIRES SEPARATE PERMIT
318	STAINLESS STEEL HANDRAIL AND STAINLESS STEEL CABLE GUARDRAIL SYSTEM
319	EXTERIOR INSULATING FINISH SYSTEM (EIFS) - MAIN BODY - MANUFACTURER: DUNN EDWARDS - COLOR: GOOD NIGHT! (DET598)
320	EXTERIOR INSULATING FINISH SYSTEM (EIFS) - ACCENT 1 - MANUFACTURER: DUNN EDWARDS - COLOR: IRON - IC (DET611)
321	EXTERIOR INSULATING FINISH SYSTEM (EIFS) - ACCENT 2 - MANUFACTURER: DUNN EDWARDS - COLOR: CHALKY (DEC793)
322	HORIZONTAL PLANK SIDING SYSTEM (ACM SYSTEM) - MANUFACTURER: AL13 ARCHITECTURAL SYSTEMS - STYLE: WOODLINE - SIZE: 6" WIDE HORIZONTAL - COLOR: BEACH OAK (WD 319)
323	HORIZONTAL PLANK SIDING SYSTEM (ACM SYSTEM) - MANUFACTURER: AL13 ARCHITECTURAL SYSTEMS - STYLE: METALLICS - SIZE: 6" WIDE HORIZONTAL - COLOR: CHARCOAL METALLIC (MC 308)
324	STANDING SEAM ROOFING SYSTEM - MANUFACTURER: ATAS INTERNATIONAL - STYLE: 1 1/2" FIELD LOK - COLOR: TEAL (19)
325	ALUMINUM AWNING SYSTEM
326	TUBE STEEL BEAM SYSTEM - PAINT TO MATCH DUNN EDWARDS - FADE TO BLACK (DET629) - EDGES TO BE COPED AT ENDS OF CANOPIES
327	WALL SCONCE - MANUFACTURER: BEGA - STYLE: LED WALL LUMINAIRE - FINISH: BLACK
328	WALL SCONCE - MANUFACTURER: LUMINS - STYLE: 35" LUMISTIK (CL315) - FINISH: MATTE SILVER
332	EXTERIOR INSULATING FINISH SYSTEM (EIFS) - ACCENT 2 - MANUFACTURER: DUNN EDWARDS - COLOR: BARNWOOD GRAY (DET620)
333	EXTERIOR INSULATING FINISH SYSTEM (EIFS) - ACCENT 3 - MANUFACTURER: DUNN EDWARDS - COLOR: DARK LAGOON (DEC788)




1 East Elevation - Building B
1/8" = 1'-0"

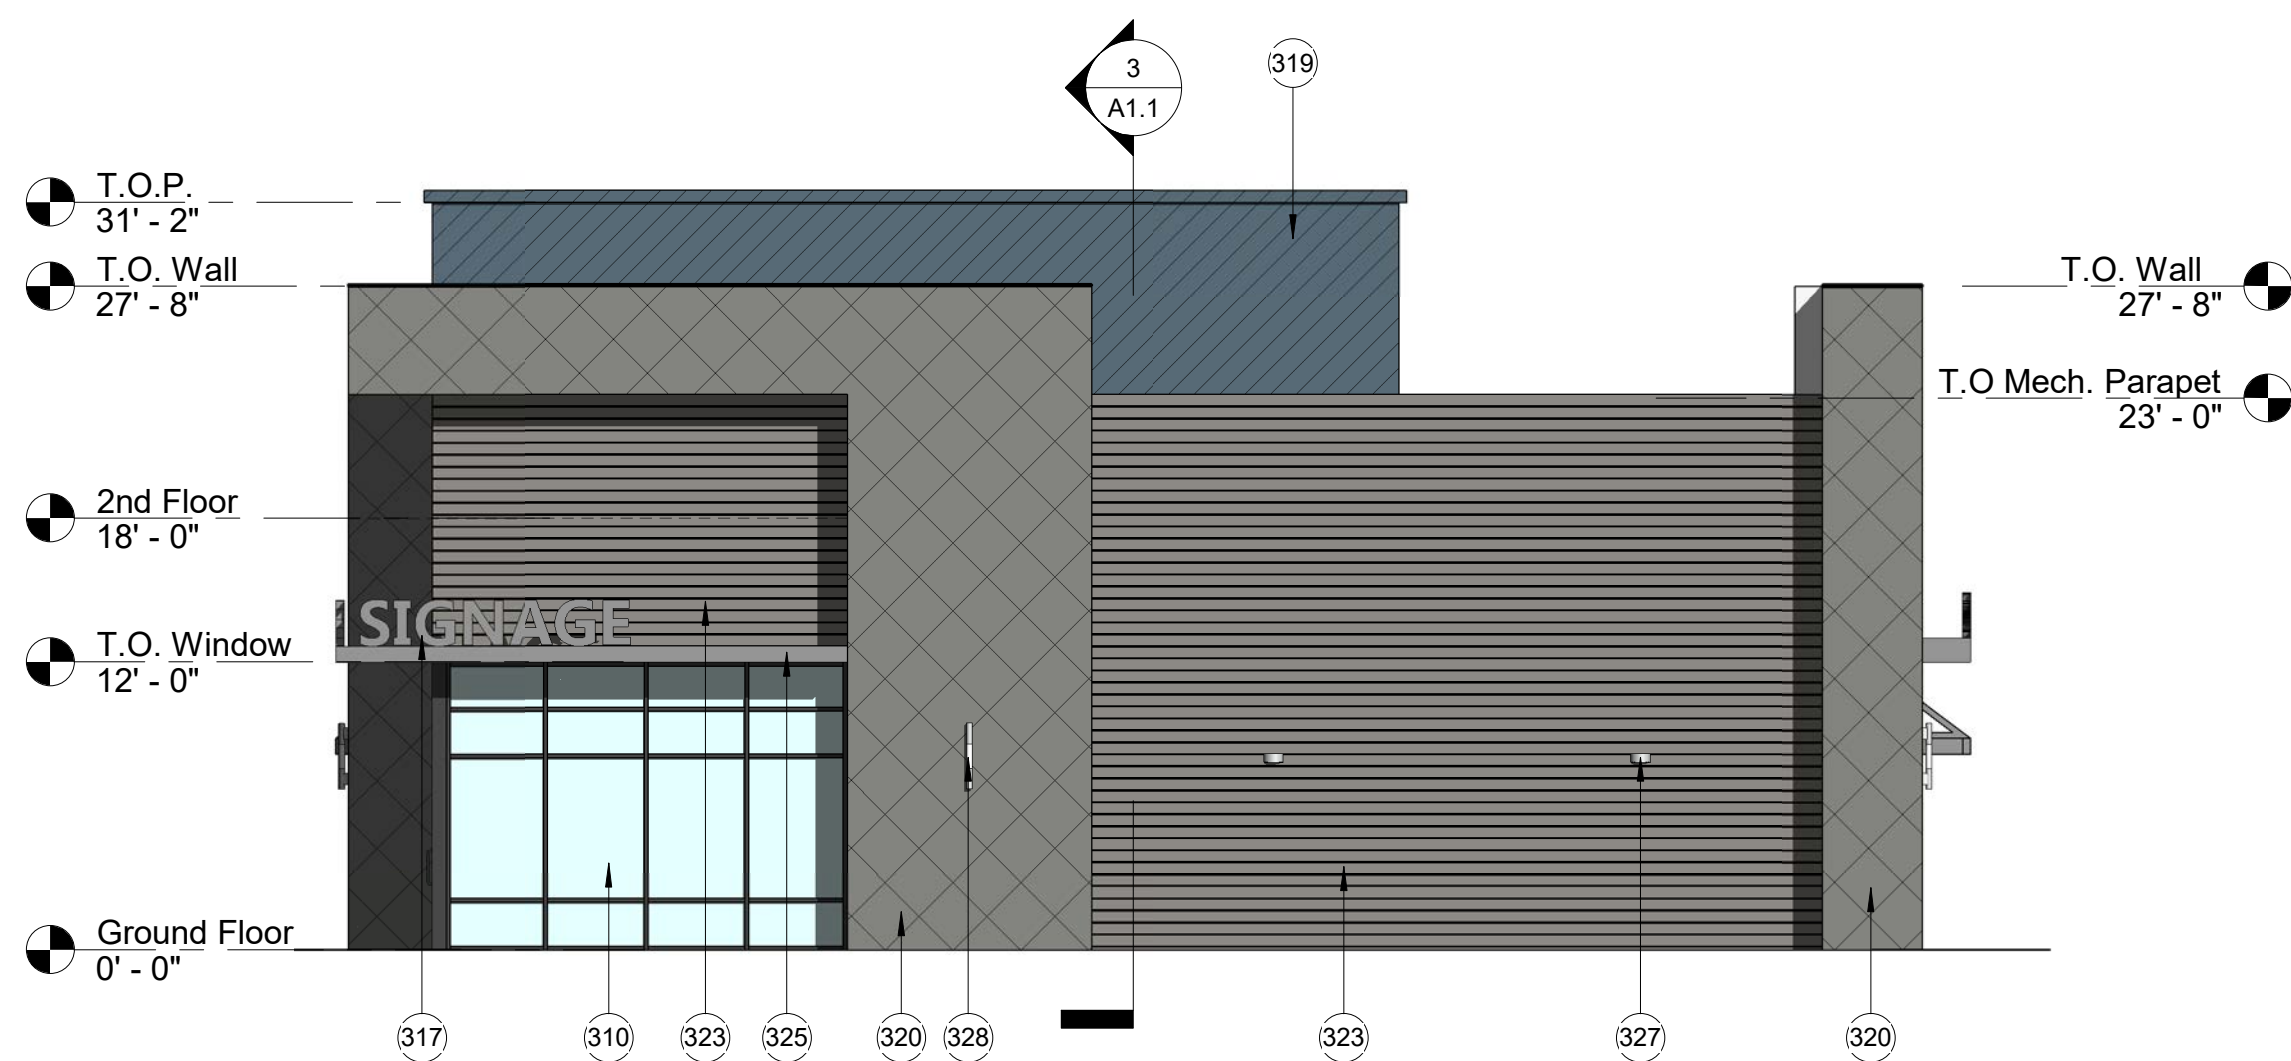



2 West Elevation - Building B
1/8" = 1'-0"

BUILDING B MATERIAL LEGEND:

- Exterior Insulating Finish System - Main Body
Manufacturer: Dunn Edwards
Color: Good Night! (DET598)
- Exterior Insulating Finish System - Accent 1
Manufacturer: Dunn Edwards
Color: Iron-ic (DET611)
- Exterior Insulating Finish System - Accent 2
Manufacturer: Dunn Edwards
Color: Chalky (DEC793)
- Horizontal Plank Siding System (ACM)
Manufacturer: AL13 Architectural Systems
Style: Metallics
Size: 6" Wide Planks
Color: Charcoal Metallic (MC308)
- Horizontal Plank Siding System (ACM)
Manufacturer: AL13 Architectural Systems
Style: Woodlines
Size: 6" Wide Planks
Color: Beach Oak (WD319)

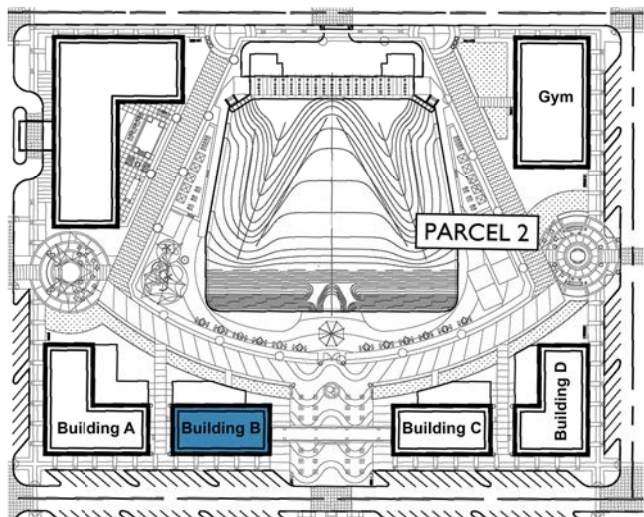

Key Plan 1

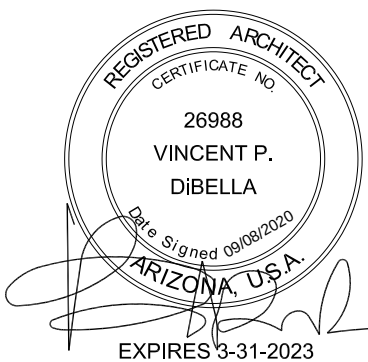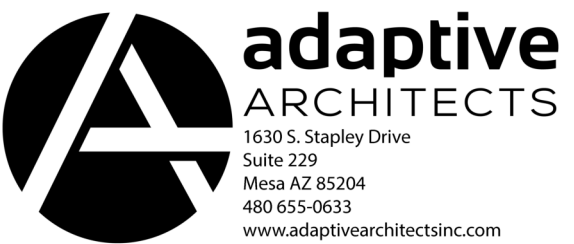

A3.15
9/8/2020

EXTERIOR ELEVATION KEYNOTES	
309	12" DEEP ALUMINUM FRAME CANOPY SYSTEM
310	STOREFRONT SYSTEM W/GLAZING - BLACK ANODIZED ALUMINIUM
311	STOREFRONT SYSTEM AND ENTRY - BLACK ANODIZED ALUMINIUM
312	HOLLOW METAL DOOR AND FRAME - PAINT TO MATCH HOST WALL
316	LED COVE LIGHT SYSTEM (DASHED LINE)
317	SIGNAGE LOCATION: EXACT LOCATION TBD; REQUIRES SEPARATE PERMIT
318	STAINLESS STEEL HANDRAIL AND STAINLESS STEEL CABLE GUARDRAIL SYSTEM
322	HORIZONTAL PLANK SIDING SYSTEM (ACM SYSTEM) - MANUFACTURER: AL13 ARCHITECTURAL SYSTEMS - STYLE: WOODLINE - SIZE: 6" WIDE HORIZONTAL - COLOR: BEACH OAK (WD 319)
323	HORIZONTAL PLANK SIDING SYSTEM (ACM SYSTEM) - MANUFACTURER: AL13 ARCHITECTURAL SYSTEMS - STYLE: METALLICS - SIZE: 6" WIDE HORIZONTAL - COLOR: CHARCOAL METALLIC (MC 308)
324	STANDING SEAM ROOFING SYSTEM - MANUFACTURER: ATAS INTERNATIONAL - STYLE: 1 1/2" FIELD LOK - COLOR: TEAL (19)
325	ALUMINUM AWNING SYSTEM
326	TUBE STEEL BEAM SYSTEM - PAINT TO MATCH DUNN EDWARDS - FADE TO BLACK (DET629) - EDGES TO BE COPE AT ENDS OF CANOPIES
327	WALL SCONCE - MANUFACTURER: BEGA - STYLE: LED WALL LUMINAIRE - FINISH: BLACK
328	WALL SCONCE - MANUFACTURER: LUMINS - STYLE: 35" LUMISTIK (CL315) - FINISH: MATTE SILVER
329	POTENTIAL "LIFESTYLE" IMAGE LOCATION
330	EXTERIOR INSULATING FINISH SYSTEM (EIFS) - MAIN BODY - MANUFACTURER: DUNN EDWARDS - COLOR: CHALKY (DEC793)
331	EXTERIOR INSULATING FINISH SYSTEM (EIFS) - ACCENT 1 - MANUFACTURER: DUNN EDWARDS - COLOR: FADE TO BLACK (DET629)
332	EXTERIOR INSULATING FINISH SYSTEM (EIFS) - ACCENT 2 - MANUFACTURER: DUNN EDWARDS - COLOR: BARNWOOD GRAY (DET620)
333	EXTERIOR INSULATING FINISH SYSTEM (EIFS) - ACCENT 3 - MANUFACTURER: DUNN EDWARDS - COLOR: DARK LAGOON (DEC788)
334	EXTERIOR INSULATING FINISH SYSTEM (EIFS) - ACCENT 3 - MANUFACTURER: DUNN EDWARDS - COLOR: FLORIOGRAPHY (DET410)
335	8" DEEP ALUMINUM FRAME AWNING SYSTEM - PAINT TO MATCH DUNN EDWARDS FLORIOGRAPHY DET410
336	HORIZONTAL PLANK SIDING SYSTEM (ACM SYSTEM) - MANUFACTURER: AL13 ARCHITECTURAL SYSTEMS - STYLE: WOODGRAINS - SIZE: 6" WIDE HORIZONTAL - COLOR: MAPLE
351	DARK ANODIZED ALUMINUM FRAME WINDOW - PAINT TO MATCH STOREFRONT FRAME
352	FIRE DEPARTMENT CONNECTION
353	SERVICE WINDOW - FRAME TO MATCH STOREFRONT SYSTEM
354	ELEVATOR DOOR




1 North Elevation - Building C
1/8" = 1'-0"




2 South Elevation - Building C
1/8" = 1'-0"

BUILDNG C MATERIAL LEGEND:

- Exterior Insulating Finish System - Main Body
Manufacturer: Dunn Edwards
Color: Chalky (DEC793)
- Exterior Insulating Finish System - Accent 1
Manufacturer: Dunn Edwards
Color: Fade to Black (DET629)
- Exterior Insulating Finish System - Accent 2
Manufacturer: Dunn Edwards
Color: Barnwood Gray (DET620)
- Exterior Insulating Finish System - Accent 3
Manufacturer: Dunn Edwards
Color: Dark Lagoon (DEC788)
- Horizontal Plank Siding System (ACM)
Manufacturer: AL13 Architectural Systems
Style: Metallics
Size: 6" Wide Planks
Color: Charcoal Metallic (MC308)
- Horizontal Plank Siding System (ACM)
Manufacturer: AL13 Architectural Systems
Style: Woodlines
Size: 6" Wide Planks
Color: Beach Oak (WD319)
- Horizontal Plank Siding System (ACM)
Manufacturer: AL13 Architectural Systems
Style: Woodgrains
Size: 6" Wide Planks
Color: Maple (WD319)

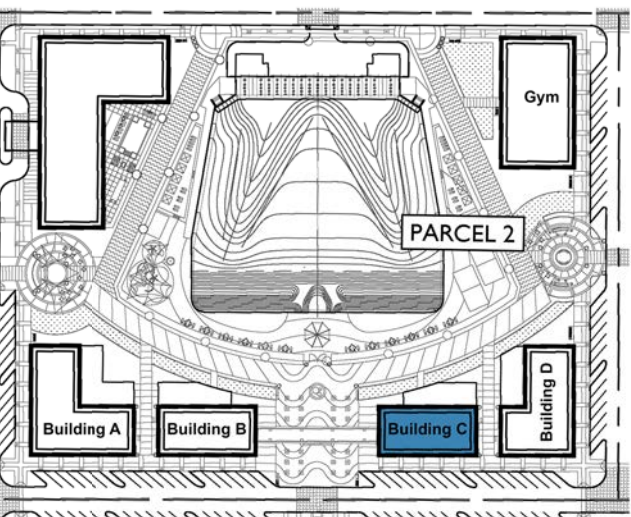

Key Plan 1

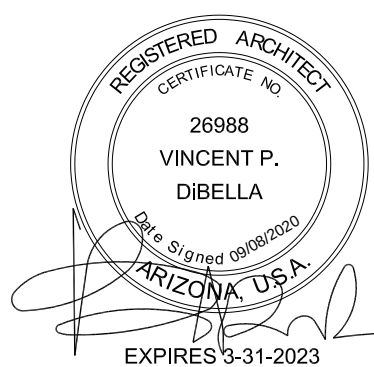


A3.17
9/8/2020

EXTERIOR ELEVATION KEYNOTES	
310	STOREFRONT SYSTEM W/GLAZING - BLACK ANODIZED ALUMIUM
311	STOREFRONT SYSTEM AND ENTRY - BLACK ANODIZED ALUMIUM
312	HOLLOW METAL DOOR AND FRAME - PAINT TO MATCH HOST WALL
314	STAIR SYSTEM. METAL PAN W/CONCRETE TREAD - STRINGER AND RISER TO MATCH BEAM SYSTEM COLOR. FADE TO BLACK (DET629)
315	FABRIC CANOPY. COLOR TO BE DETERMINED
316	LED COVE LIGHT SYSTEM (DASHED LINE)
317	SIGNAGE LOCATION: EXACT LOCATION TBD; REQUIRES SEPARATE PERMIT
318	STAINLESS STEEL HANDRAIL AND STAINLESS STEEL CABLE GUARDRAIL SYSTEM
322	HORIZONTAL PLANK SIDING SYSTEM (ACM SYSTEM) - MANUFACTURER: AL13 ARCHITECTURAL SYSTEMS - STYLE: WOODLINE - SIZE: 6" WIDE HORIZONTAL - COLOR: BEACH OAK (WD 319)
323	HORIZONTAL PLANK SIDING SYSTEM (ACM SYSTEM) - MANUFACTURER: AL13 ARCHITECTURAL SYSTEMS - STYLE: METALLICS - SIZE: 6" WIDE HORIZONTAL - COLOR: CHARCOAL METALLIC (MC 308)
324	STANDING SEAM ROOFING SYSTEM - MANUFACTURER: ATAS INTERNATIONAL - STYLE: 1 1/2" FIELD LOK - COLOR: TEAL (19)
325	ALUMINUM AWNING SYSTEM
326	TUBE STEEL BEAM SYSTEM - PAINT TO MATCH DUNN EDWARDS - FADE TO BLACK (DET629) - EDGES TO BE COPED AT ENDS OF CANOPIES
327	WALL SCONCE - MANUFACTURER: BEGA - STYLE: LED WALL LUMINAIRE - FINISH: BLACK
328	WALL SCONCE - MANUFACTURER: LUMINS - STYLE: 35" LUMISTIK (CL315) - FINISH: MATTE SILVER
329	POTENTIAL "LIFESTYLE" IMAGE LOCATION
330	EXTERIOR INSULATING FINISH SYSTEM (EIFS) - MAIN BODY - MANUFACTURER: DUNN EDWARDS - COLOR: CHALKY (DEC793)
331	EXTERIOR INSULATING FINISH SYSTEM (EIFS) - ACCENT 1 - MANUFACTURER: DUNN EDWARDS - COLOR: FADE TO BLACK (DET629)
332	EXTERIOR INSULATING FINISH SYSTEM (EIFS) - ACCENT 2 - MANUFACTURER: DUNN EDWARDS - COLOR: BARNWOOD GRAY (DET620)
333	EXTERIOR INSULATING FINISH SYSTEM (EIFS) - ACCENT 3 - MANUFACTURER: DUNN EDWARDS - COLOR: DARK LAGOON (DEC788)
334	EXTERIOR INSULATING FINISH SYSTEM (EIFS) - ACCENT 3 - MANUFACTURER: DUNN EDWARDS - COLOR: FLORIOGRAPHY (DET410)




1 East Elevation - Building C
1/8" = 1'-0"


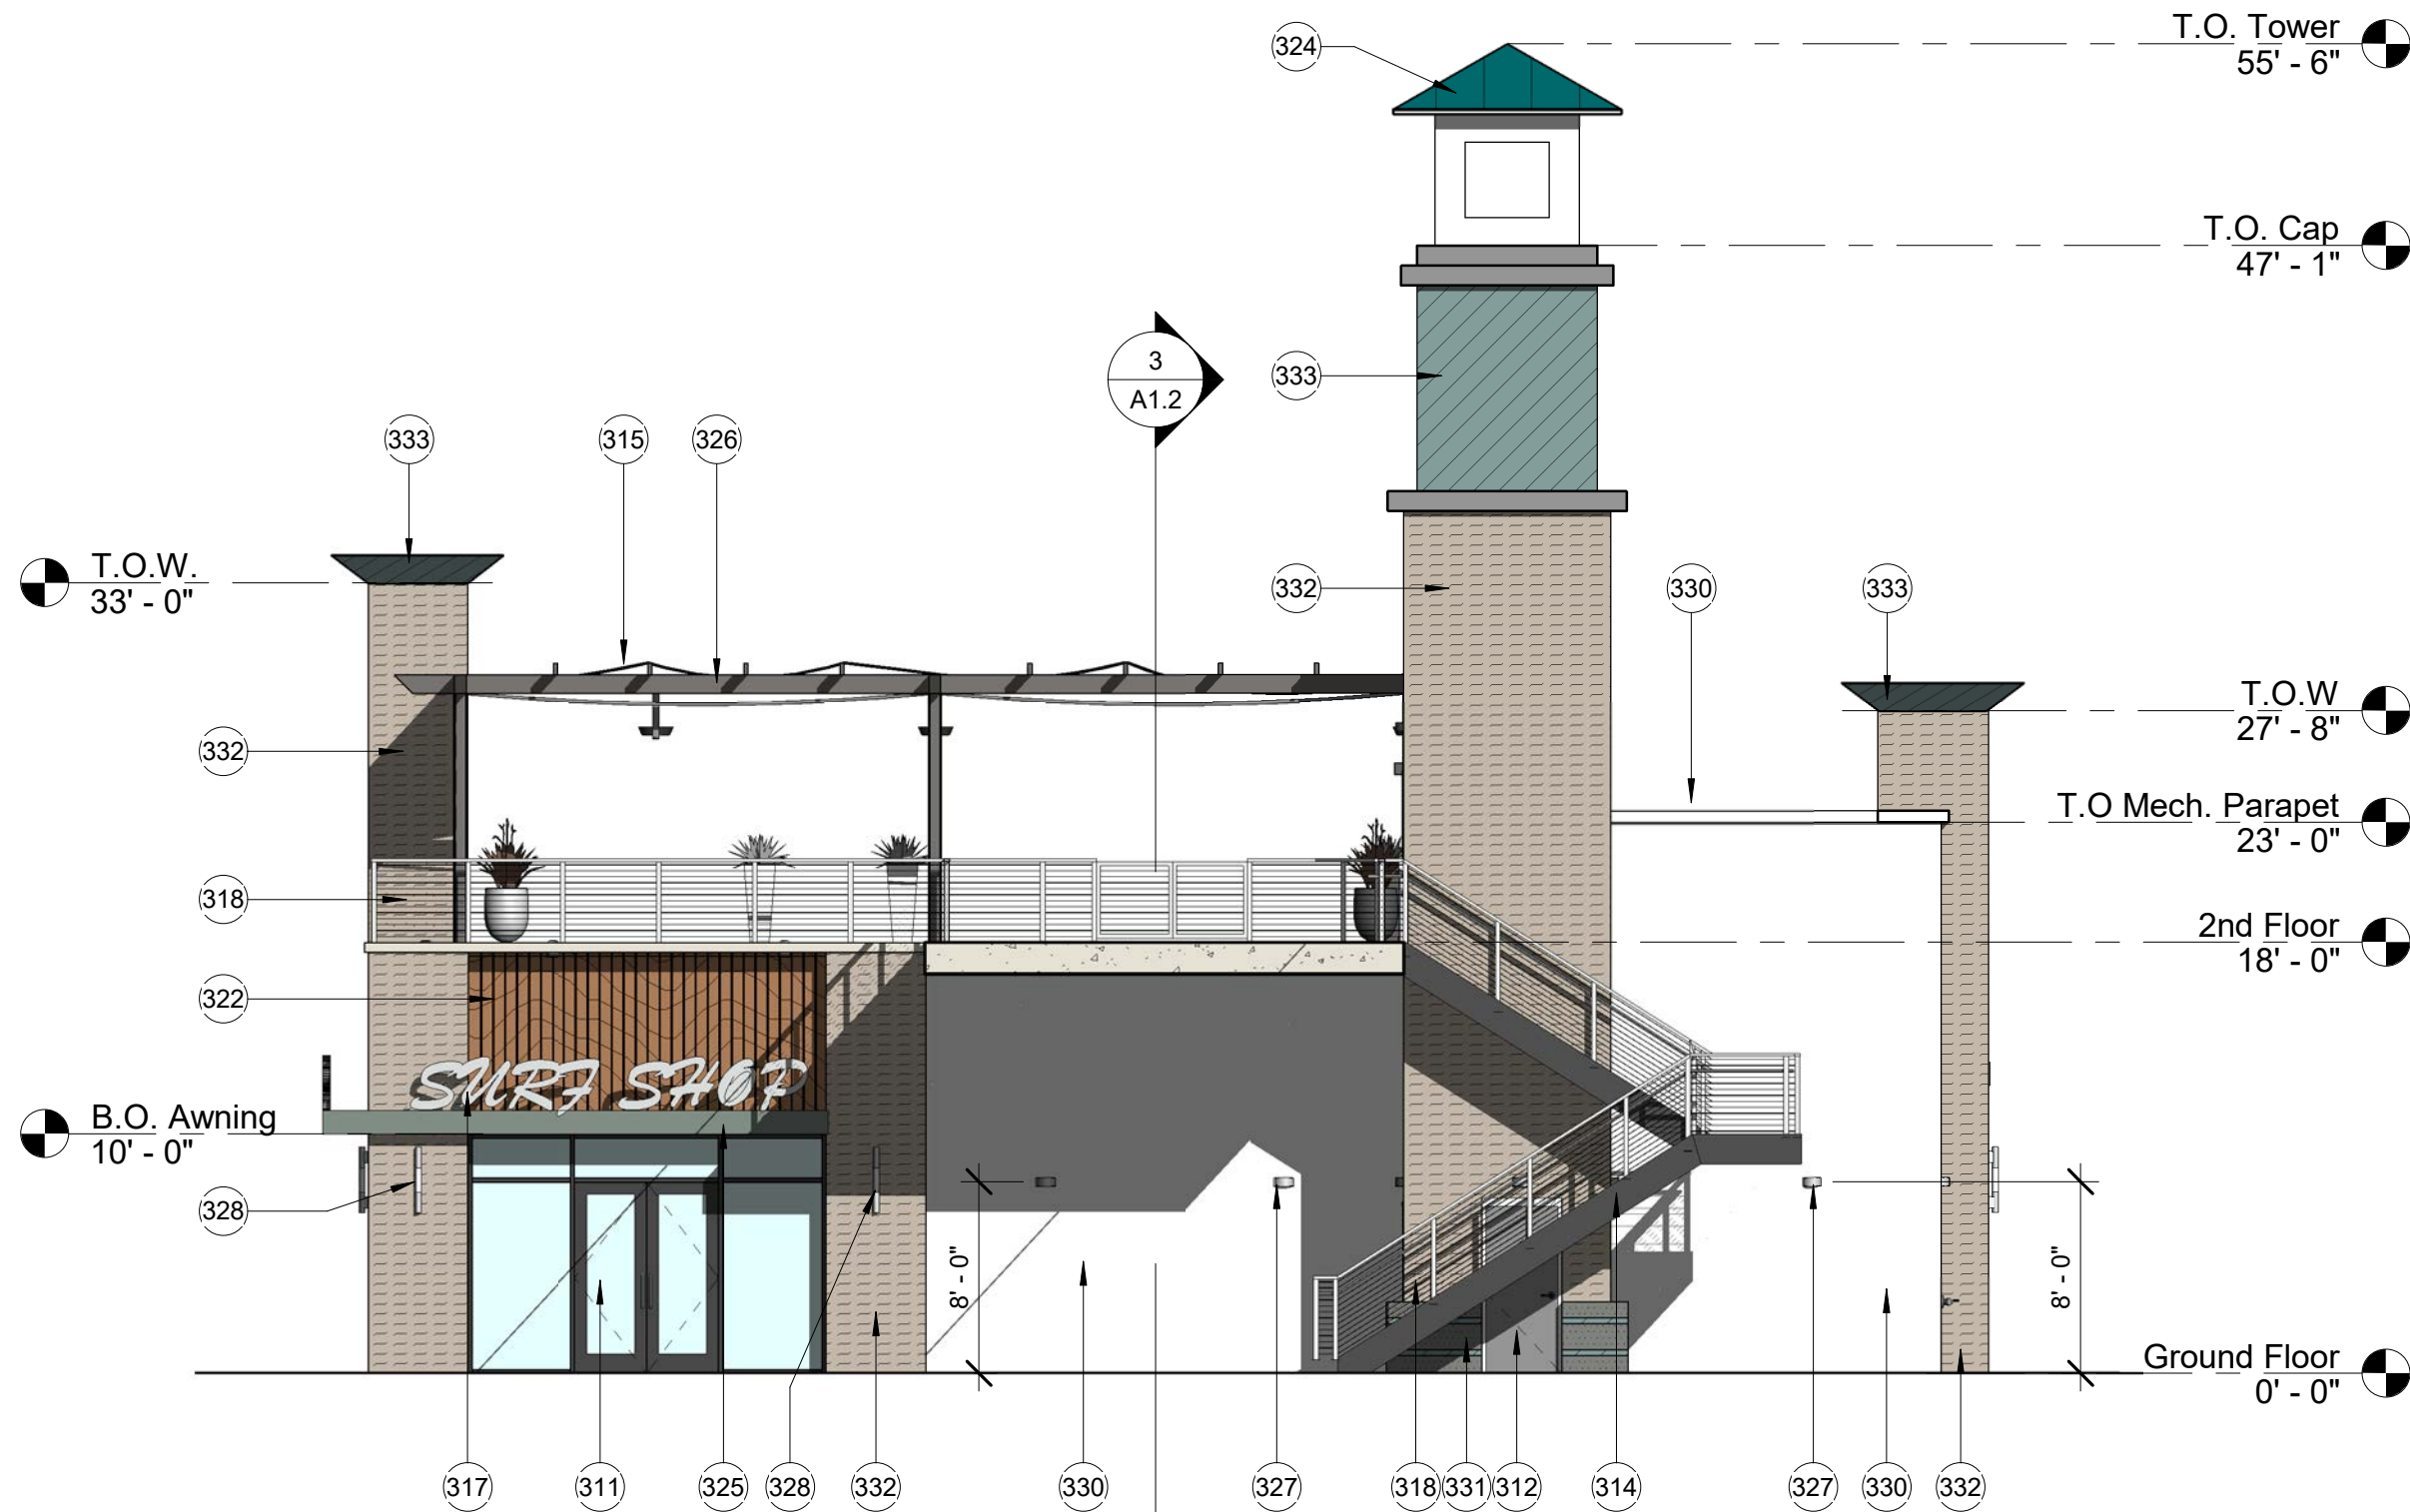


2 West Elevation - Building C
1/8" = 1'-0"

BUILDING C MATERIAL LEGEND:	
	- Exterior Insulating Finish System - Main Body Manufacturer: Dunn Edwards Color: Chalky (DEC793)
	- Exterior Insulating Finish System - Accent 1 Manufacturer: Dunn Edwards Color: Fade to Black (DET629)
	- Exterior Insulating Finish System - Accent 2 Manufacturer: Dunn Edwards Color: Barnwood Gray (DET620)
	- Exterior Insulating Finish System - Accent 3 Manufacturer: Dunn Edwards Color: Dark Lagoon (DEC788)
	- Horizontal Plank Siding System (ACM) Manufacturer: AL13 Architectural Systems Style: Metallics Size: 6" Wide Planks Color: Charcoal Metallic (MC308)
	- Horizontal Plank Siding System (ACM) Manufacturer: AL13 Architectural Systems Style: Woodlines Size: 6" Wide Planks Color: Beach Oak (WD319)
	- Horizontal Plank Siding System (ACM) Manufacturer: AL13 Architectural Systems Style: Woodgrains Size: 6" Wide Planks Color: Maple (WD319)

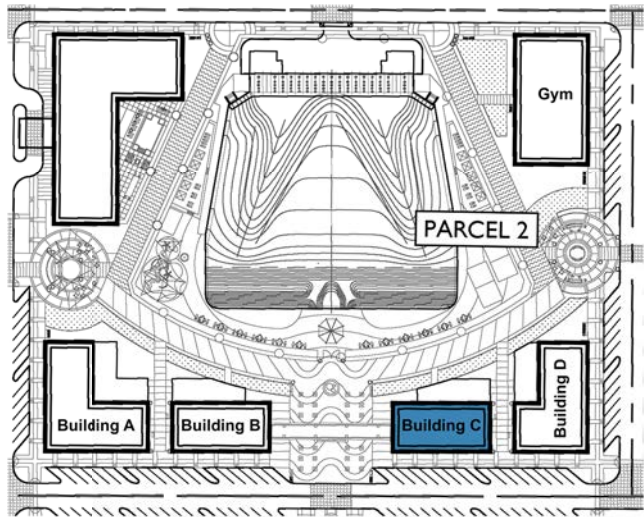

Key Plan 1

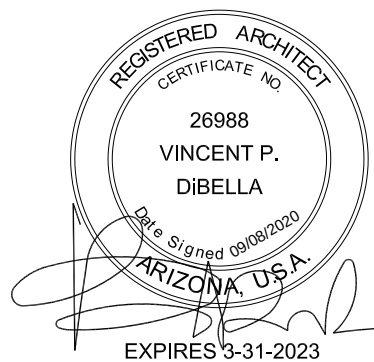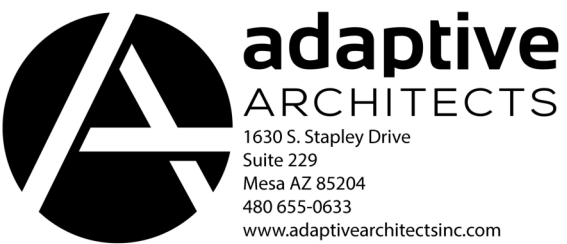


A3.18
9/8/2020

EXTERIOR ELEVATION KEYNOTES


308	WIDE FLANGE STEEL BEAM SYSTEM - PAINT TO MATCH DUNN EDWARDS - FADE TO BLACK (DET629) - RAKED EDGES AT END BEAMS UPPER DECK (ONLY APPLIES TO BUILDING A)
310	STOREFRONT SYSTEM W/GLAZING - BLACK ANODIZED ALUMINUM
311	STOREFRONT SYSTEM AND ENTRY - BLACK ANODIZED ALUMINUM
312	HOLLOW METAL DOOR AND FRAME - PAINT TO MATCH HOST WALL
314	STAIR SYSTEM. METAL PAN W/CONCRETE TREAD - STRINGER AND RISER TO MATCH BEAM SYSTEM COLOR. FADE TO BLACK (DET629)
315	FABRIC CANOPY. COLOR TO BE DETERMINED
316	LED COVE LIGHT SYSTEM (DASHED LINE)
317	SIGNAGE LOCATION EXACT LOCATION TBD. REQUIRES SEPARATE PERMIT
318	STAINLESS STEEL HANDRAIL AND STAINLESS STEEL CABLE GUARDRAIL SYSTEM
337	EXTERIOR INSULATING FINISH SYSTEM (EIFS) - MAIN BODY - MANUFACTURER: DUNN EDWARDS - COLOR: STIEGLITZ SILVER (DET612)
338	EXTERIOR INSULATING FINISH SYSTEM (EIFS) - ACCENT 1 - MANUFACTURER: DUNN EDWARDS - COLOR: DARK LAGOON (DEC788)
339	EXTERIOR INSULATING FINISH SYSTEM (EIFS) - ACCENT 2 - MANUFACTURER: DUNN EDWARDS - COLOR: ROCKY MOUNTAIN RED (DET442)
340	EXTERIOR INSULATING FINISH SYSTEM (EIFS) - COPING - MANUFACTURER: DUNN EDWARDS - COLOR: FADE TO BLACK (DET629)
341	EXTERIOR INSULATING FINISH SYSTEM (EIFS) - ACCENT 3 - MANUFACTURER: DUNN EDWARDS - COLOR: METAL FRINGE (DET626)
342	COLORBODY PORCELAIN TILE - MANUFACTURER: DAL TILE - STYLE: SOCIETY - SIZE: 12X24 HORIZONTAL - COLOR: UNION SMOKE (SO48)
343	COLORBODY PORCELAIN TILE 2 - MANUFACTURER: MARAZZI - STYLE: TREVERKCHIC - SIZE: 12X24 HORIZONTAL - COLOR: ITALIANO (MH2M)
344	COLORBODY PORCELAIN TILE 3 - MANUFACTURER: DAL TILE - STYLE: TREVERKCHIC - SIZE: 12X24 HORIZONTAL - COLOR: AMERICANO (MH2P)
345	GLAZED PORCELAIN TILE - MANUFACTURER: RANGO - STYLE: CALABRIA - SIZE: 12X24 HORIZONTAL - COLOR: BIANCO (BI)
346	PANORAMIC PORCELAIN SURFACE - MANUFACTURER: DAL TILE - STYLE: COUTURE SELECTION - COLOR: PATCHWORK SILVER (CM30)
347	BLACK FABRIC AWNING SYSTEM; EXACT COLOR AND MANUFACTURER TBD
348	6" TUBE STEEL FRAME SYSTEM - PAINT TO MATCH DUNN EDWARDS - METAL FRINGE (DET626)
349	PERFORATED METAL MESH SCREEN - MANUFACTURER: McNICHOLS - STYLE: 3/16" ROUND ON 1/4" STAGGERED CENTERS (51% OPEN AREA) - COLOR: TO BE LEFT EXPOSED
350	WALL SCONCE - MANUFACTURER: VISA LIGHTING - STYLE: COLONNADE (OW1055) - FINISH: MATTIE BRONZE
351	DARK ANODIZED ALUMINUM FRAME WINDOW - PAINT TO MATCH STOREFRONT FRAME

BUILDING D MATERIAL LEGEND:


- Exterior Insulating Finish System - Main Body
Manufacturer: Dunn Edwards
Color: Stieglitz Silver (DET612)
- Exterior Insulating Finish System - Accent 1
Manufacturer: Dunn Edwards
Color: Dark Lagoon (DEC788)
- Exterior Insulating Finish System - Accent 2
Manufacturer: Dunn Edwards
Color: Rocky Mountain Red (DET442)
- Exterior Insulating Finish System - Coping
Manufacturer: Dunn Edwards
Color: Fade To Black (DET629)
- Exterior Insulating Finish System - Accent 3
Manufacturer: Dunn Edwards
Color: Metal Fringe (DET626)
- Glazed Porcelain Tile
Manufacturer: Rango
Style: Calabria - Stone Look
Size: 12 x 24 Horizontal
Color: Bianco (BI)
- Colorbody Porcelain Tile
Manufacturer: Daltile
Style: Society - Stone Look
Size: 12 x 24 Horizontal
Color: Union Smoke (SO48)
- Colorbody Porcelain Tile
Manufacturer: Marazzi
Style: Treverkchic - Wood Look
Size: 12 x 24 Horizontal
Color: Italiano (MH2M)
- Colorbody Porcelain Tile
Manufacturer: Marazzi
Style: Treverkchic - Wood Look
Size: 12 x 24 Horizontal
Color: Americano (MH2P)
- Panoramic Porcelain Surface
Manufacturer: Daltile
Style: Couture Selection
Color: Patchwork Silver (CM30)

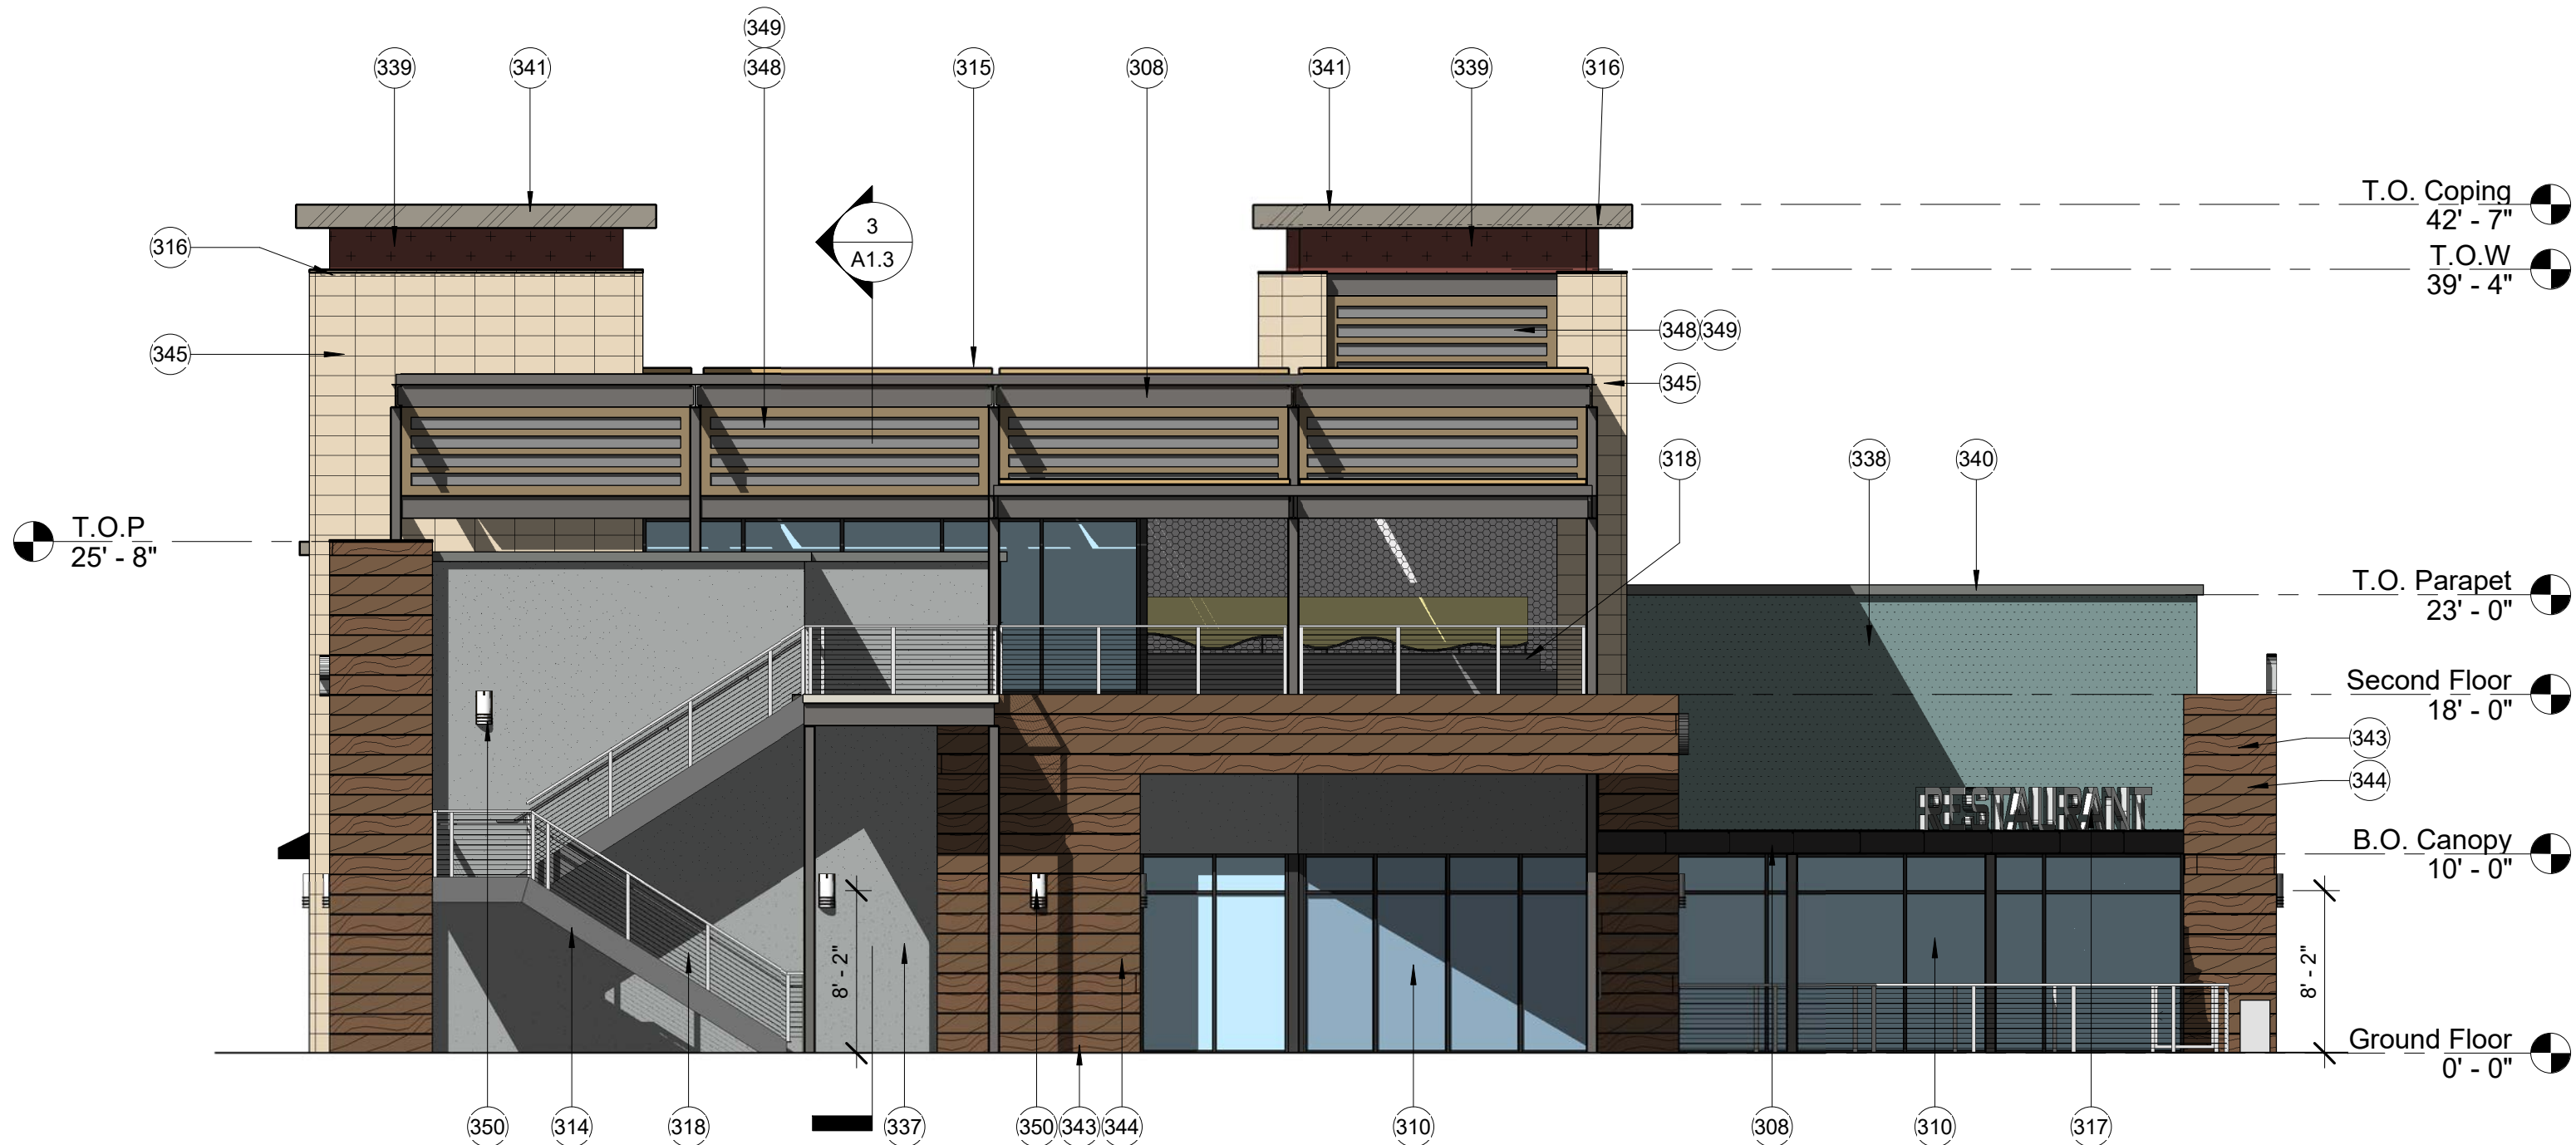



1 North Elevation - Building D
1/8" = 1'-0"

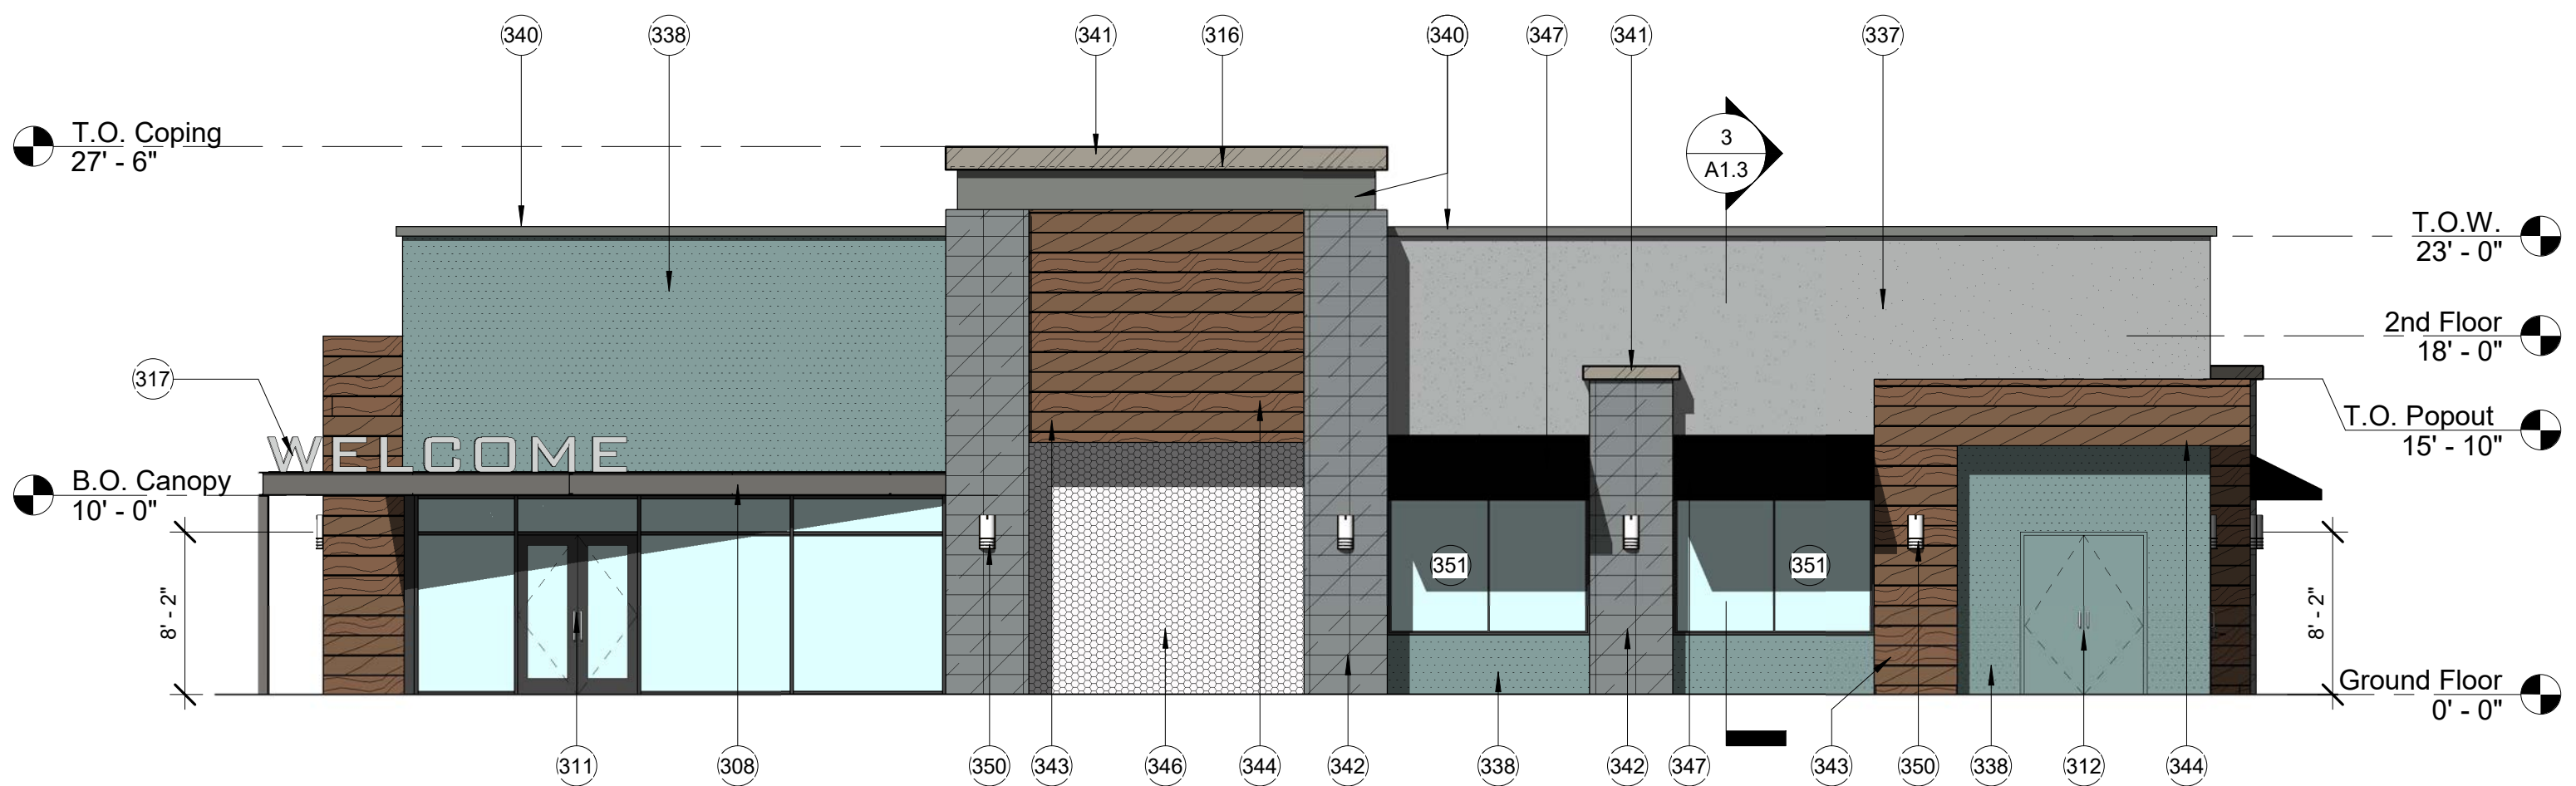


2 South Elevation - Building D
1/8" = 1'-0"

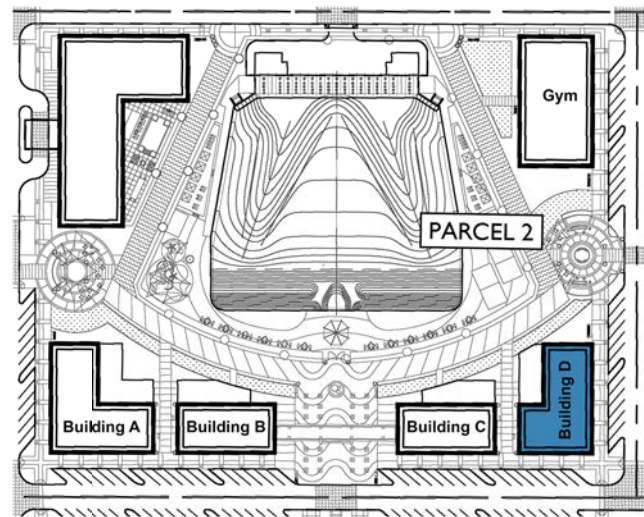

Key Plan 1

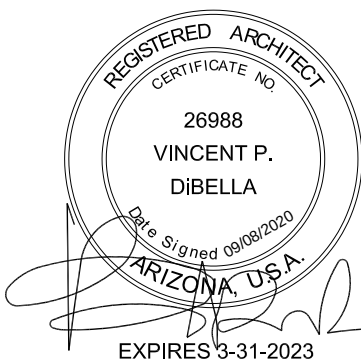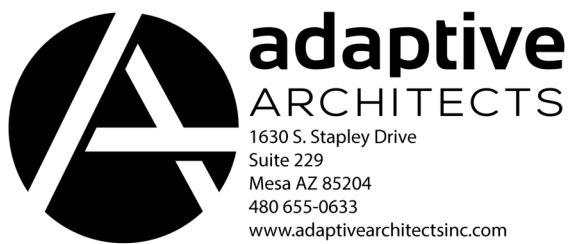

A3.20
9/8/2020

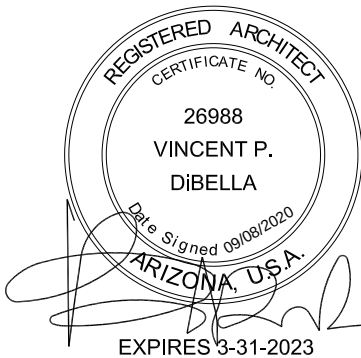

1 East Elevation - Building D
1/8" = 1'-0"




2 West Elevation - Building D
1/8" = 1'-0"

EXTERIOR ELEVATION KEYNOTES	
308	WIDEFLANGE STEEL BEAM SYSTEM - PAINT TO MATCH DUNN EDWARDS - FADE TO BLACK (DET629) - RAKED EDGES AT END BEAMS UPPER DECK (ONLY APPLIES TO BUILDING A)
310	STOREFRONT SYSTEM W/GLAZING - BLACK ANODIZED ALUMINUM
311	STOREFRONT SYSTEM AND ENTRY - BLACK ANODIZED ALUMINUM
312	HOLLOW METAL DOOR AND FRAME - PAINT TO MATCH HOST WALL
314	STAIR SYSTEM. METAL PAN W/CONCRETE TREAD - STRINGER AND RISER TO MATCH BEAM SYSTEM COLOR. FADE TO BLACK (DET629)
315	FABRIC CANOPY. COLOR TO BE DETERMINED
316	LED COVE LIGHT SYSTEM (DASHED LINE)
317	SIGNAGE LOCATION: EXACT LOCATION TBD. REQUIRES SEPARATE PERMIT
318	STAINLESS STEEL HANDRAIL AND STAINLESS STEEL CABLE GUARDRAIL SYSTEM
337	EXTERIOR INSULATING FINISH SYSTEM (EIFS) - MAIN BODY - MANUFACTURER: DUNN EDWARDS - COLOR: STIEGLITZ SILVER (DET612)
338	EXTERIOR INSULATING FINISH SYSTEM (EIFS) - ACCENT 1 - MANUFACTURER: DUNN EDWARDS - COLOR: DARK LAGOON (DEC788)
339	EXTERIOR INSULATING FINISH SYSTEM (EIFS) - ACCENT 2 - MANUFACTURER: DUNN EDWARDS - COLOR: ROCKY MOUNTAIN RED (DET442)
340	EXTERIOR INSULATING FINISH SYSTEM (EIFS) - COPING - MANUFACTURER: DUNN EDWARDS - COLOR: FADE TO BLACK (DET629)
341	EXTERIOR INSULATING FINISH SYSTEM (EIFS) - ACCENT 3 - MANUFACTURER: DUNN EDWARDS - COLOR: METAL FRINGE (DET626)
342	COLORBODY PORCELAIN TILE - MANUFACTURER: DALTILE - STYLE: SOCIETY - SIZE: 12X24 HORIZONTAL - COLOR: UNION SMOKE (SO48)
343	COLORBODY PORCELAIN TILE 2 - MANUFACTURER: MARAZZI - STYLE: TREVERKCHIC - SIZE: 12X24 HORIZONTAL - COLOR: ITALIANO (MH2M)
344	COLORBODY PORCELAIN TILE 3 - MANUFACTURER: DALTILE - STYLE: TREVERKCHIC - SIZE: 12X24 HORIZONTAL - COLOR: AMERICANO (MH2P)
345	GLAZED PORCELAIN TILE - MANUFACTURER: RANGO - STYLE: CALABRIA - SIZE: 12X24 HORIZONTAL - COLOR: BIANCO (BI)
347	BLACK FABRIC AWNING SYSTEM. EXACT COLOR AND MANUFACTURER TBD
348	6" TUBE STEEL FRAME SYSTEM - PAINT TO MATCH DUNN EDWARDS - METAL FRINGE (DET626)
349	PERFORATED METAL MESH SCREEN - MANUFACTURER: McNICHOLS - STYLE: 3/16" ROUND ON 1/4" STAGGERED CENTERS (51% OPEN AREA) - COLOR: TO BE LEFT EXPOSED
350	WALL SCONCE - MANUFACTURER: VISA LIGHTING - STYLE: COLONNADE (OW1055) - FINISH: MATTE BRONZE
351	DARK ANODIZED ALUMINUM FRAME WINDOW - PAINT TO MATCH STOREFRONT FRAME
352	FIRE DEPARTMENT CONNECTION


BUILDING D MATERIAL LEGEND:

- Exterior Insulating Finish System - Main Body
Manufacturer: Dunn Edwards
Color: Stieglitz Silver (DET612)
- Exterior Insulating Finish System - Accent 1
Manufacturer: Dunn Edwards
Color: Dark Lagoon (DEC788)
- Exterior Insulating Finish System - Accent 2
Manufacturer: Dunn Edwards
Color: Rocky Mountain Red (DET442)
- Exterior Insulating Finish System - Copping
Manufacturer: Dunn Edwards
Color: Fade To Black (DET629)
- Exterior Insulating Finish System - Accent 3
Manufacturer: Dunn Edwards
Color: Metal Fringe (DET626)
- Glazed Porcelain Tile
Manufacturer: Rango
Style: Calabria - Stone Look
Size: 12 x 24 Horizontal
Color: Bianco (BI)
- Colorbody Porcelain Tile
Manufacturer: Daltile
Style: Society - Stone Look
Size: 12 x 24 Horizontal
Color: Union Smoke (SO48)
- Colorbody Porcelain Tile
Manufacturer: Marazzi
Style: Treverkchic - Wood Look
Size: 12 x 24 Horizontal
Color: Italiano (MH2M)
- Colorbody Porcelain Tile
Manufacturer: Marazzi
Style: Treverkchic - Wood Look
Size: 12 x 24 Horizontal
Color:Americano (MH2P)
- Panoramic Porcelain Surface
Manufacturer: Daltile
Style: Couture Selection
Color: Patchwork Silver (CM30)

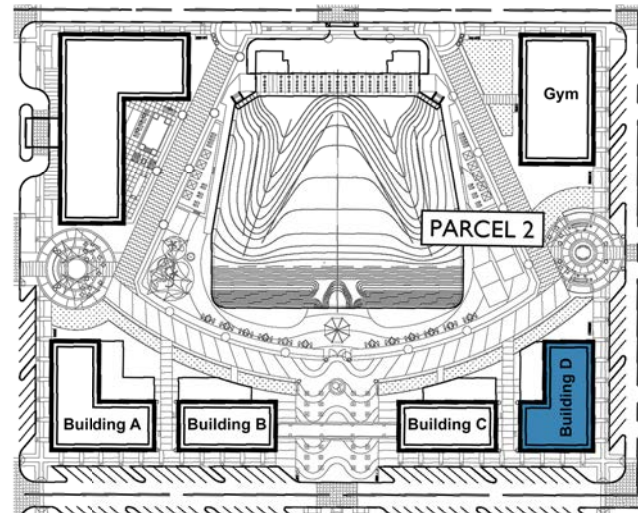


Key Plan 1

EXTERIOR ELEVATION KEYNOTES	
310	STOREFRONT SYSTEM W/GLAZING - BLACK ANODIZED ALUMINUM
311	STOREFRONT SYSTEM AND ENTRY - BLACK ANODIZED ALUMINUM
314	STAIR SYSTEM. METAL PAN W/CONCRETE TREAD - STRINGER AND RISER TO MATCH BEAM SYSTEM COLOR: FADE TO BLACK (DET629)
316	LED COVE LIGHT SYSTEM (DASHED LINE)
317	SIGNAGE LOCATION: EXACT LOCATION TBD; REQUIRES SEPARATE PERMIT
318	STAINLESS STEEL HANDRAIL AND STAINLESS STEEL CABLE GUARDRAIL SYSTEM
328	WALL SCONCE - MANUFACTURER: LUMINS - STYLE: 35° LUMISTIK (CL315) - FINISH: MATTE SILVER
329	POTENTIAL "LIFESTYLE" IMAGE LOCATION
351	DARK ANODIZED ALUMINUM FRAME WINDOW - PAINT TO MATCH STOREFRONT FRAME
355	EXTERIOR INSULATING FINISH SYSTEM (EIFS) - MAIN BODY - MANUFACTURER: DUNN EDWARDS - COLOR: YANKEE DOODLE (DET578)
356	EXTERIOR INSULATING FINISH SYSTEM (EIFS) - ACCENT 1 - MANUFACTURER: DUNN EDWARDS - COLOR: CHALKY (DEC793)
357	EXTERIOR INSULATING FINISH SYSTEM (EIFS) - ACCENT 2 - MANUFACTURER: DUNN EDWARDS - COLOR: CHIVE (DE5559)
358	TUBE STEEL FRAME SYSTEM. PAINT TO MATCH DUNN EDWARDS - EQUINOX (DET616)
359	HORIZONTAL PLANK SIDING SYSTEM (ACM SYSTEM) - MANUFACTURER: AL13 ARCHITECTURAL SYSTEMS - STYLE: METALLICS - SIZE: 6" WIDE HORIZONTAL - COLOR: PEWTER METALLIC
360	PERFORATED METAL MESH SCREEN - MANUFACTURER: McNICHOLS - STYLE: 3/16" ROUND ON 1/4" STAGGERED CENTERS (51% OPEN AREA) - COLOR: TO BE LEFT EXPOSED
361	PERFORATED METAL MESH SCREEN - MANUFACTURER: McNICHOLS - STYLE: 1/4" ROUND ON 3/8" STAGGERED CENTERS (40% OPEN AREA) - COLOR: TO BE LEFT EXPOSED
362	WIDEFLANGE BEAM AND PURLIN SYSTEM. PAINT TO MATCH DUNN EDWARDS - FADE TO BLACK (DET629)
363	WIDEFLANGE COLUMN - PAINT TO MATCH DUNN EDWARDS - FADE TO BLACK
364	STANDING SEAM ROOFING SYSTEM - MANUFACTURER: ATAS INTERNATIONAL - STYLE: 2" FIELD LOK - COLOR: CHARCOAL GREY (62)
365	TUBE STEEL COLUMN. PAINT TO MATCH DUNN EDWARDS - FADE TO BLACK
366	GLASS GARAGE DOOR SYSTEM. MATCH STOREFRONT SYSTEM
367	TUBE STEEL LOUVER SYSTEM. TUBE STEEL ELEMENTS TO MATCH DUNN EDWARDS - FADE TO BLACK. LOUVERS TO MATCH DUNN EDWARDS - CHIVE (DE5559)
368	CANOPY LIGHT

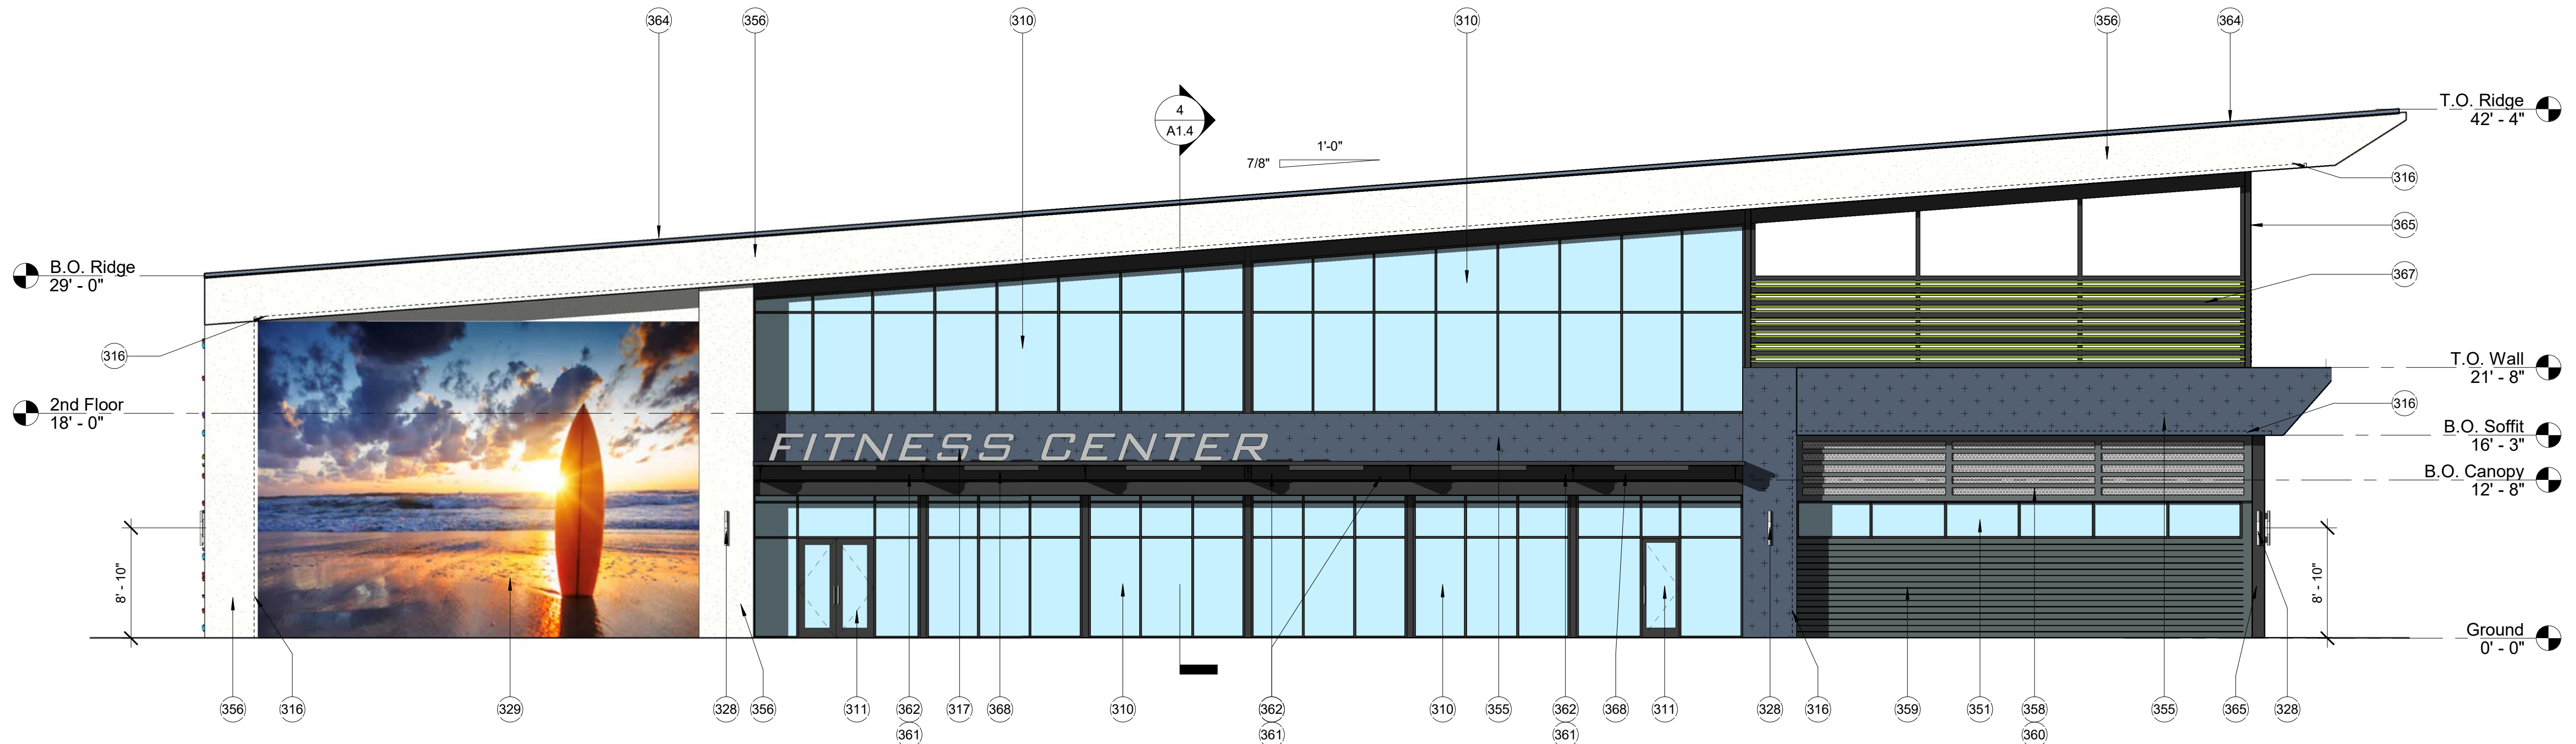


1 East Elevation - Gym
1/8" = 1'-0"

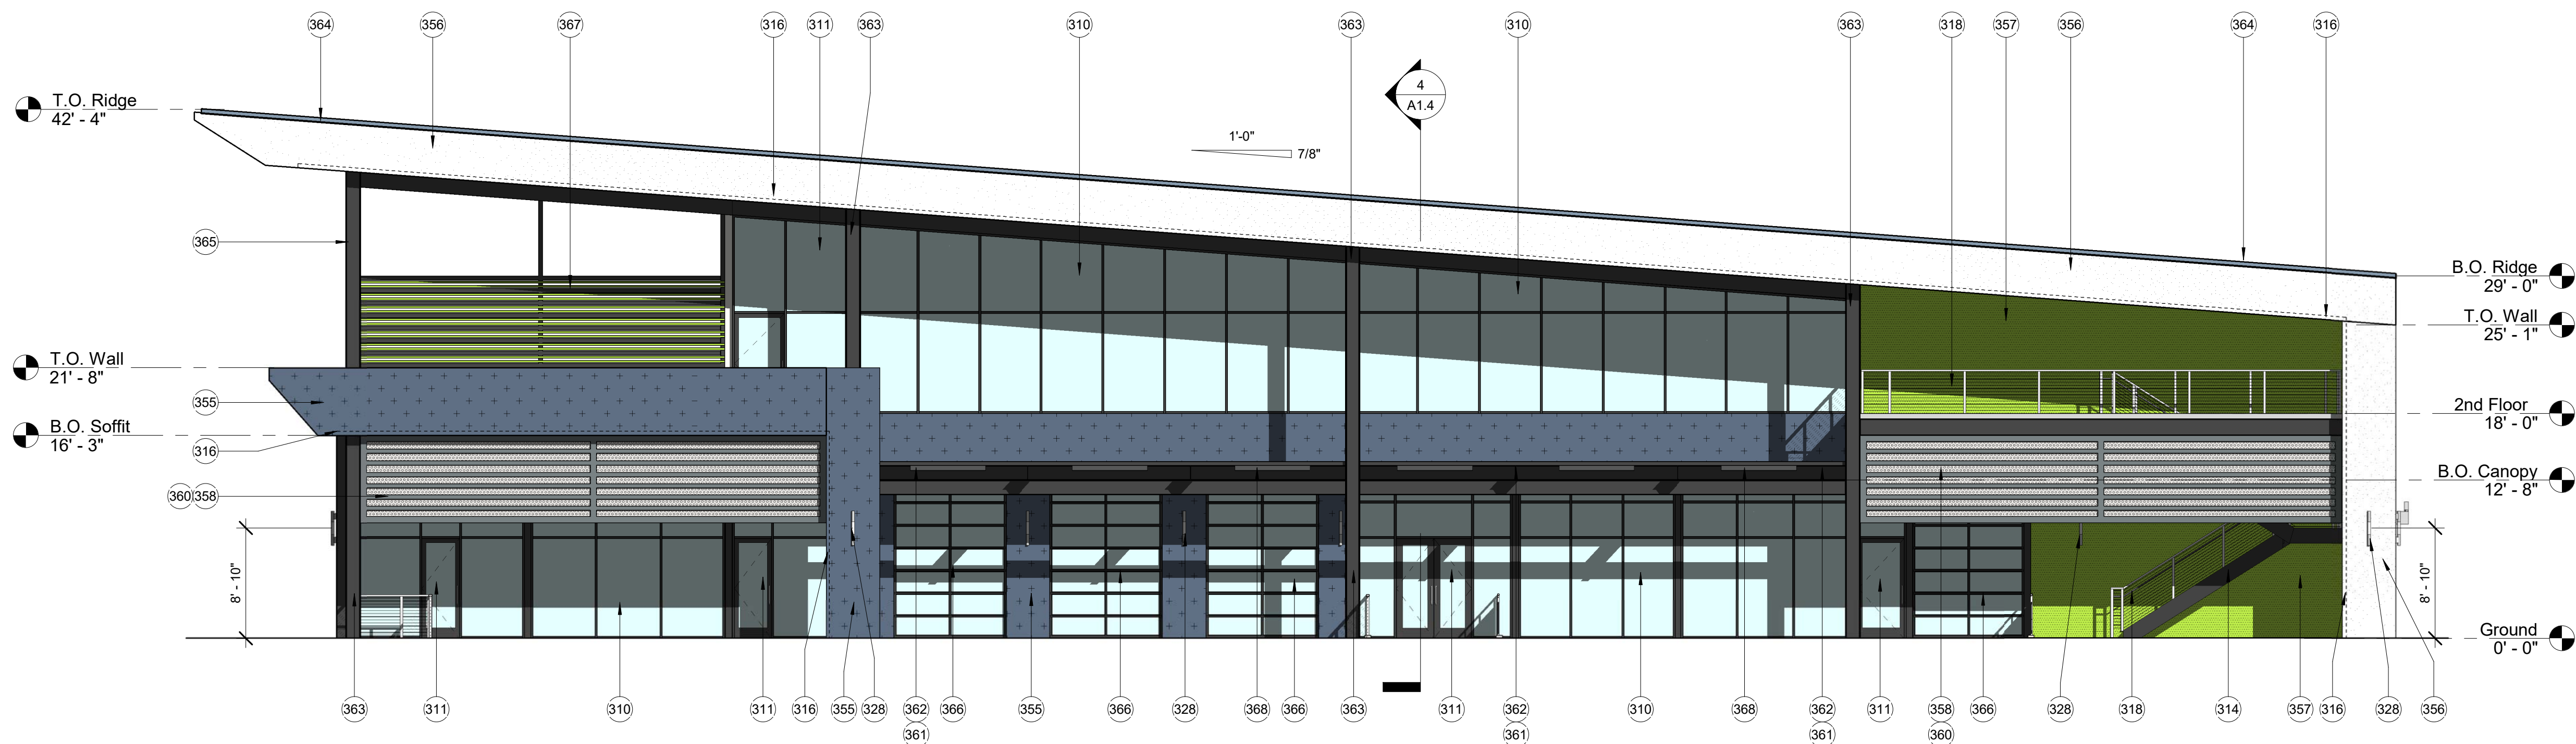



2 West Elevation - Gym
1/8" = 1'-0"

GYM MATERIAL LEGEND:	
	- Exterior Insulating Finish System - Main Body Manufacturer: Dunn Edwards Color: Yankee Doodle (DET578)
	- Exterior Insulating Finish System - Accent 1 Manufacturer: Dunn Edwards Color: Chalky (DEC793)
	- Exterior Insulating Finish System - Accent 2 Manufacturer: Dunn Edwards Color: Chive (DE5559)
	- Tube Steel Elements Manufacturer: Dunn Edwards Color: Equinox (DET616)
	- Horizontal Plank Siding System (ACM) Manufacturer: AL13 Architectural Systems Style: Metallics Size: 6" Wide Planks Color: Pewter Metallic (MC322)
	- Perforated Metal Screen Mesh System Manufacturer: McNichols Style: Round Carbon Steel Size: 3/16" Round on 1/4" Staggered Centers Color: Left Exposed.

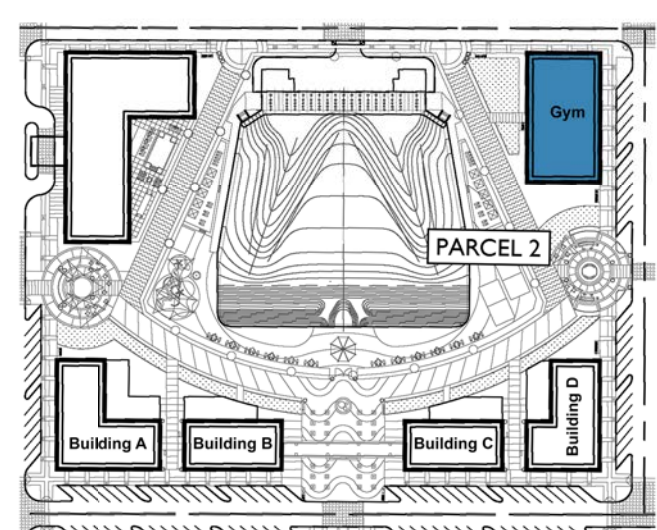


Key Plan

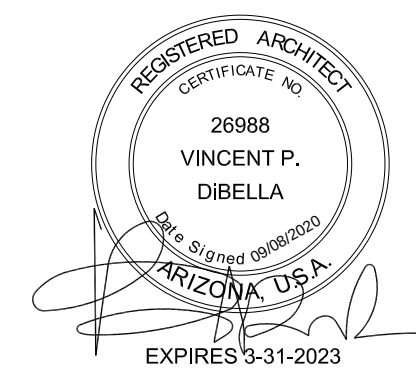


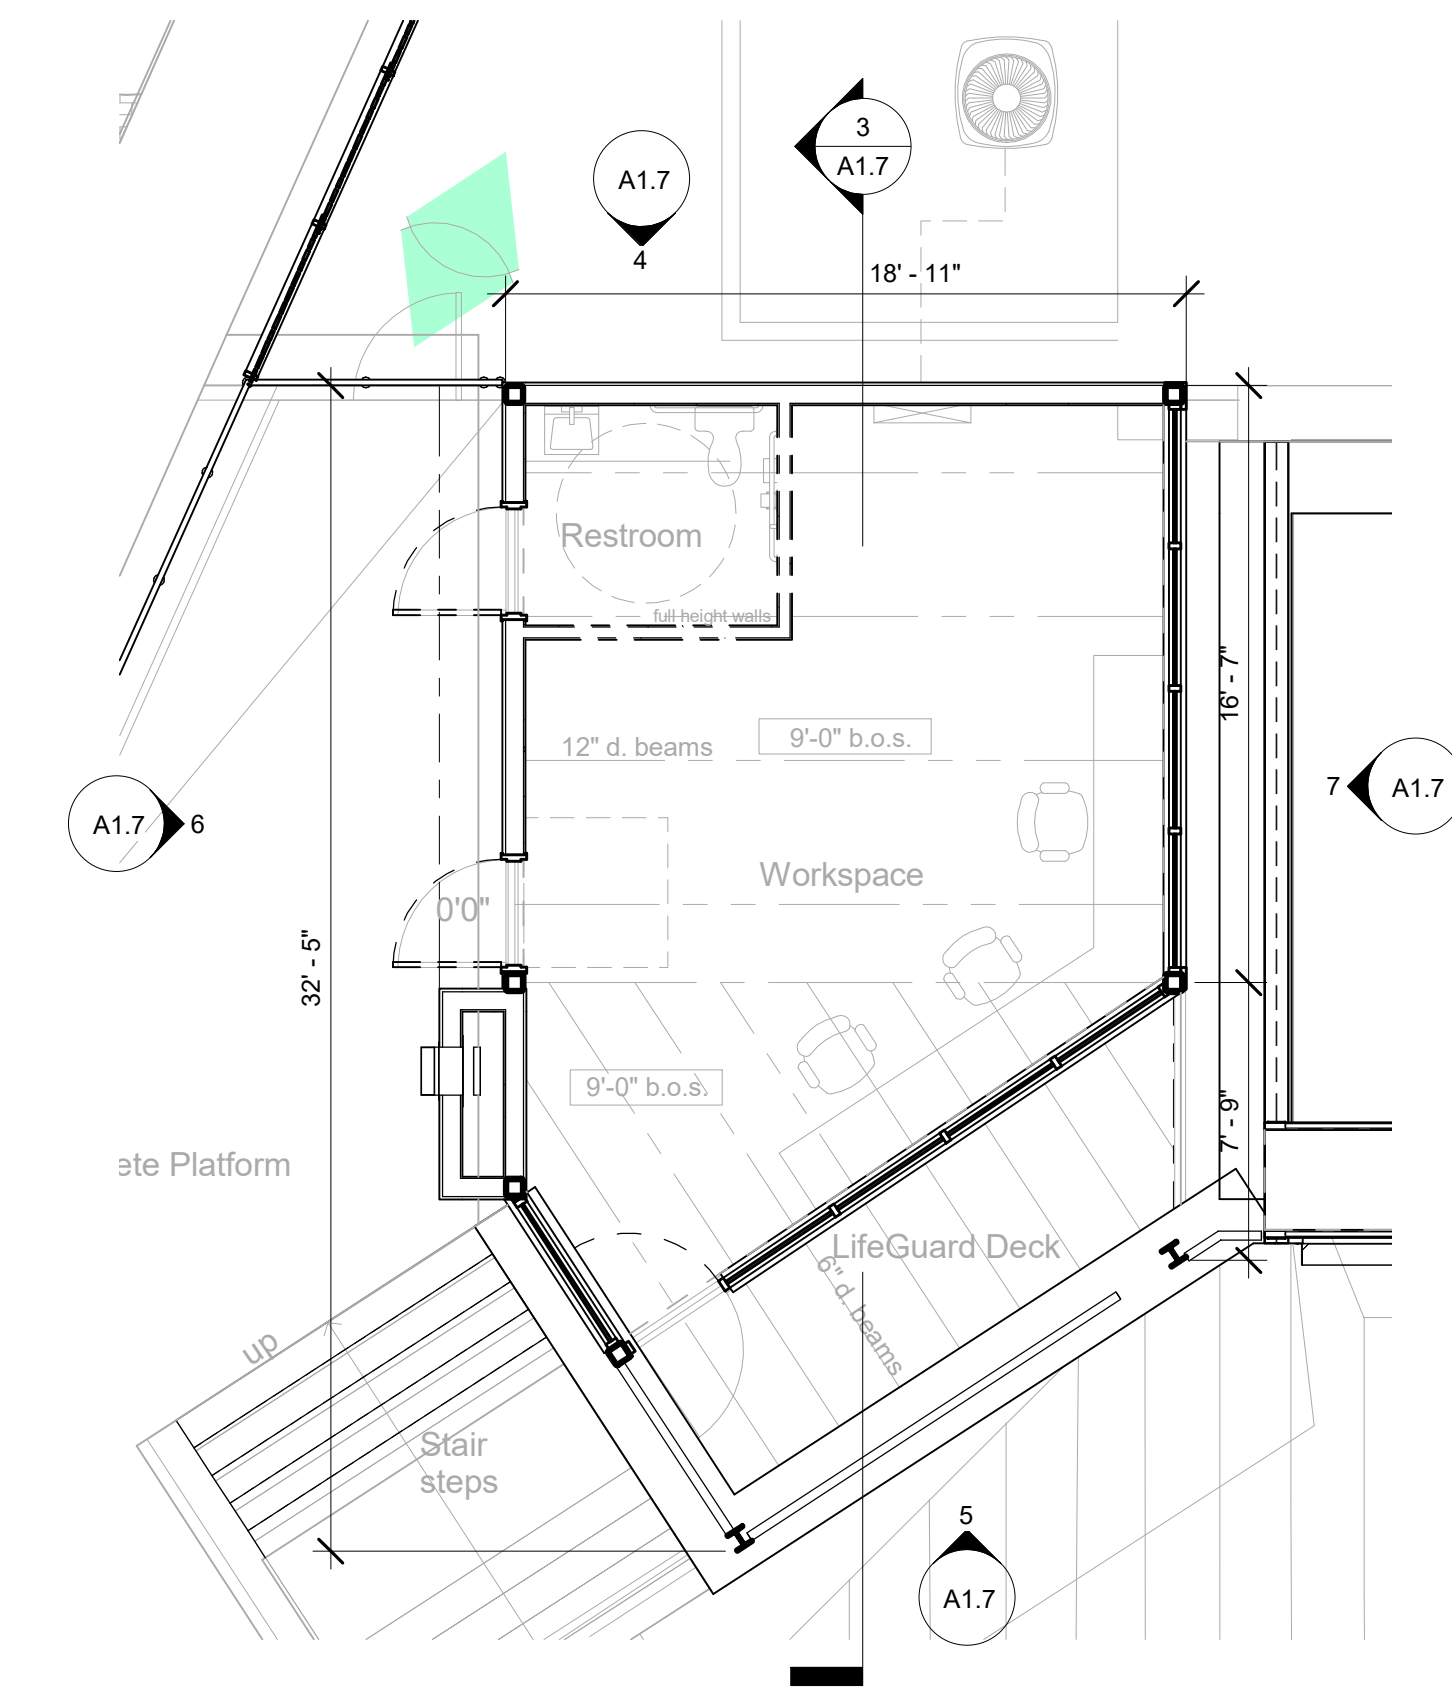


1 First Floor Plan - Lifeguard Tower A
3/16" = 1'-0"

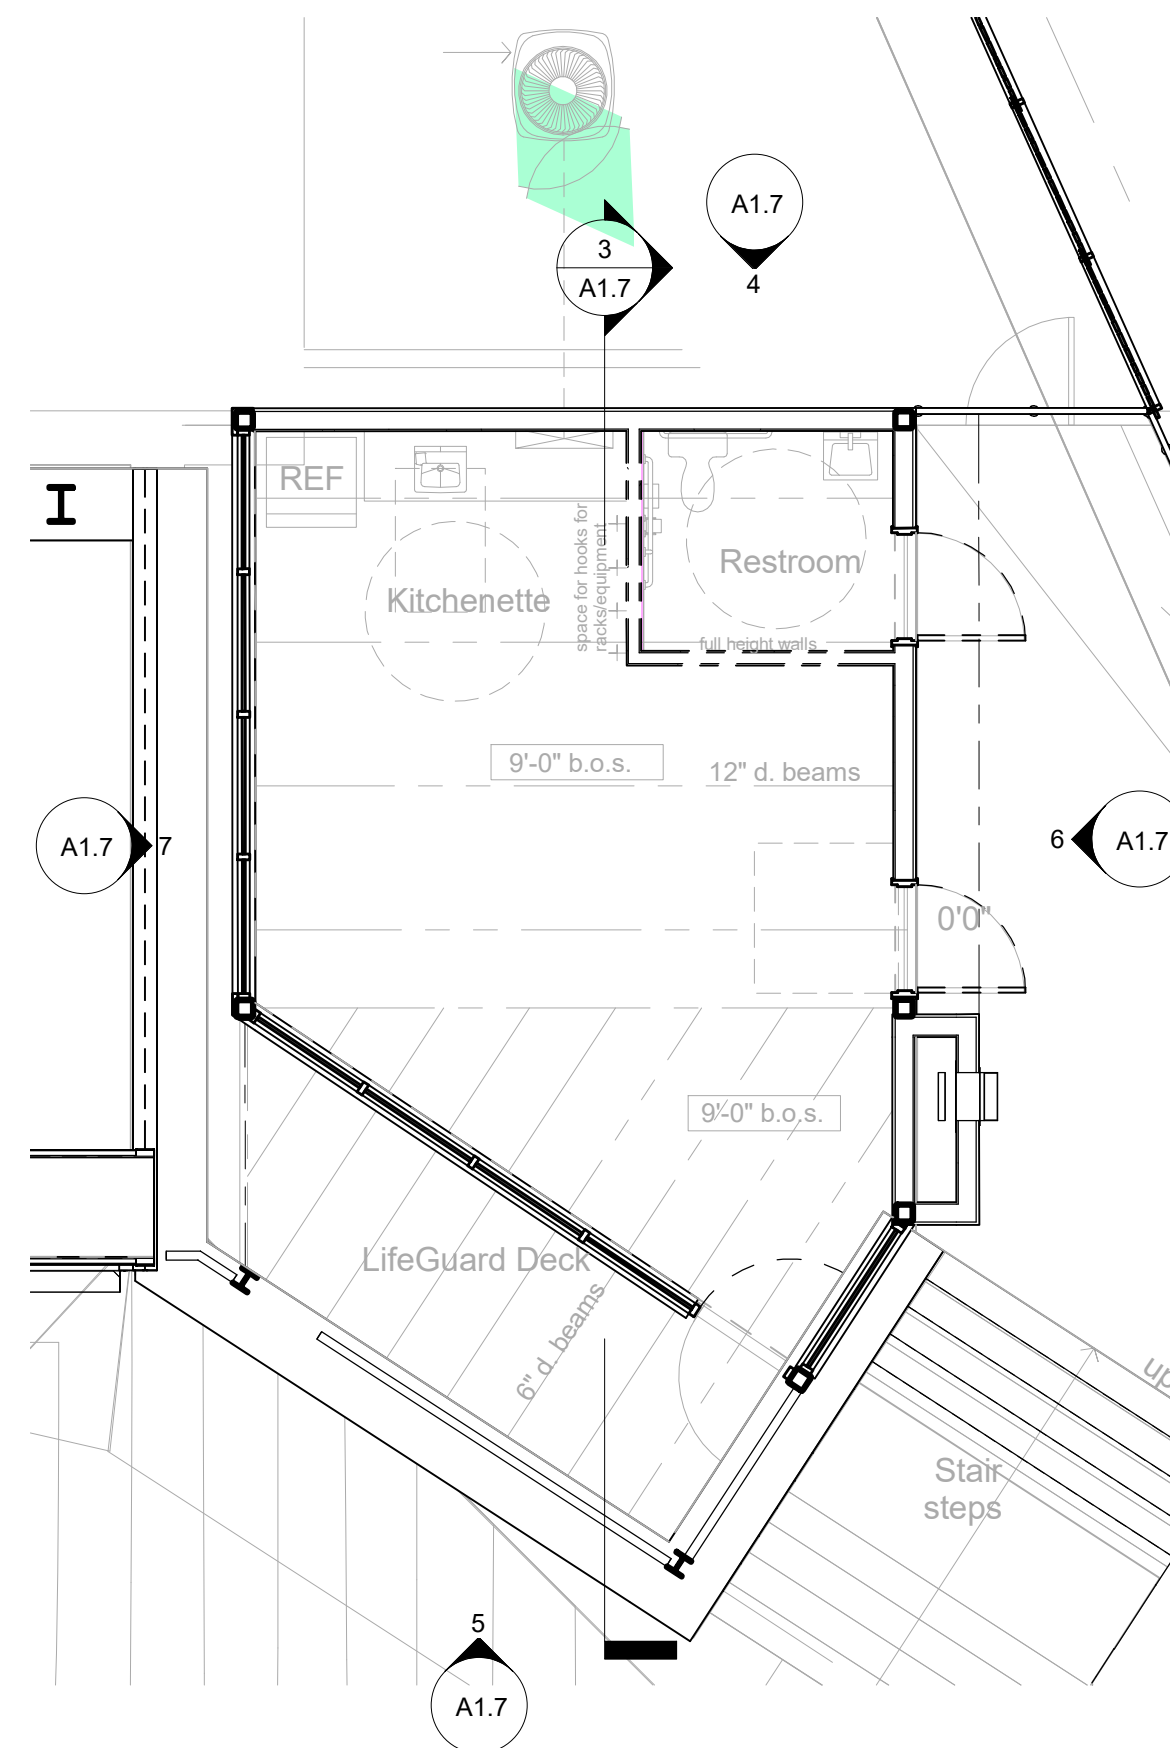


2 First Floor Plan - Lifeguard Tower B
3/16" = 1'-0"

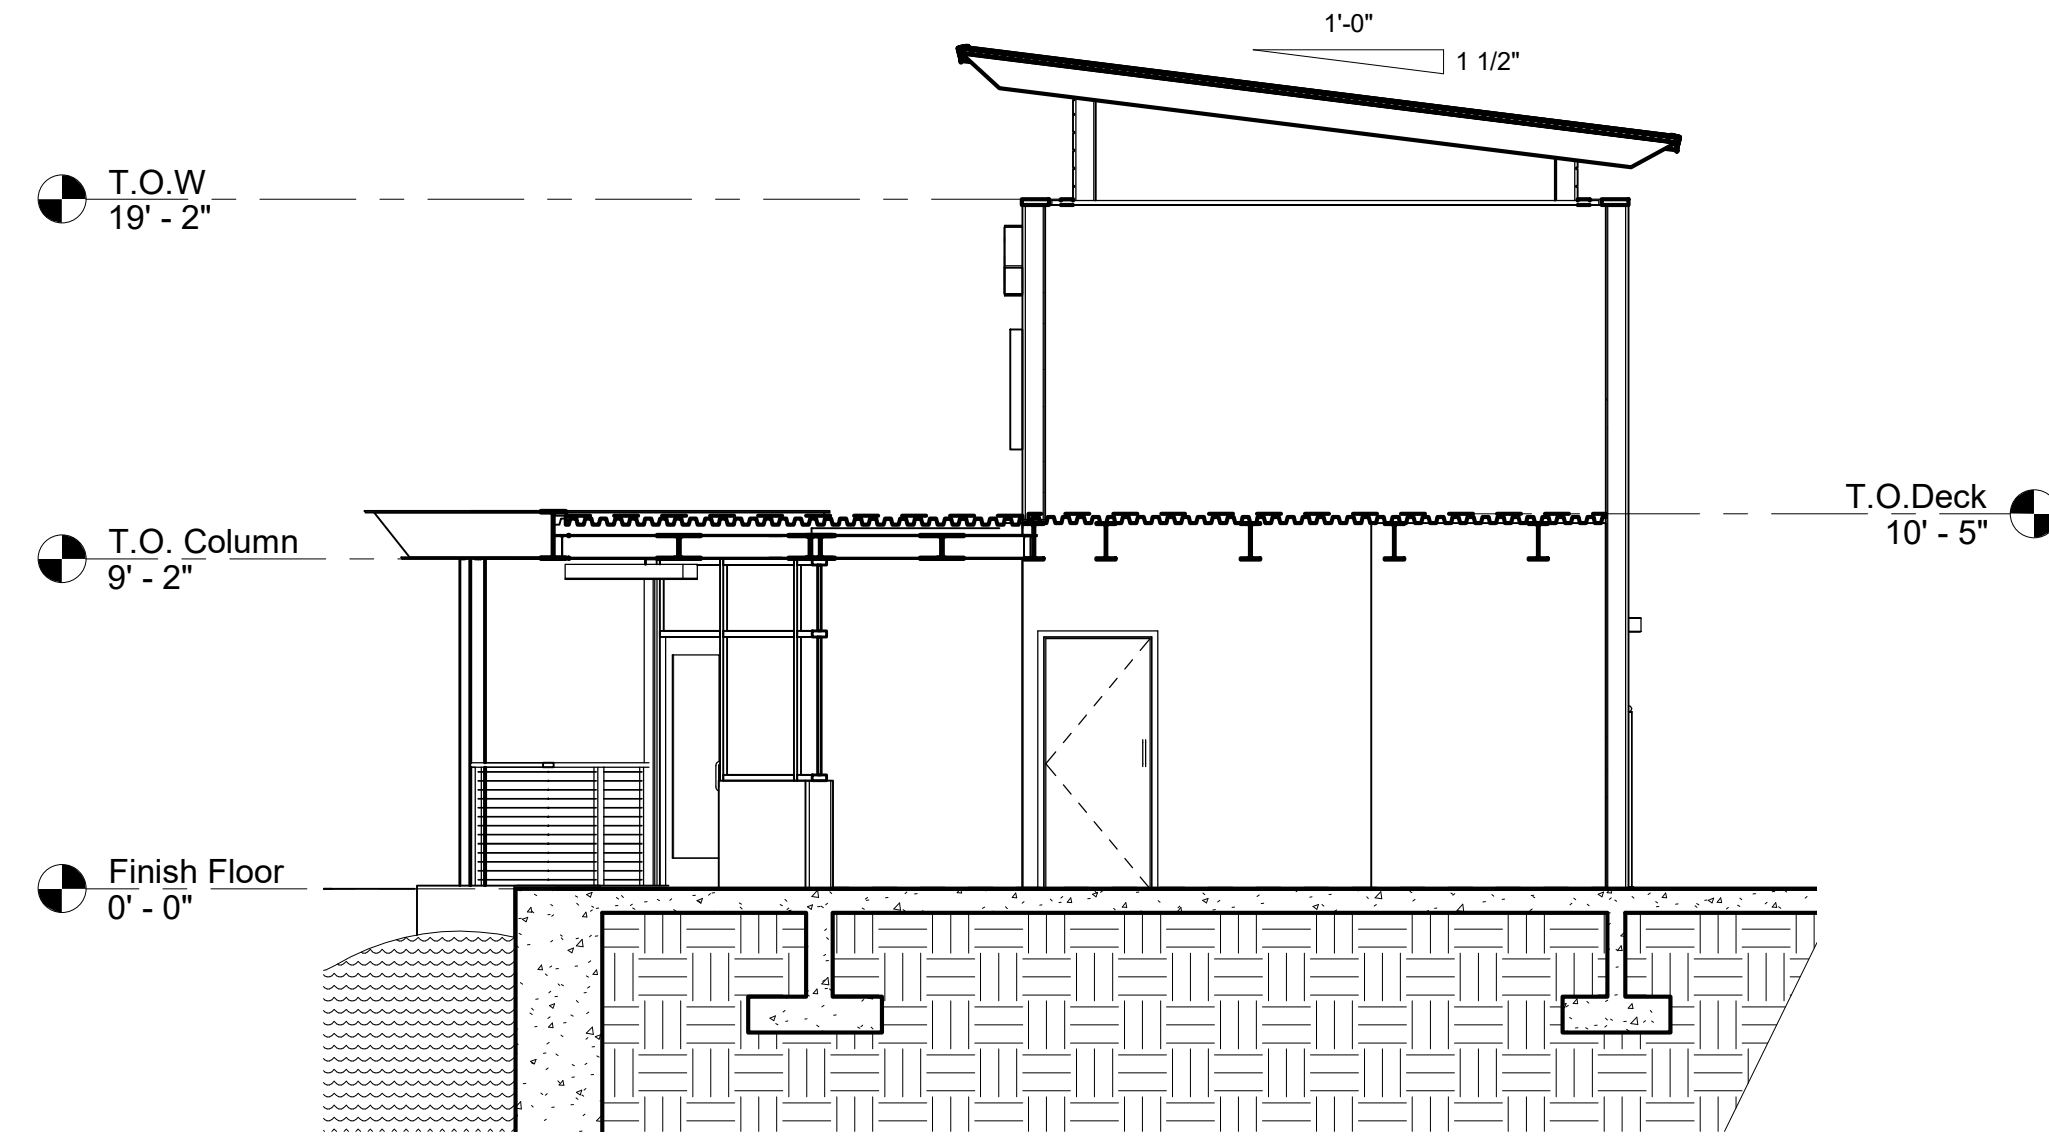


3 Lifeguard Tower Typ. Section
3/16" = 1'-0"

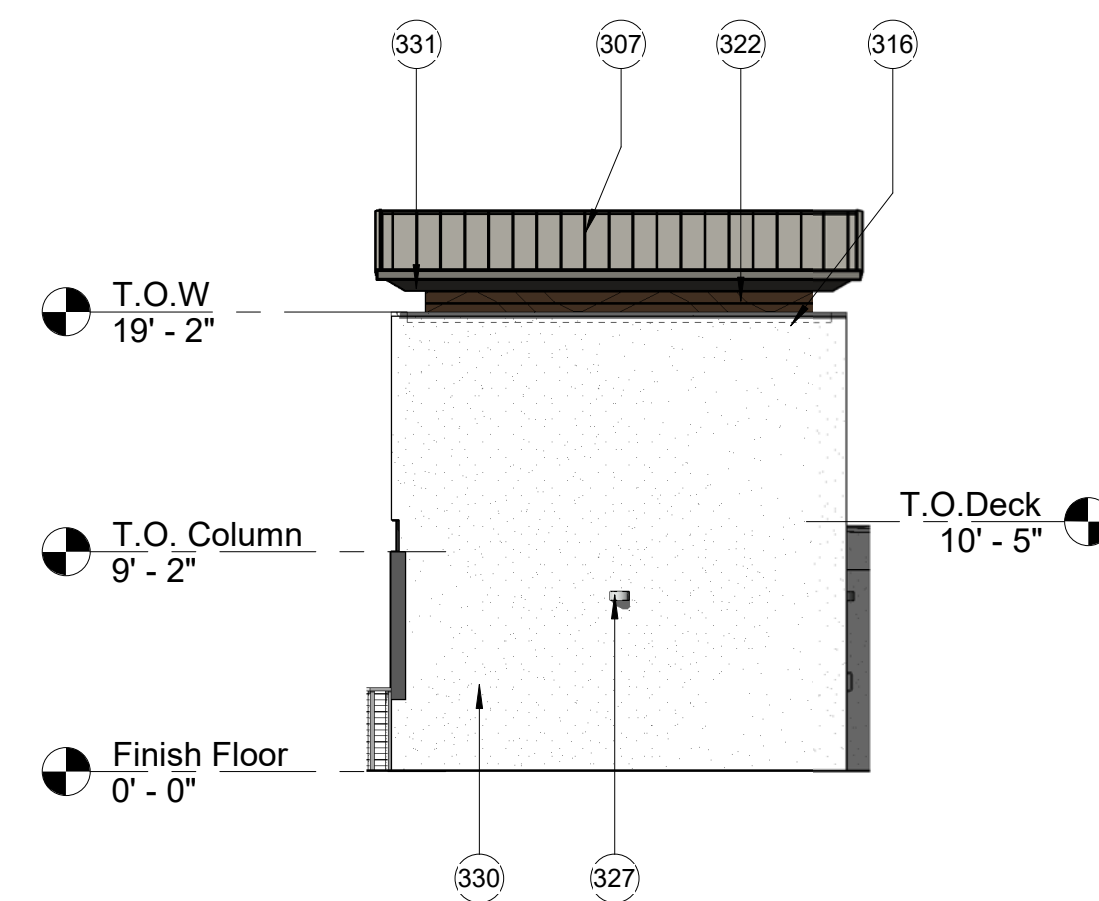


4 North Elevation - Lifeguard Tower TYP.
1/8" = 1'-0"

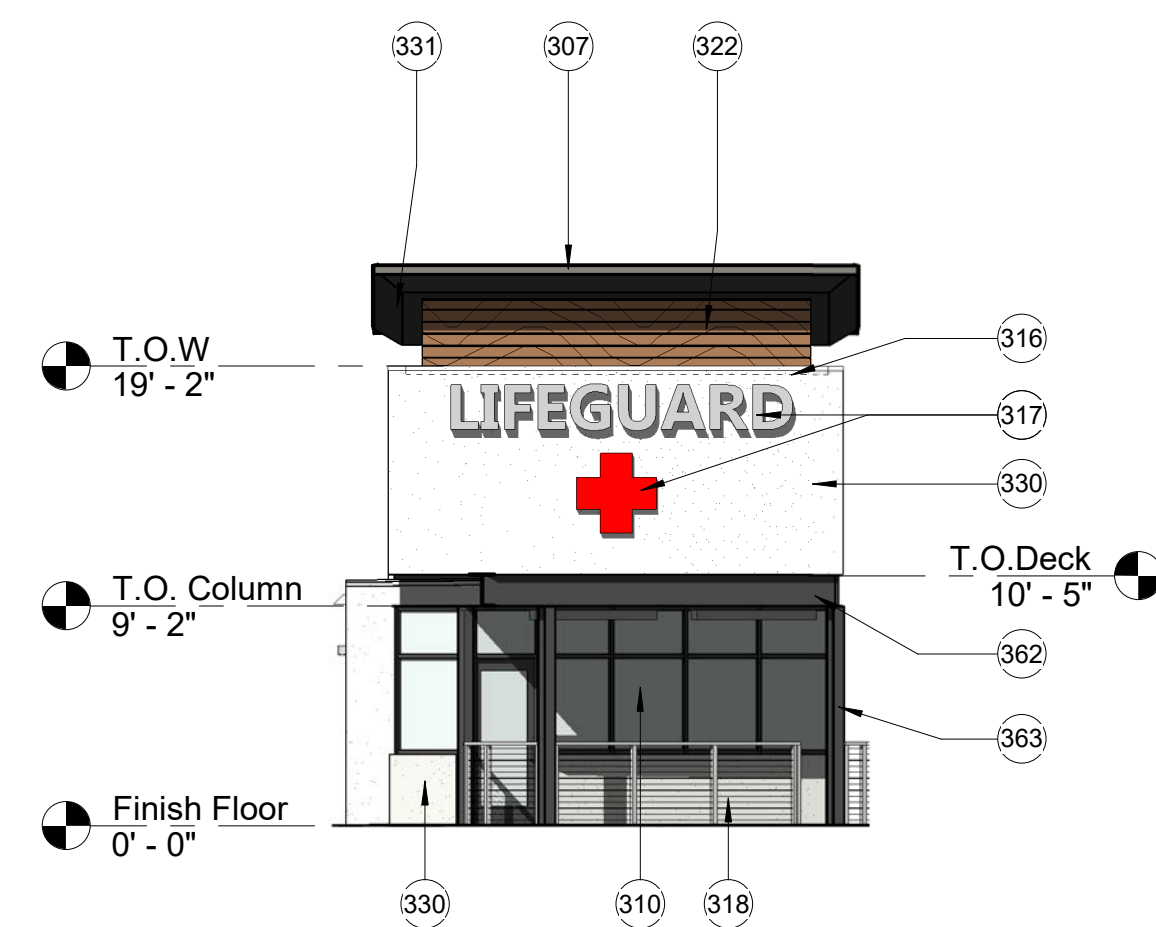

5 South Elevation - Lifeguard Tower TYP.
1/8" = 1'-0"

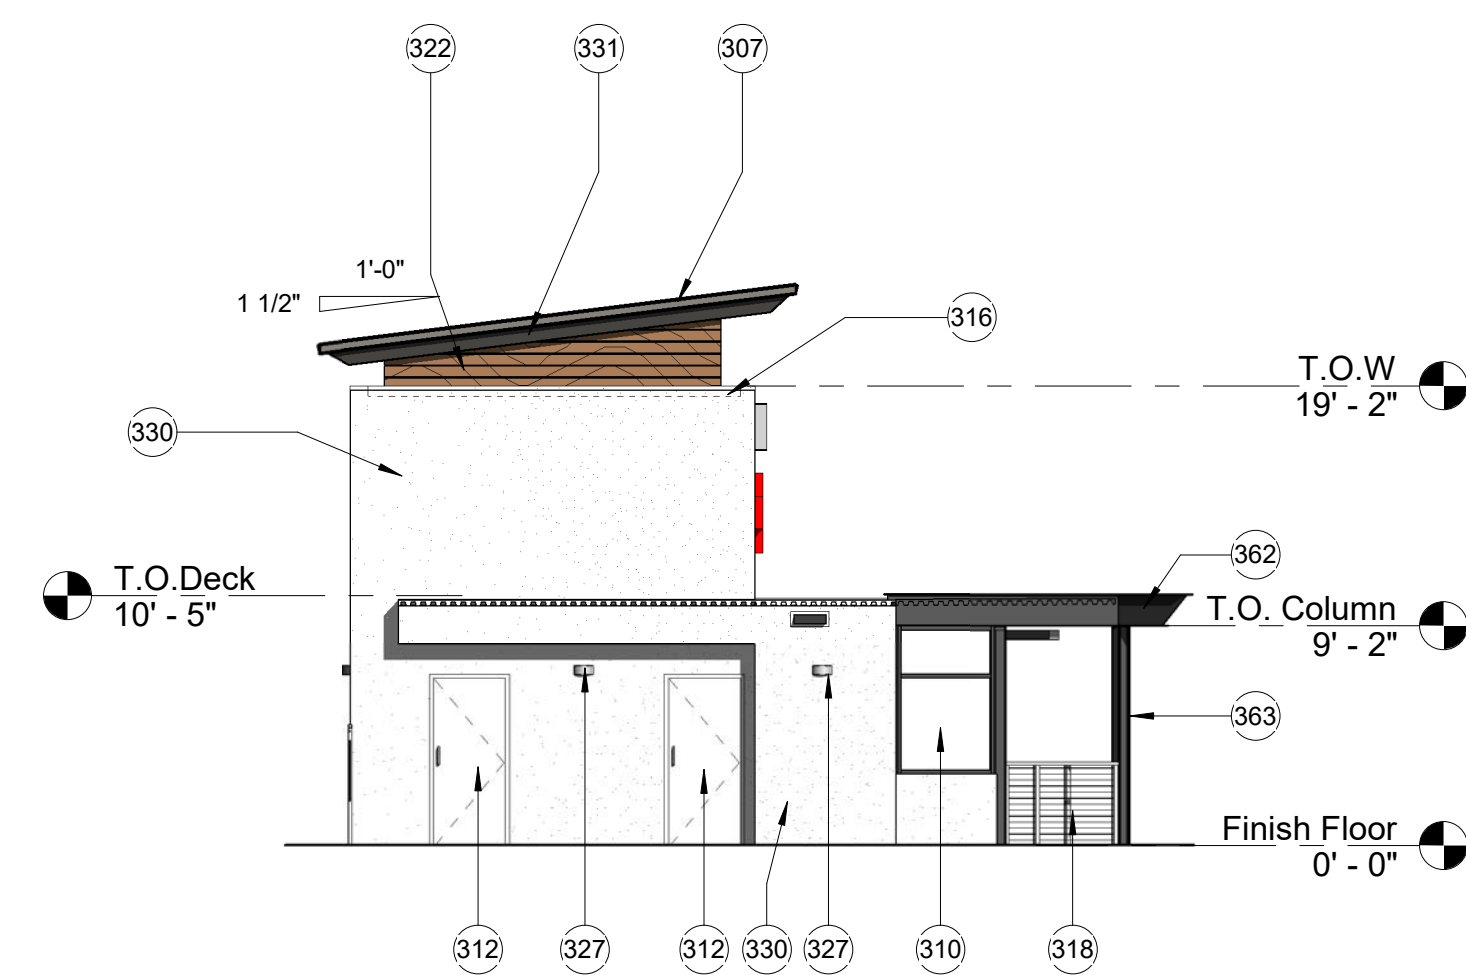


6 West Elevation - Lifeguard Tower TYP.
1/8" = 1'-0"

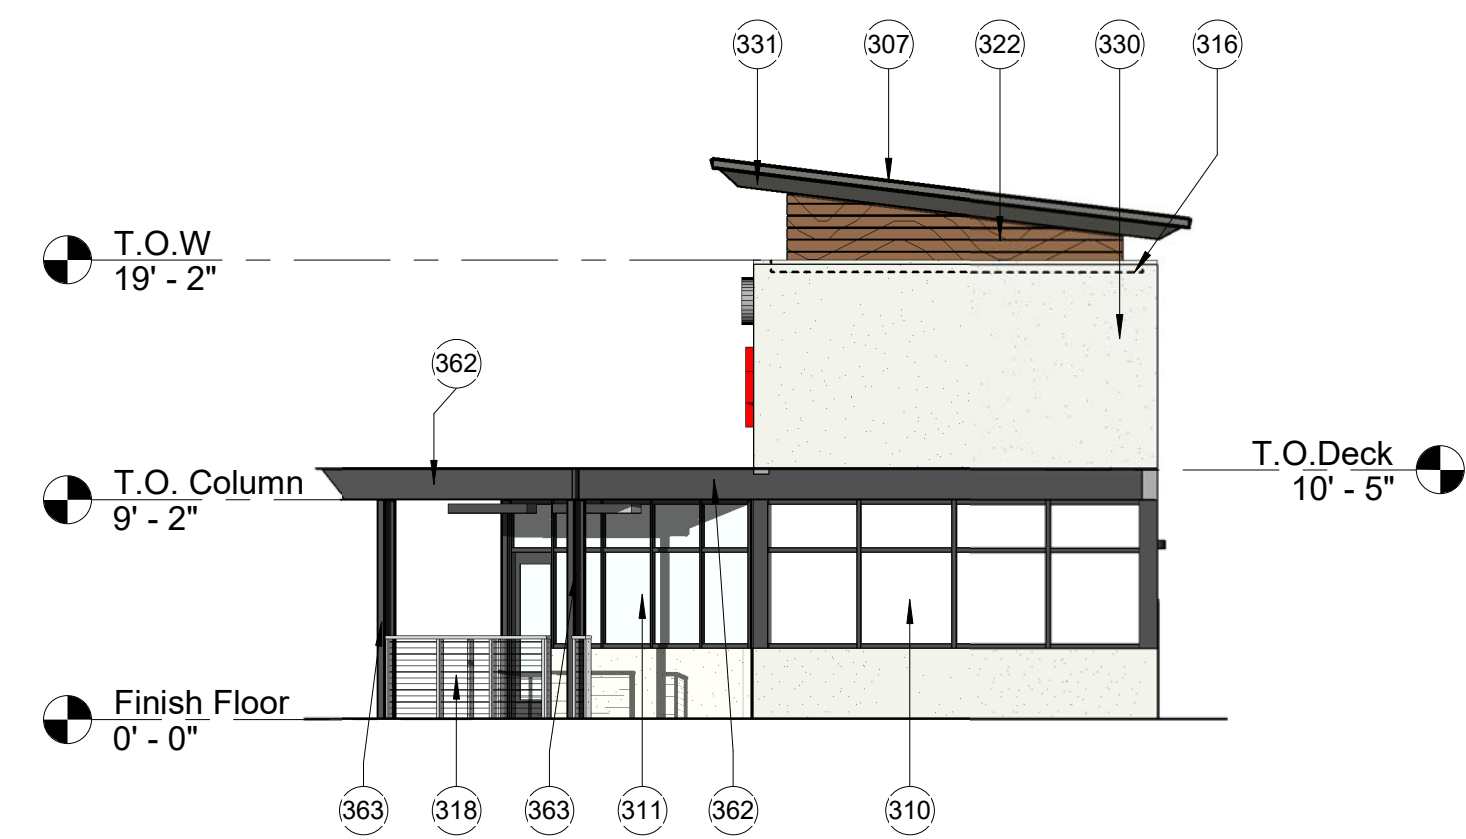


7 East Elevation - Lifeguard Tower
1/8" = 1'-0"


EXTERIOR ELEVATION KEYNOTES	
307	STANDING SEAM ROOFING SYSTEM - MANUFACTURER: ATAS INTERNATIONAL - STYLE: 1 1/2" FIELD LOK - COLOR: SLATE GREY (20)
310	STOREFRONT SYSTEM W/GLAZING - BLACK ANODIZED ALUMINUM
311	STOREFRONT SYSTEM AND ENTRY - BLACK ANODIZED ALUMINUM
312	HOLLOW METAL DOOR AND FRAME - PAINT TO MATCH HOST WALL
316	LED COVE LIGHT SYSTEM (DASHED LINE)
317	SIGNAGE LOCATION: EXACT LOCATION TBD; REQUIRES SEPARATE PERMIT
318	STAINLESS STEEL HANDRAIL AND STAINLESS STEEL CABLE GUARDRAIL SYSTEM
322	HORIZONTAL PLANK SIDING SYSTEM (ACM SYSTEM) - MANUFACTURER: AL13 ARCHITECTURAL SYSTEMS - STYLE: WOODLINE - SIZE: 6" WIDE HORIZONTAL - COLOR: BEACH OAK (WD 319)
327	WALL SCONCE - MANUFACTURER: BEGA - STYLE: LED WALL LUMINAIRE - FINISH: BLACK
330	EXTERIOR INSULATING FINISH SYSTEM (EIFS) - MAIN BODY - MANUFACTURER: DUNN EDWARDS - COLOR: CHALKY (DEC793)
331	EXTERIOR INSULATING FINISH SYSTEM (EIFS) - ACCENT 1 - MANUFACTURER: DUNN EDWARDS - COLOR: FADE TO BLACK (DET629)
362	WIDEFLANGE BEAM AND PURLIN SYSTEM. PAINT TO MATCH DUNN EDWARDS - FADE TO BLACK (DET629)
363	WIDEFLANGE COLUMN - PAINT TO MATCH DUNN EDWARDS - FADE TO BLACK

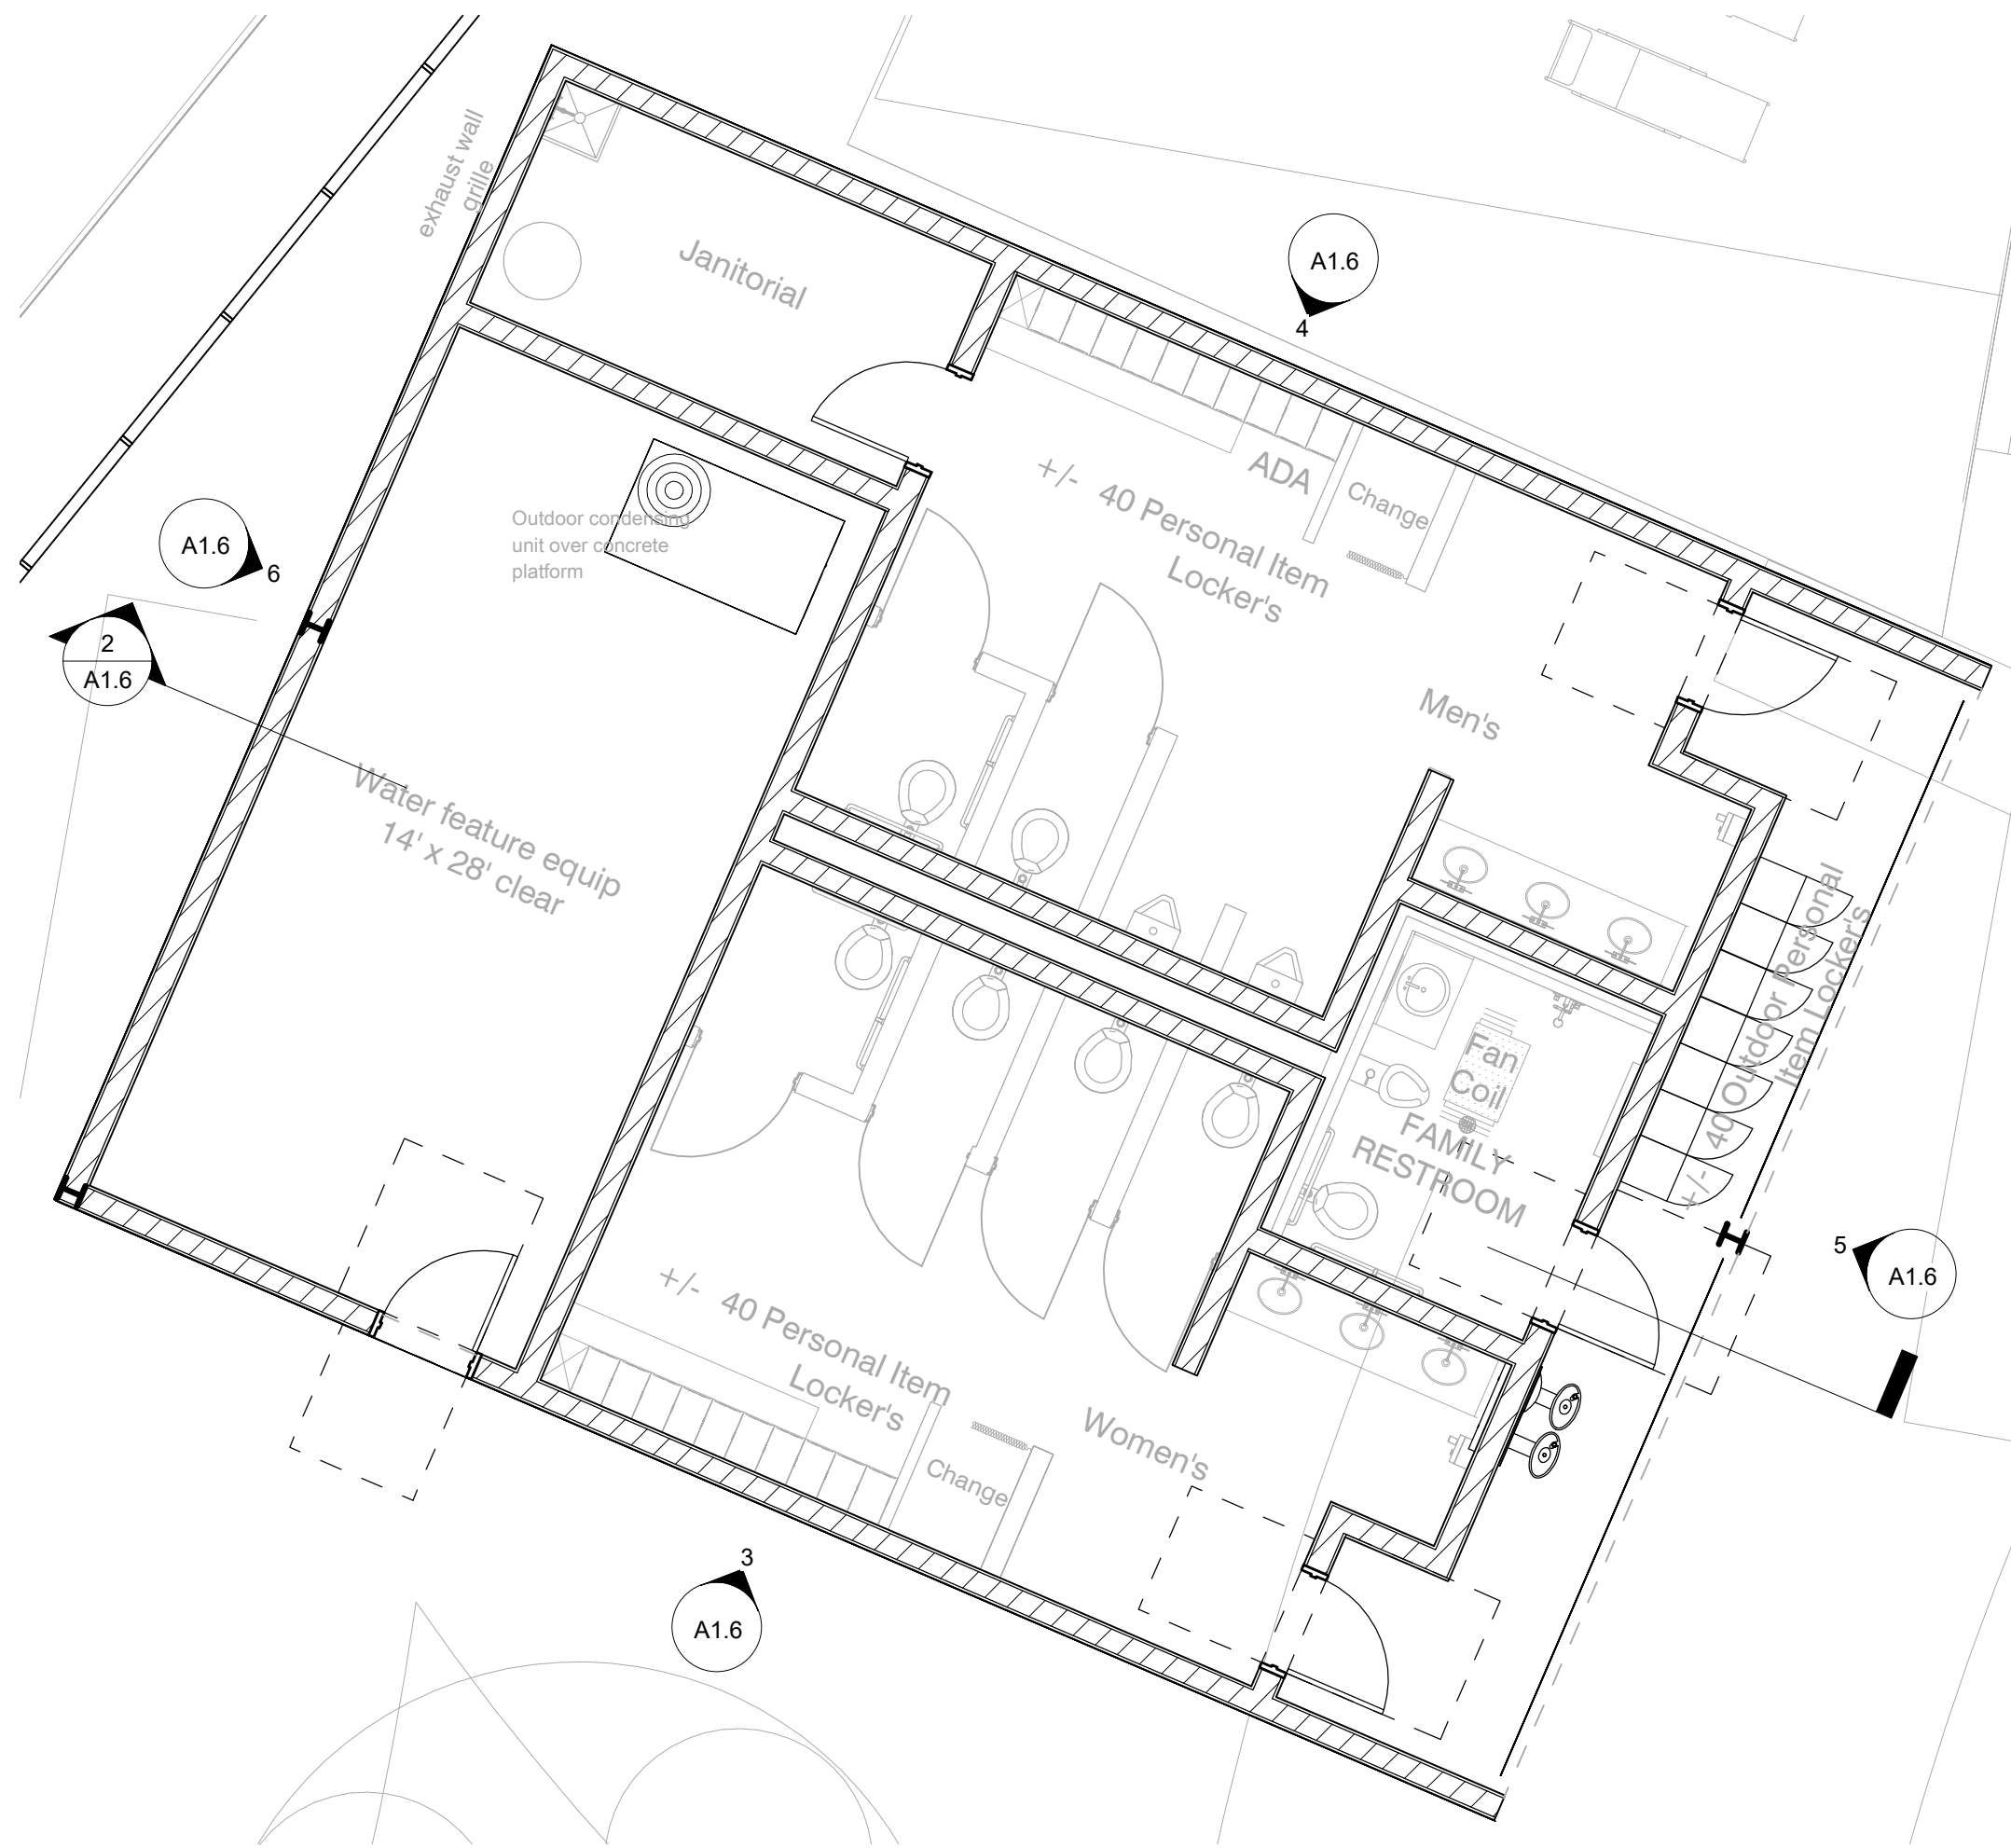


1 First Floor Plan - Restroom
3/16" = 1'-0"

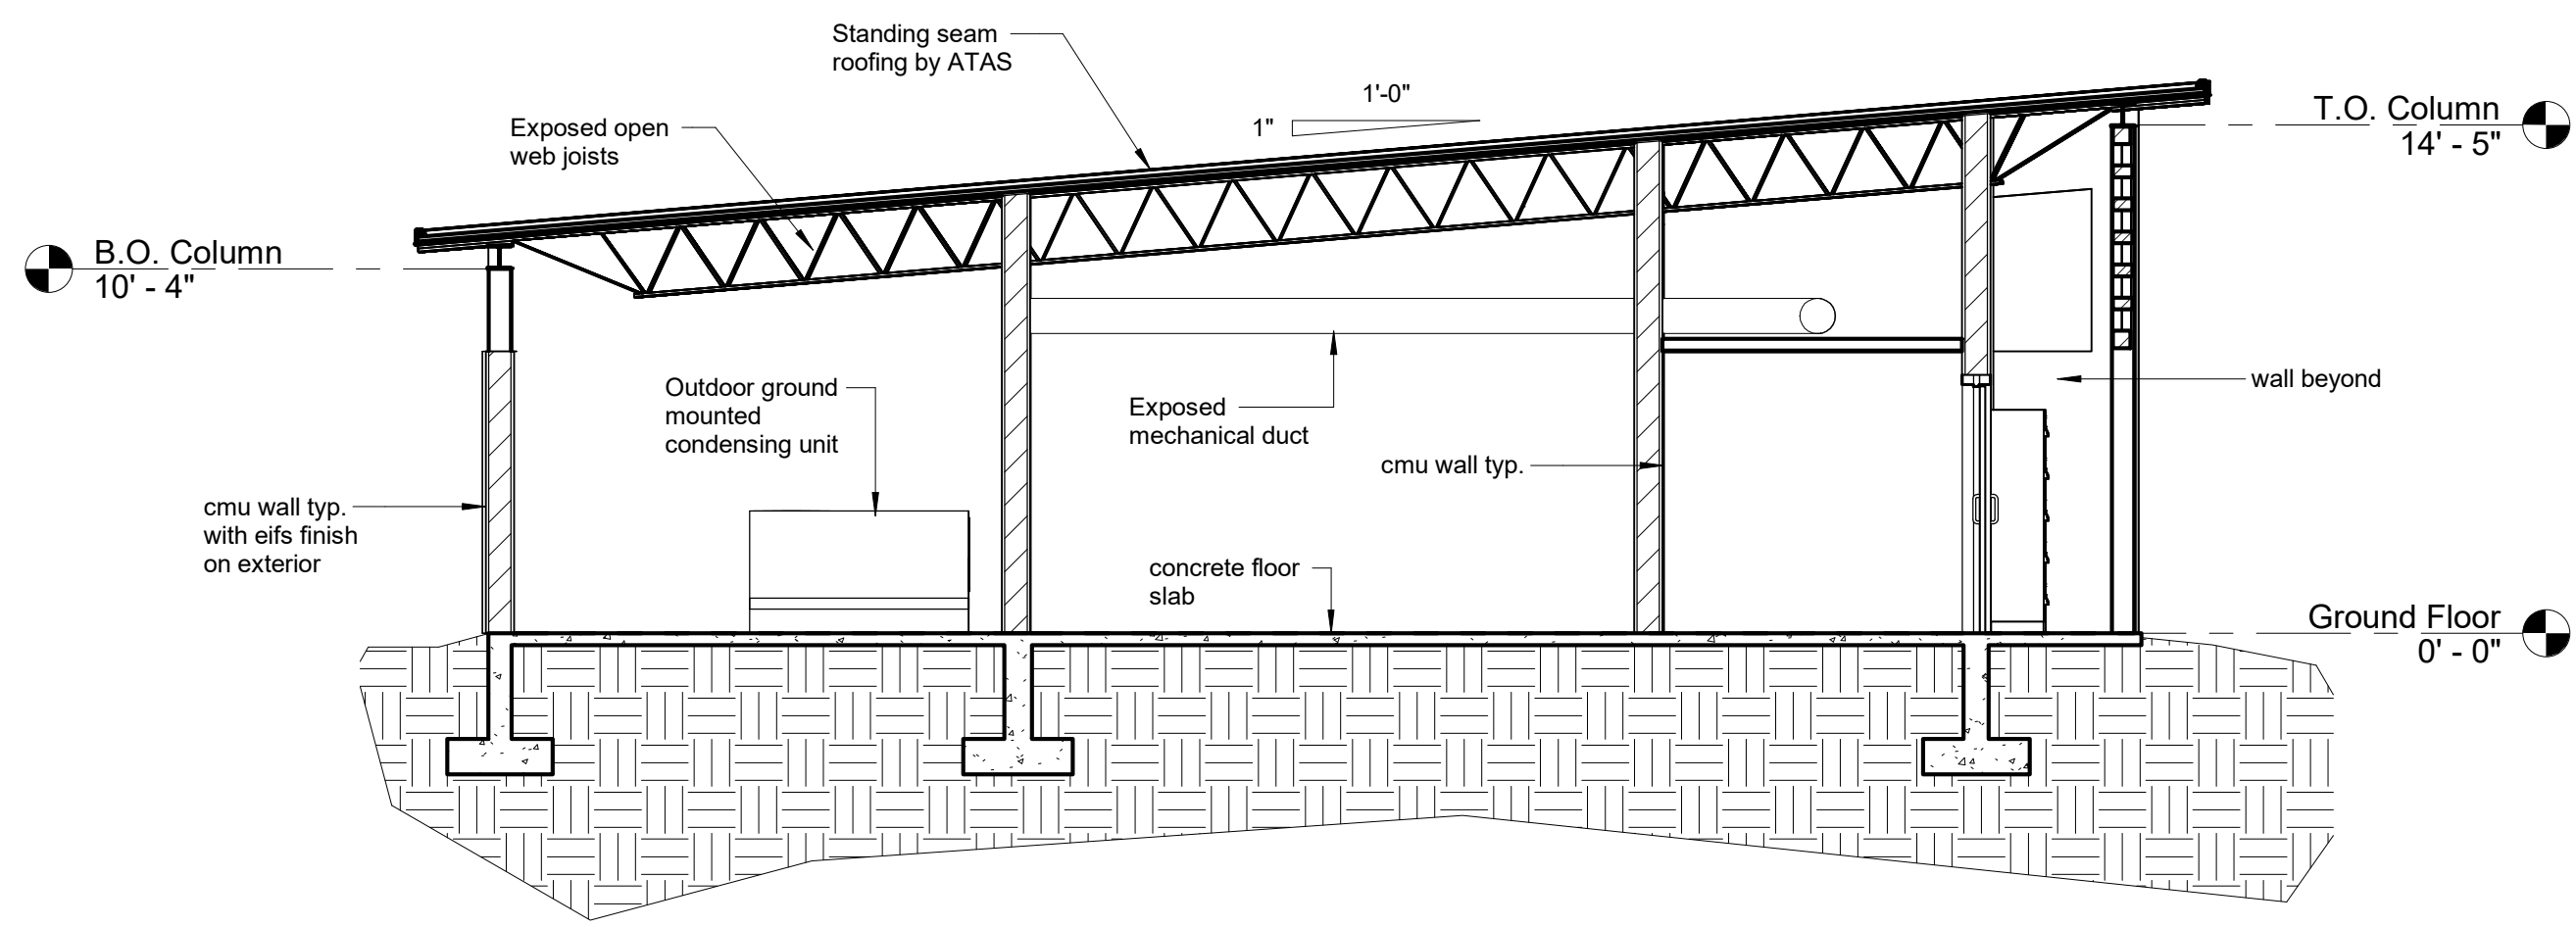


2 Lagoon Restroom Section
3/16" = 1'-0"

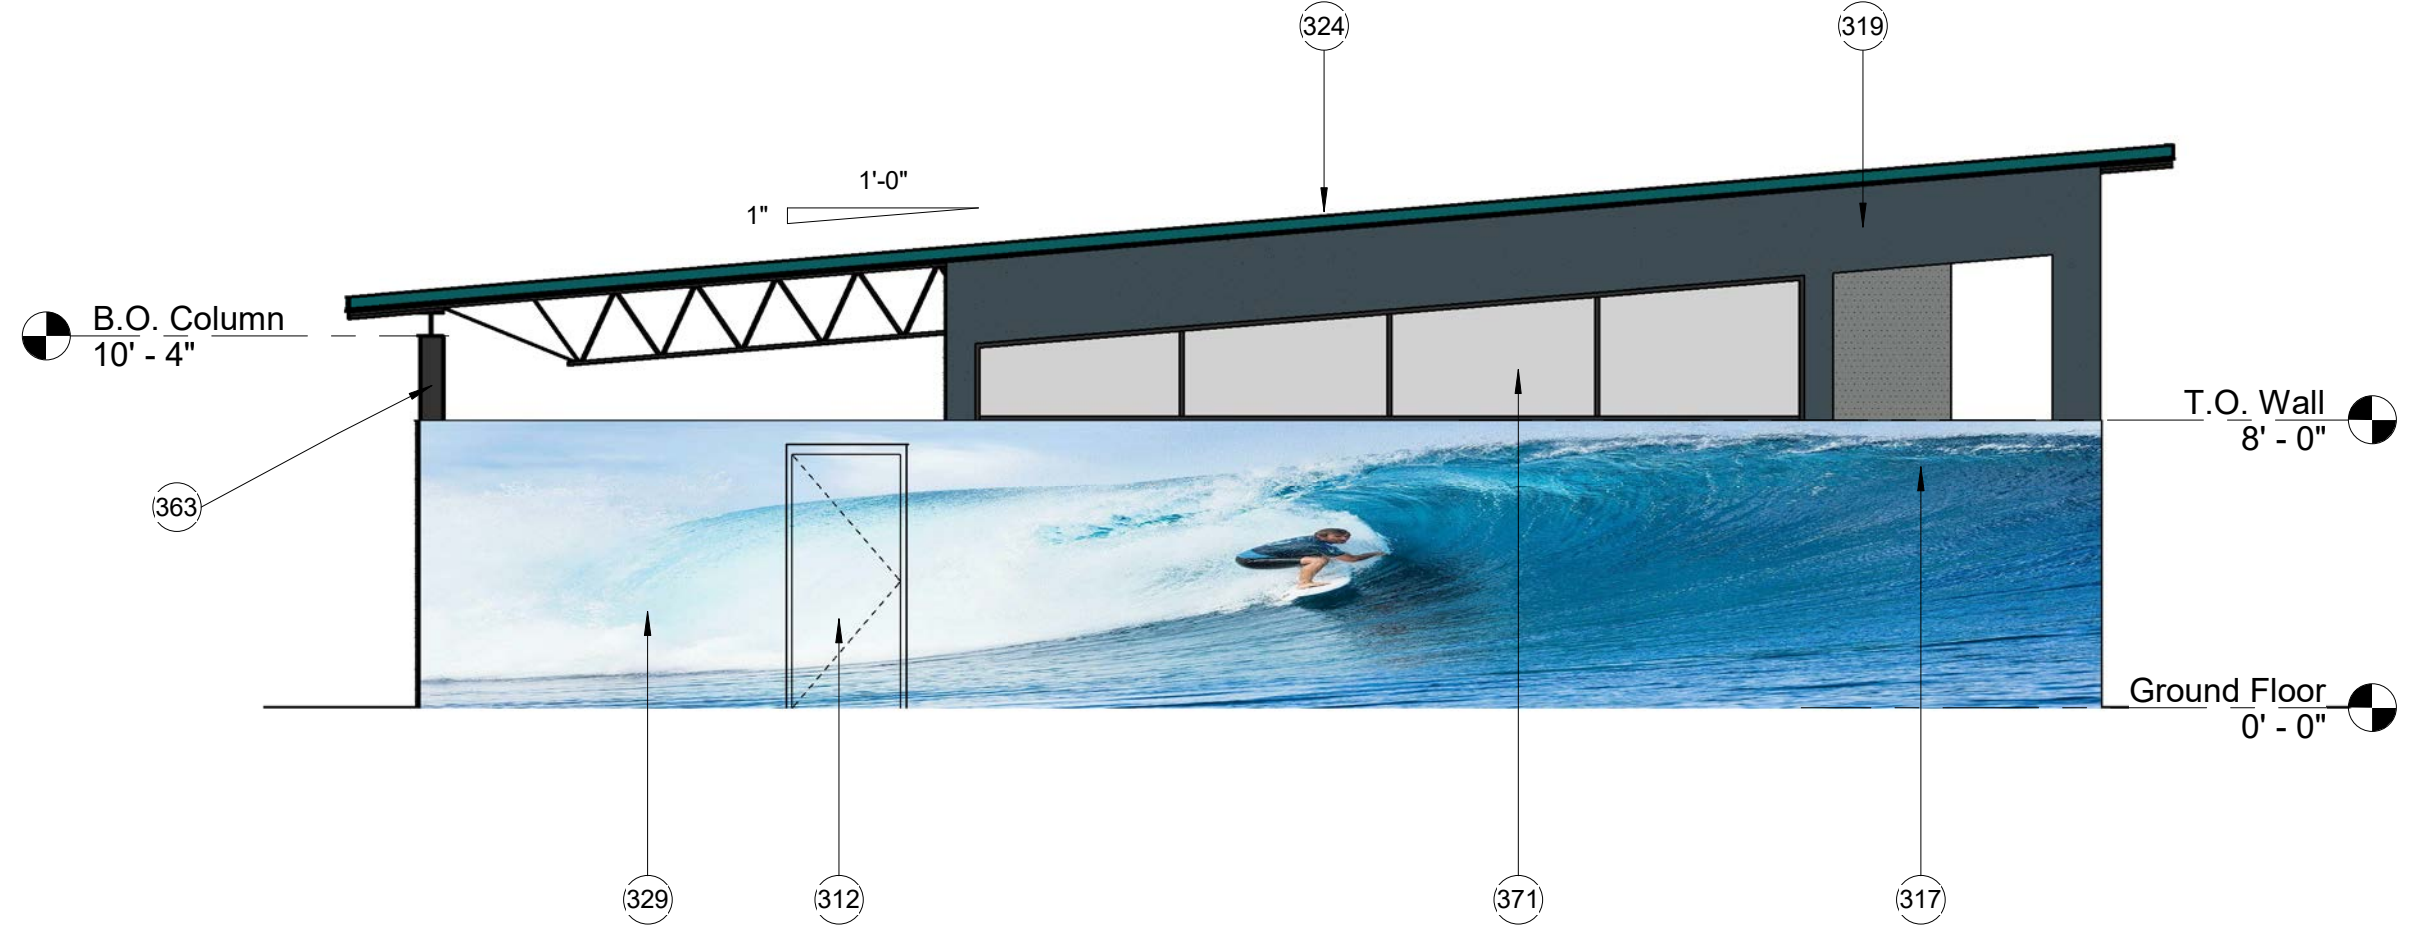


3 North Elevation - Lagoon Restroom
3/16" = 1'-0"

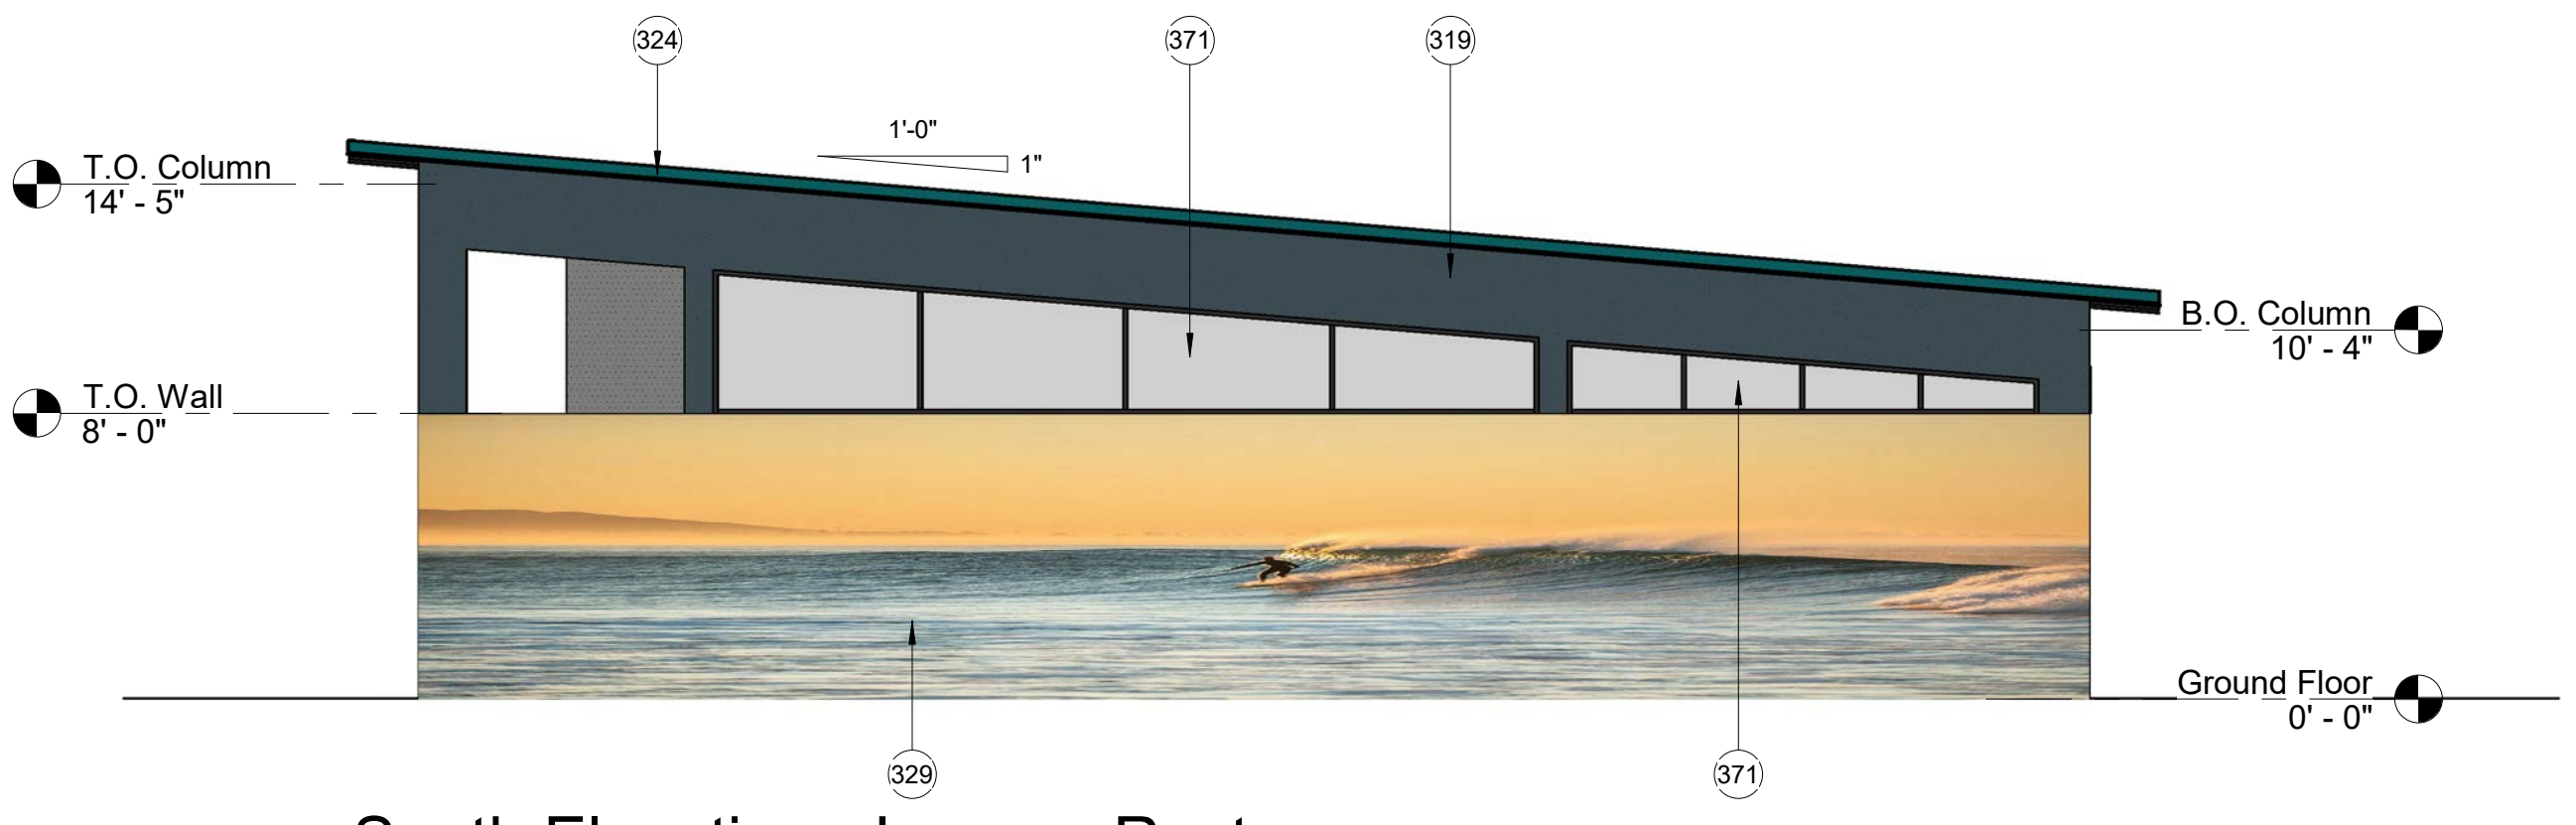

4 South Elevation - Lagoon Restroom
3/16" = 1'-0"

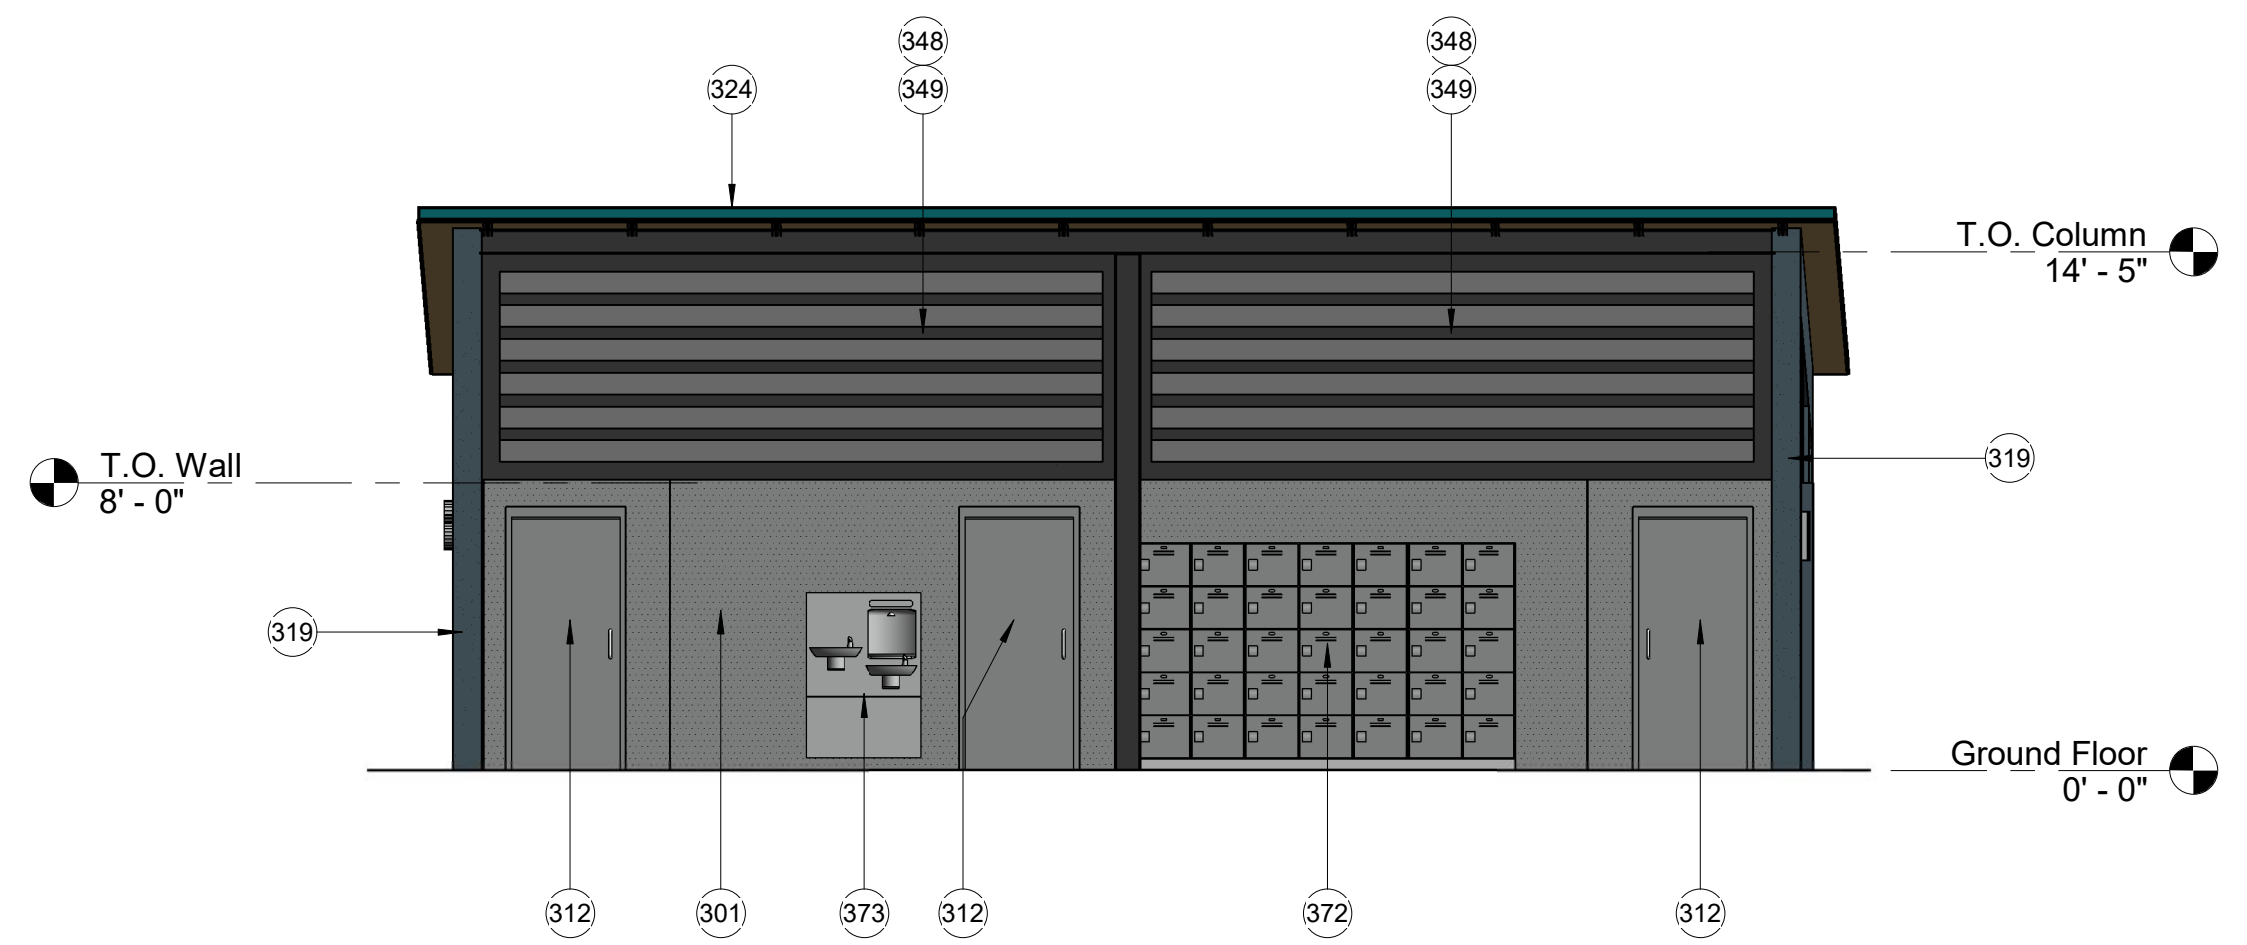


5 East Elevation - Lagoon Restroom
3/16" = 1'-0"

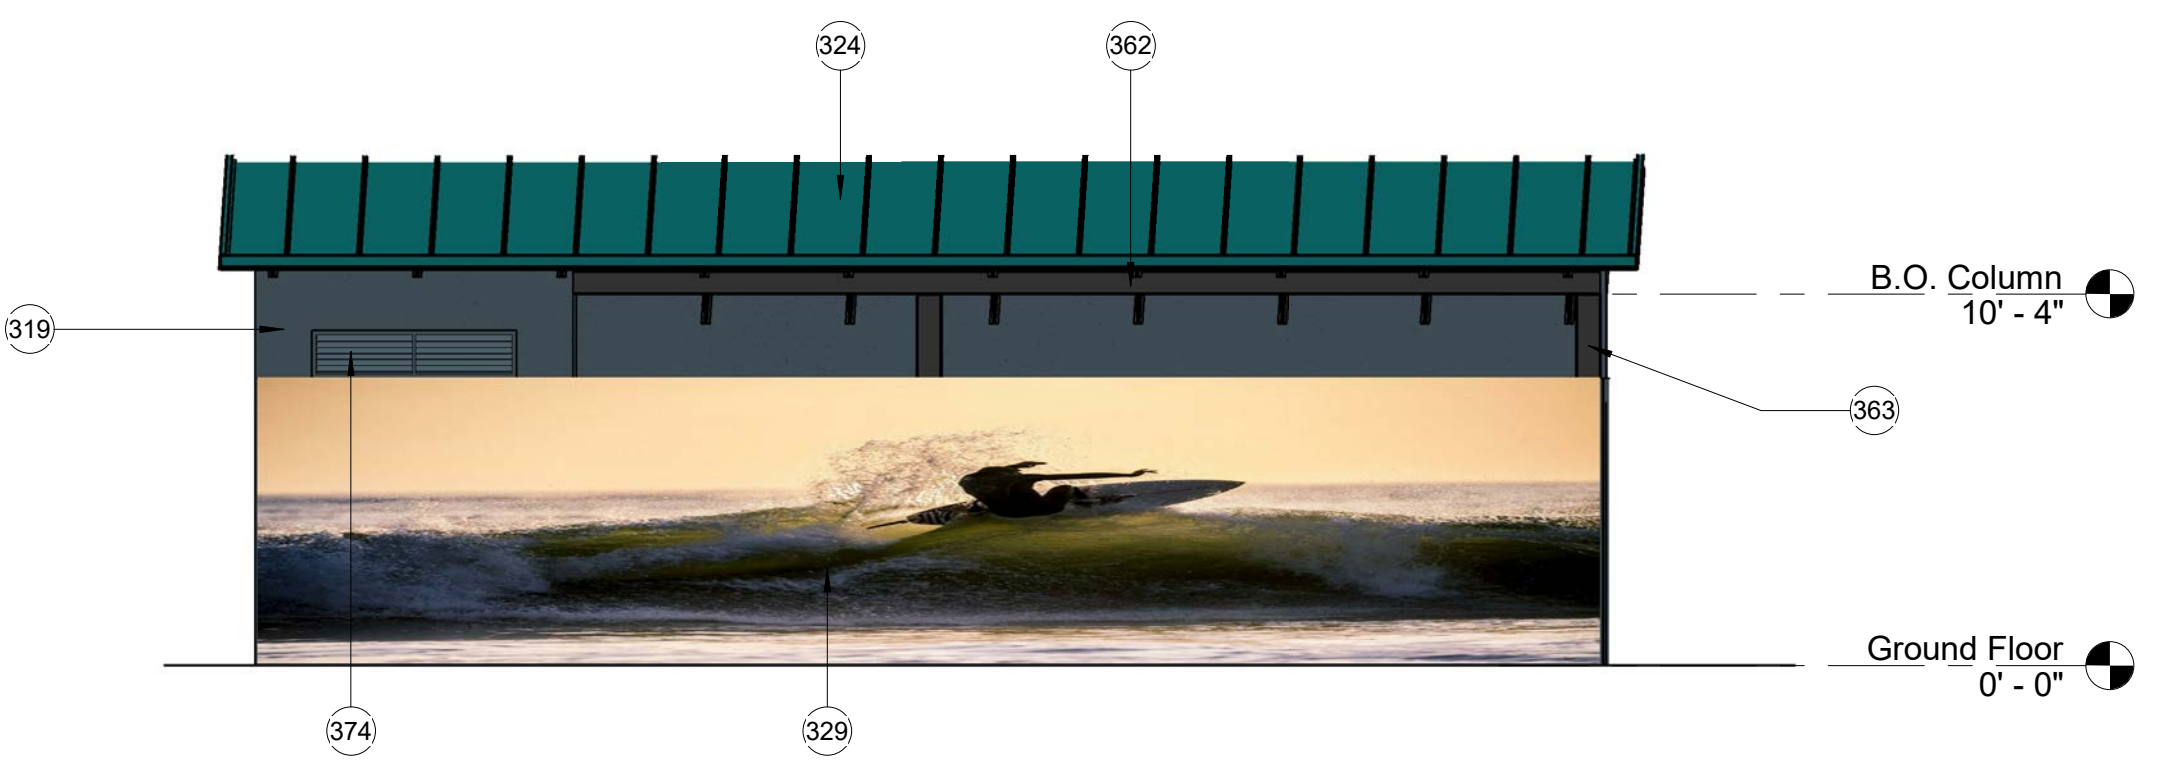


6 West Elevation - Lagoon Restroom
3/16" = 1'-0"


EXTERIOR ELEVATION KEYNOTES	
301	EXTERIOR INSULATING FINISH SYSTEM (EIFS) - MAIN BODY - MANUFACTURER: DUNN EDWARDS - COLOR: STIEGLITZ SILVER (DET612)
312	HOLLOW METAL DOOR AND FRAME - PAINT TO MATCH HOST WALL
317	SIGNAGE LOCATION: EXACT LOCATION TBD; REQUIRES SEPARATE PERMIT
319	EXTERIOR INSULATING FINISH SYSTEM (EIFS) - MAIN BODY - MANUFACTURER: DUNN EDWARDS - COLOR: GOOD NIGHT! (DET598)
324	STANDING SEAM ROOFING SYSTEM - MANUFACTURER: ATAS INTERNATIONAL - STYLE: 1 1/2" FIELD LOK - COLOR: TEAL (19)
329	POTENTIAL "LIFESTYLE" IMAGE LOCATION
348	6" TUBE STEEL FRAME SYSTEM - PAINT TO MATCH DUNN EDWARDS - METAL FRINGE (DET626)
349	PERFORATED METAL MESH SCREEN - MANUFACTURER: McNICHOLS - STYLE: 3/16" ROUND ON 1/4" STAGGERED CENTERS (51% OPEN AREA) - COLOR: TO BE LEFT EXPOSED
362	WIDEFLANGE BEAM AND PURLIN SYSTEM. PAINT TO MATCH DUNN EDWARDS - FADE TO BLACK (DET629)
363	WIDEFLANGE COLUMN - PAINT TO MATCH DUNN EDWARDS - FADE TO BLACK
371	FROSTED GLASS WINDOW
372	LOCKERS
373	DRINKING FOUNTAIN WITH BOTTLE FILL
374	MECHANICAL EXHAUST GRILL

LAGOON RESTROOM MATERIAL LEGEND:	
	- Exterior Insulating Finish System - Main Body Manufacturer: Dunn Edwards Color: Good Night! (DET598)
	- Exterior Insulating Finish System - Accent 1 Manufacturer: Dunn Edwards Color: Stieglitz Silver (DET612)

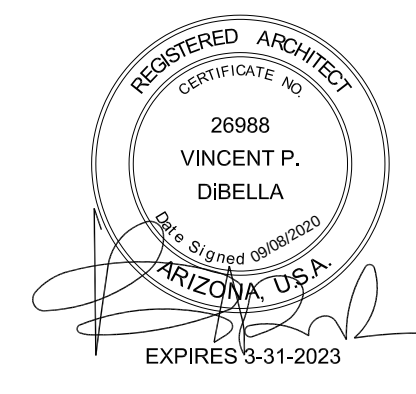


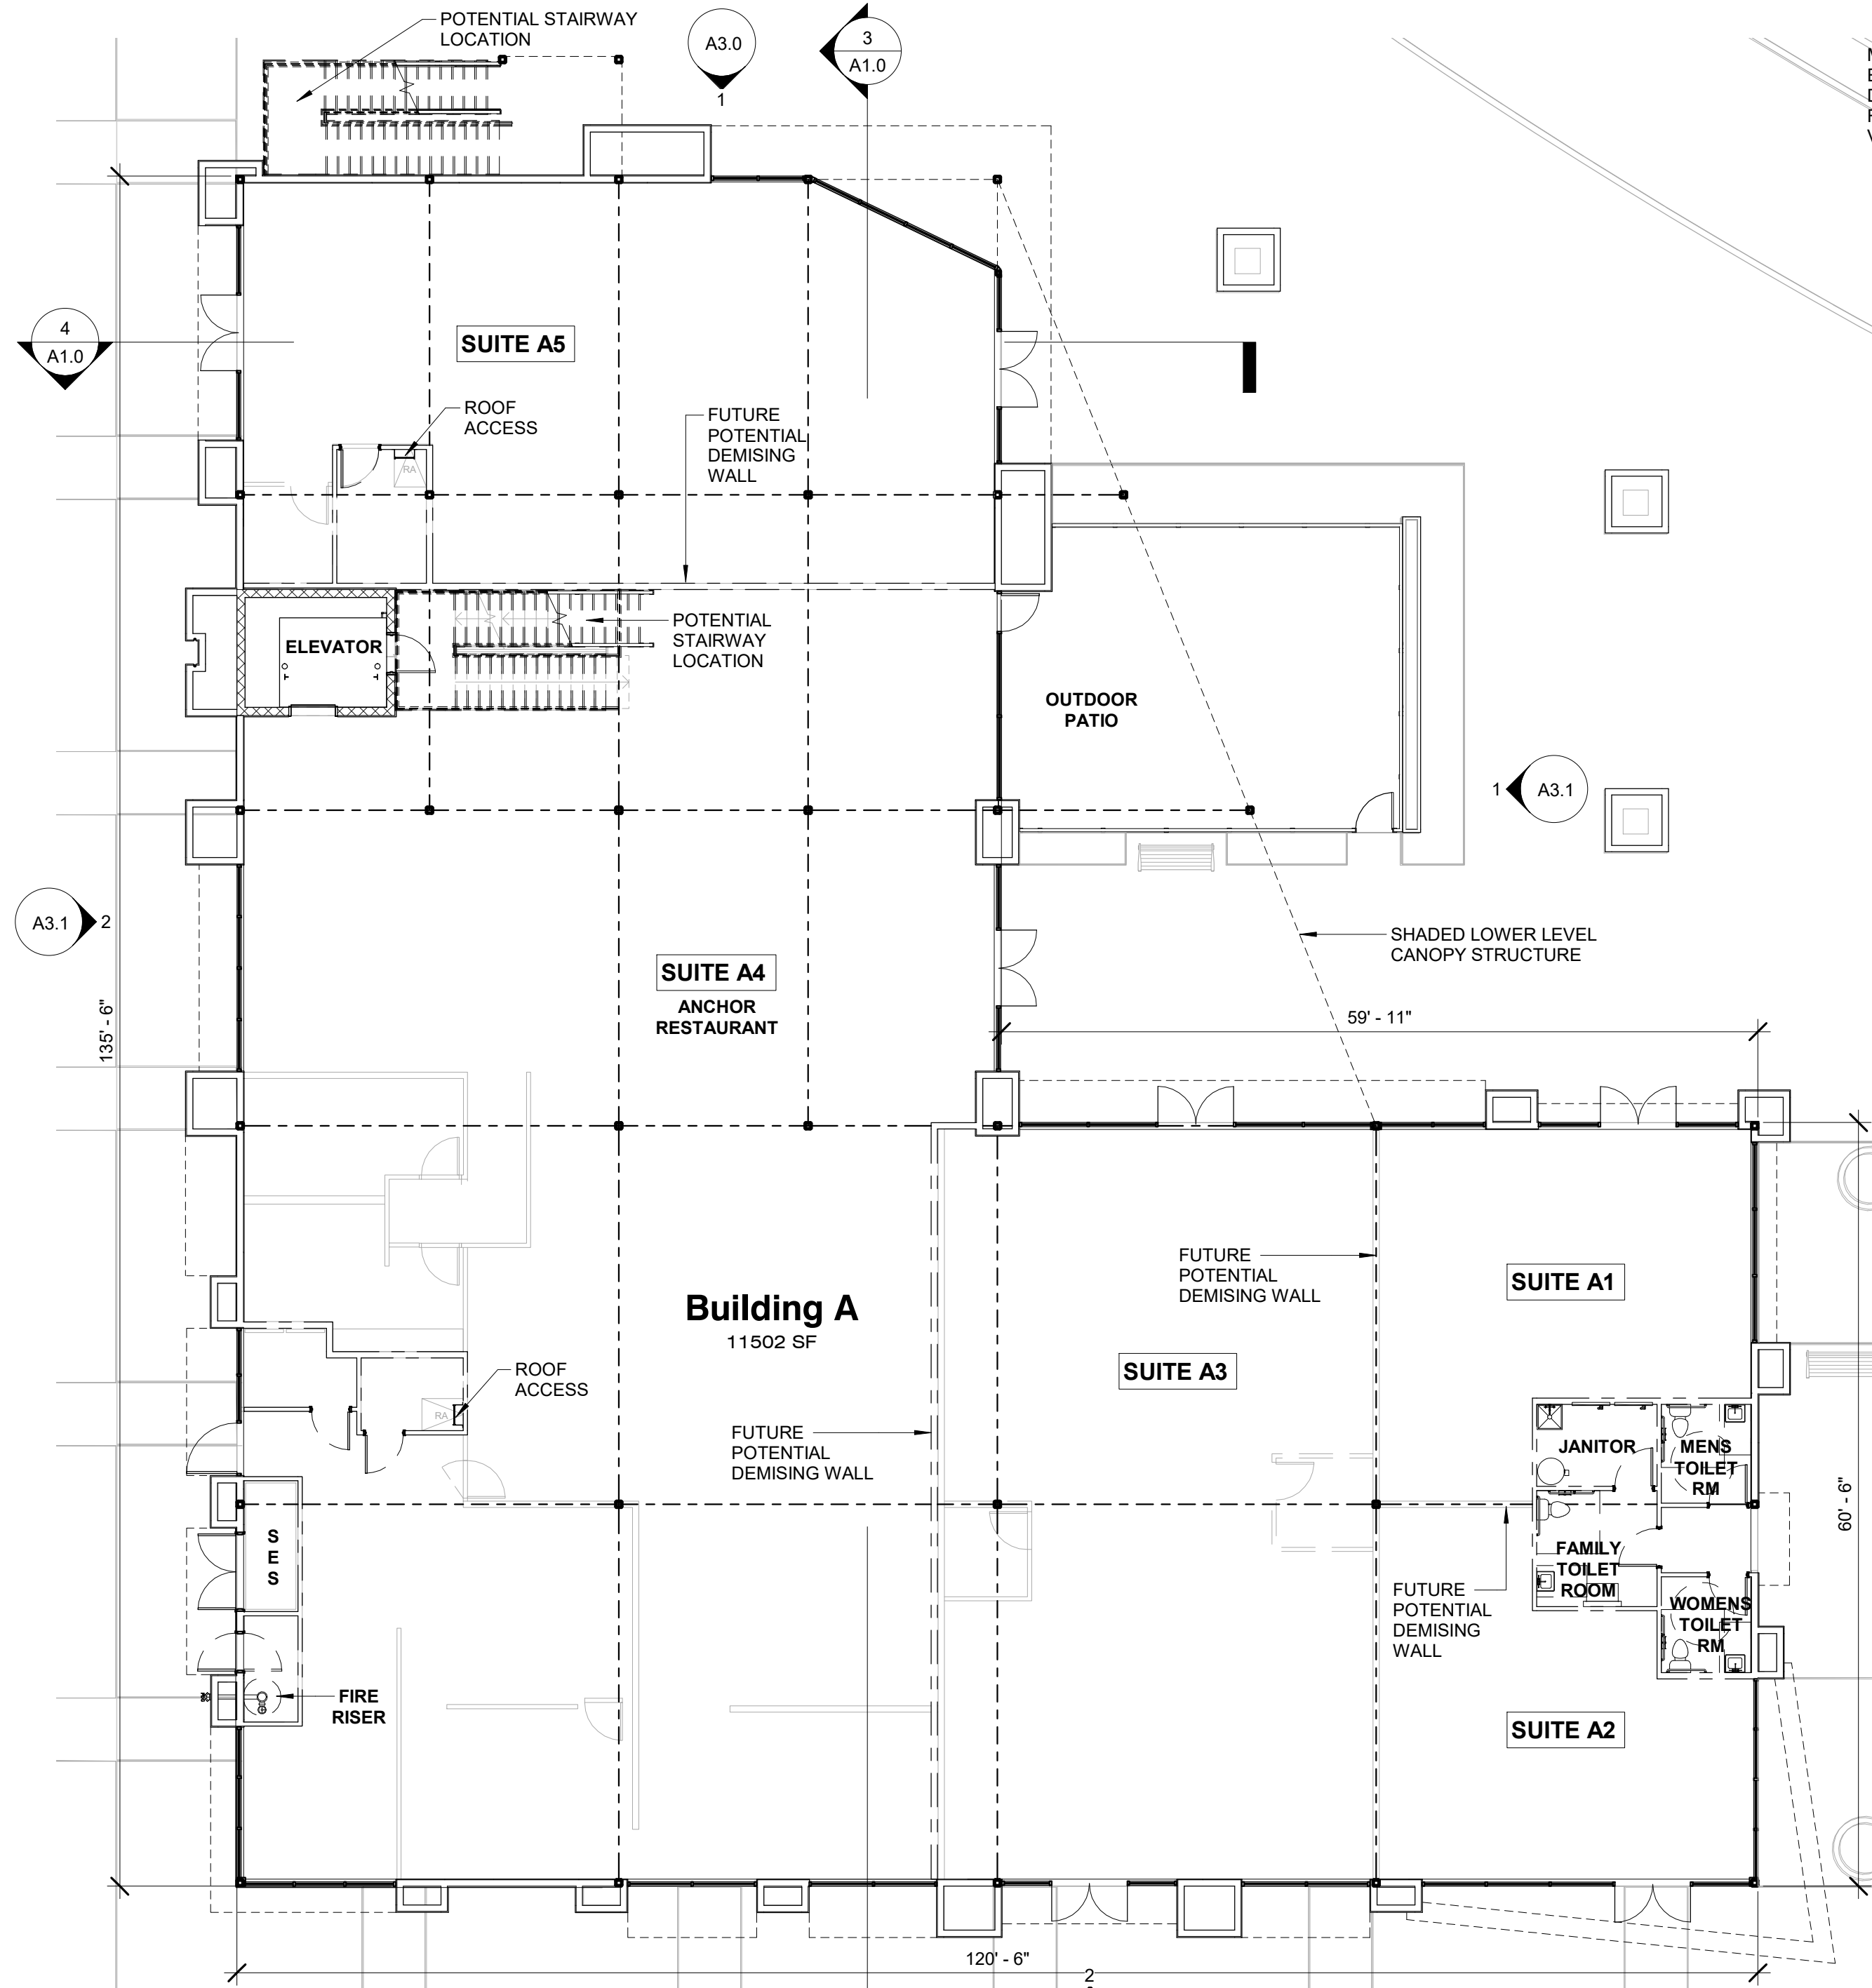


1 First Floor Plan - Building A
3/32" = 1'-0"

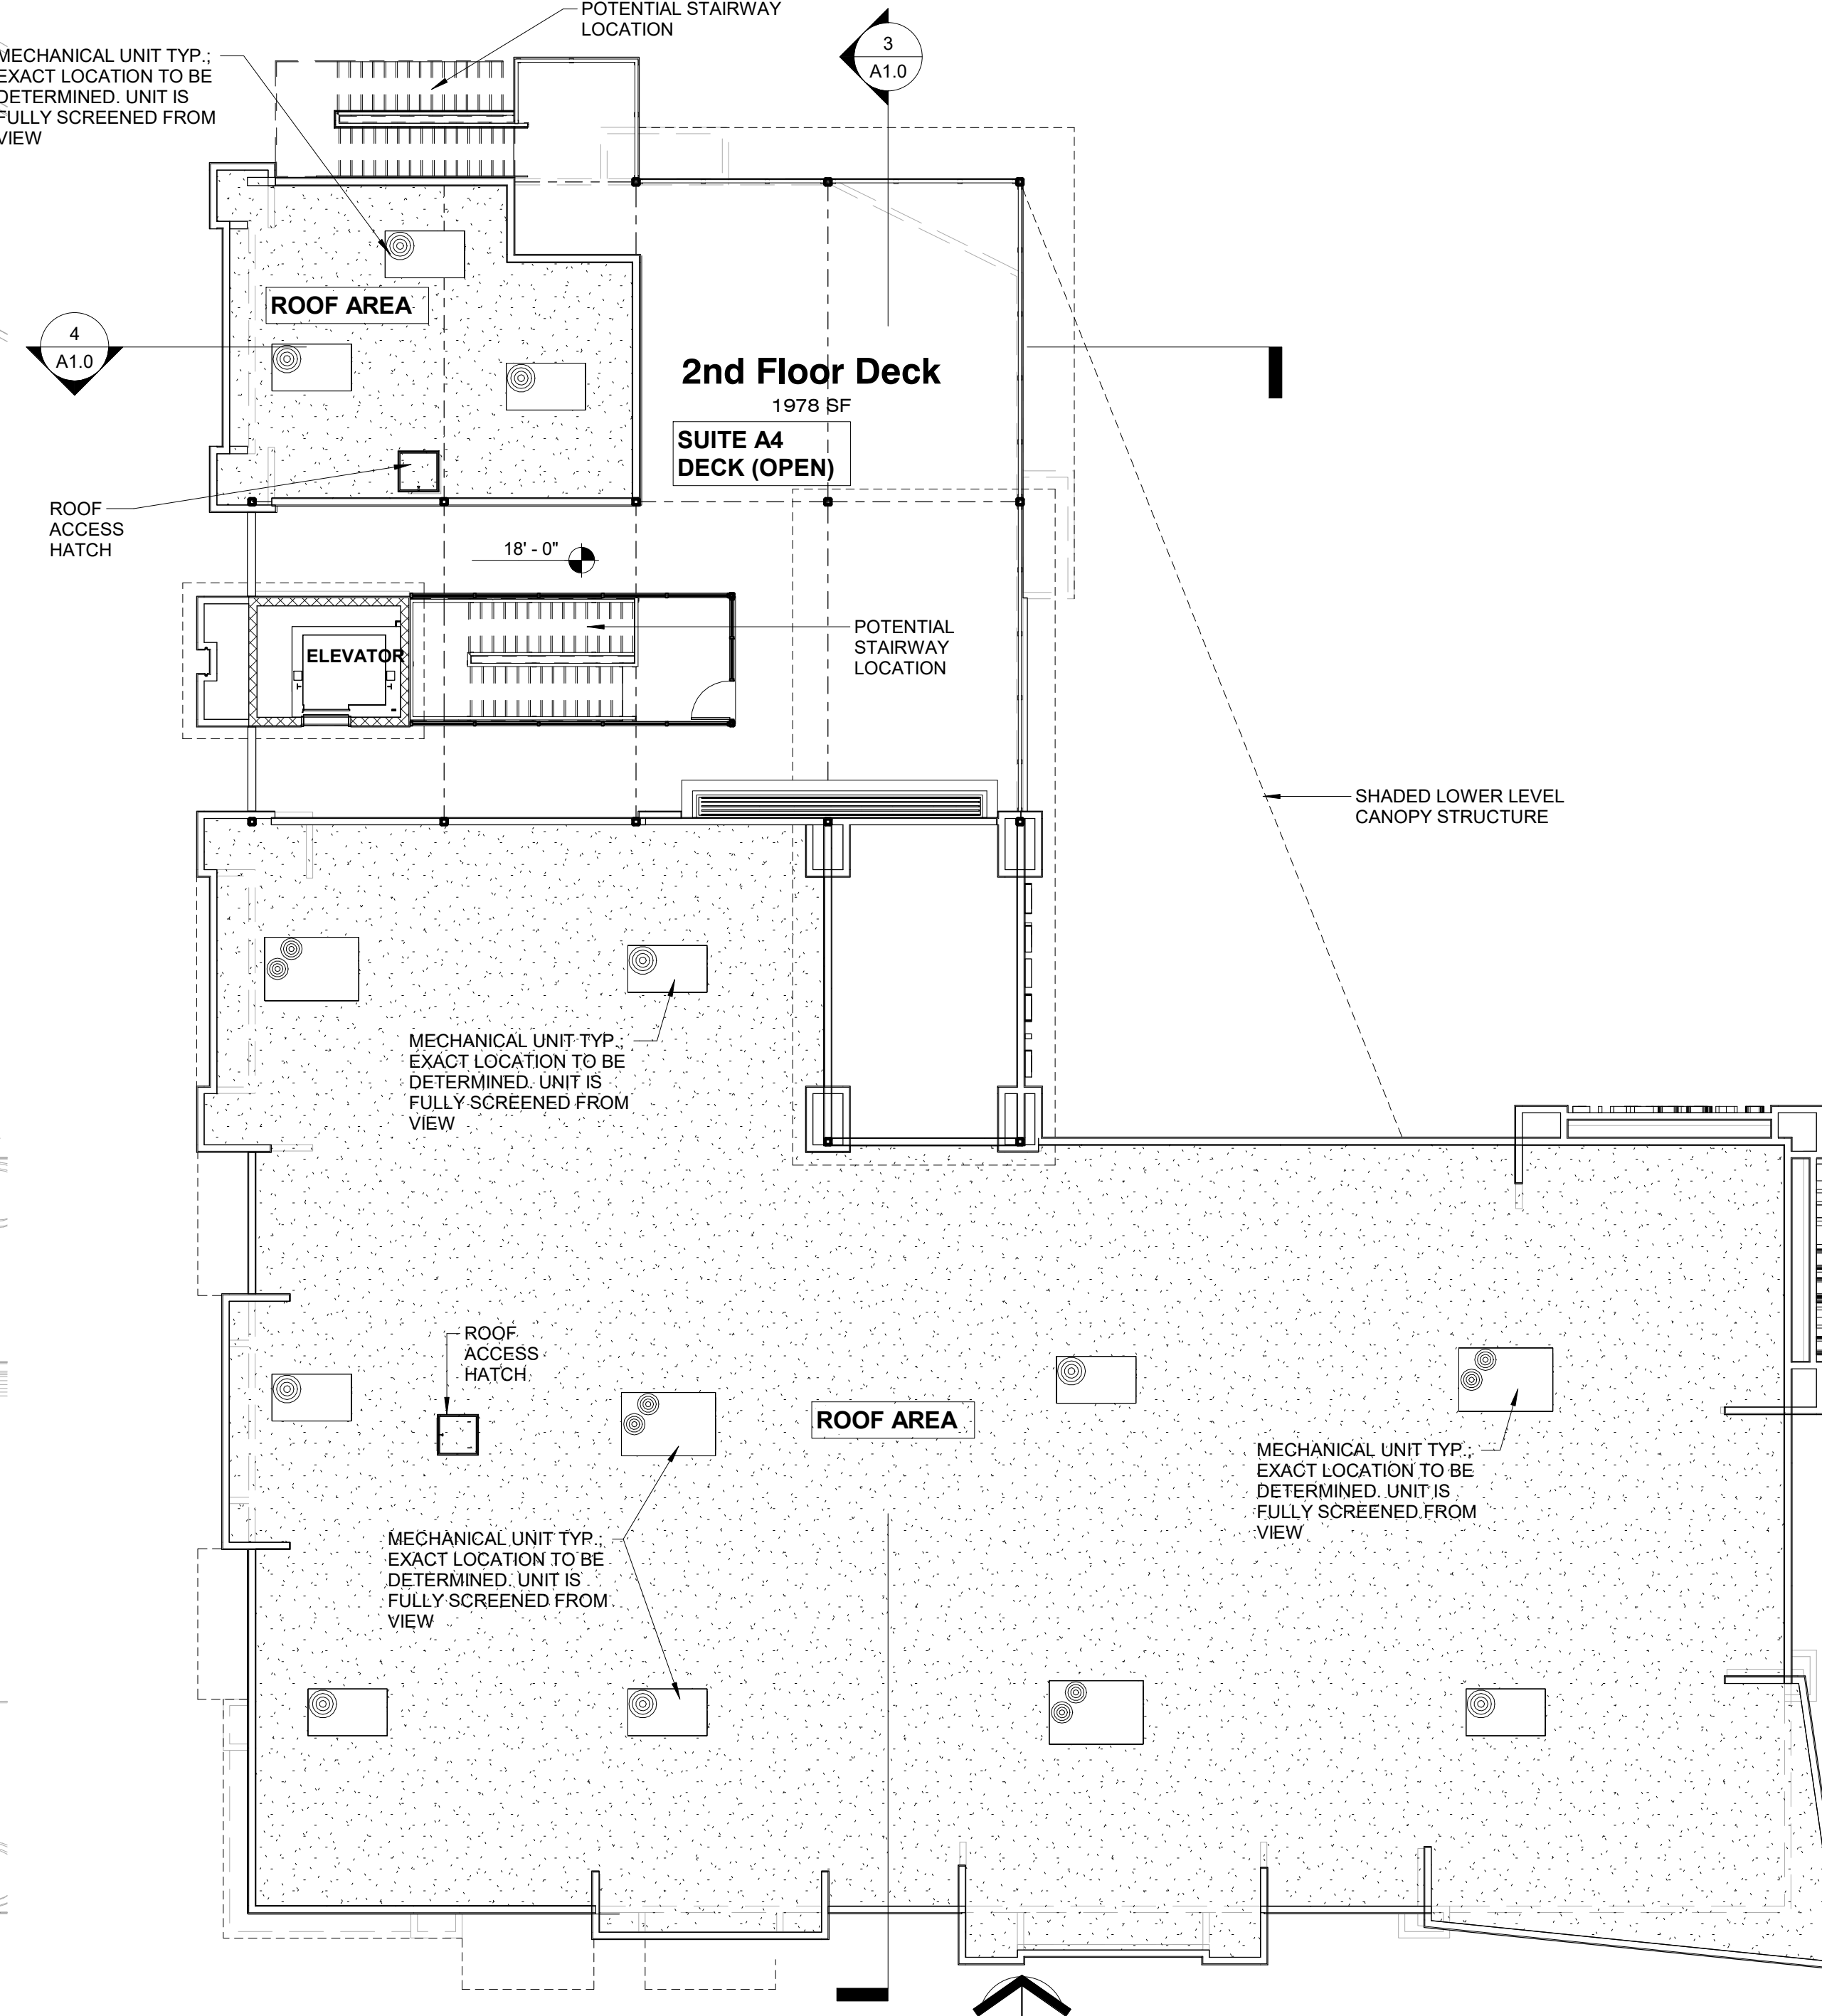

2 Second Floor Plan - Building A
3/32" = 1'-0"

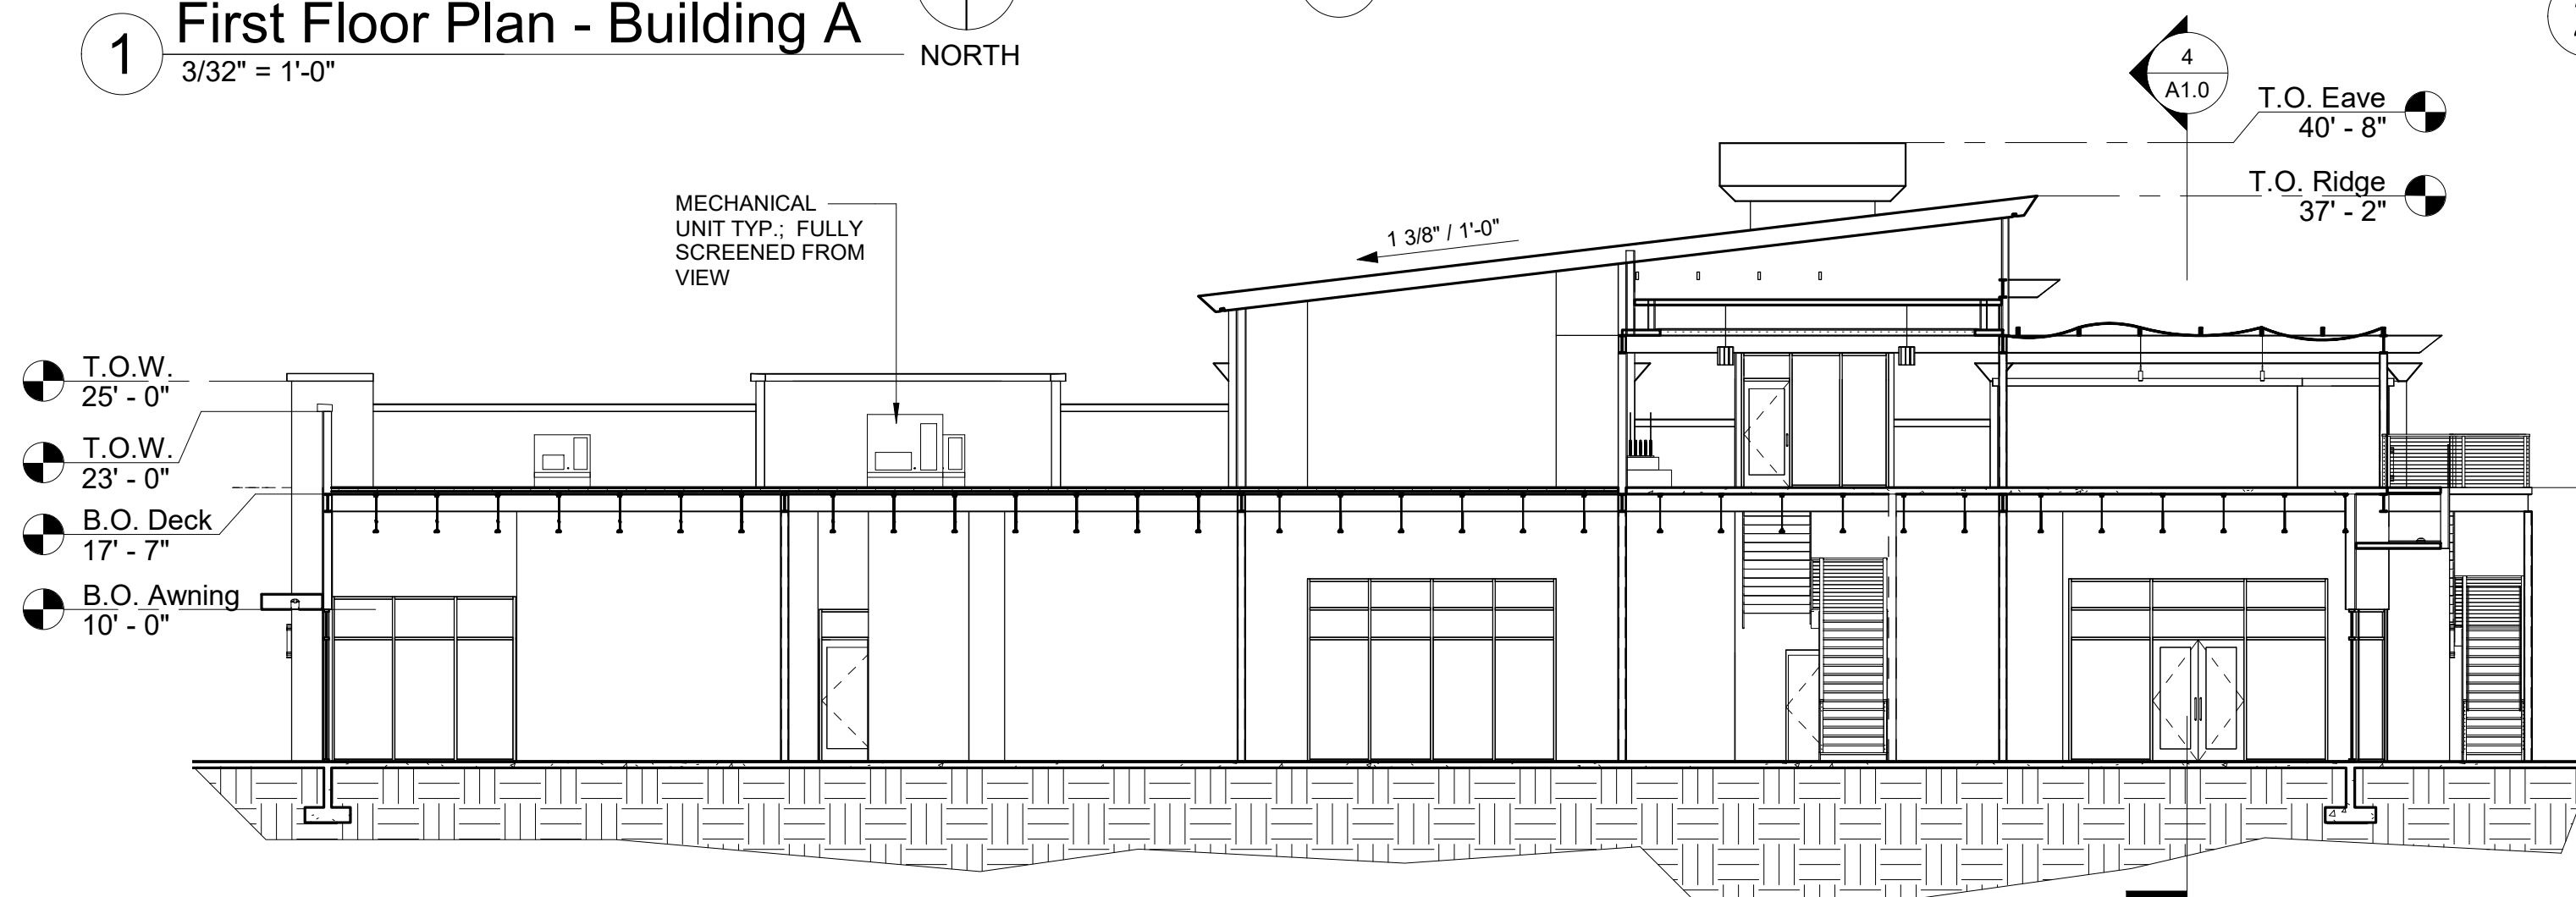

3 Building A Section
3/32" = 1'-0"

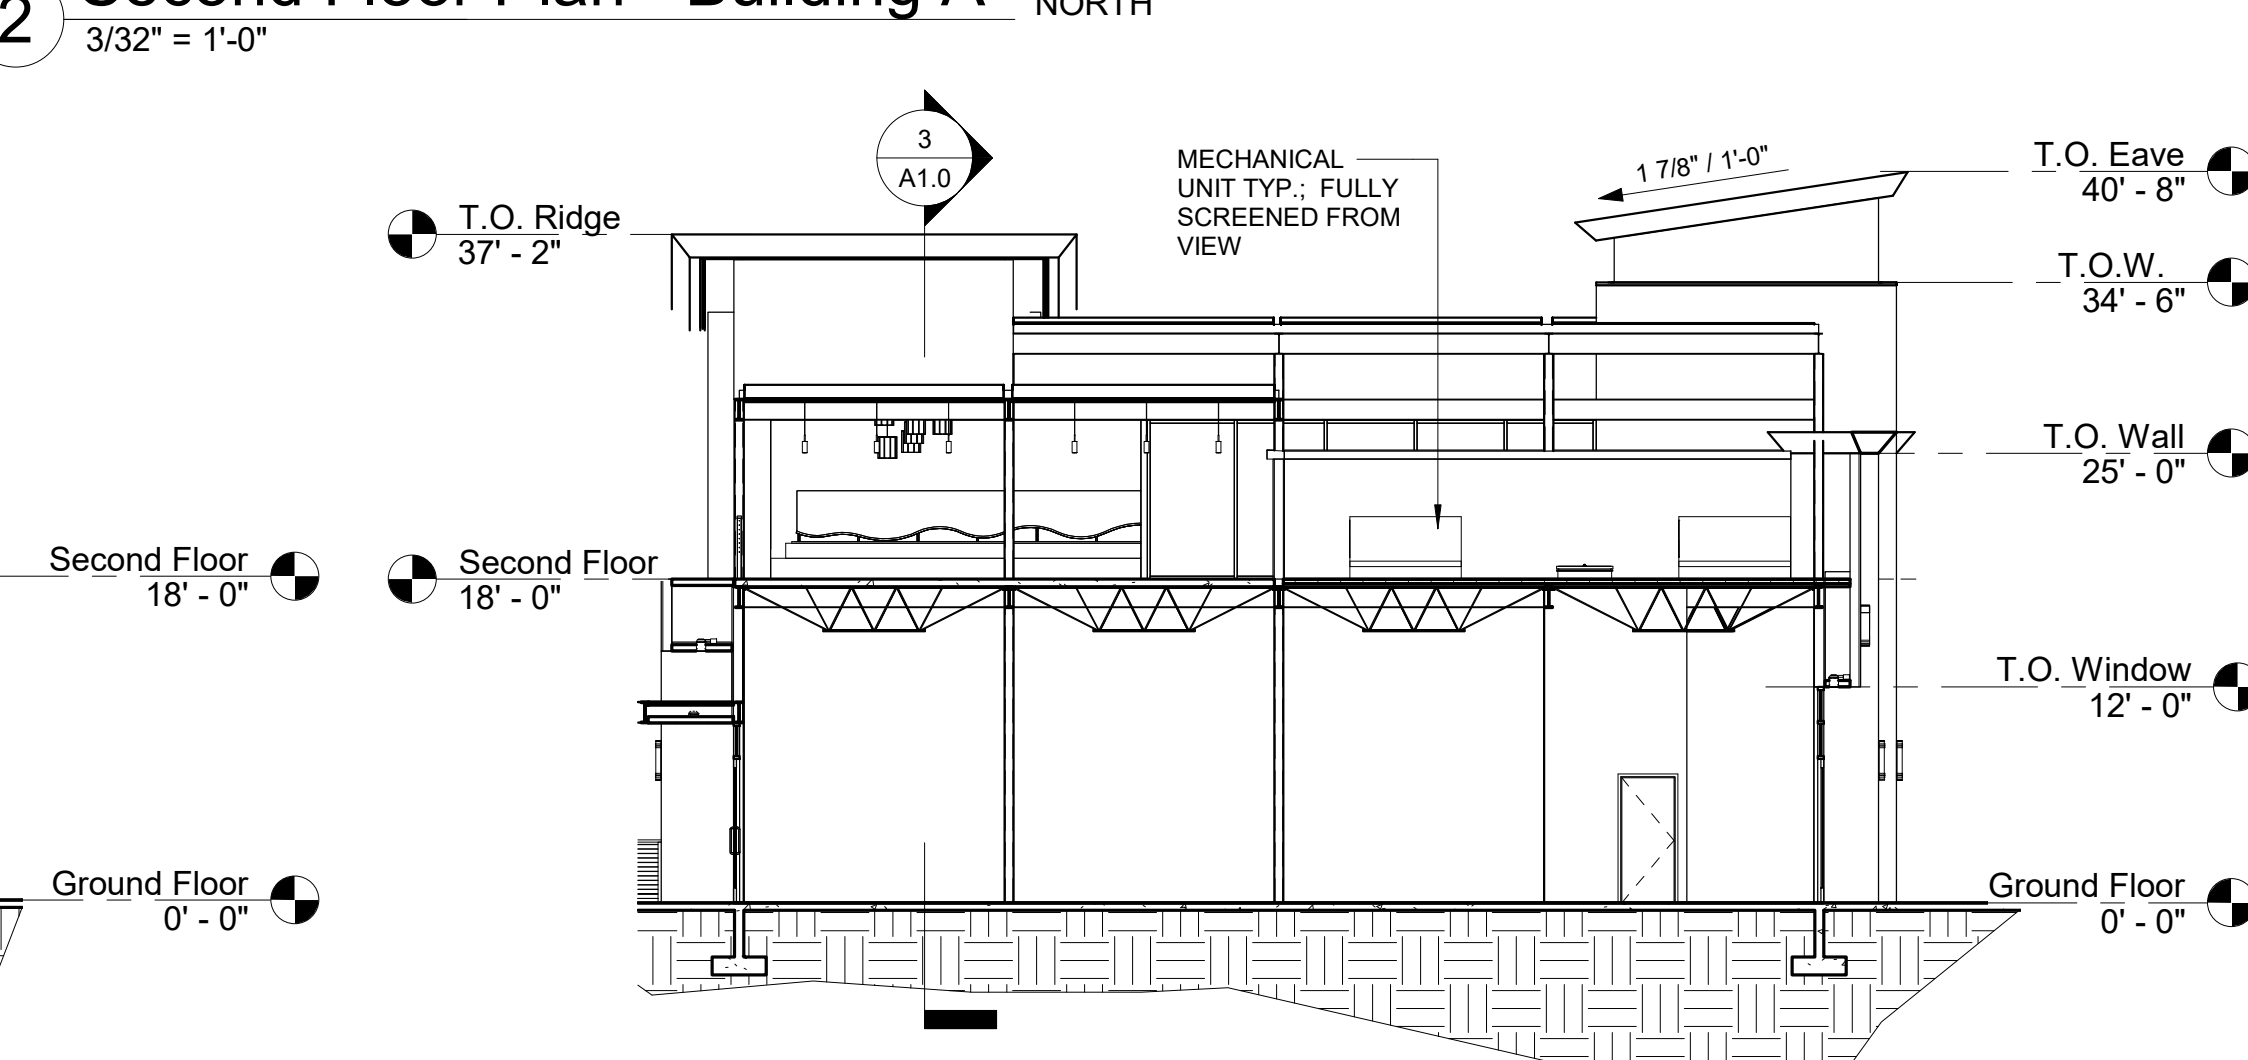

4 Building A Section
3/32" = 1'-0"

BUILDING CODE DATA

CITY OF MESA CURRENT GOVERNING CODES:

2018 INTERNATIONAL BUILDING CODE (IBC)
2018 INTERNATIONAL EXISTING BUILDING CODE (IEBC)
2018 INTERNATIONAL RESIDENTIAL CODE (IRC)
2018 INTERNATIONAL ENERGY CONSERVATION CODE (IECC)
2018 INTERNATIONAL FIRE CODE (IFC)
2018 INTERNATIONAL FUEL GAS CODE (IFGC)
2018 INTERNATIONAL MECHANICAL CODE (IMC)
2018 INTERNATIONAL PLUMBING CODE (IPC)
2018 INTERNATIONAL SWIMMING POOL AND SPA CODE (ISPSA)
2017 NATIONAL ELECTRICAL CODE (NEC)

ANY CURRENT MESA ZONING ORDINANCES & MESA CODE AMENDMENTS

TYPE OF CONSTRUCTION:


VB - WITH FIRE SPRINKLER SYSTEM
ONE-STORY BUILDING

GROUND FLOOR AREA: 11,502 S.F. (APPROX.)
OPEN DECK AREA: 1,978 S.F. (APPROX.)
GROSS BUILDING AREA UNDER ROOF: 13,190 S.F. (APPROX.)
TOTAL AREAS: 15,168 S.F. (APPROX.)


OCCUPANCY CLASSIFICATIONS:
MERCANTILE (M) / ASSEMBLY (A-2)


ALLOWABLE AREAS:

M (S1) = 36,000 SF ALLOWABLE > 15,168 SF (ACTUAL) ✓
A-2 (S1) = 24,000 SF ALLOWABLE > 15,168 SF (ACTUAL) ✓

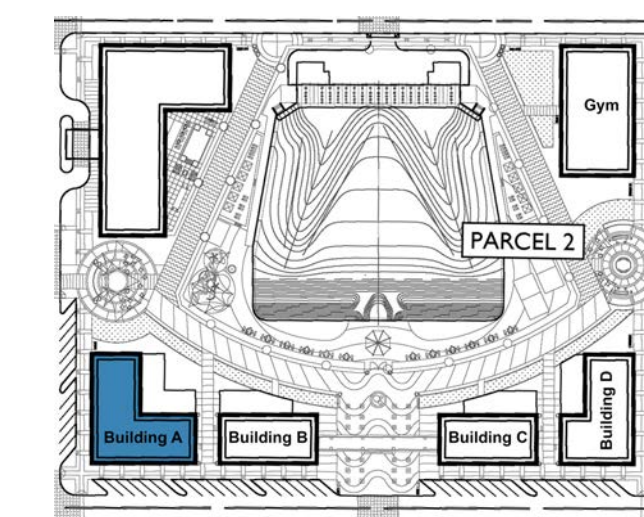


Key Plan 1

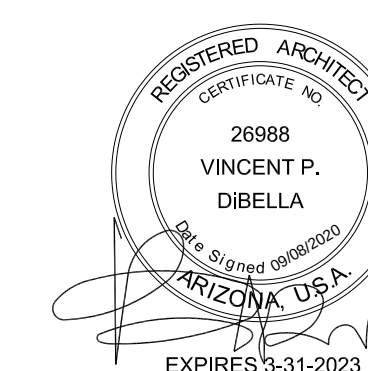


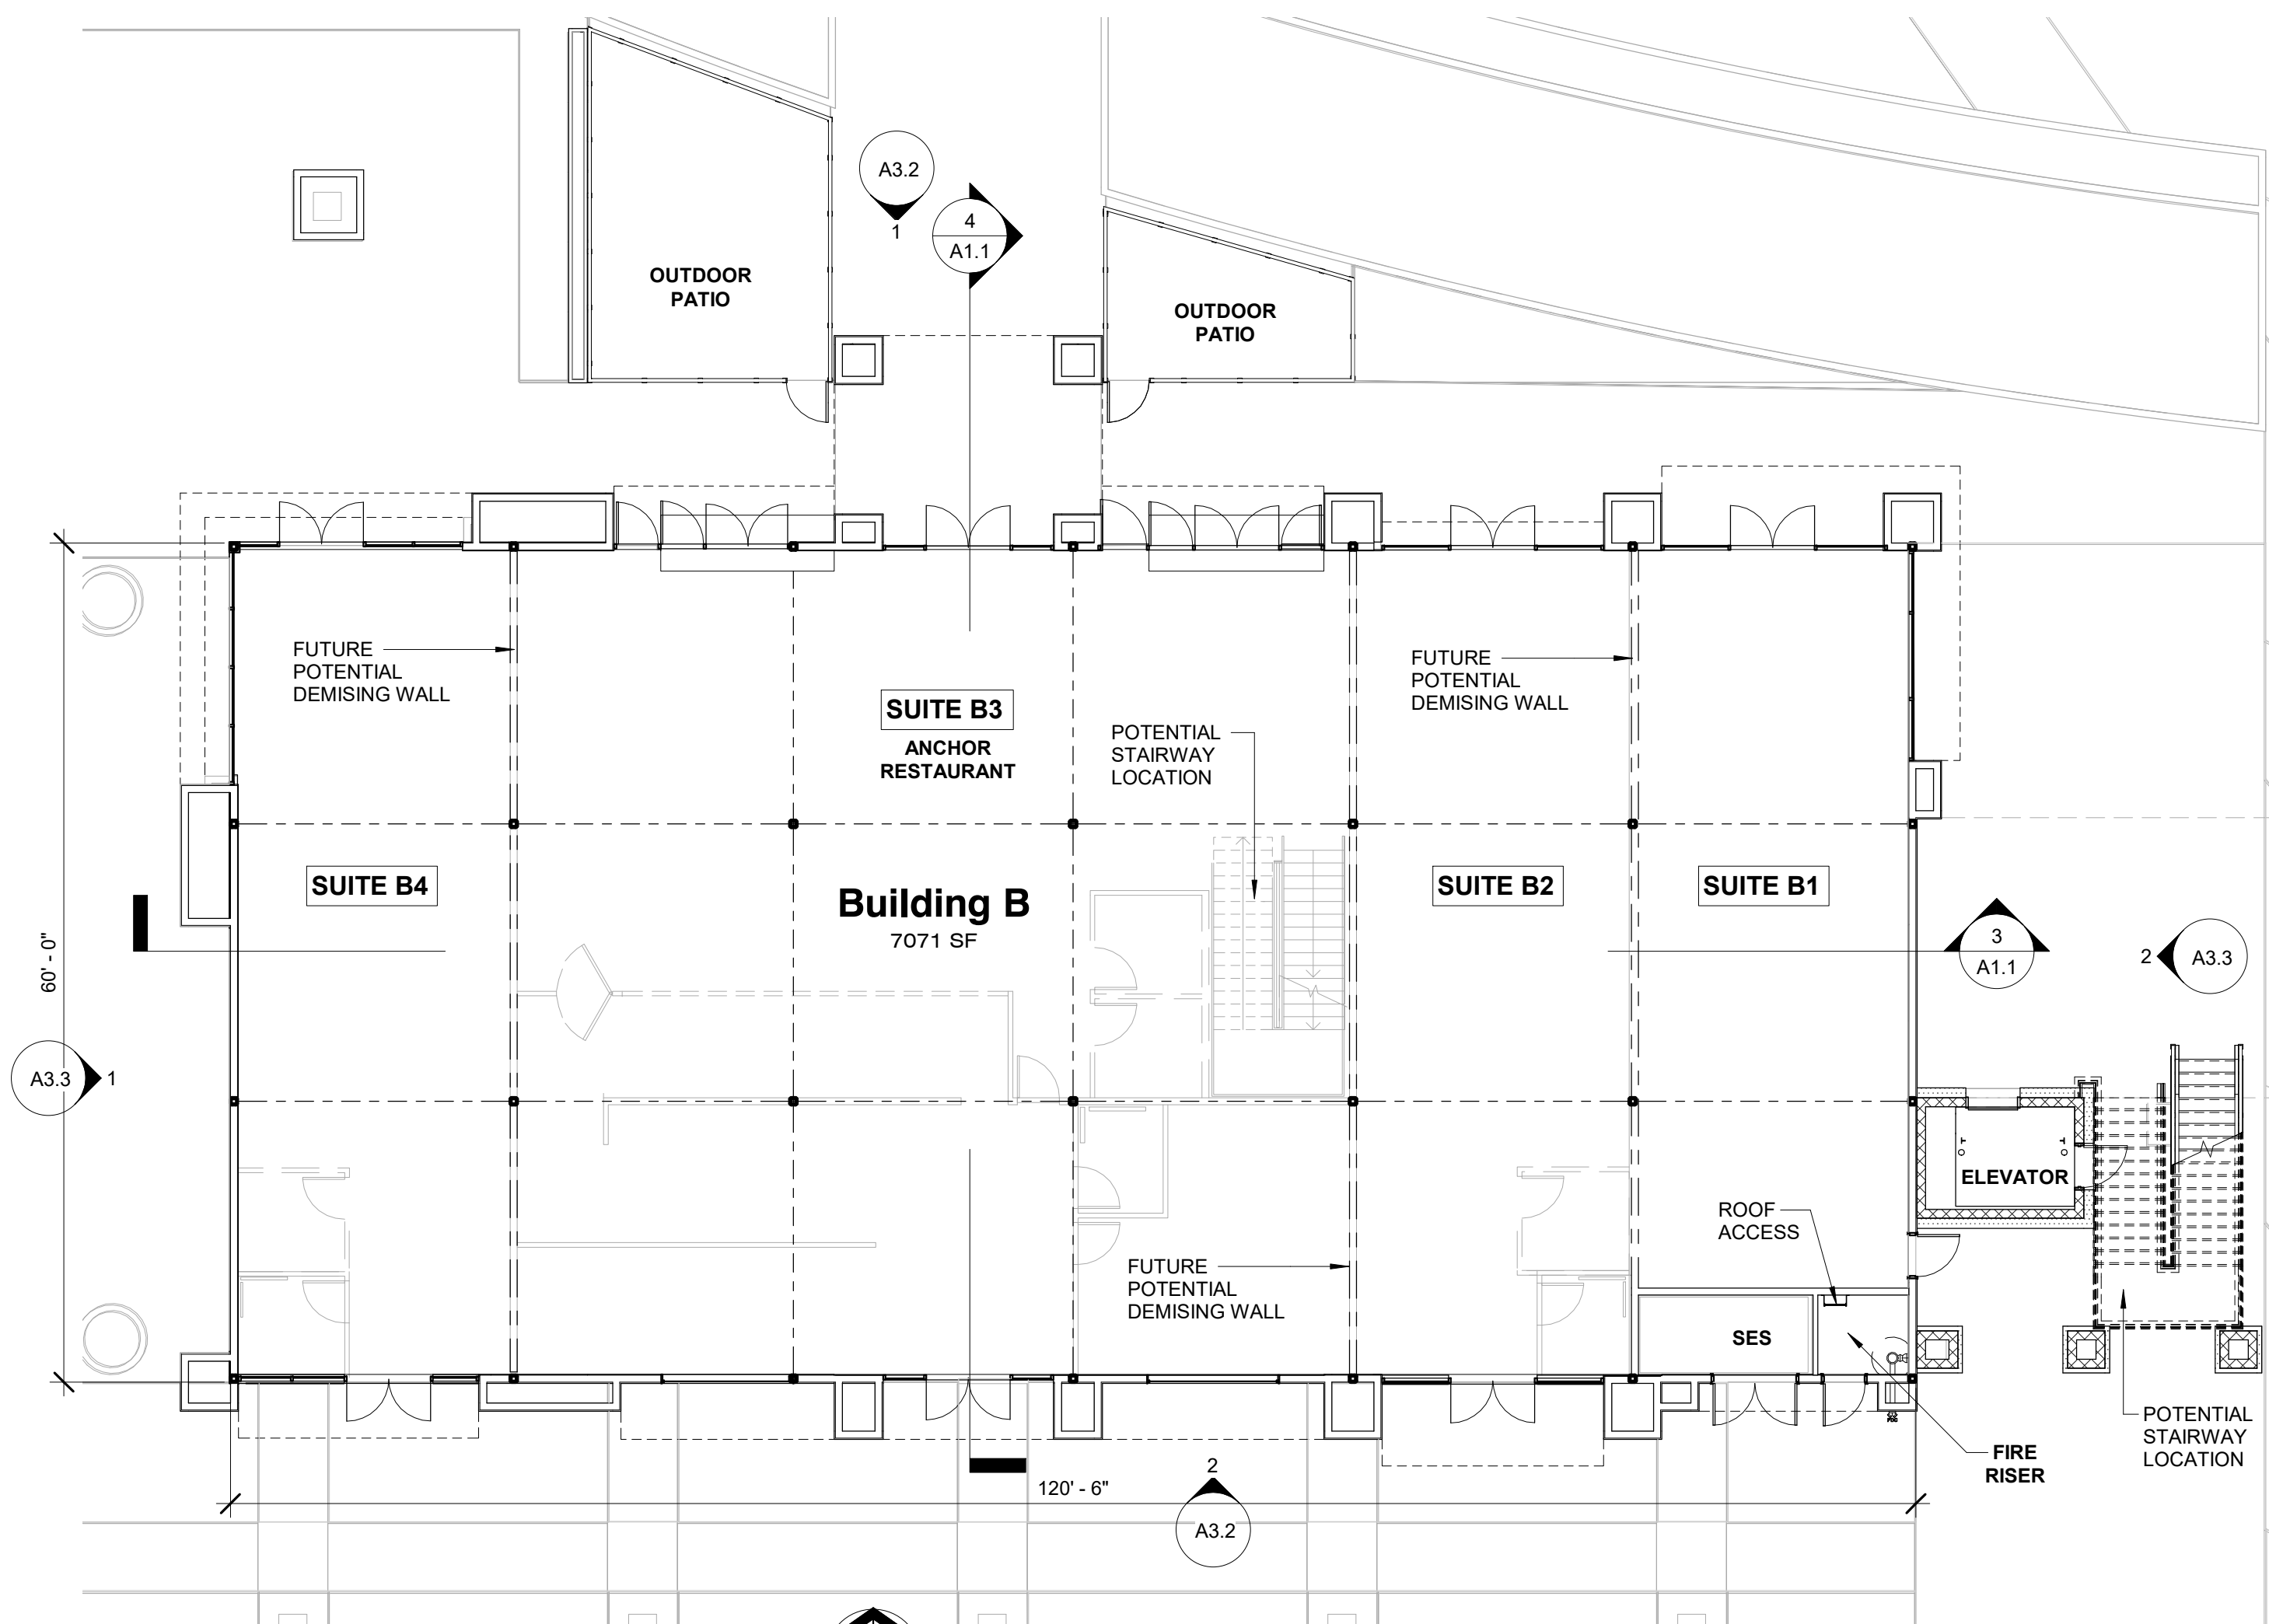


1 First Floor Plan - Building B
3/32" = 1'-0"

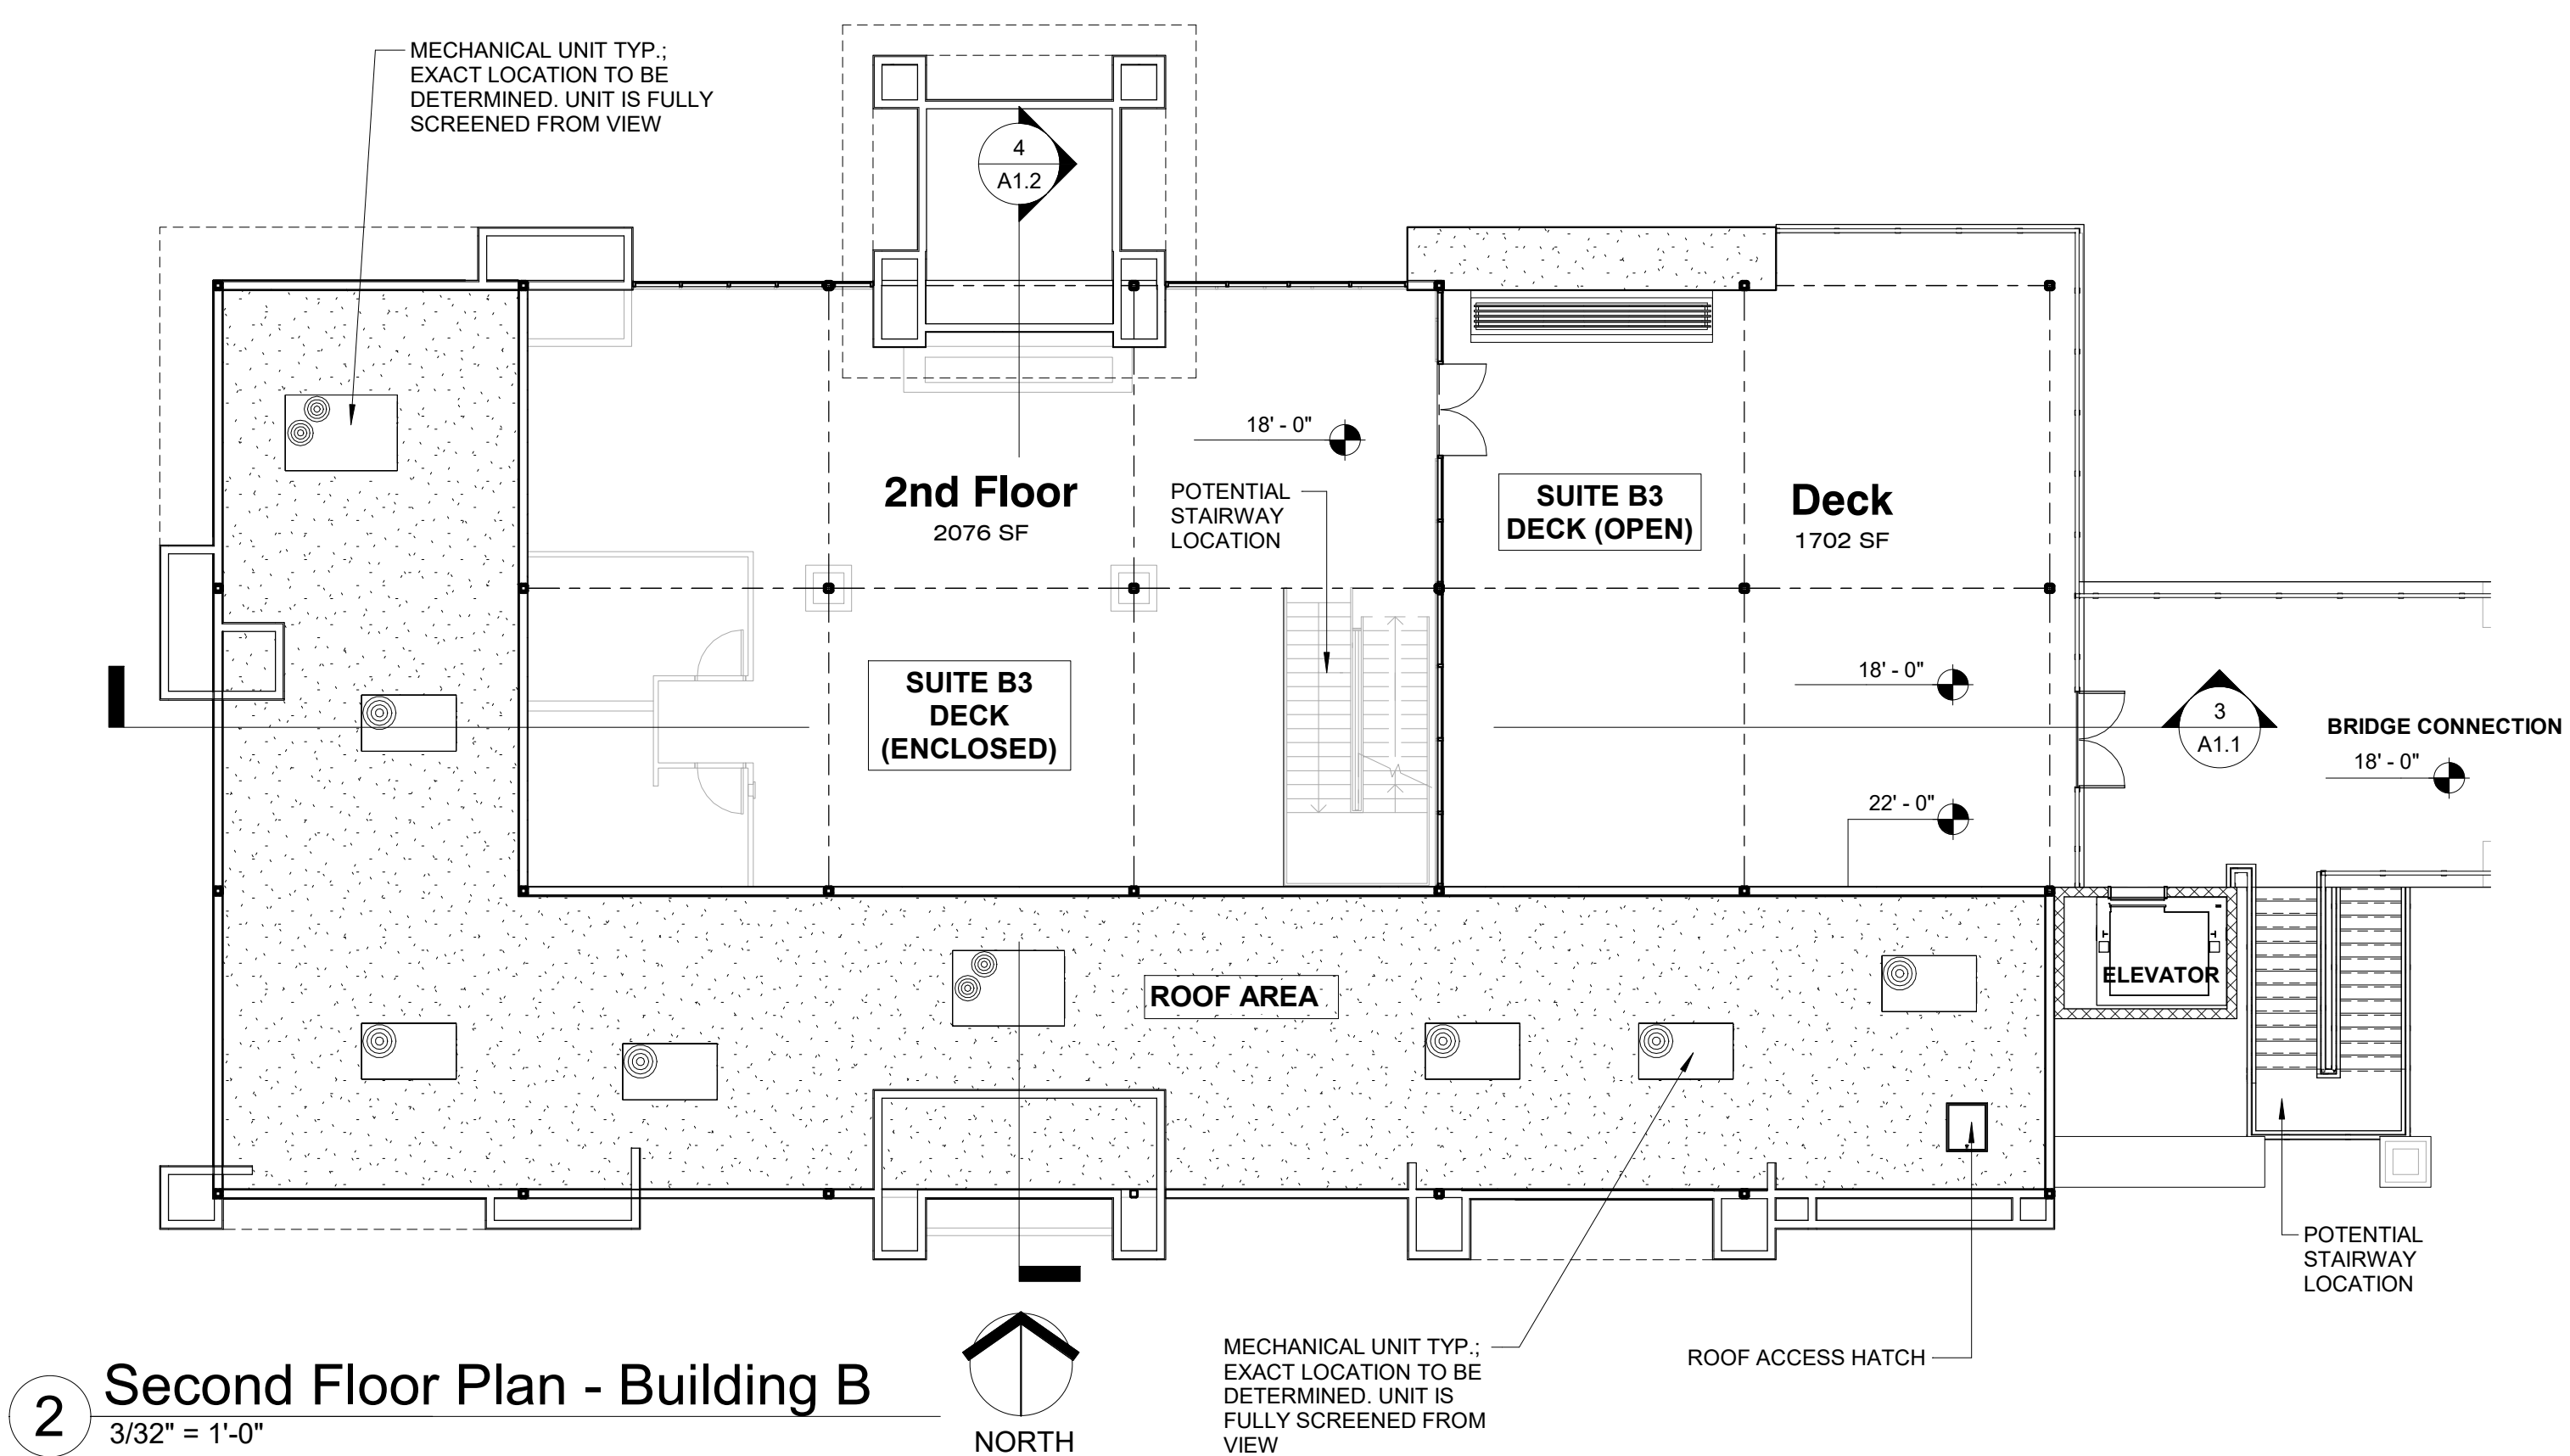

2 Second Floor Plan - Building B
3/32" = 1'-0"

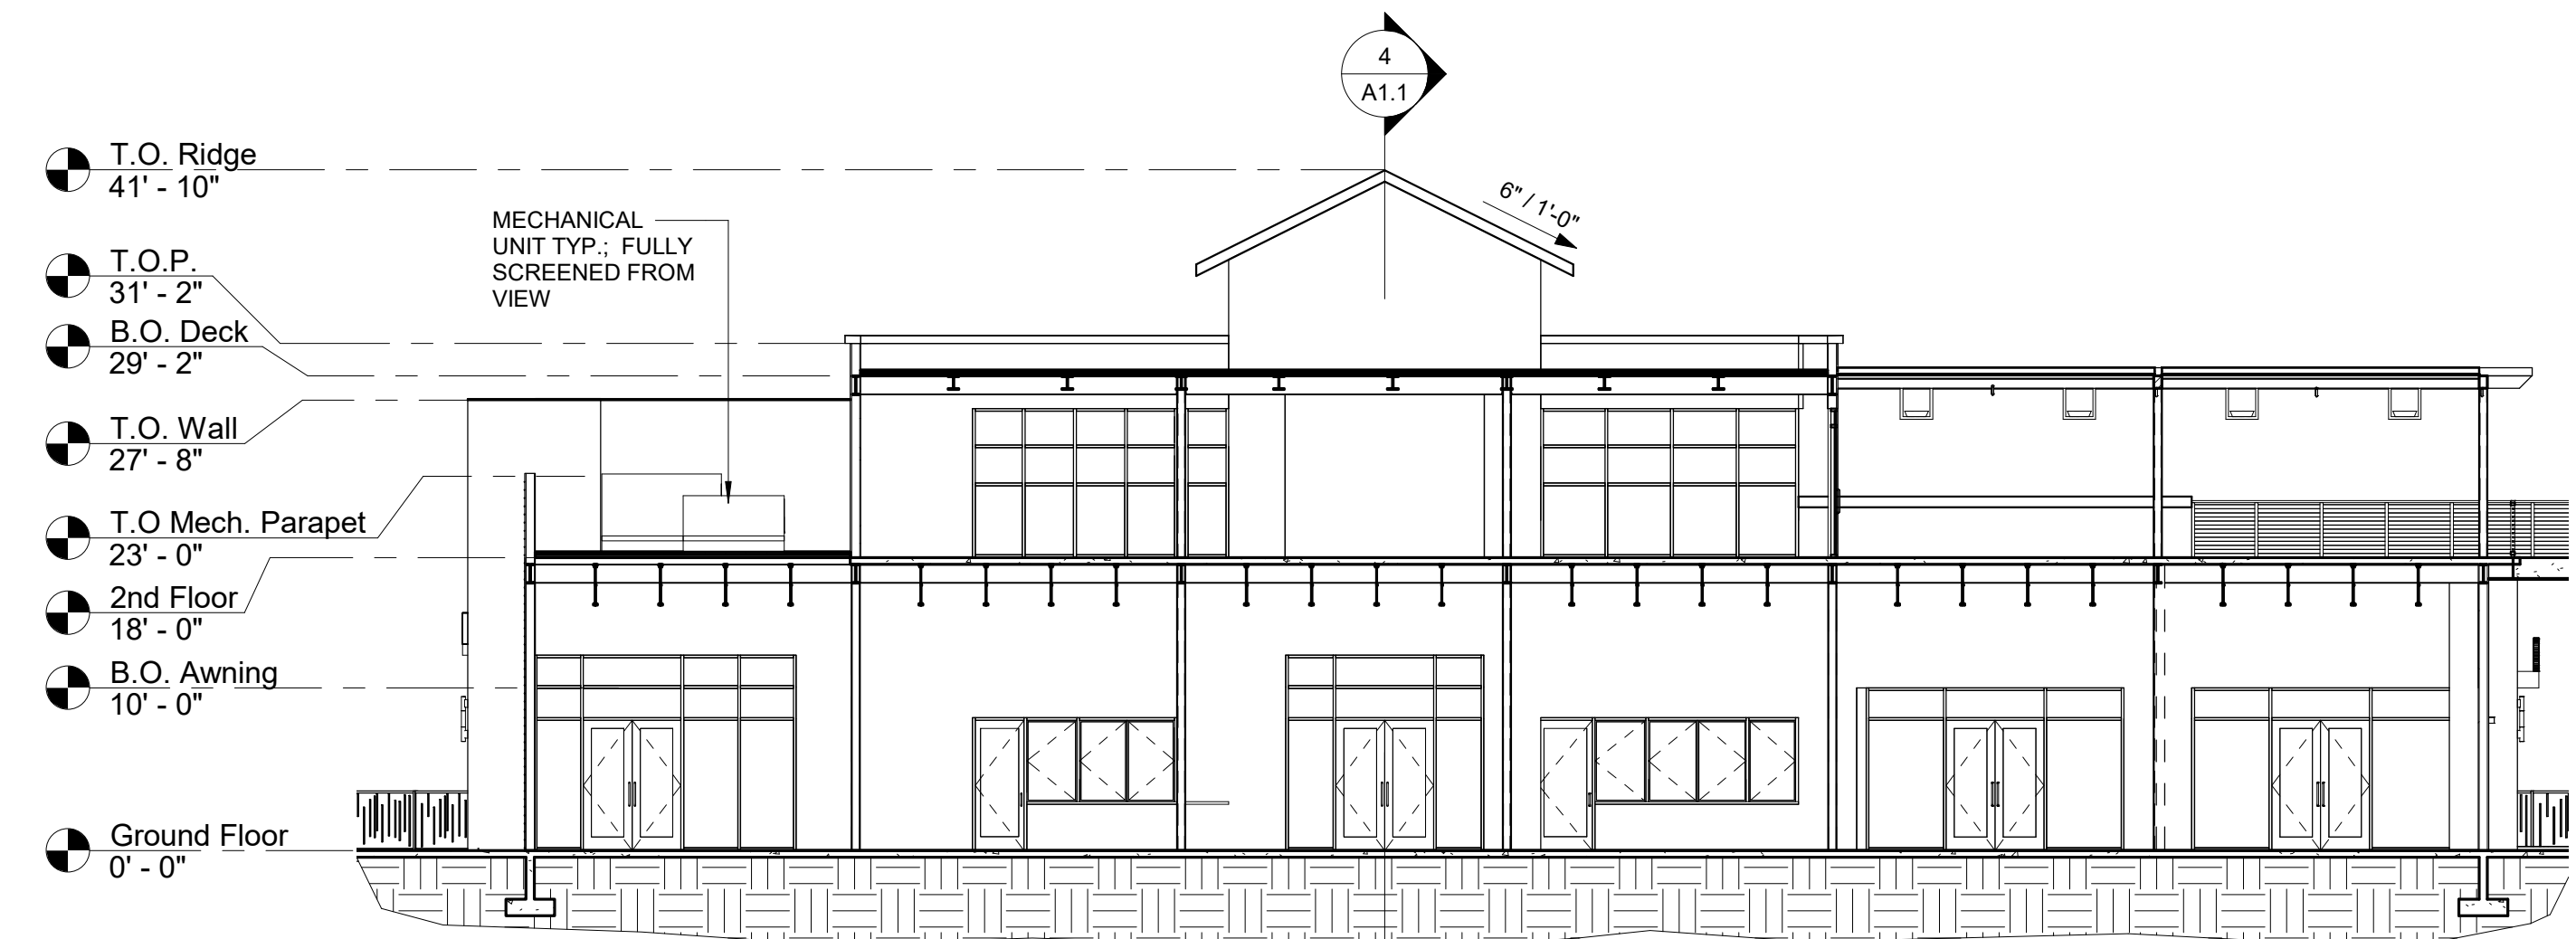

3 Building B Section
3/32" = 1'-0"

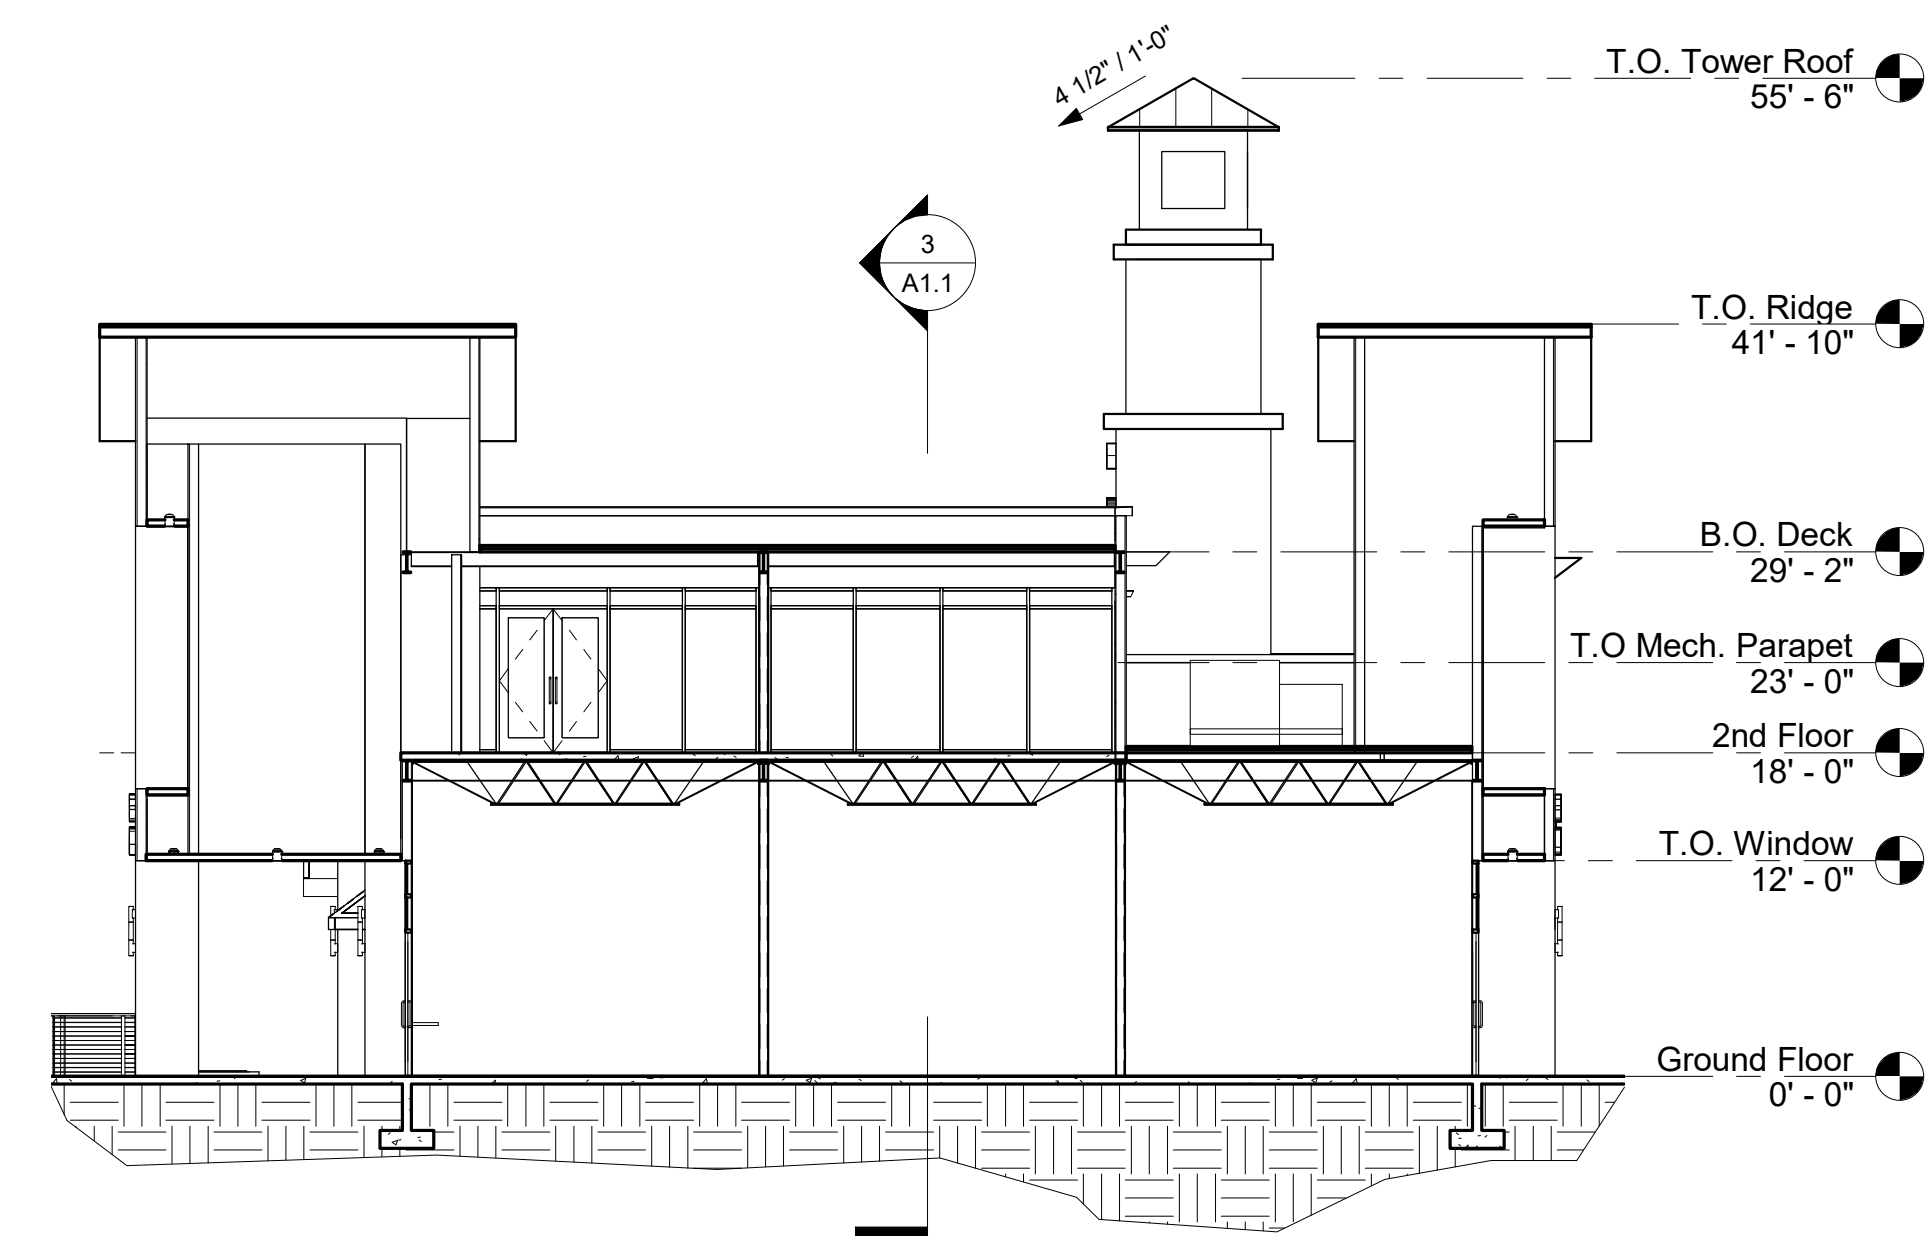

4 Building B Section
3/32" = 1'-0"

BUILDING CODE DATA

CITY OF MESA CURRENT GOVERNING CODES:

2018 INTERNATIONAL BUILDING CODE (IBC)
2018 INTERNATIONAL EXISTING BUILDING CODE (IEBC)
2018 INTERNATIONAL RESIDENTIAL CODE (IRC)
2018 INTERNATIONAL ENERGY CONSERVATION CODE (IECC)
2018 INTERNATIONAL FIRE CODE (IFC)
2018 INTERNATIONAL FUEL GAS CODE (IFGC)
2018 INTERNATIONAL MECHANICAL CODE (IMC)
2018 INTERNATIONAL PLUMBING CODE (IPC)
2018 INTERNATIONAL SWIMMING POOL AND SPA CODE (ISPSA)
2017 NATIONAL ELECTRICAL CODE (NEC)

ANY CURRENT MESA ZONING ORDINANCES & MESA CODE AMENDMENTS

TYPE OF CONSTRUCTION:

VB - WITH FIRE SPRINKLER SYSTEM
TWO-STORY BUILDING


GROUND FLOOR AREA: 7,071 S.F. (APPROX.)
ENCLOSED DECK AREA: 2,076 SF (APPROX.)
OPEN DECK AREA: 1,702 SF (APPROX.)
GROSS BUILDING AREA UNDER ROOF: 8,428 S.F. (APPROX.)
TOTAL AREAS: 12,206 SF (APPROX.)

OCCUPANCY CLASSIFICATIONS:


MERCANTILE (M) / ASSEMBLY (A-2)

ALLOWABLE AREAS:


M (SM) = 27,000 SF ALLOWABLE > 12,206 SF (ACTUAL) ✓
A-2 (SM) = 18,000 SF ALLOWABLE > 12,206 SF (ACTUAL) ✓

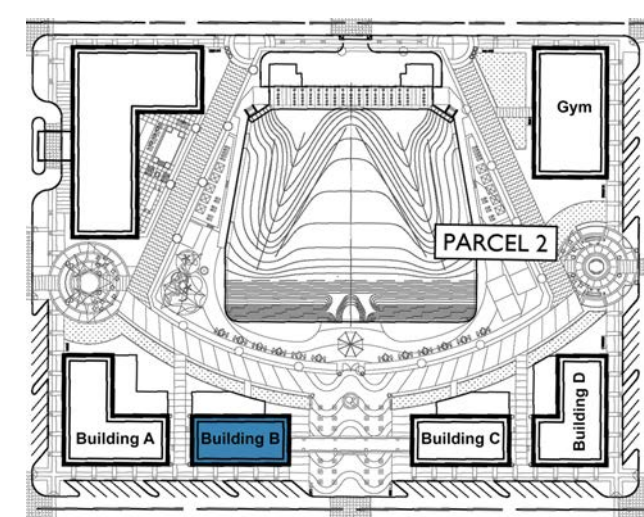


Key Plan 1

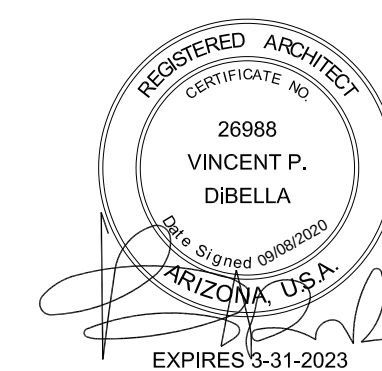


A1.1
9/8/2020

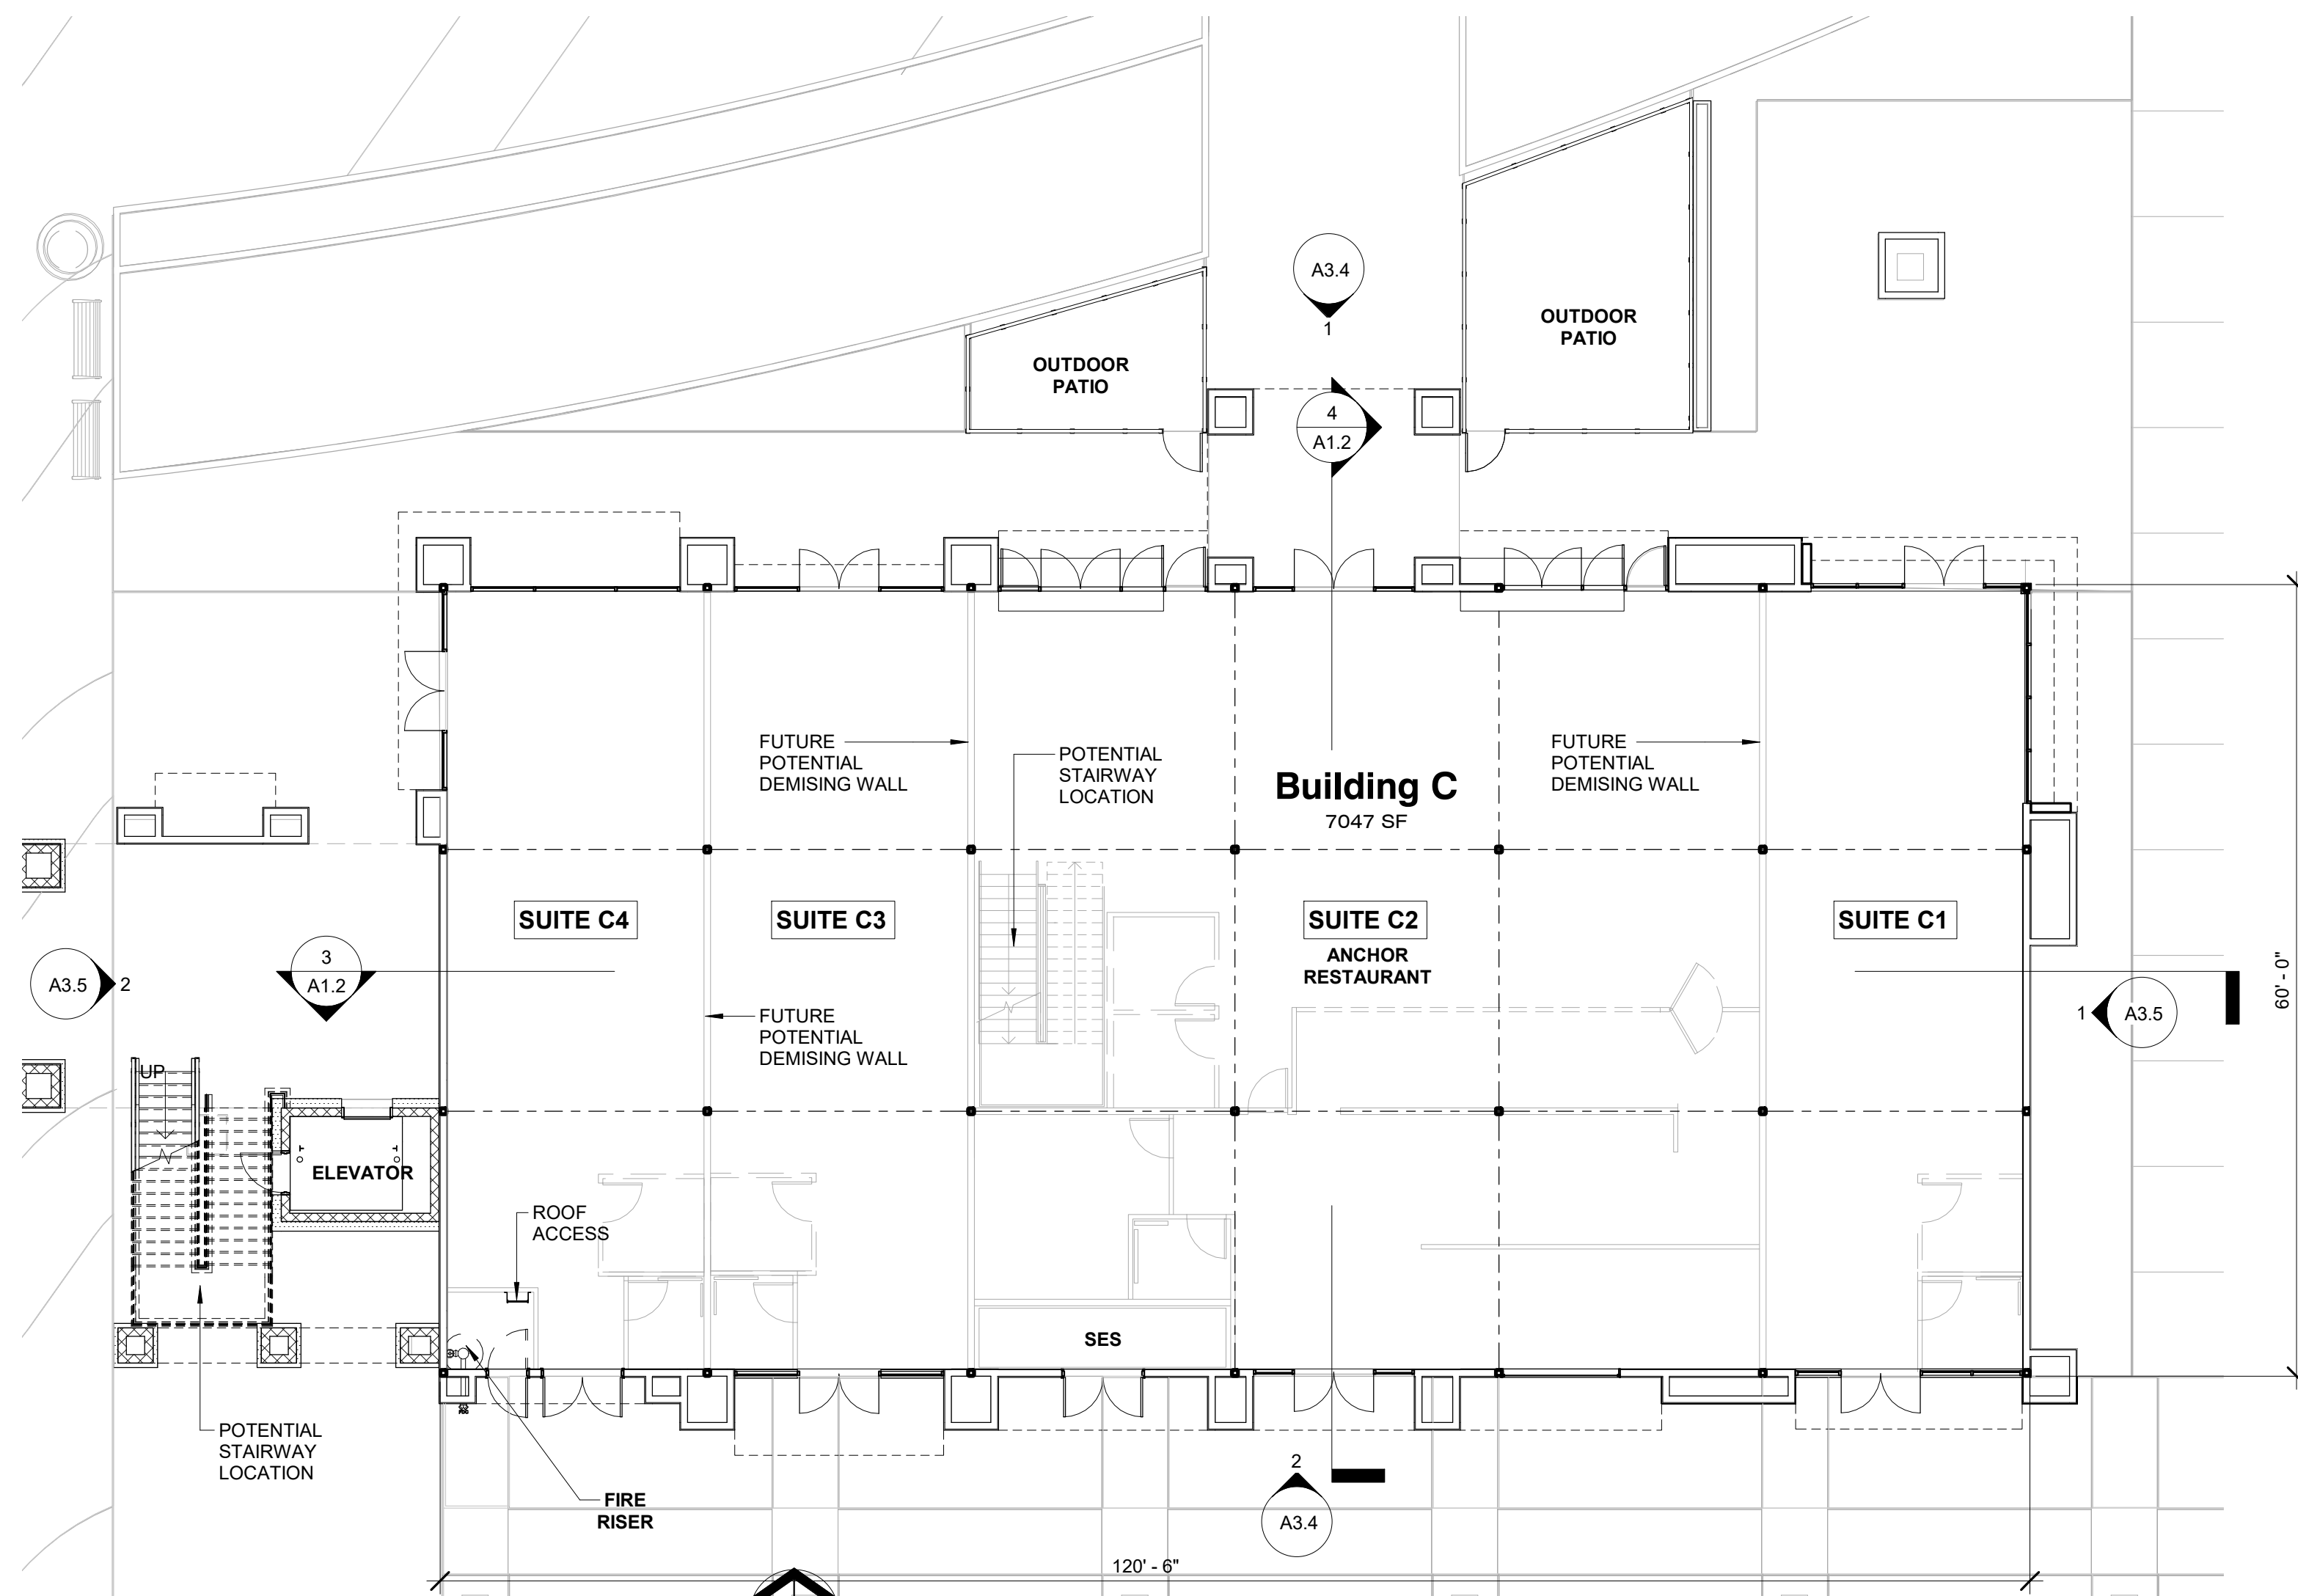


1 Ground Floor - Building C
3/32" = 1'-0"

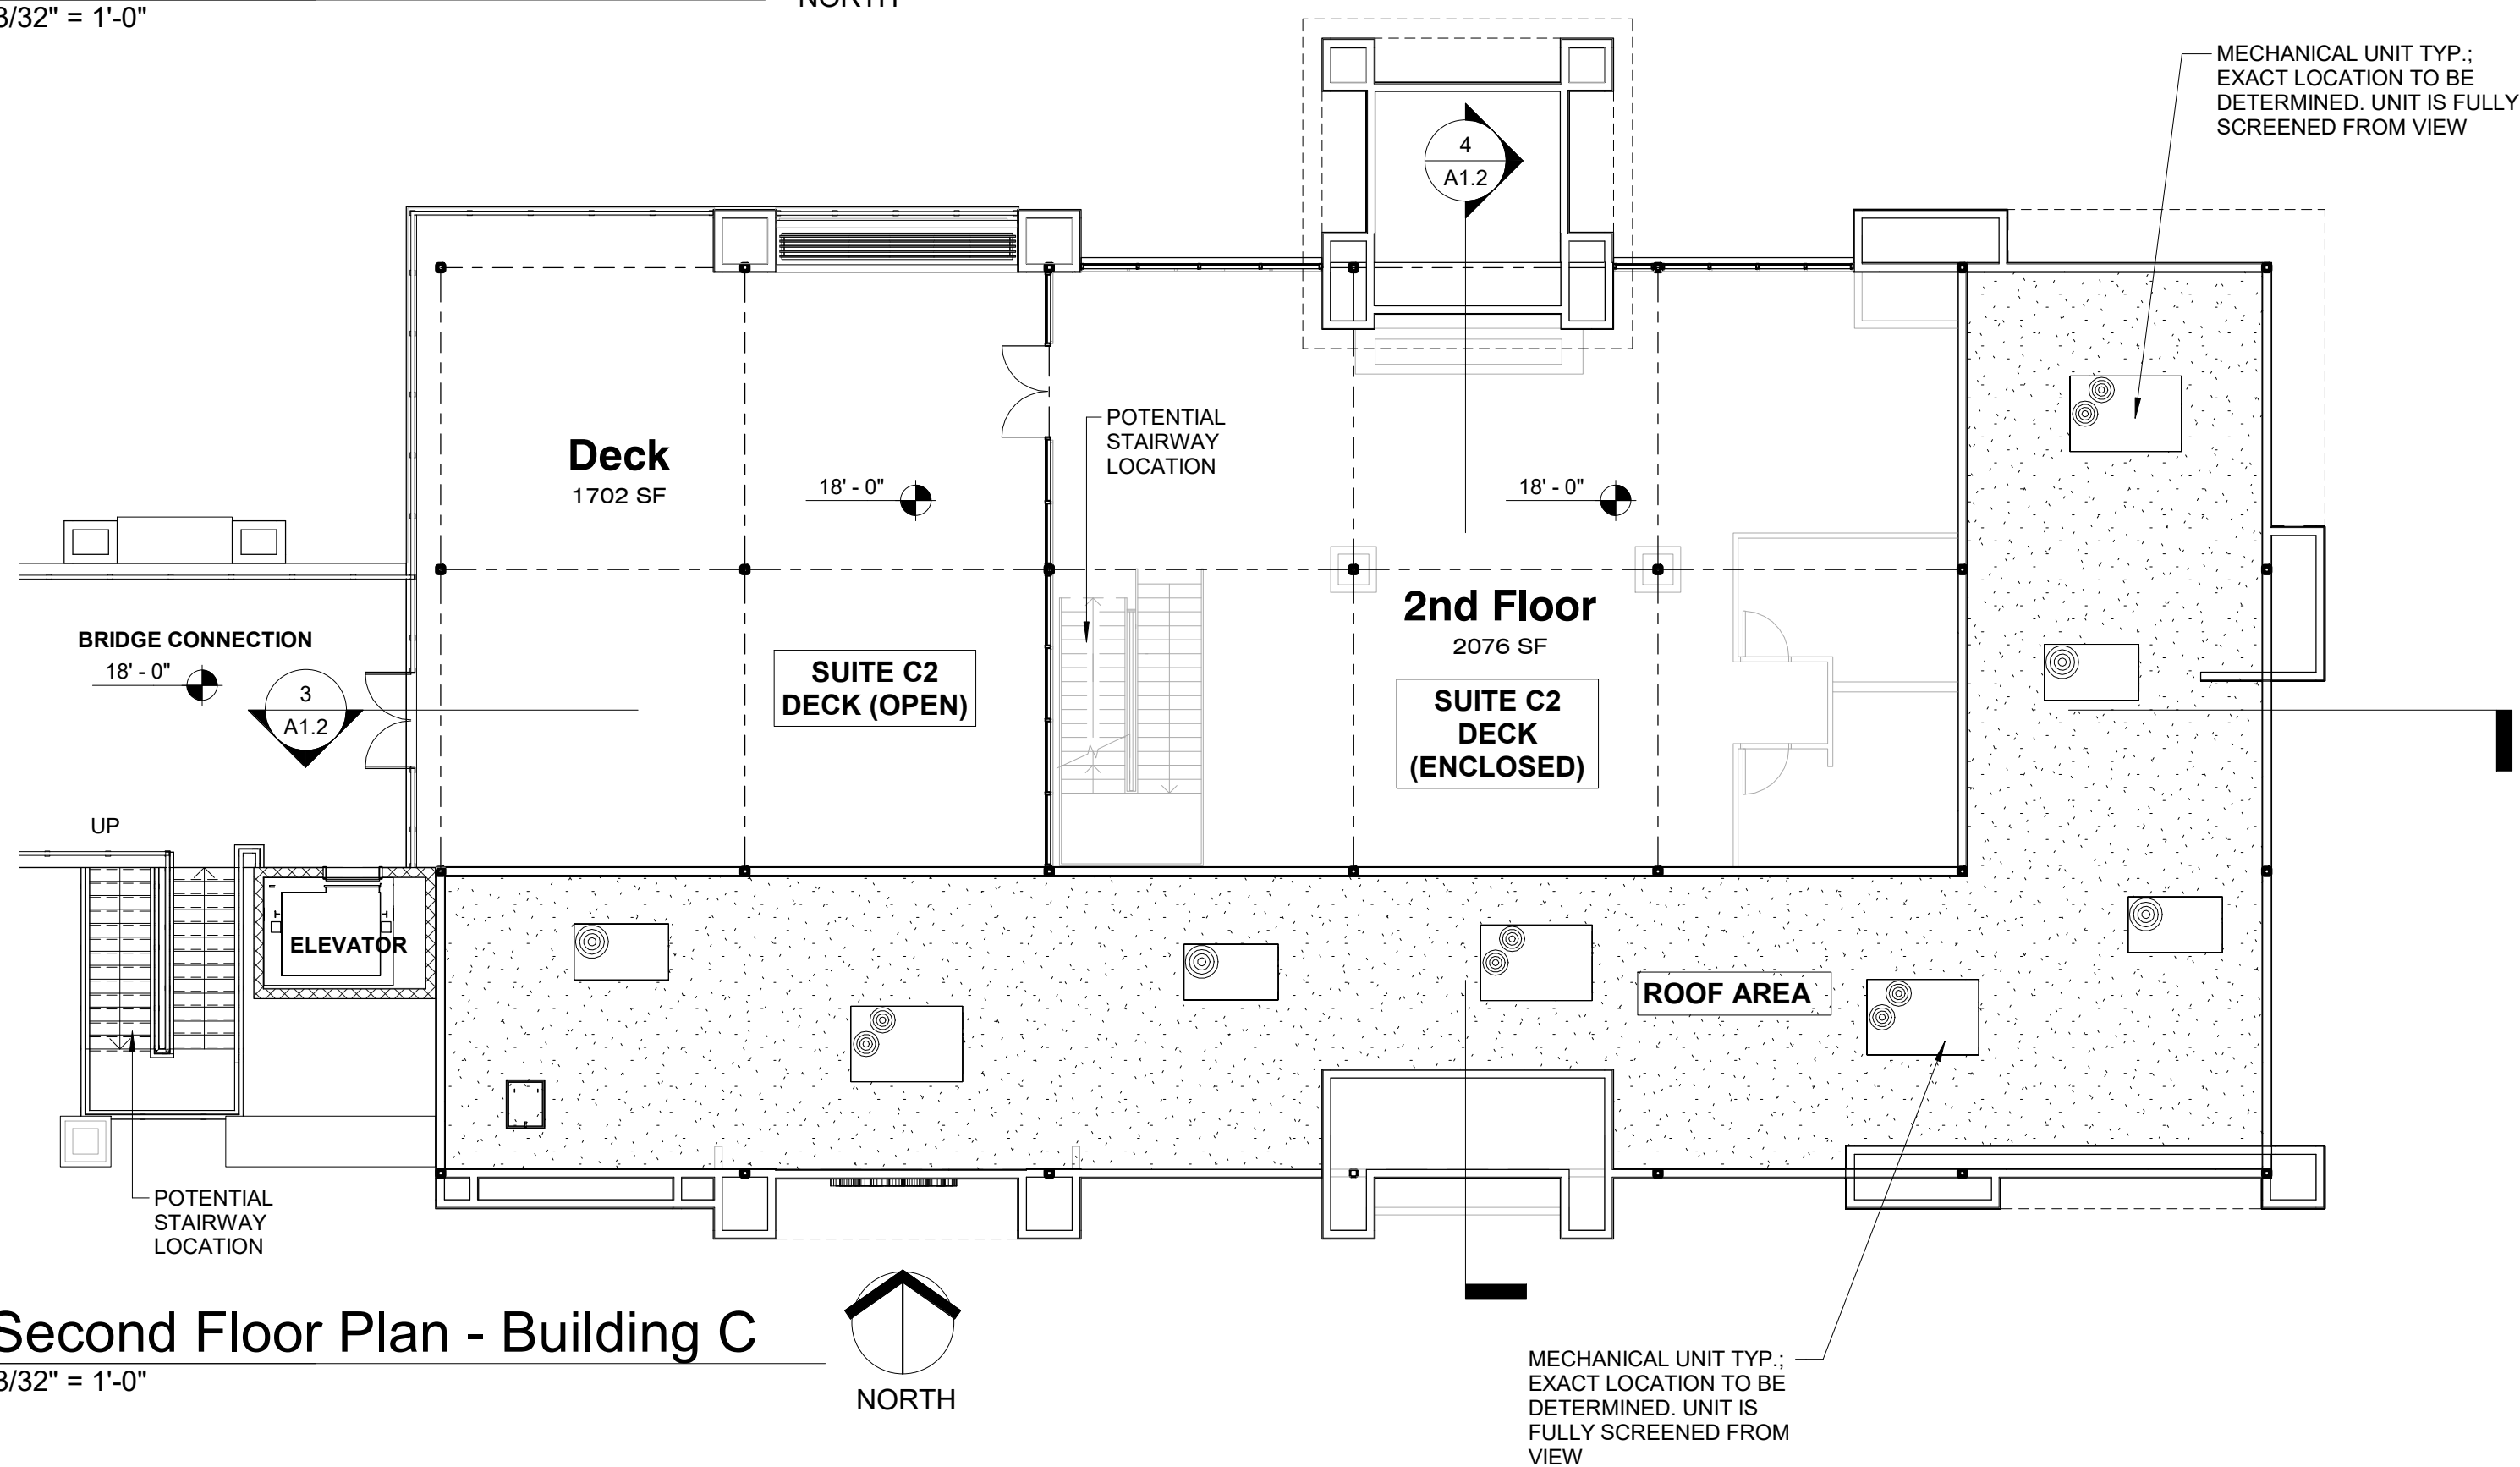

2 Second Floor Plan - Building C
3/32" = 1'-0"

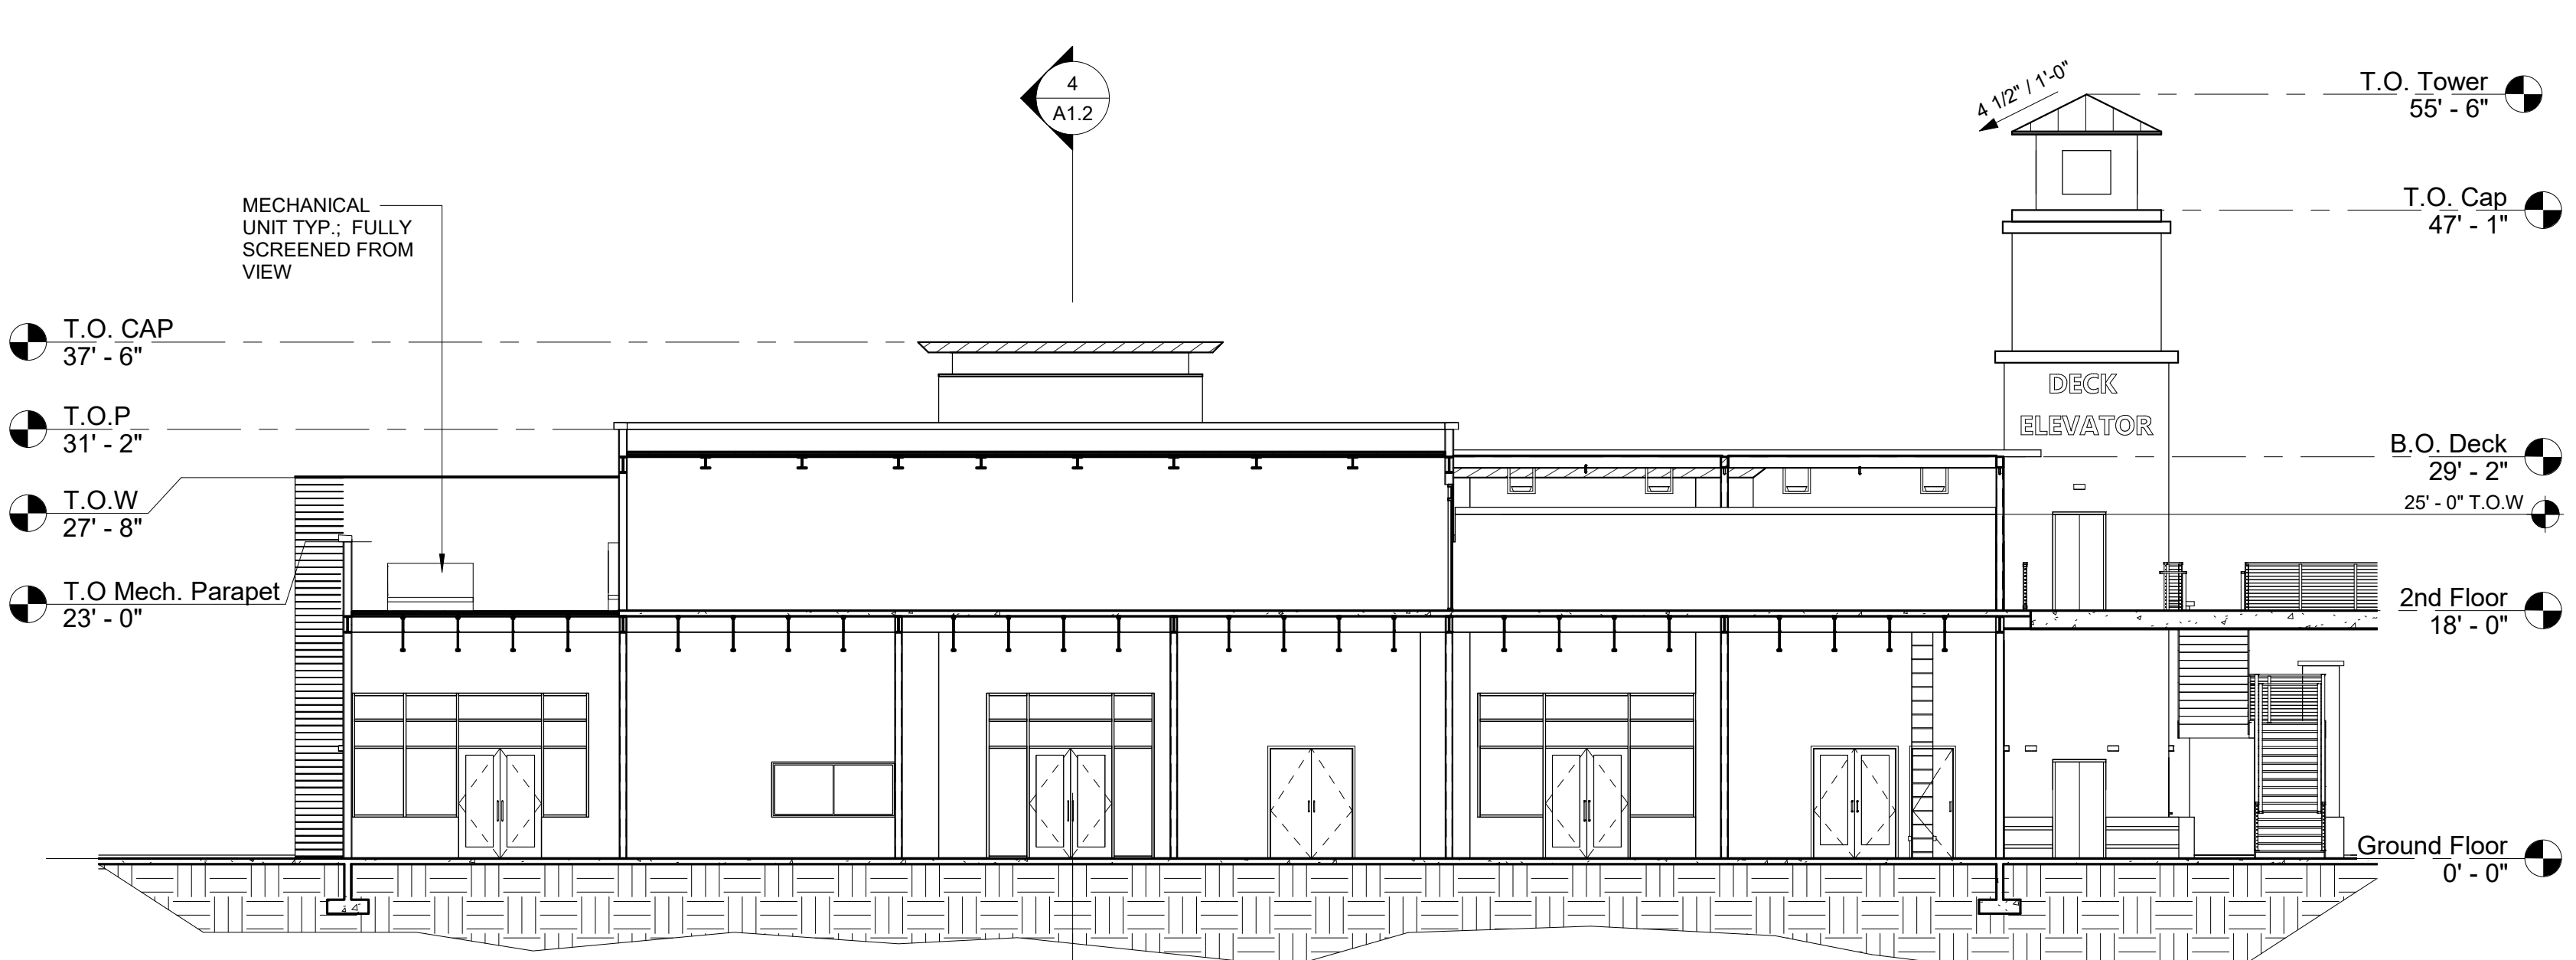

3 Building C Section
3/32" = 1'-0"

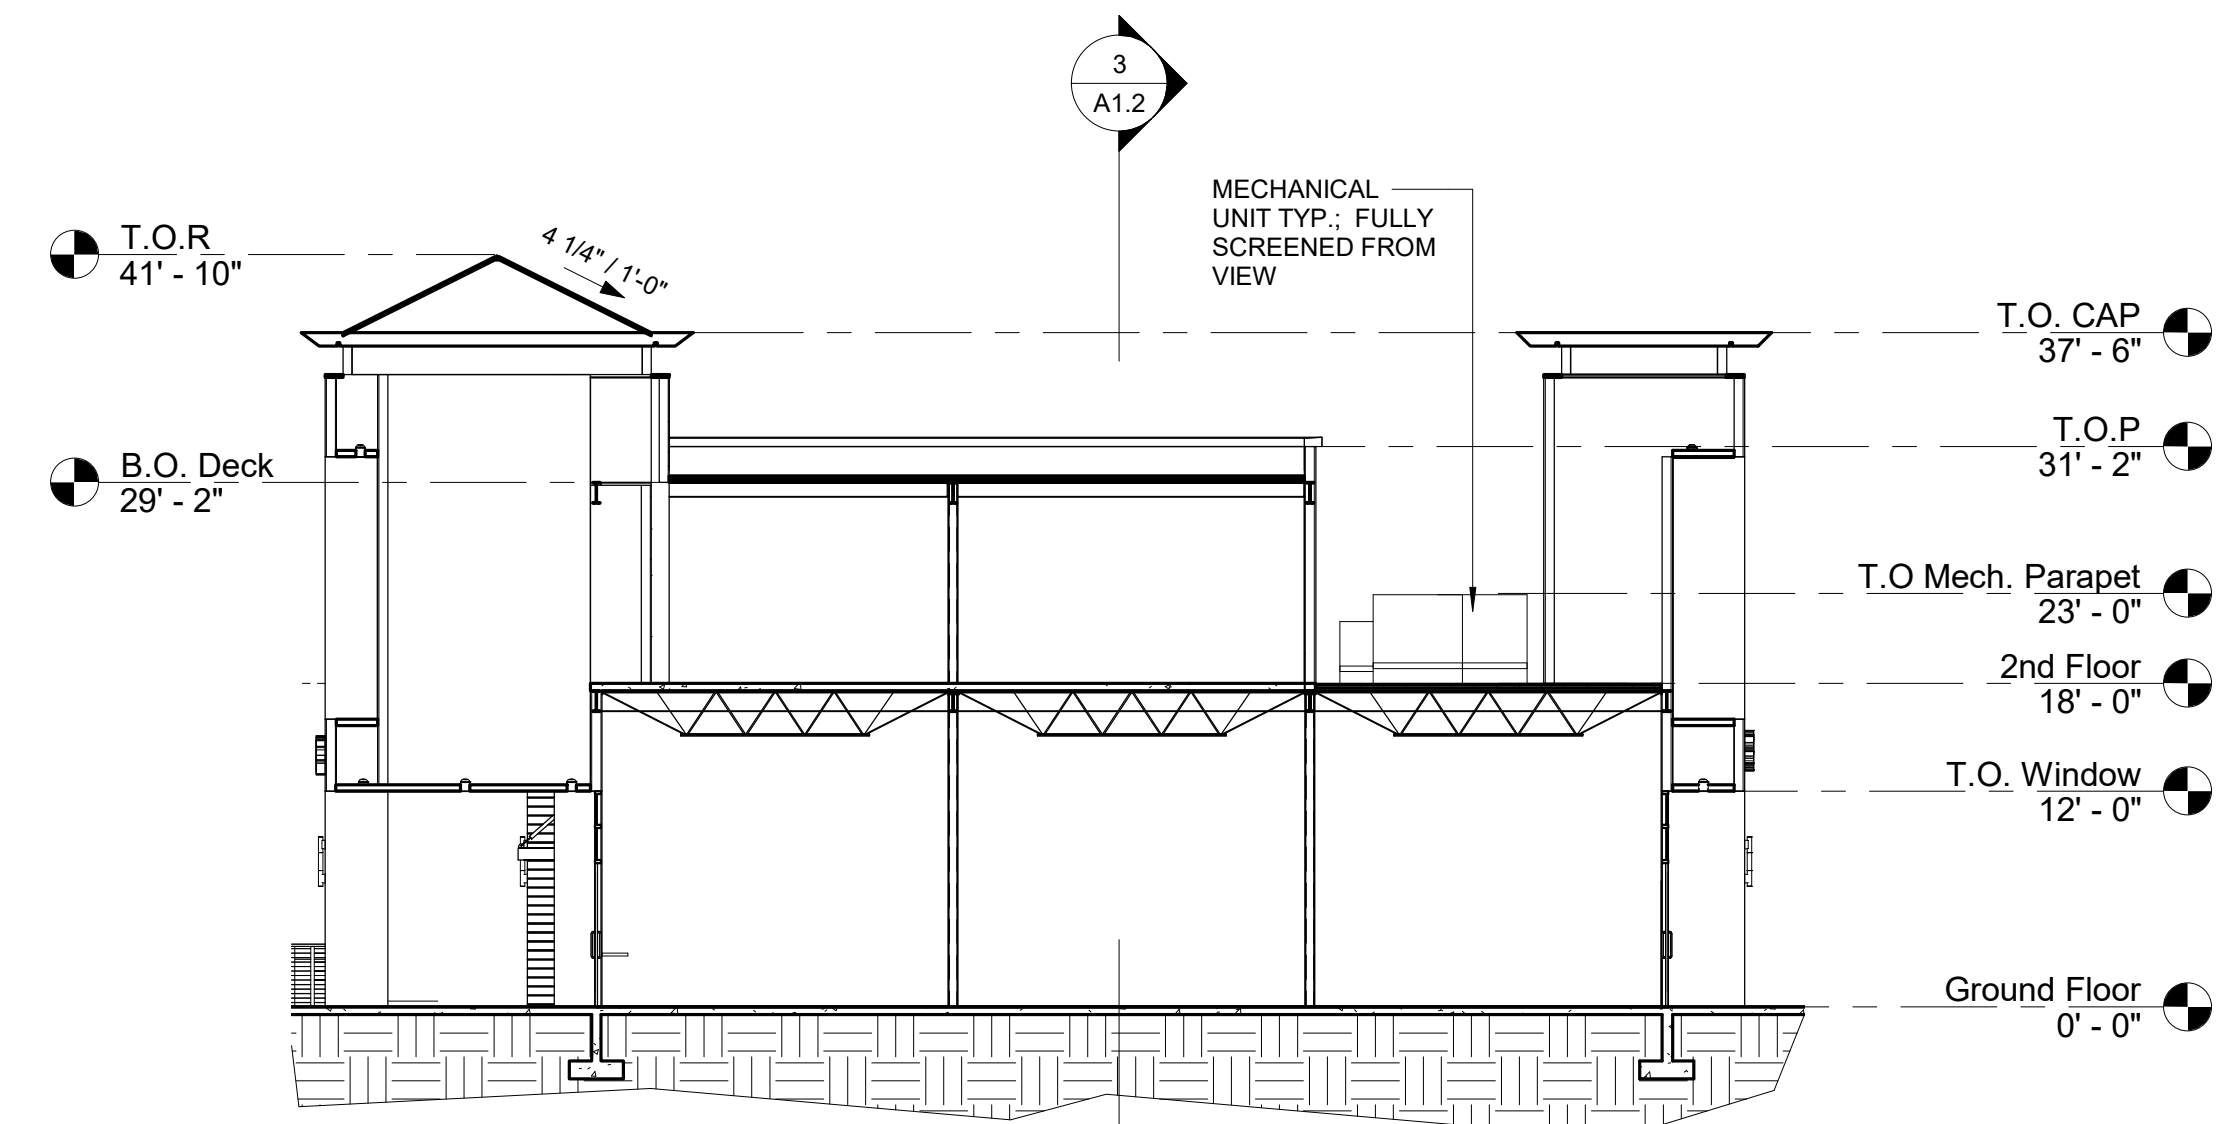

4 Building C Section
3/32" = 1'-0"

BUILDING CODE DATA

CITY OF MESA CURRENT GOVERNING CODES:

2018 INTERNATIONAL BUILDING CODE (IBC)
2018 INTERNATIONAL EXISTING BUILDING CODE (IEBC)
2018 INTERNATIONAL RESIDENTIAL CODE (IRC)
2018 INTERNATIONAL ENERGY CONSERVATION CODE (IECC)
2018 INTERNATIONAL FIRE CODE (IFC)
2018 INTERNATIONAL FUEL GAS CODE (IFGC)
2018 INTERNATIONAL MECHANICAL CODE (IMC)
2018 INTERNATIONAL PLUMBING CODE (IPC)
2018 INTERNATIONAL SWIMMING POOL AND SPA CODE (ISPSA)
2017 NATIONAL ELECTRICAL CODE (NEC)


ANY CURRENT MESA ZONING ORDINANCES & MESA CODE AMENDMENTS

TYPE OF CONSTRUCTION:
VB - WITH FIRE SPRINKLER SYSTEM
TWO-STORY BUILDING


GROUND FLOOR AREA: 7,071 S.F. (APPROX.)
ENCLOSED DECK AREA: 2,076 S.F. (APPROX.)
OPEN DECK AREA: 1,702 S.F. (APPROX.)
GROSS BUILDING AREA UNDER ROOF: 8,428 S.F. (APPROX.)
TOTAL AREAS: 12,206 S.F. (APPROX.)

OCCUPANCY CLASSIFICATIONS:
MERCANTILE (M) / ASSEMBLY (A-2)


ALLOWABLE AREAS:
M (SM) = 27,000 SF ALLOWABLE > 12,206 SF (ACTUAL) ✓
A-2 (SM) = 18,000 SF ALLOWABLE > 12,206 SF (ACTUAL) ✓

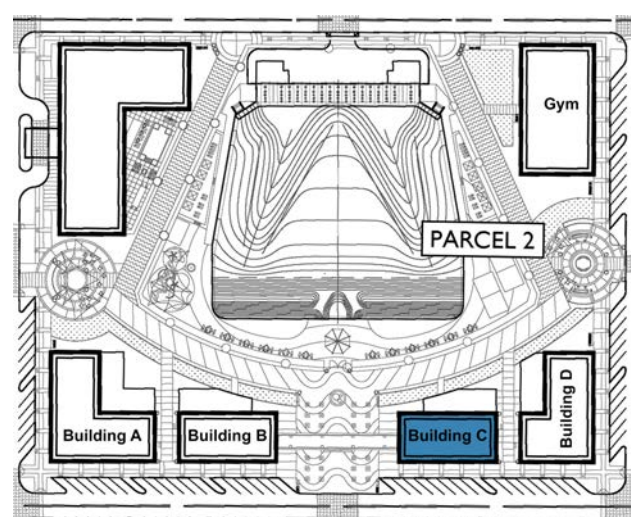


Key Plan 1

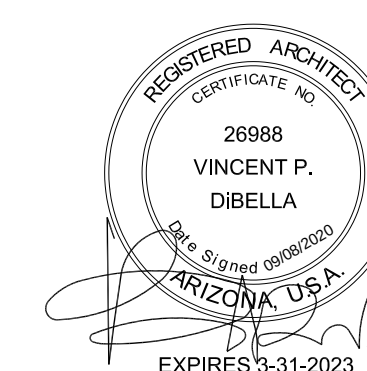


A1.2
9/8/2020

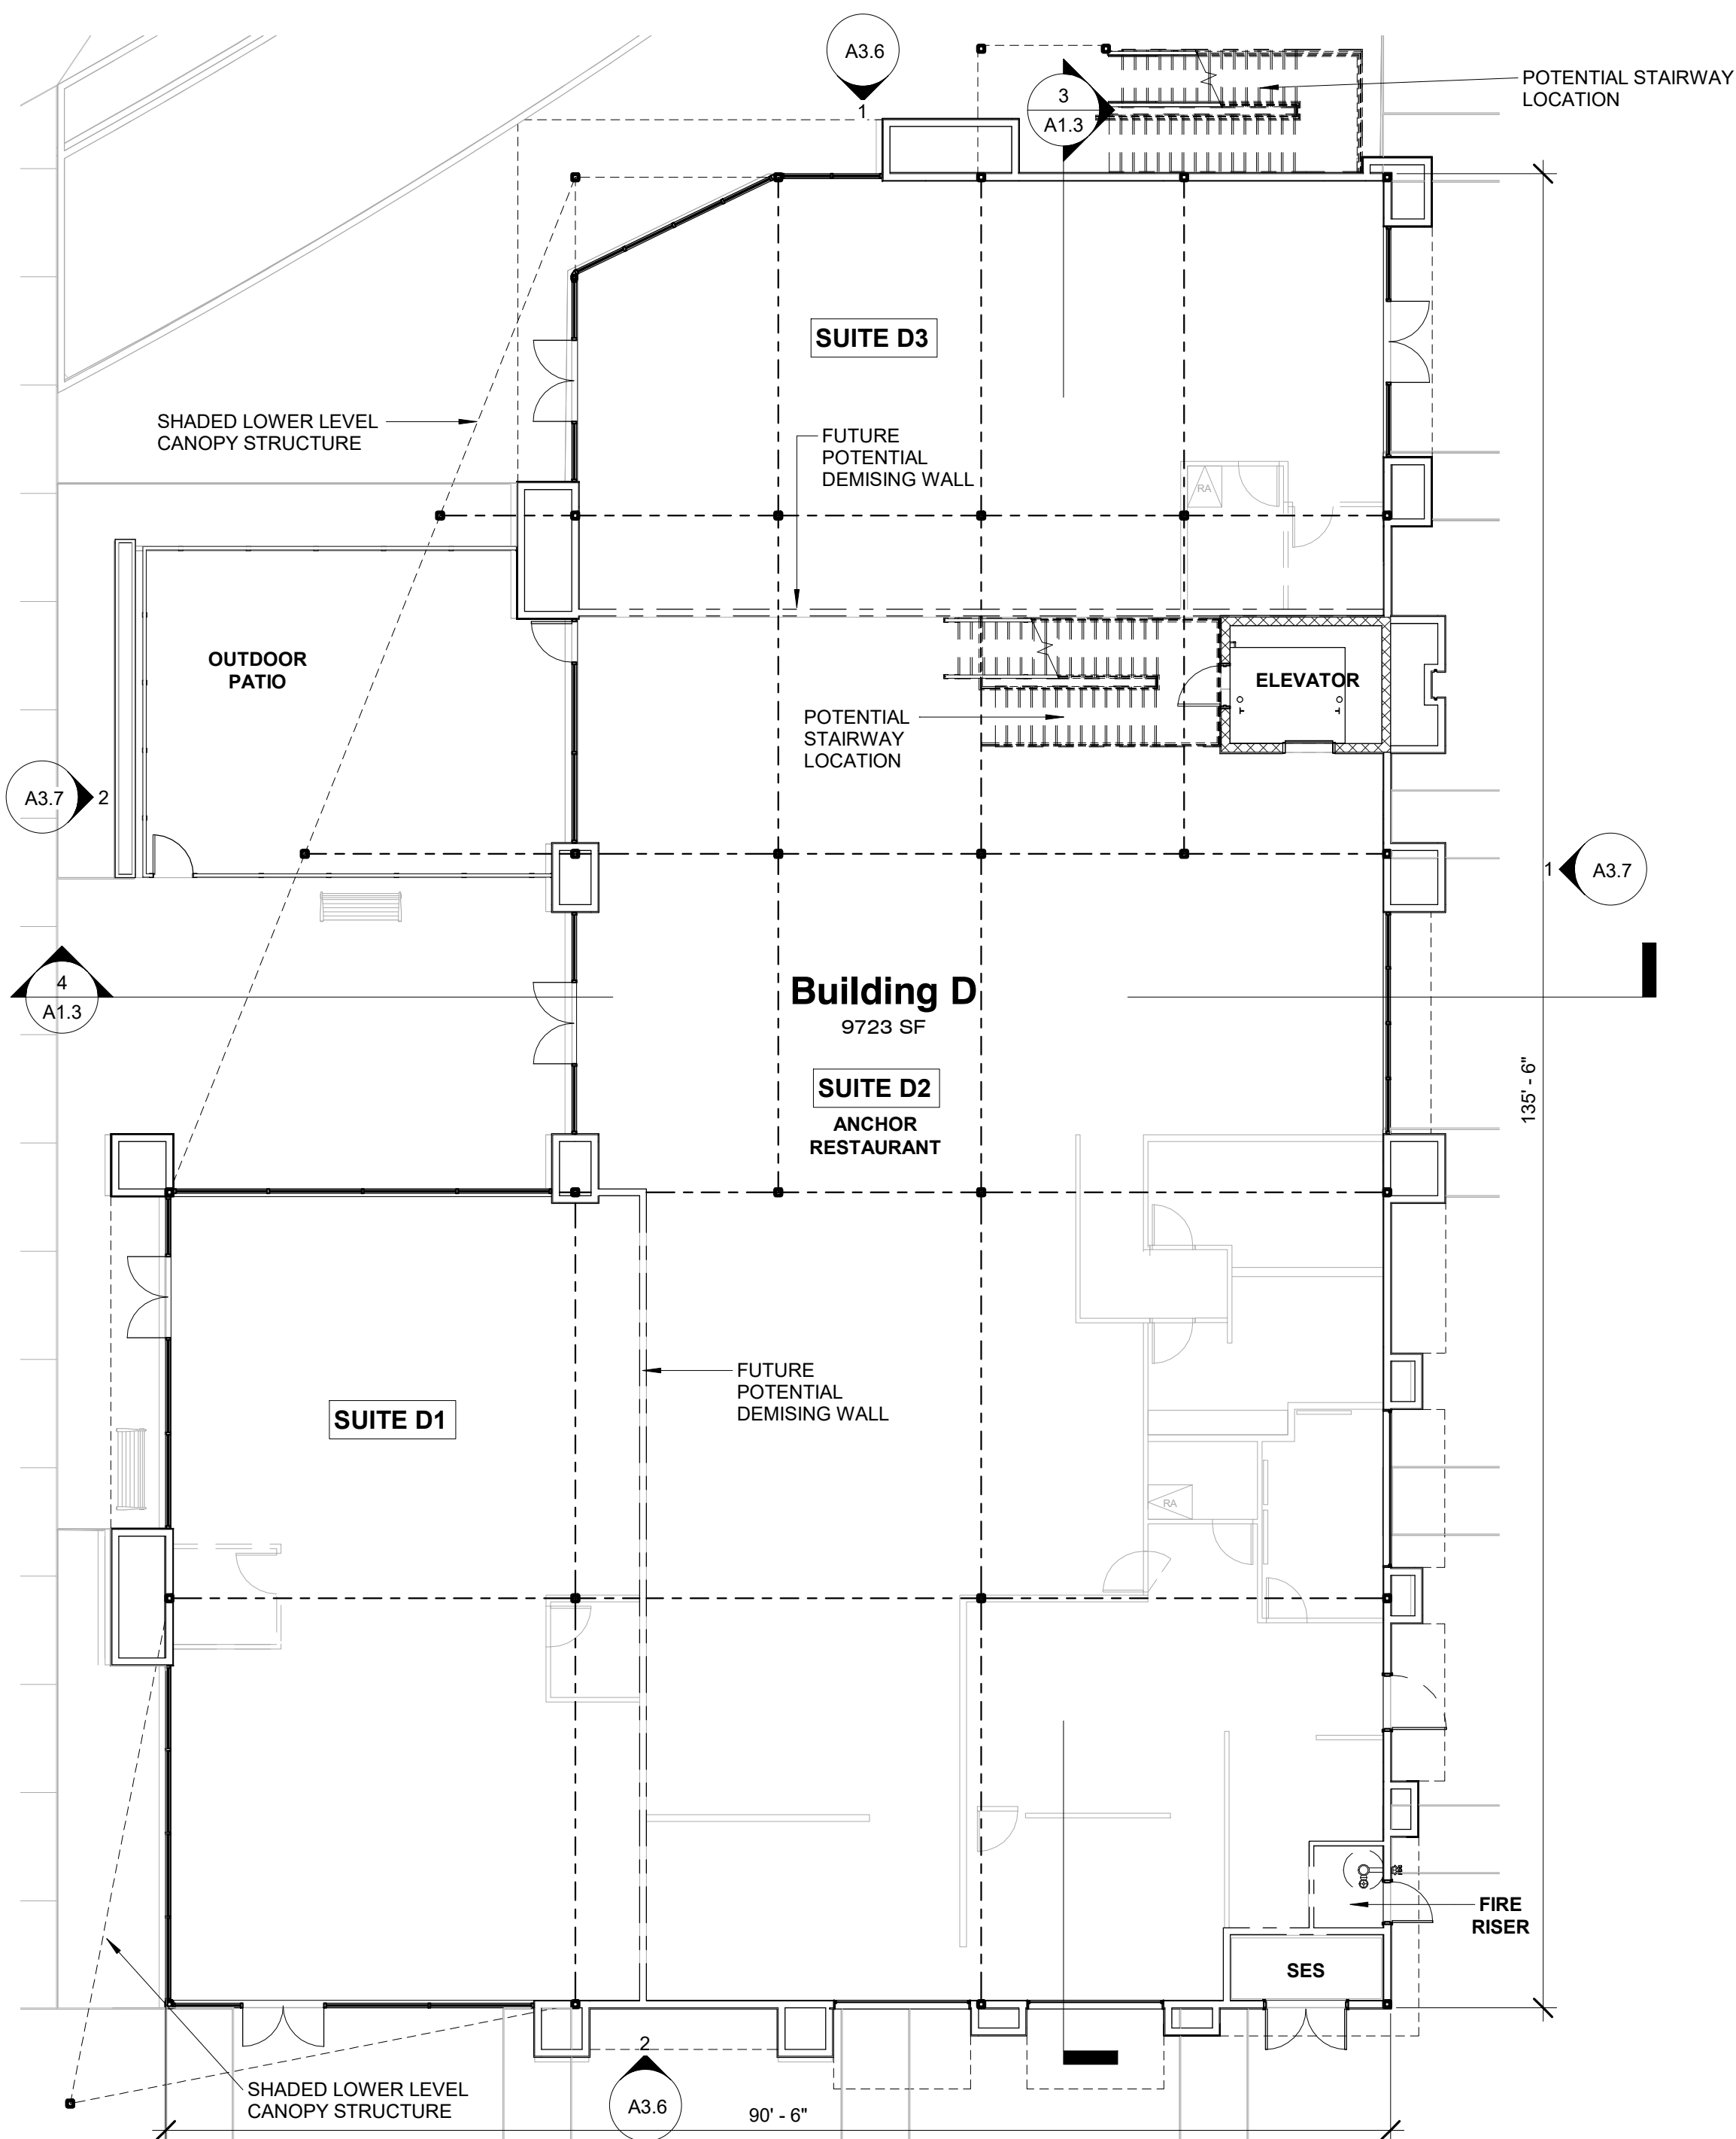


1 Ground Floor - Building D
3/32" = 1'-0"

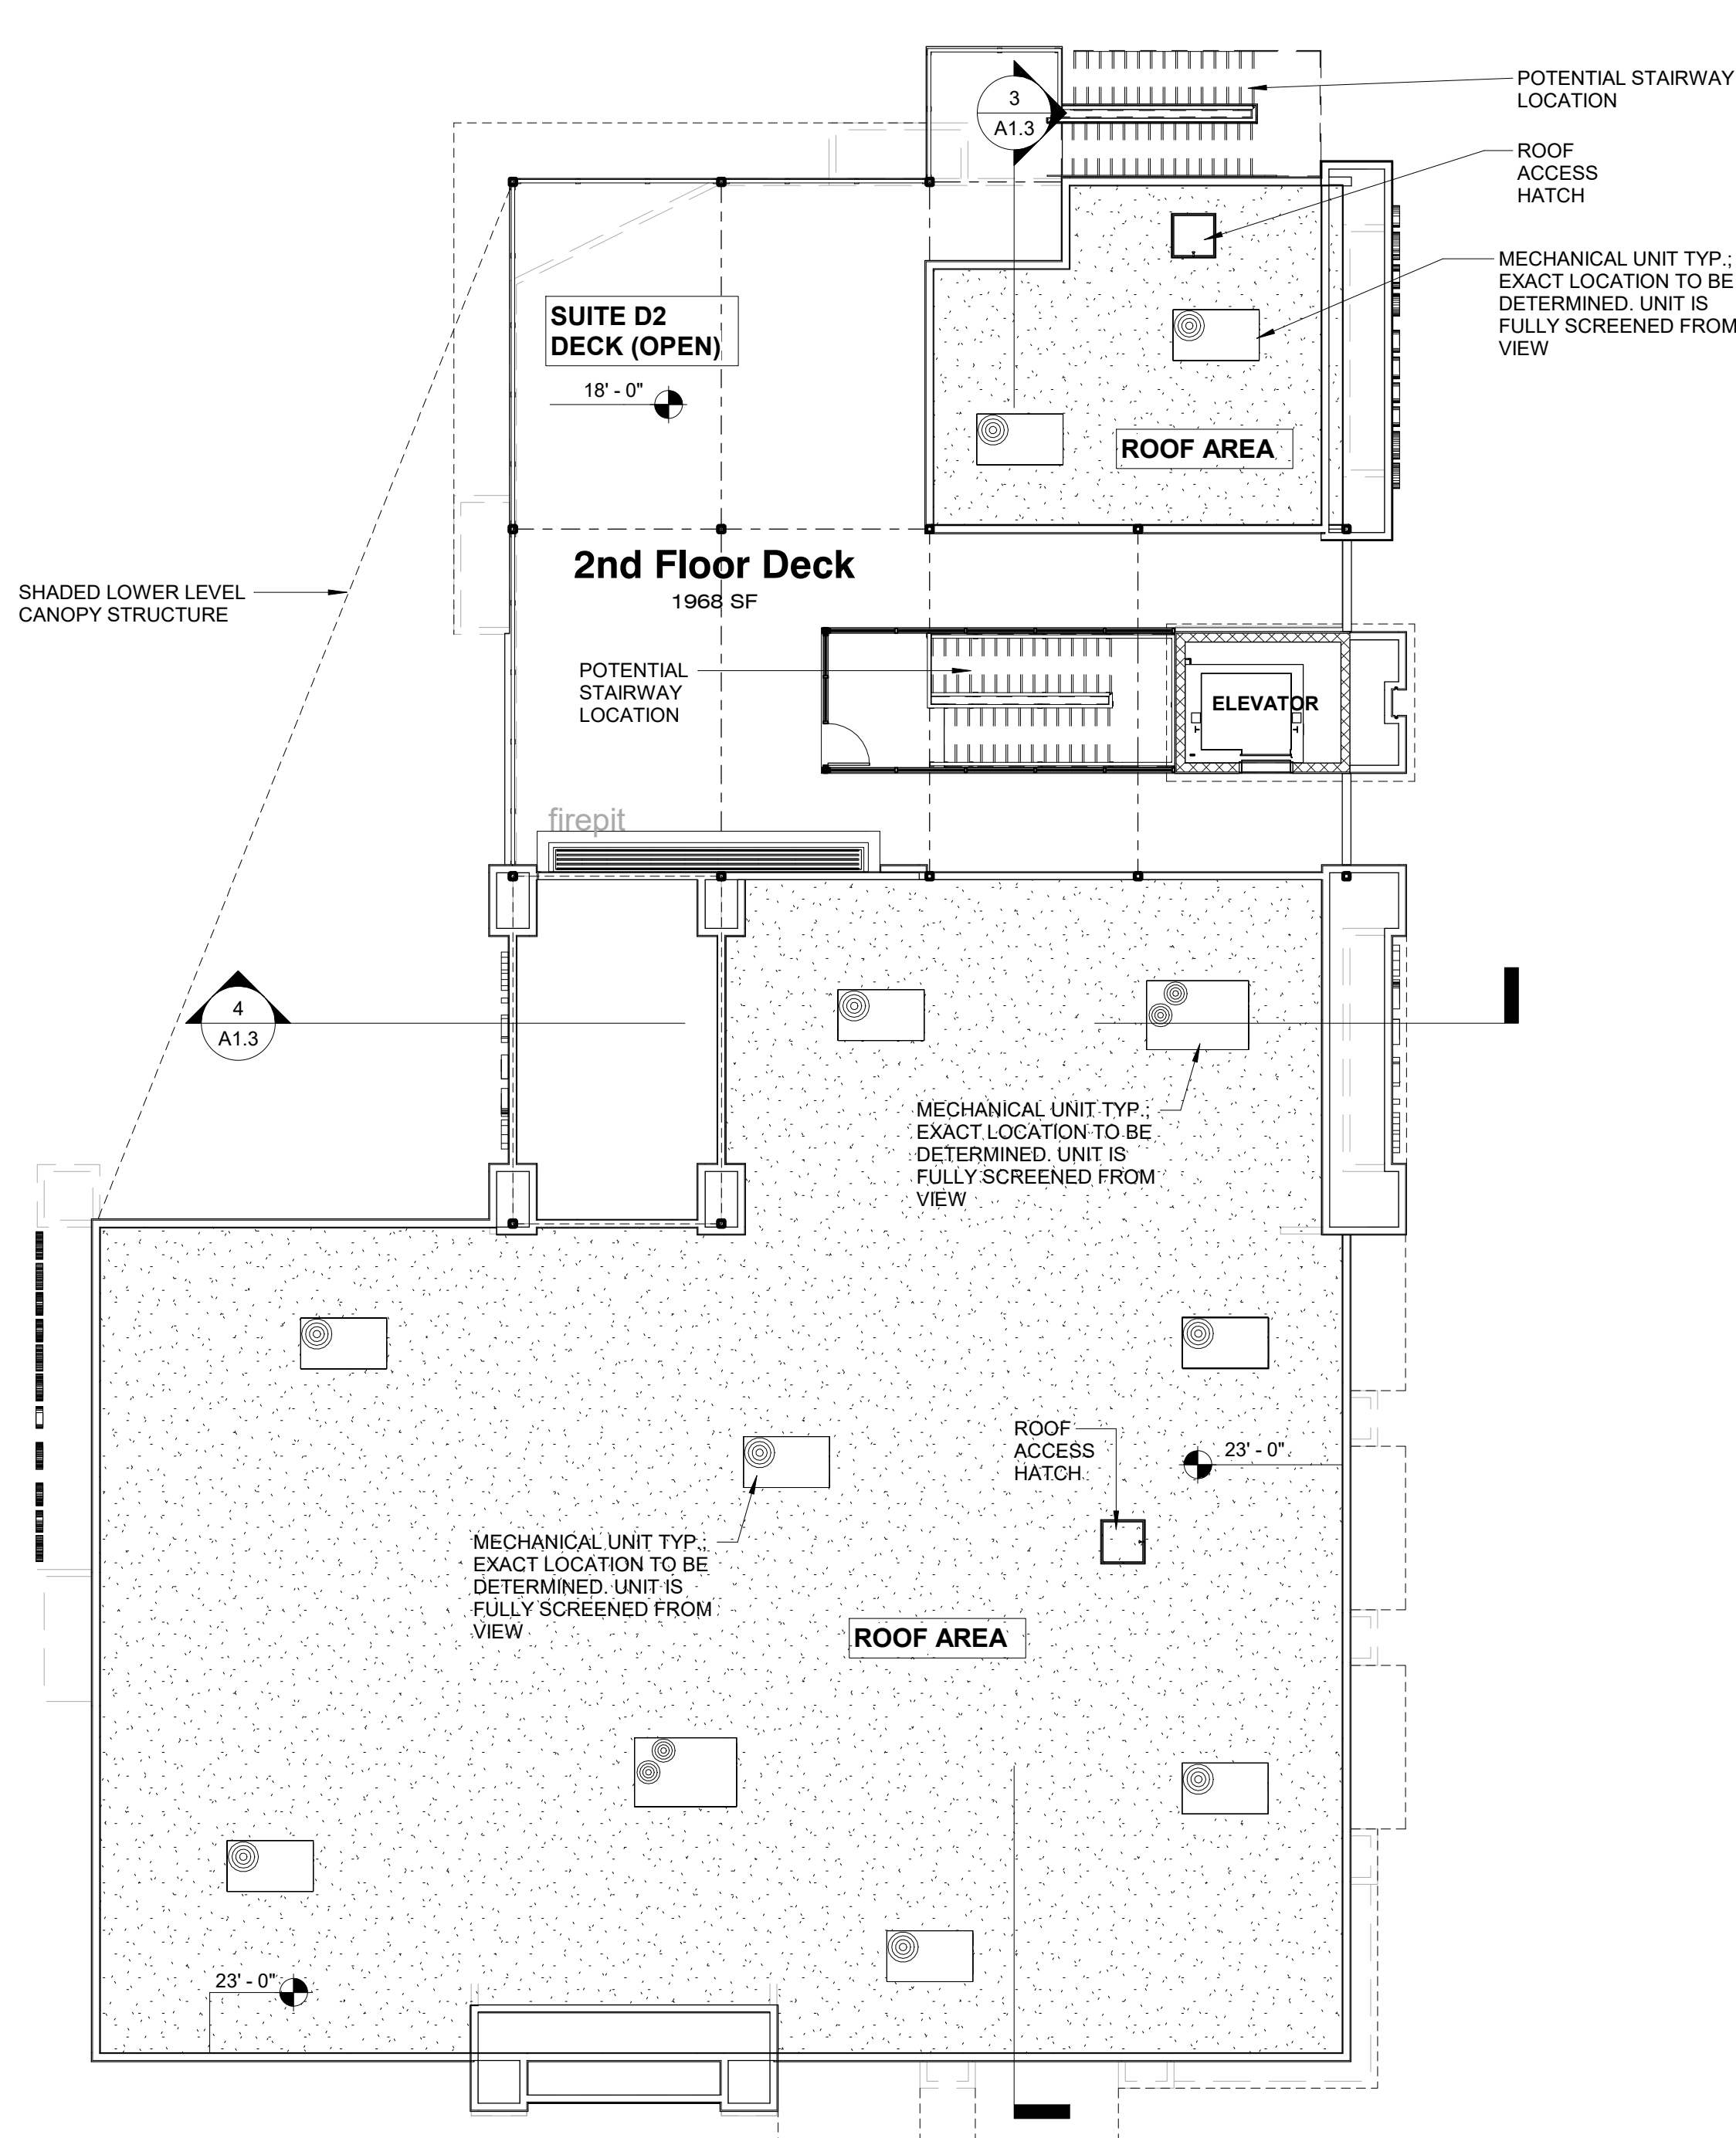

2 Second Floor Plan - Building D
3/32" = 1'-0"

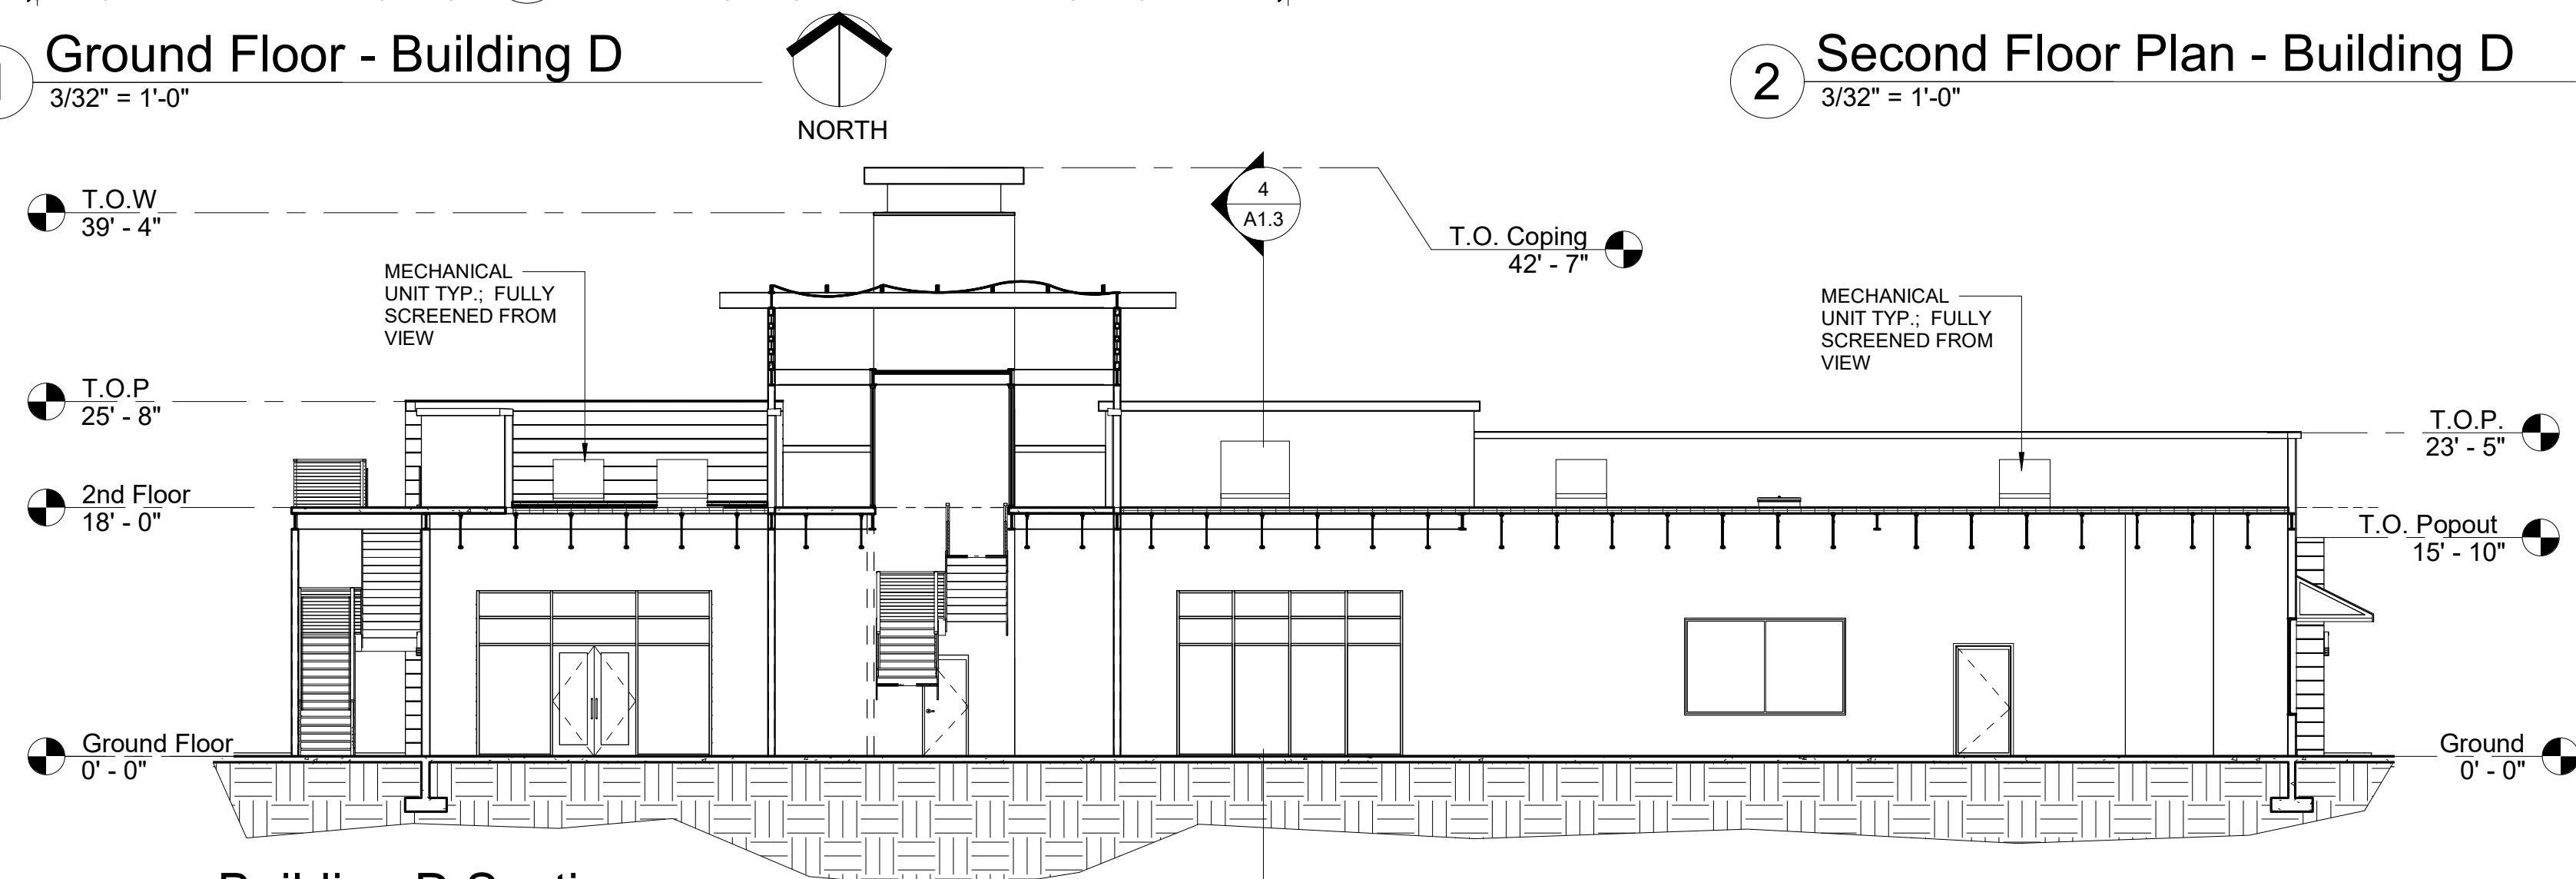

3 Building D Section
3/32" = 1'-0"

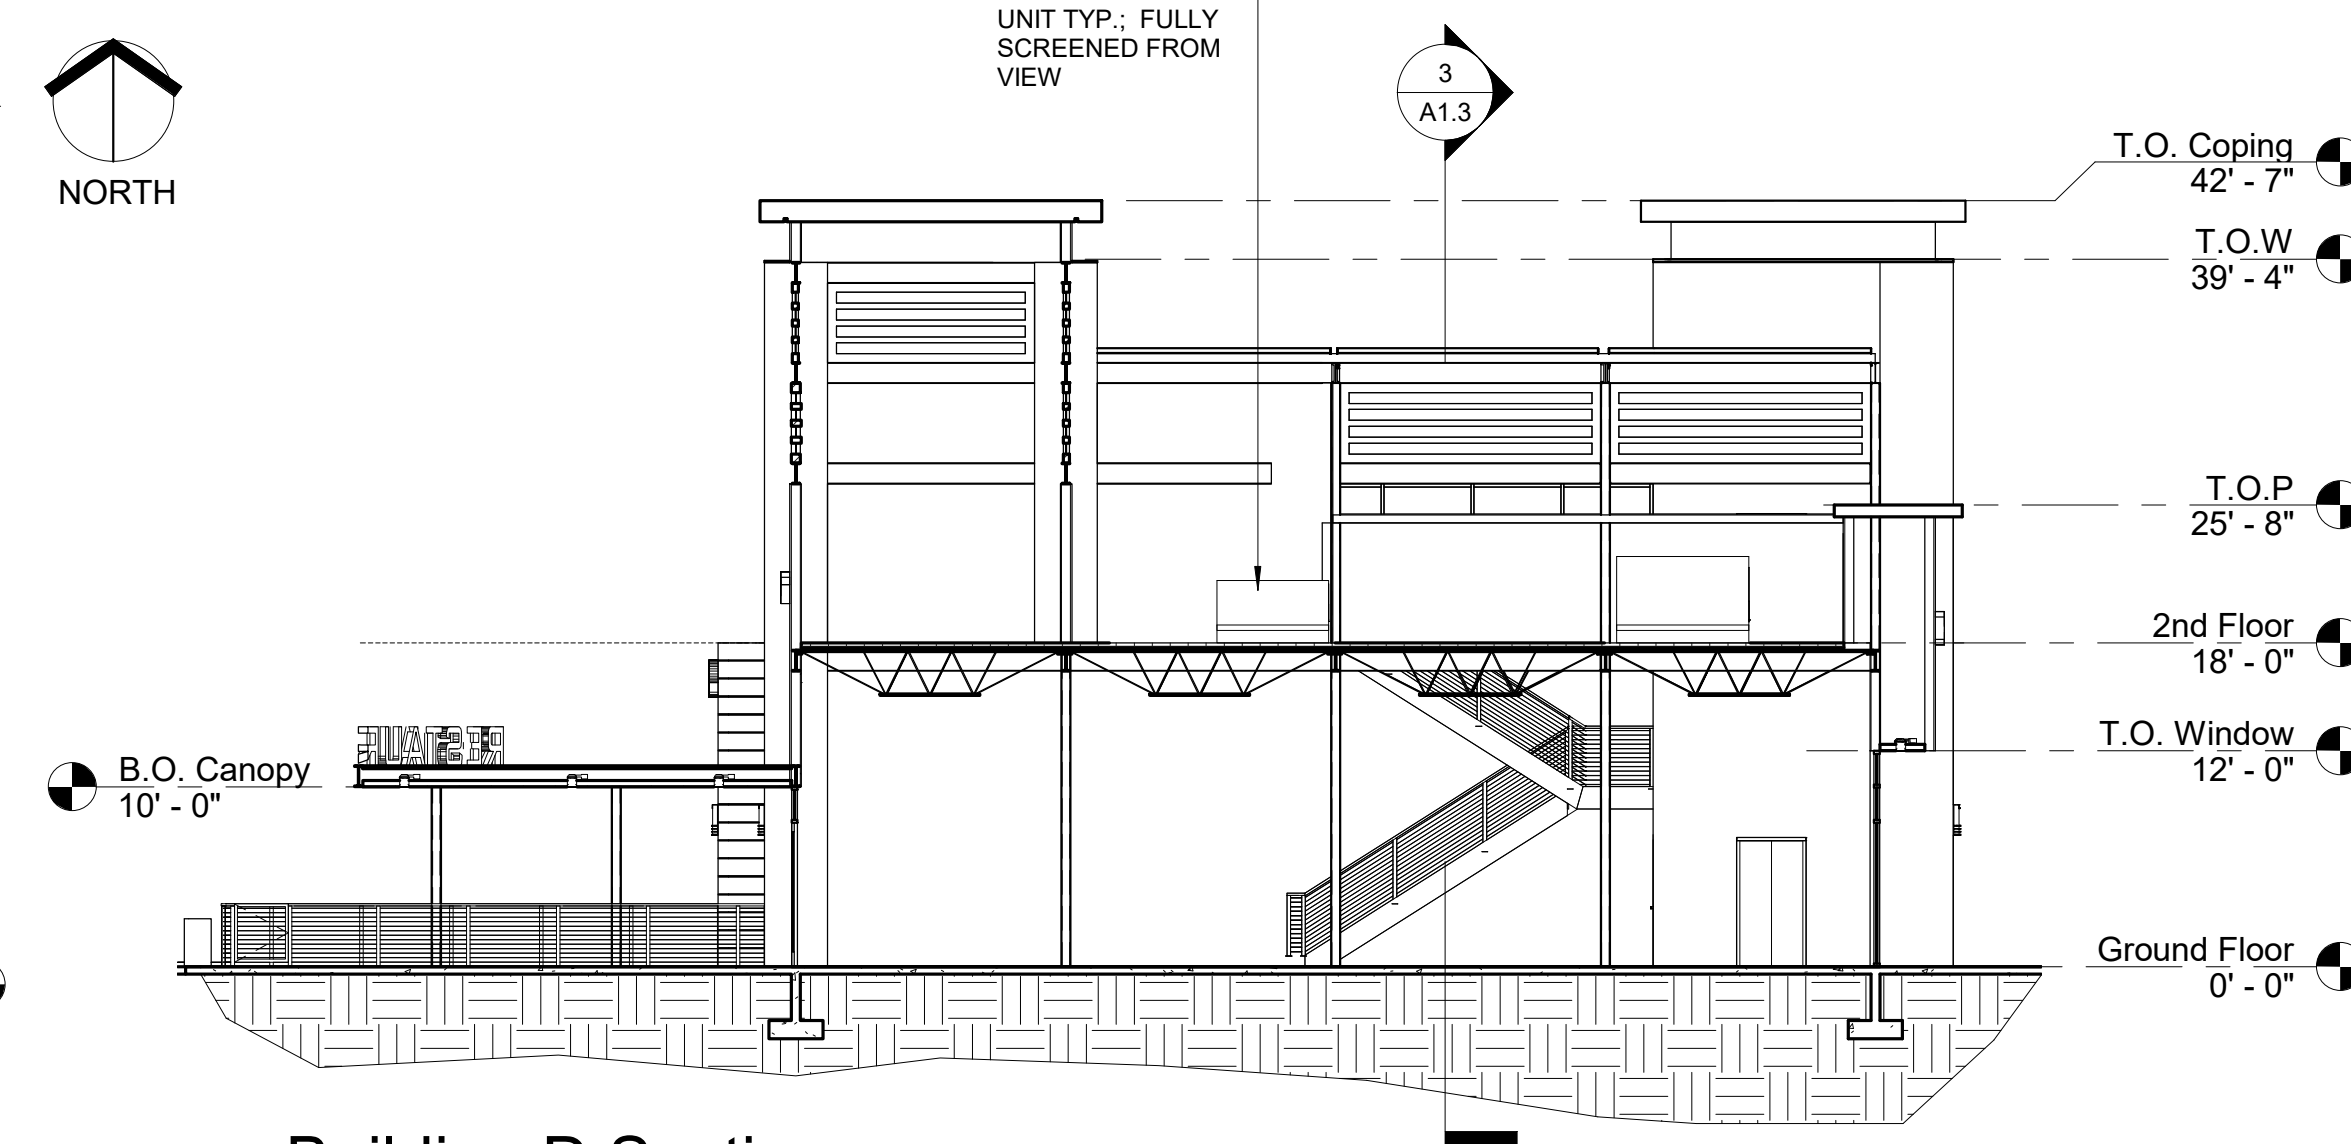

4 Building D Section
3/32" = 1'-0"

BUILDING CODE DATA

CITY OF MESA CURRENT GOVERNING CODES:

2018 INTERNATIONAL BUILDING CODE (IBC)
2018 INTERNATIONAL EXISTING BUILDING CODE (IEBC)
2018 INTERNATIONAL RESIDENTIAL CODE (IRC)
2018 INTERNATIONAL ENERGY CONSERVATION CODE (IECC)
2018 INTERNATIONAL FIRE CODE (IFC)
2018 INTERNATIONAL FUEL GAS CODE (IFGC)
2018 INTERNATIONAL MECHANICAL CODE (IMC)
2018 INTERNATIONAL PLUMBING CODE (IPC)
2018 INTERNATIONAL SWIMMING POOL AND SPA CODE (ISPSA)
2017 NATIONAL ELECTRICAL CODE (NEC)

ANY CURRENT MESA ZONING ORDINANCES & MESA CODE AMENDMENTS


TYPE OF CONSTRUCTION:
VB - WITH FIRE SPRINKLER SYSTEM
ONE-STORY BUILDING

GROUND FLOOR AREA: 9,723 S.F. (APPROX.)
OPEN DECK AREA: 1,968 S.F. (APPROX.)
GROSS BUILDING AREA UNDER ROOF: 10,929 S.F. (APPROX.)
TOTAL AREAS: 12,897 SF (APPROX.)


OCCUPANCY CLASSIFICATIONS:
MERCANTILE (M) / ASSEMBLY (A-2)

ALLOWABLE AREAS:


M (S1) = 36,000 SF ALLOWABLE > 12,897 SF (ACTUAL) ✓
A-2 (S1) = 24,000 SF ALLOWABLE > 12,897 SF (ACTUAL) ✓

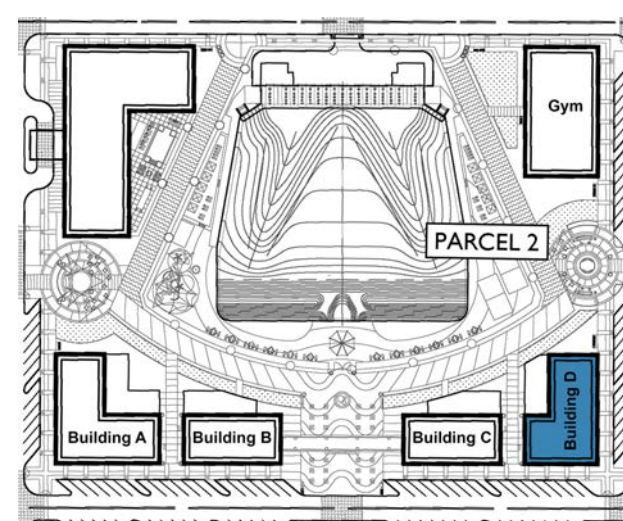


Key Plan 1

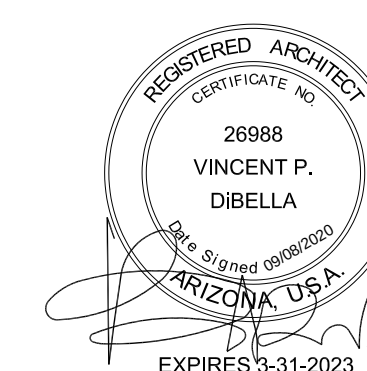

A1.3
9/8/2020

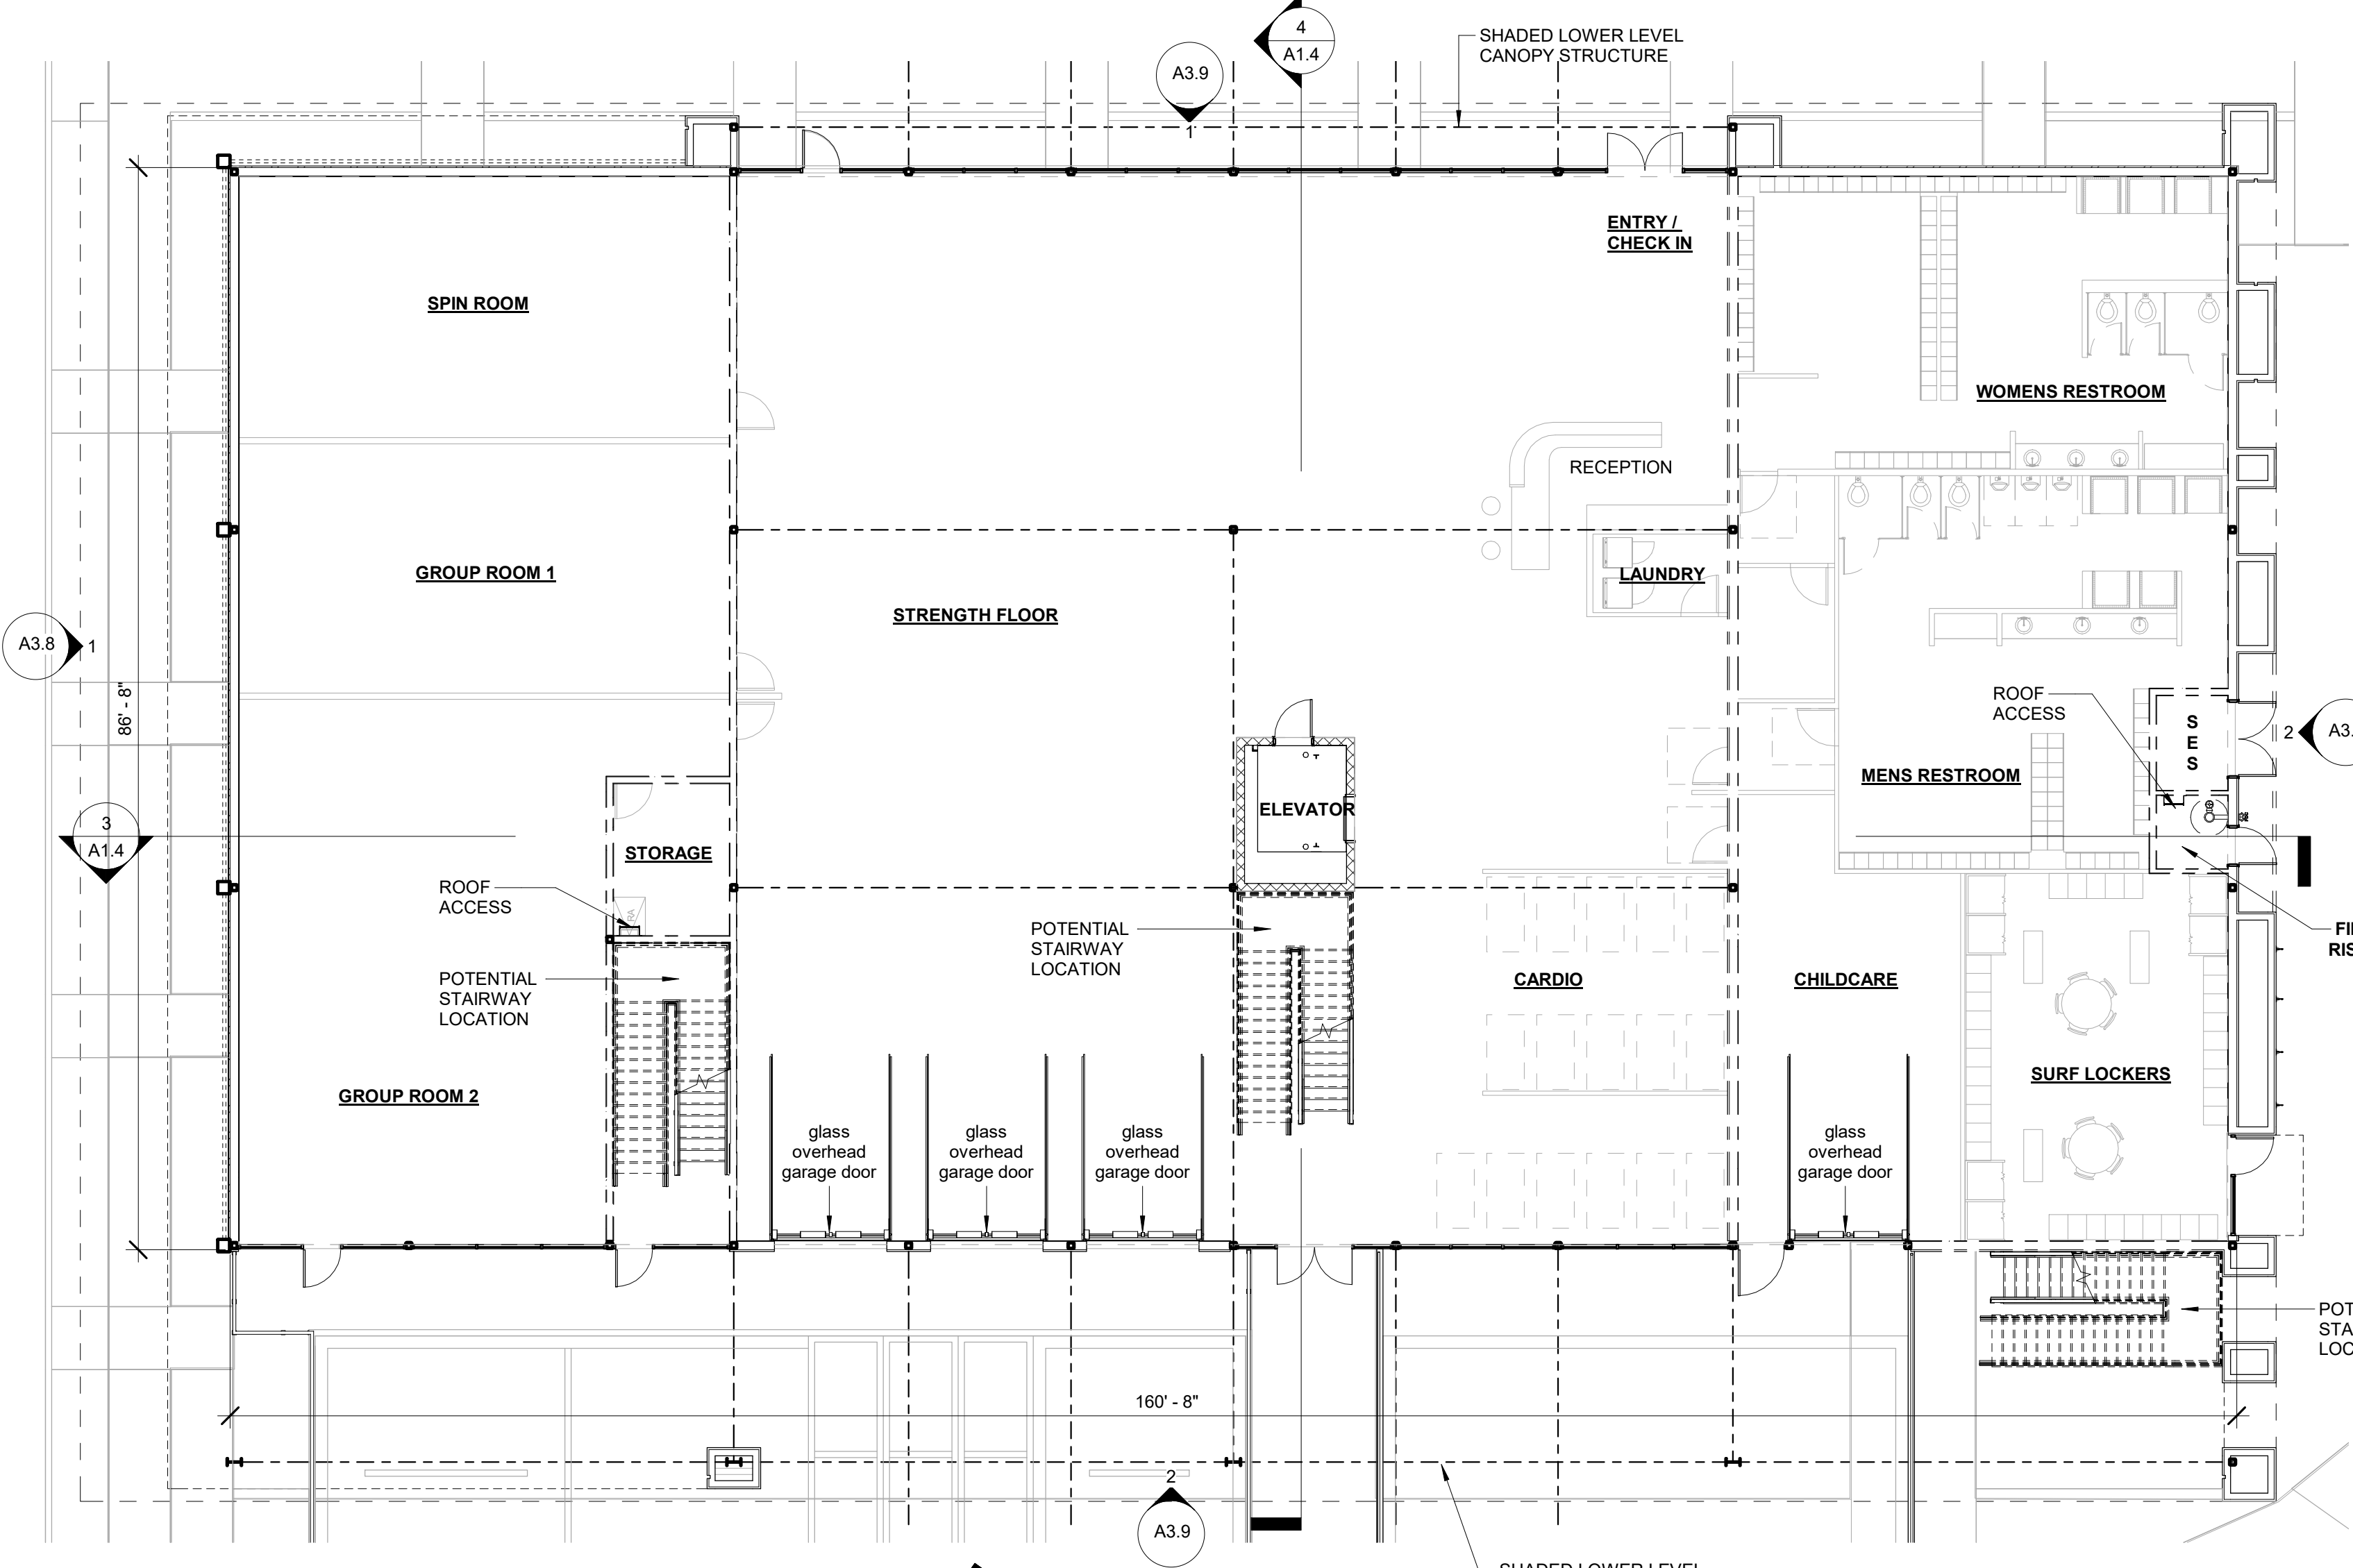

1 First Floor Plan - Gym
3/32" = 1'-0"

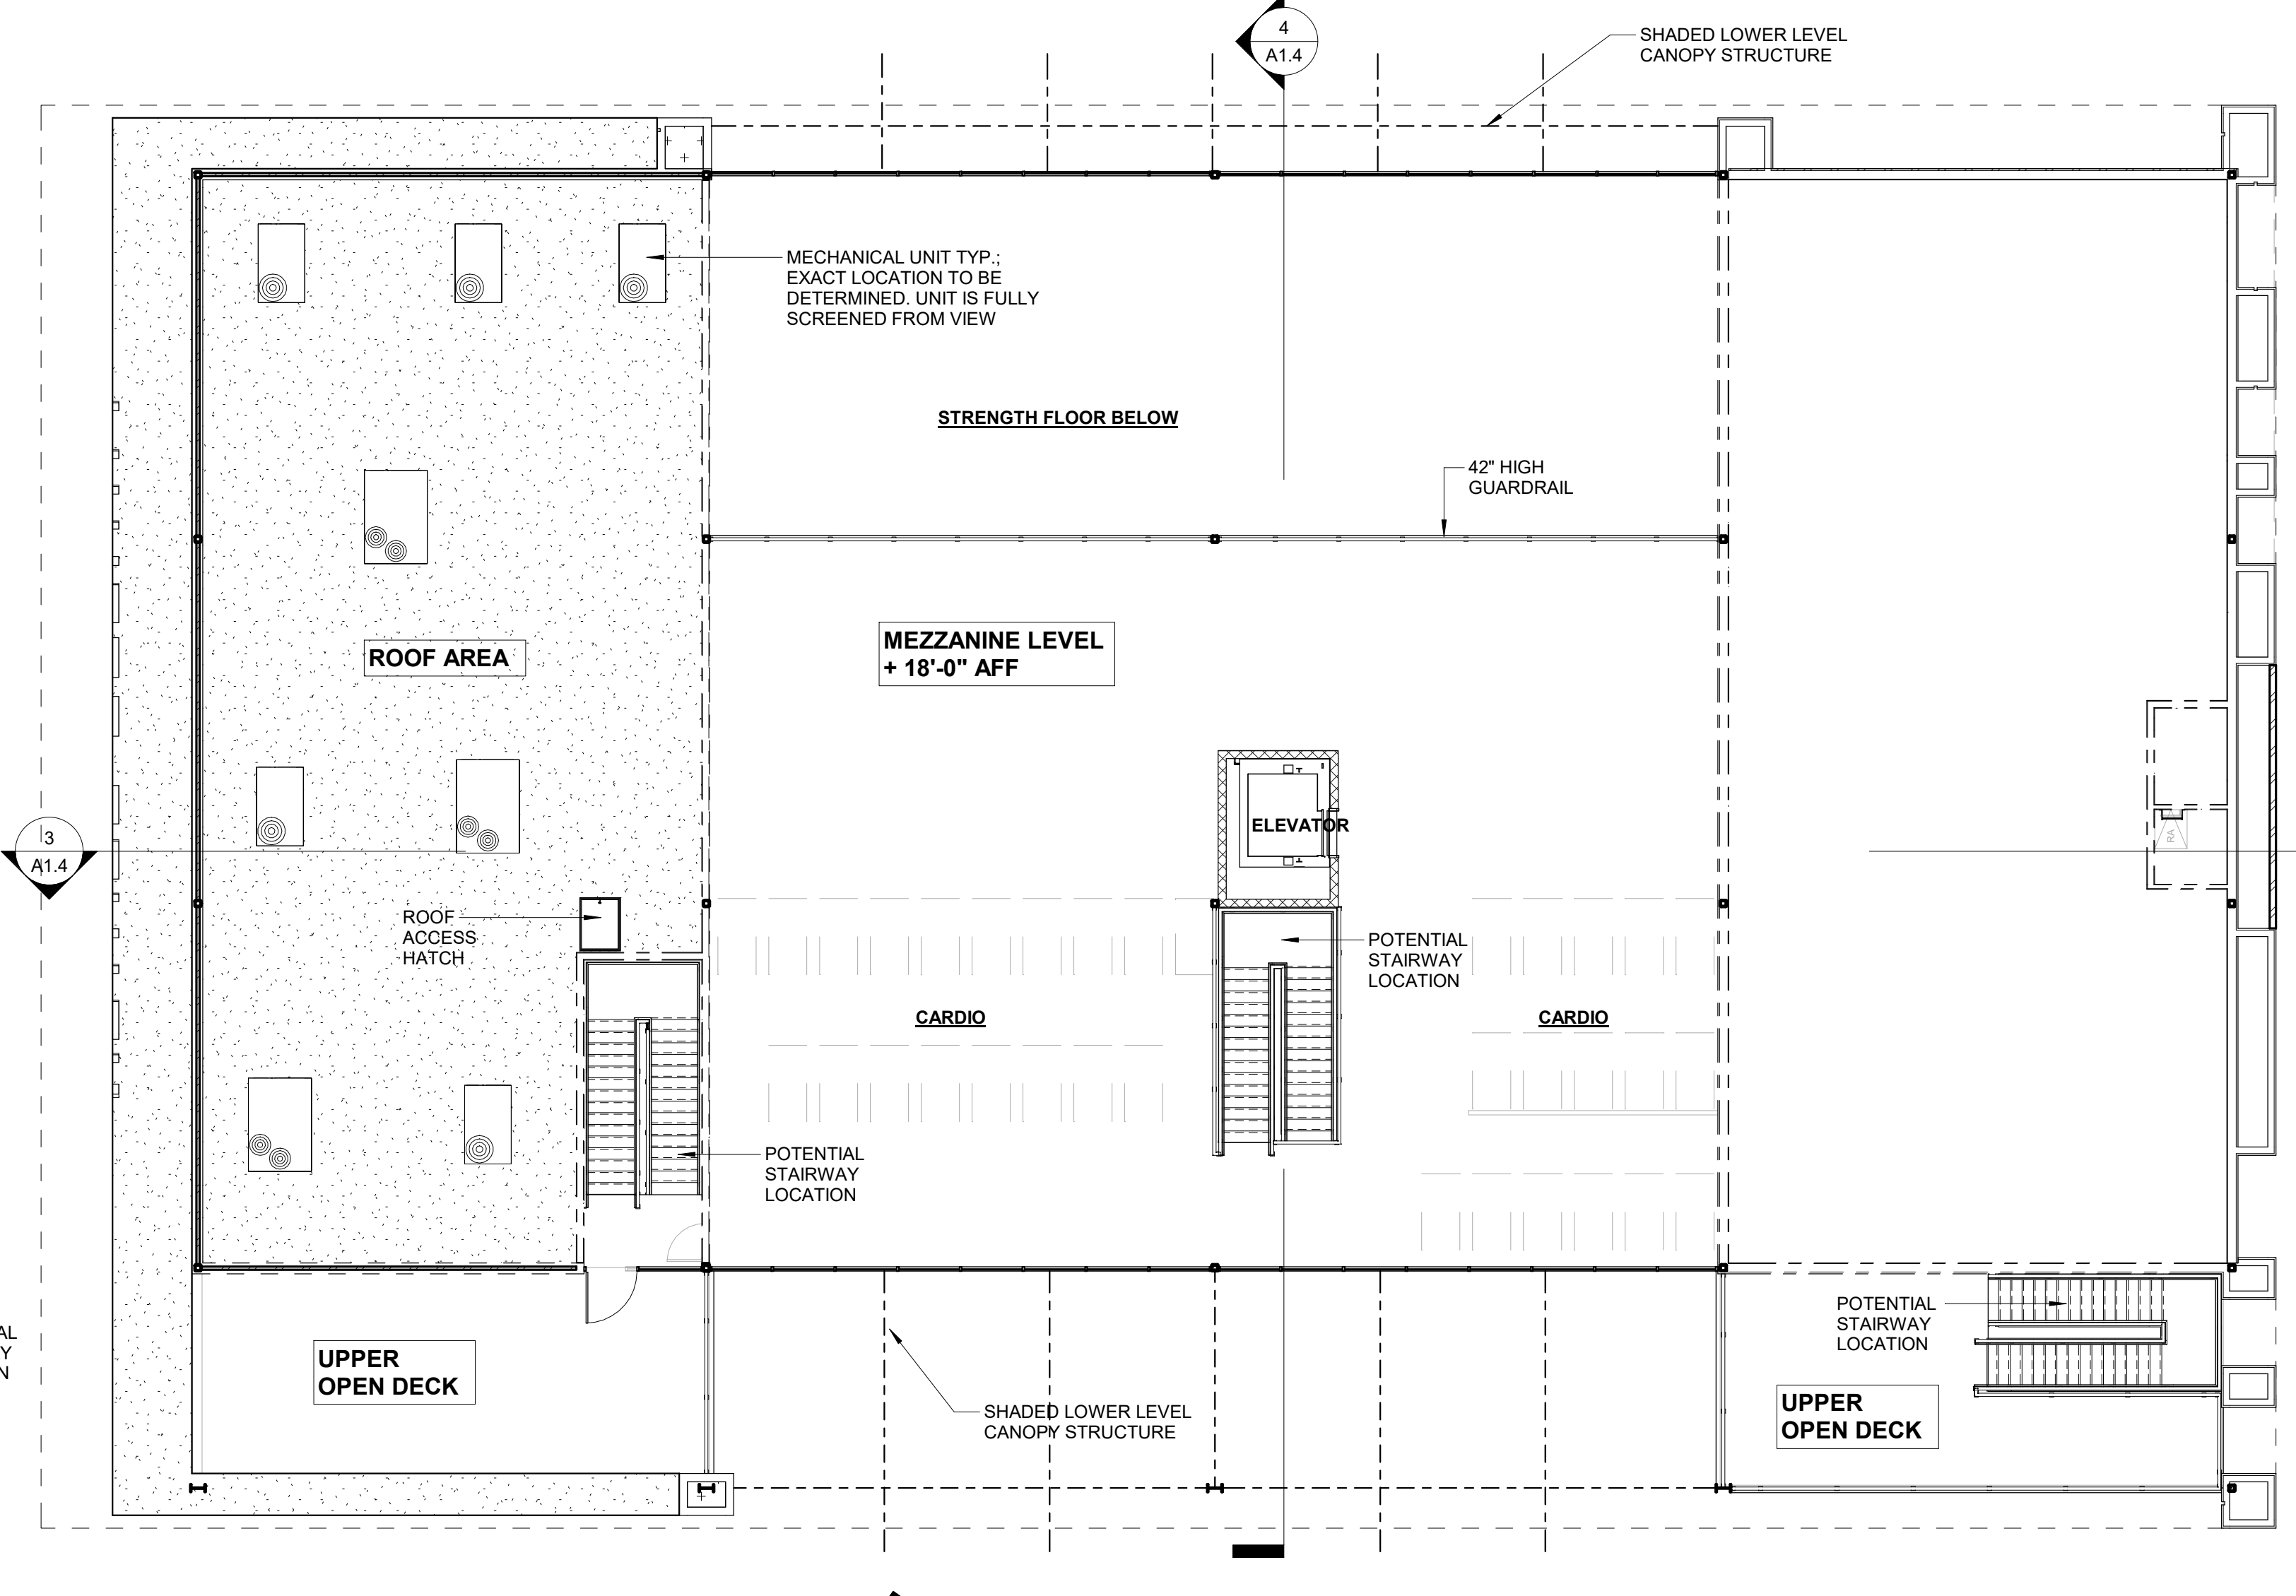

2 Second Floor Plan - Gym
3/32" = 1'-0"

CITY OF MESA CURRENT GOVERNING CODES:
 2018 INTERNATIONAL BUILDING CODE (IBC)
 2018 INTERNATIONAL EXISTING BUILDING CODE (IEBC)
 2018 INTERNATIONAL RESIDENTIAL CODE (IRC)
 2018 INTERNATIONAL ENERGY CONSERVATION CODE (IECC)
 2018 INTERNATIONAL FIRE CODE (IFC)
 2018 INTERNATIONAL FUEL GAS CODE (IFGC)
 2018 INTERNATIONAL MECHANICAL CODE (IMC)
 2018 INTERNATIONAL PLUMBING CODE (IPC)
 2018 INTERNATIONAL SWIMMING POOL AND SPA CODE (ISPS)
 2017 NATIONAL ELECTRICAL CODE (NEC)

ANY CURRENT MESA ZONING ORDINANCES & MESA CODE AMENDMENTS


TYPE OF CONSTRUCTION:
 IIB or VB - WITH FIRE SPRINKLER SYSTEM
 (WE POSSIBLY CAN DO TYPE VB IF WE CALCULATE FOR AN AREA INCREASE UNDER IBC 2018)

TWO-STORY BUILDING


GROUND FLOOR AREA: 13,925 S.F. (APPROX.)
 2ND FLOOR LEVEL: 4,571 S.F. (APPROX.)
 OPEN DECK AREAS: 1,136 S.F. (APPROX.)
 GROSS BUILDING AREA UNDER ROOF: 19,616 S.F. (APPROX.)
 TOTAL AREAS: 25,323 S.F. (APPROX.)

OCCUPANCY CLASSIFICATIONS:
 MIXED: 'A-3' (ASSEMBLY) + 'I-4' (CHILDCARE)


ALLOWABLE AREAS BASED ON TYPE IIB CONSTRUCTION:
 I-4 = 39,000 SF ALLOWABLE > 584 SF (CHILDCARE ROOM) ✓
 A-3 = 28,500 SF ALLOWABLE > 24,739 SF (ACTUAL) ✓

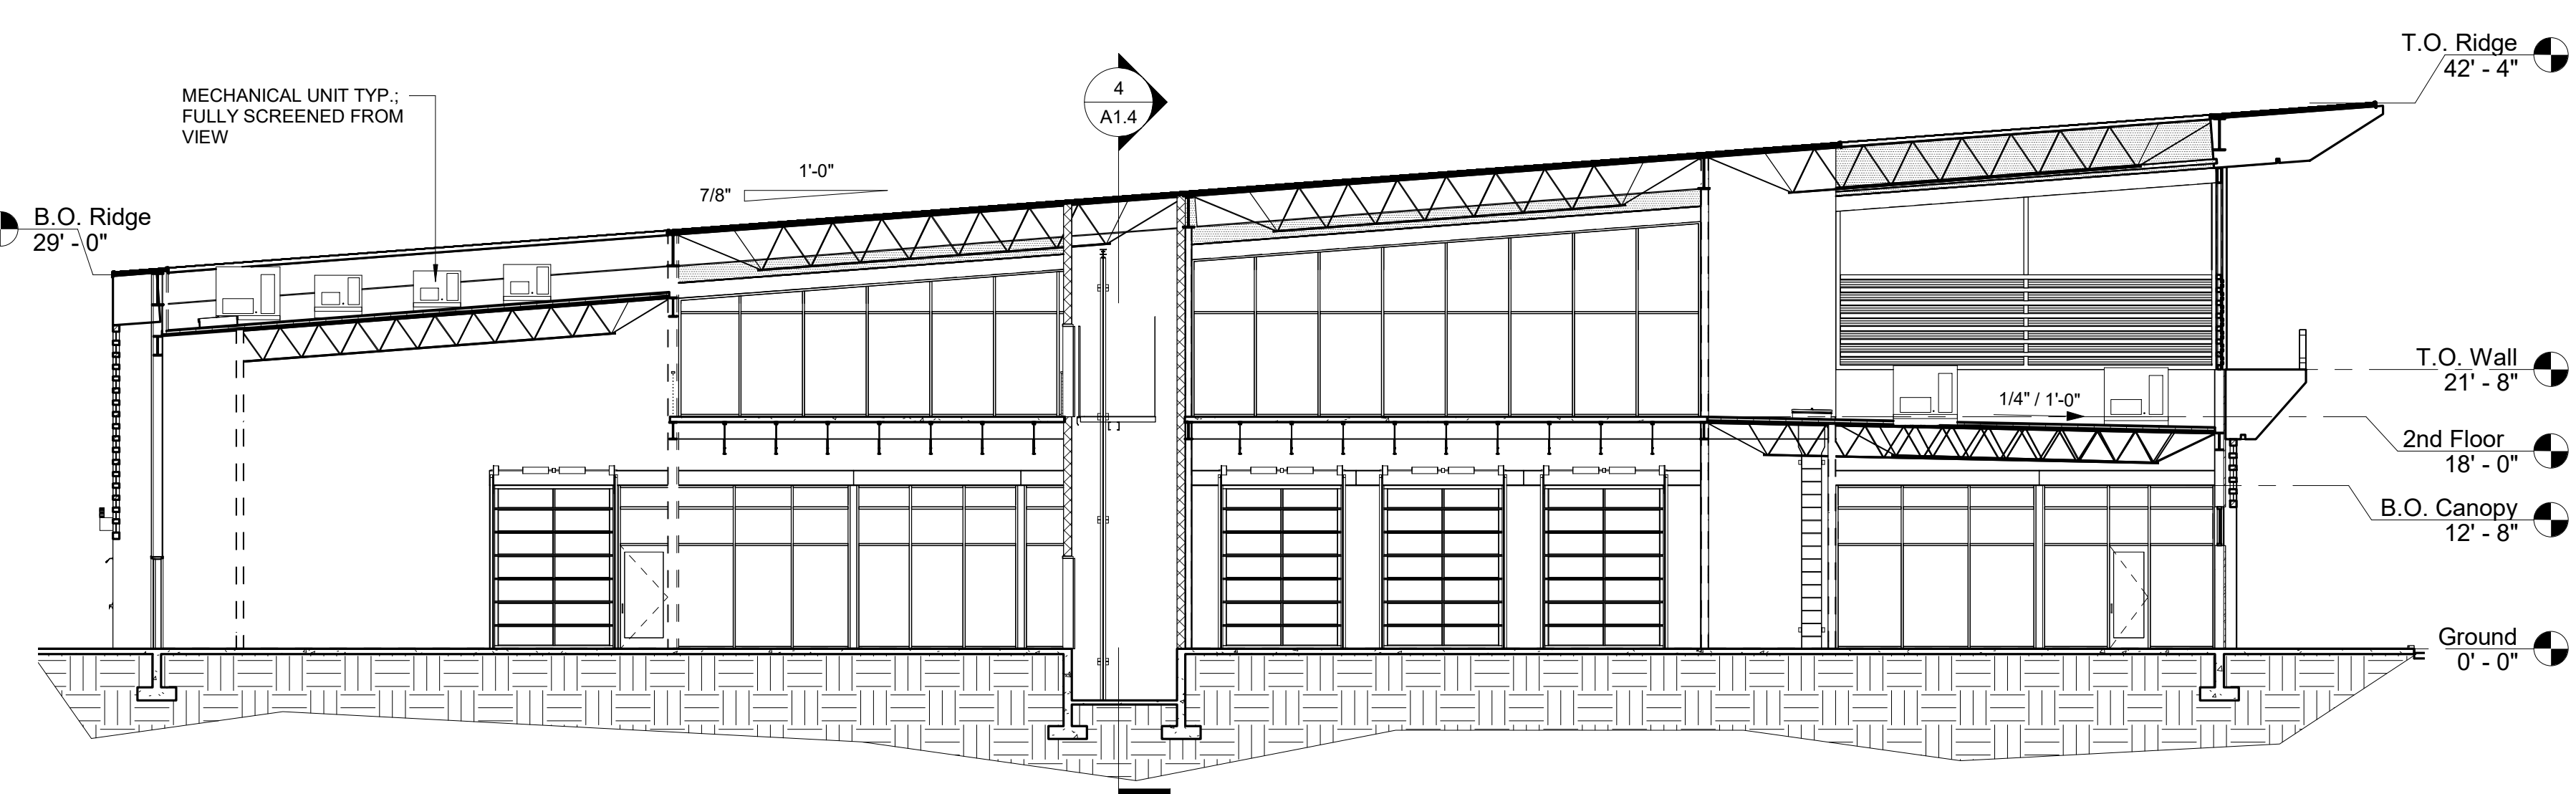


3 Gym Section
3/32" = 1'-0"

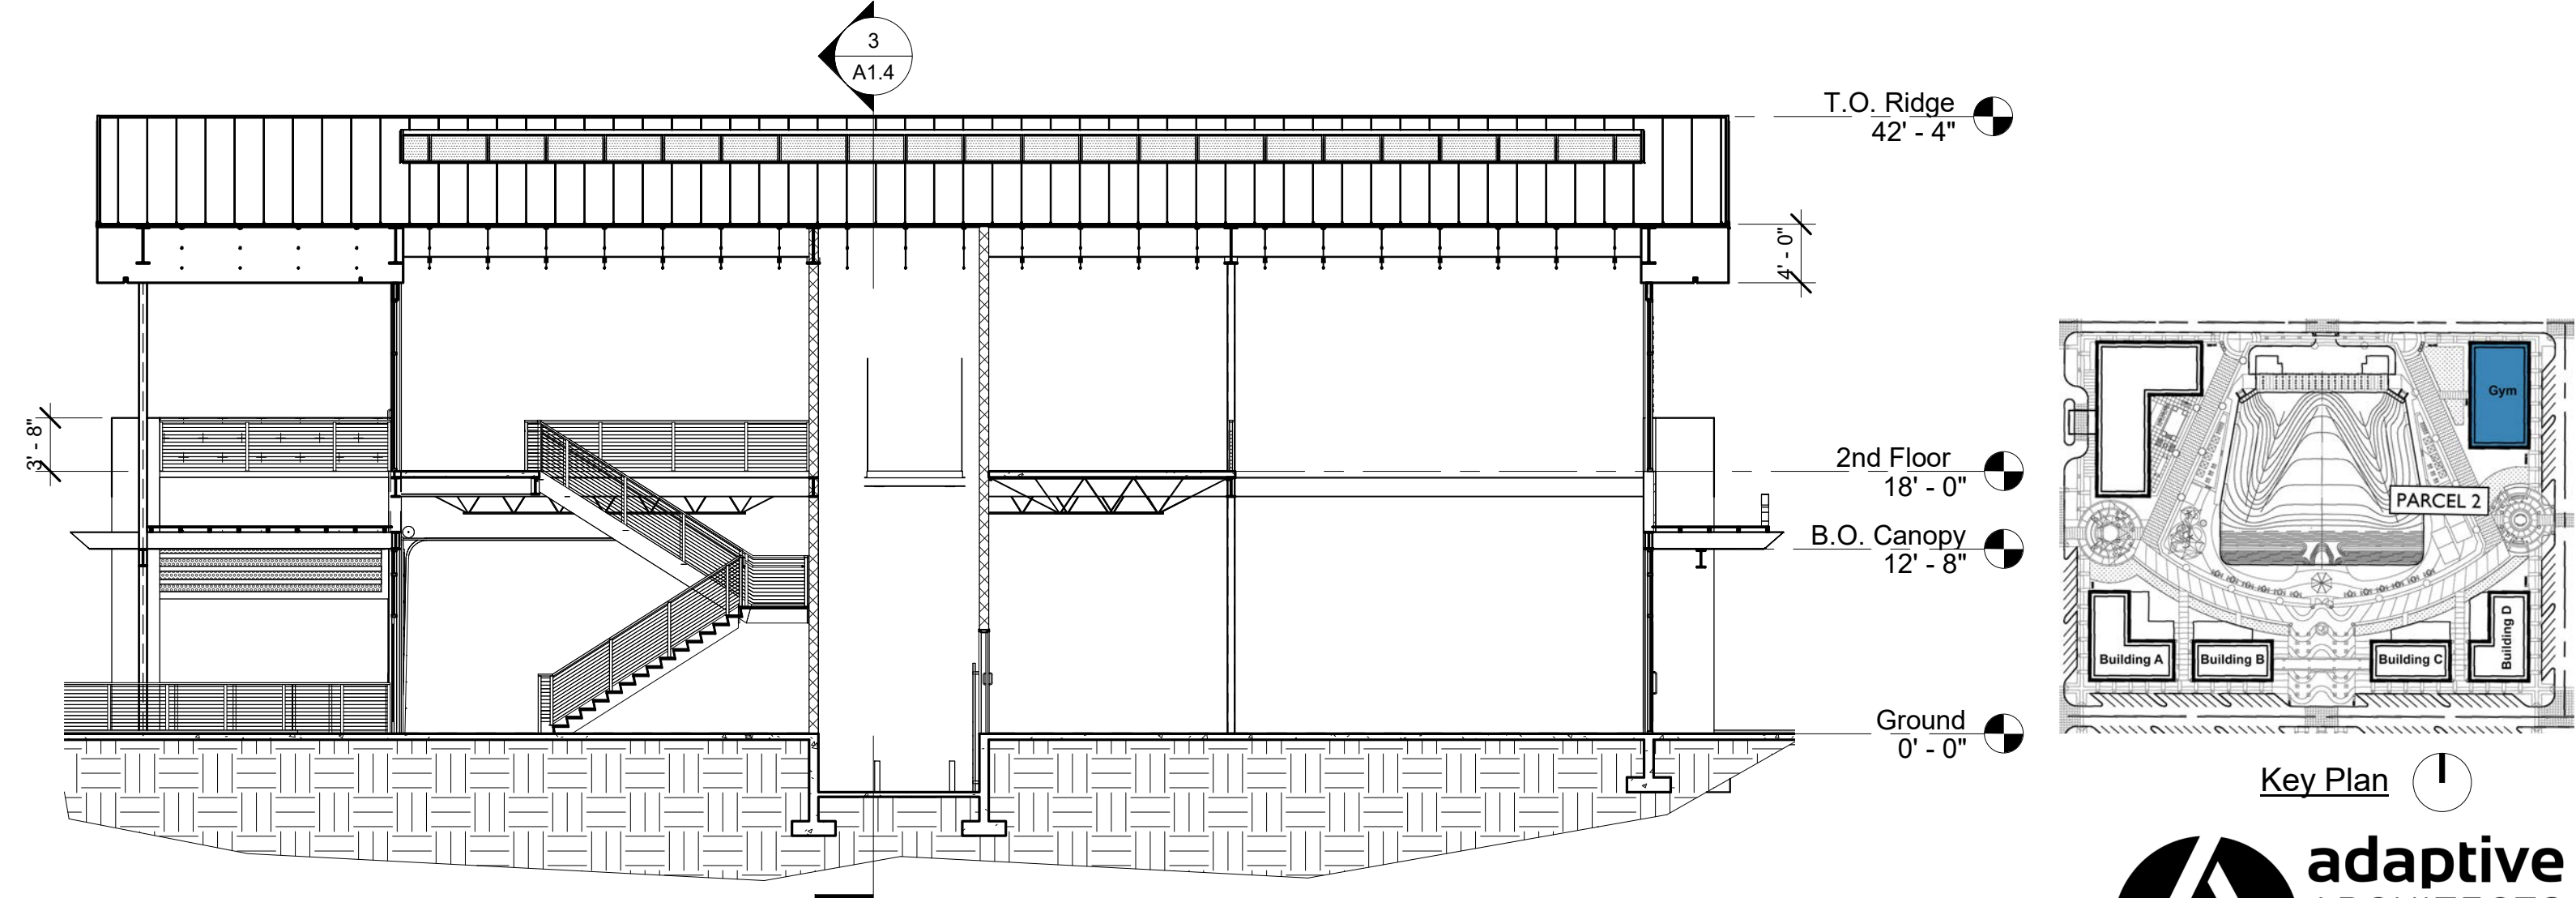



4 Gym Section
3/32" = 1'-0"

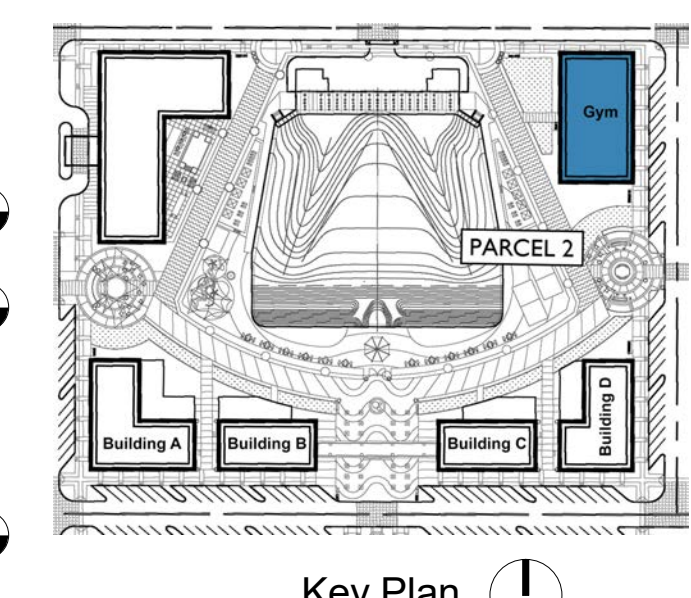

Key Plan 1

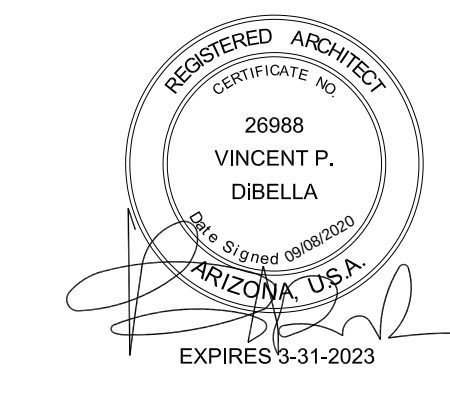


EXTERIOR ELEVATION KEYNOTES	
301	EXTERIOR INSULATING FINISH SYSTEM (EIFS) - MAIN BODY - MANUFACTURER: DUNN EDWARDS - COLOR: STIEGLITZ SILVER (DET612)
302	EXTERIOR INSULATING FINISH SYSTEM (EIFS) - ACCENT 1 - MANUFACTURER: DUNN EDWARDS - COLOR: GOOD NIGHT! (DET598)
303	EXTERIOR INSULATING FINISH SYSTEM (EIFS) - ACCENT 2 - MANUFACTURER: DUNN EDWARDS - COLOR: WEATHERED LEATHER (DE6105)
304	EXTERIOR INSULATING FINISH SYSTEM (EIFS) - ACCENT 3 - MANUFACTURER: DUNN EDWARDS - COLOR: COAL MINER (DET613)
305	COLORBODY PORCELAIN TILE - MANUFACTURER: MARAZZI - STYLE: BASALTO - SIZE: 12X24 HORIZONTAL - COLOR: SABBIA (BT26)
306	COLORBODY PORCELAIN TILE 2 - MANUFACTURER: MARAZZI - STYLE: BASALTO - SIZE: 12X24 HORIZONTAL - COLOR: PIOMBO (BT27)
307	STANDING SEAM ROOFING SYSTEM - MANUFACTURER: ATAS INTERNATIONAL - STYLE: 1 1/2" FIELD LOK - COLOR: SLATE GREY (20)
308	WIDEFLANGE STEEL BEAM SYSTEM - PAINT TO MATCH DUNN EDWARDS - FADE TO BLACK (DET629) - RAKED EDGES AT END BEAMS UPPER DECK (ONLY APPLIES TO BUILDING A)
309	12" DEEP ALUMINUM FRAME CANOPY SYSTEM
310	STOREFRONT SYSTEM W/GLAZING - BLACK ANODIZED ALUMINUM
311	STOREFRONT SYSTEM AND ENTRY - BLACK ANODIZED ALUMINUM
313	WALL SCONCE - MANUFACTURER: TERON LIGHTING - STYLE: 26" GUARDIAN - FINISH: MATTE SILVER
314	STAIR SYSTEM, METAL PAN W/CONCRETE TREAD - STRINGER AND RISER TO MATCH BEAM SYSTEM COLOR: FADE TO BLACK (DET629)
315	FABRIC CANOPY, COLOR TO BE DETERMINED
316	LED COVE LIGHT SYSTEM (DASHED LINE)
317	SIGNAGE LOCATION: EXACT LOCATION TBD; REQUIRES SEPARATE PERMIT
318	STAINLESS STEEL HANDRAIL AND STAINLESS STEEL CABLE GUARDRAIL SYSTEM
329	POTENTIAL "LIFESTYLE" IMAGE LOCATION

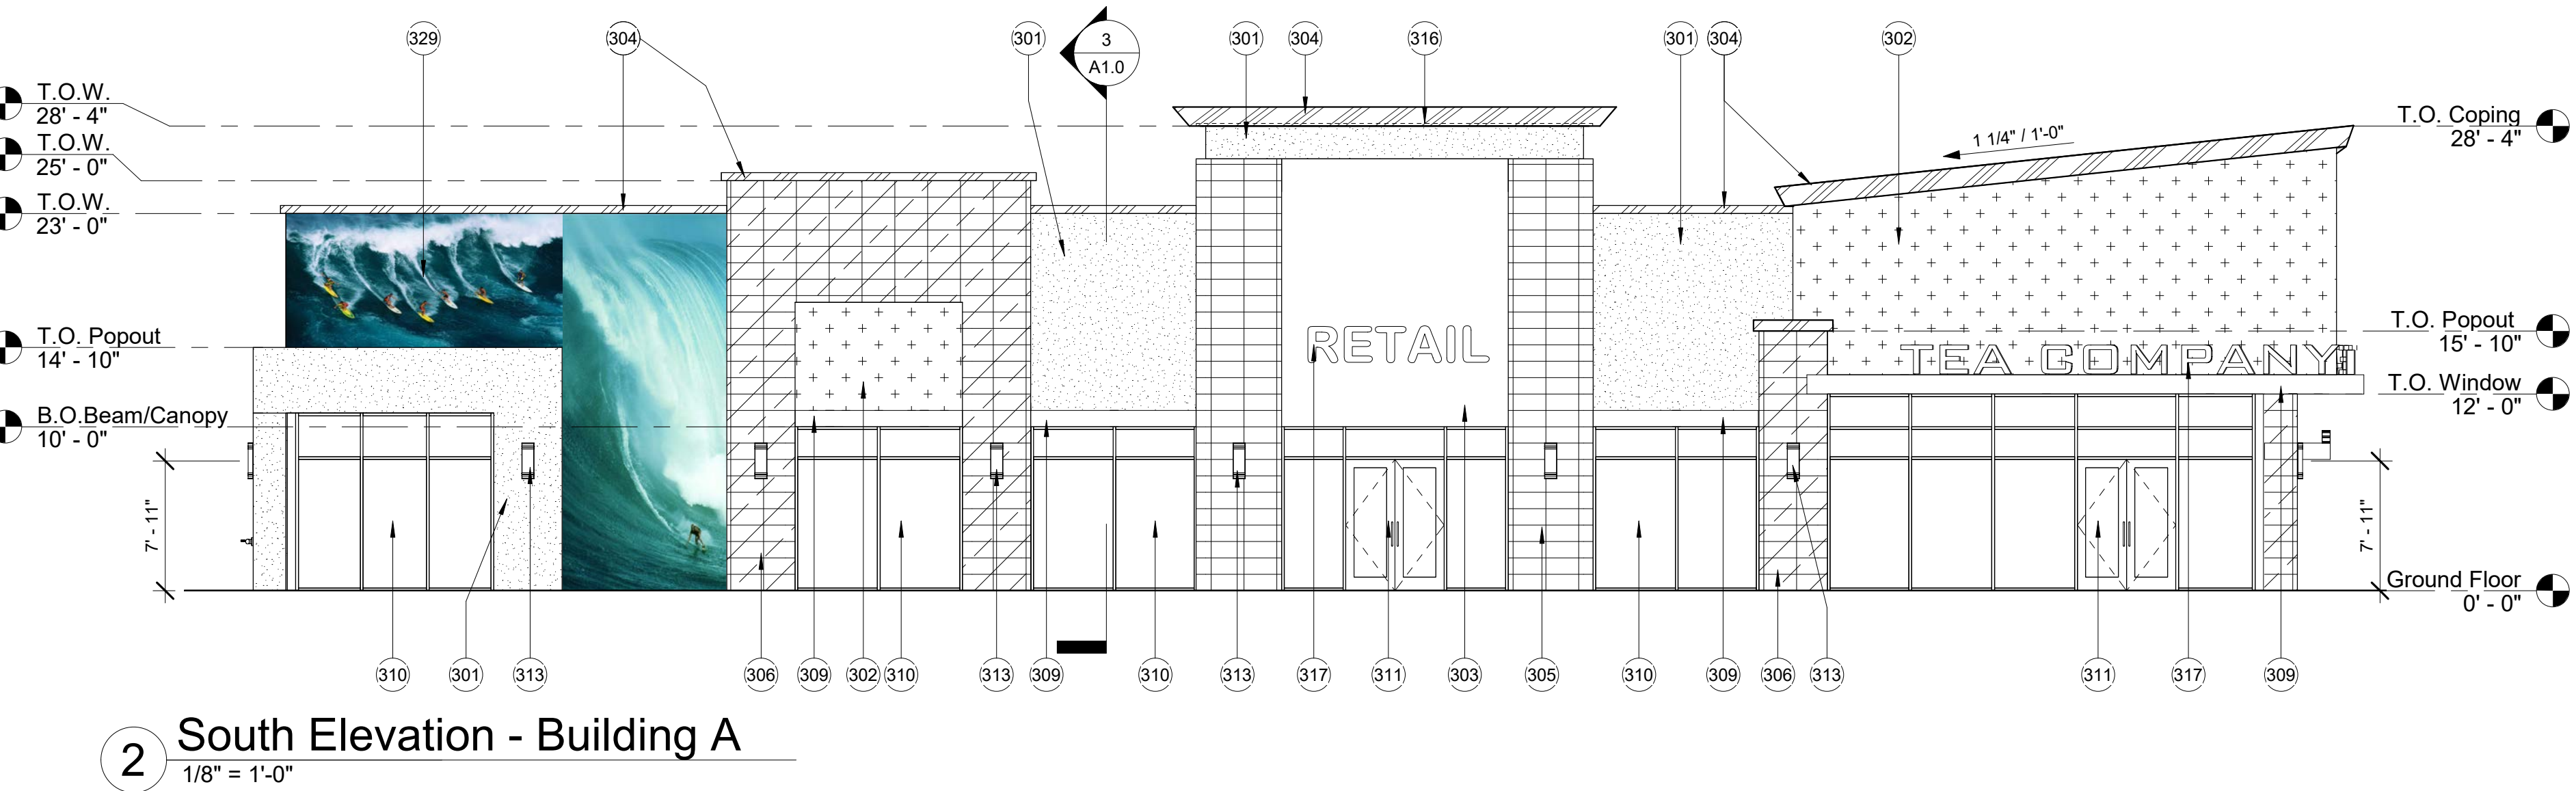
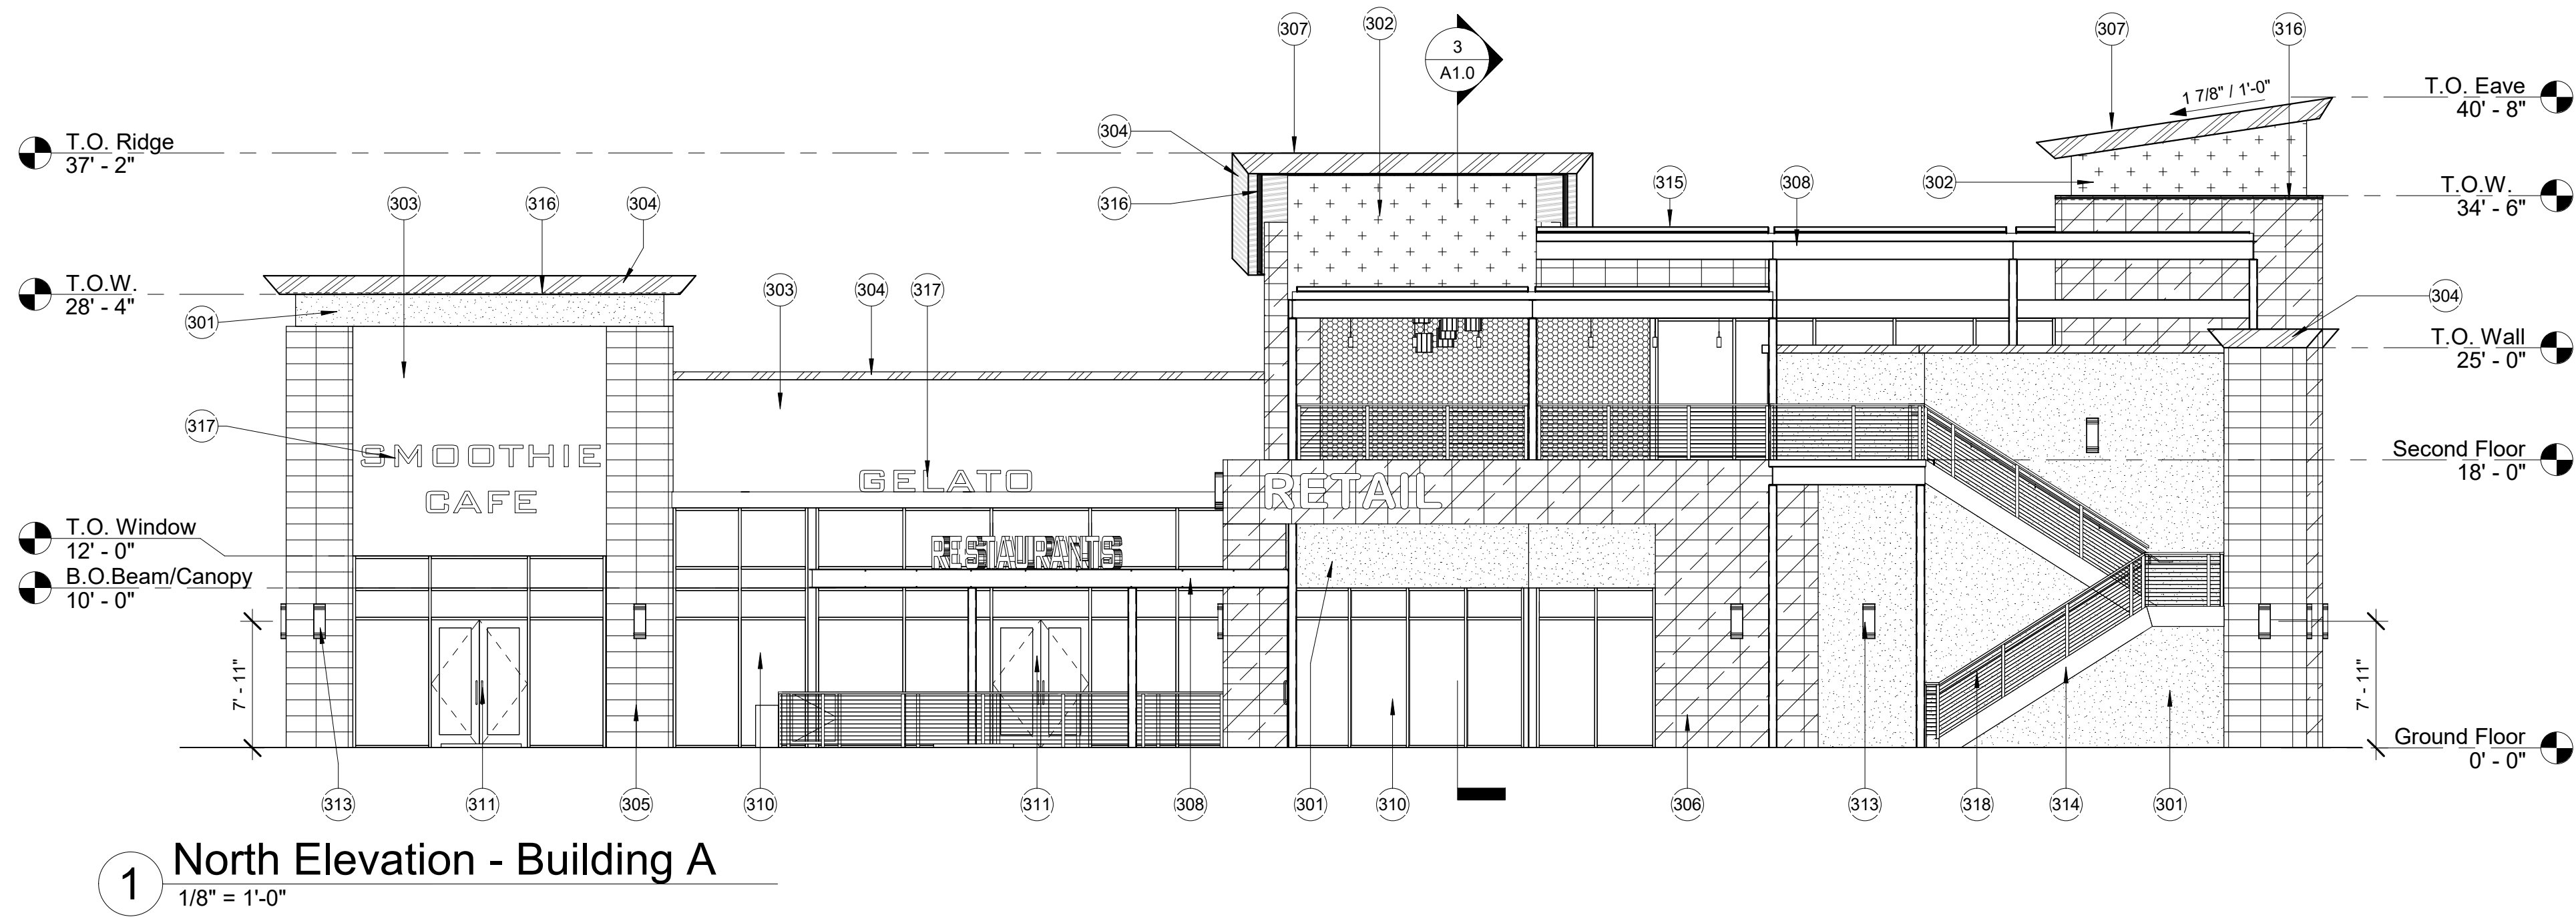




BUILDING A MATERIAL LEGEND:

- Exterior Insulating Finish System - Main Body
Manufacturer: Dunn Edwards
Color: Stieglitz Silver (DET612)
- Exterior Insulating Finish System - Accent 1
Manufacturer: Dunn Edwards
Color: Good Night! (DET598)
- Exterior Insulating Finish System - Accent 2
Manufacturer: Dunn Edwards
Color: Weathered Leather (DE6105)
- Exterior Insulating Finish System - Coping
Manufacturer: Dunn Edwards
Color: Coal Miner (DET613)
- Colorbody Porcelain Tile
Manufacturer: Marazzi
Style: Basalto
Size: 12 x 24 Horizontal
Color: Sabbia (BT26)
- Colorbody Porcelain Tile
Manufacturer: Marazzi
Style: Basalto
Size: 12 x 24 Horizontal
Color: Piombo (BT27)

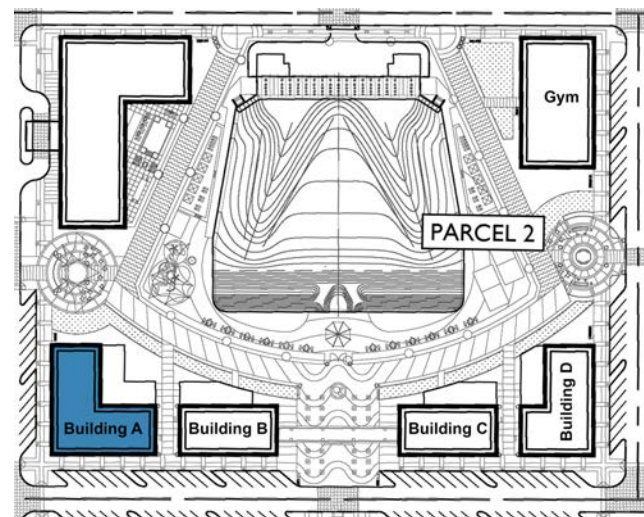


Key Plan 1

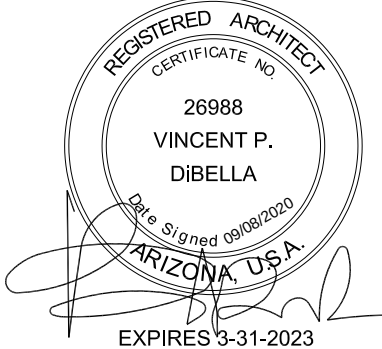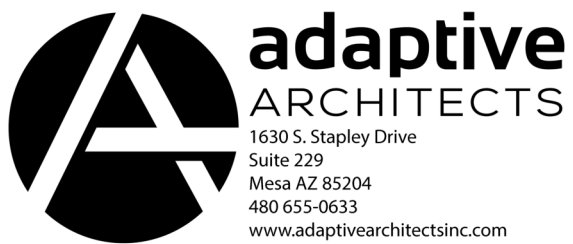

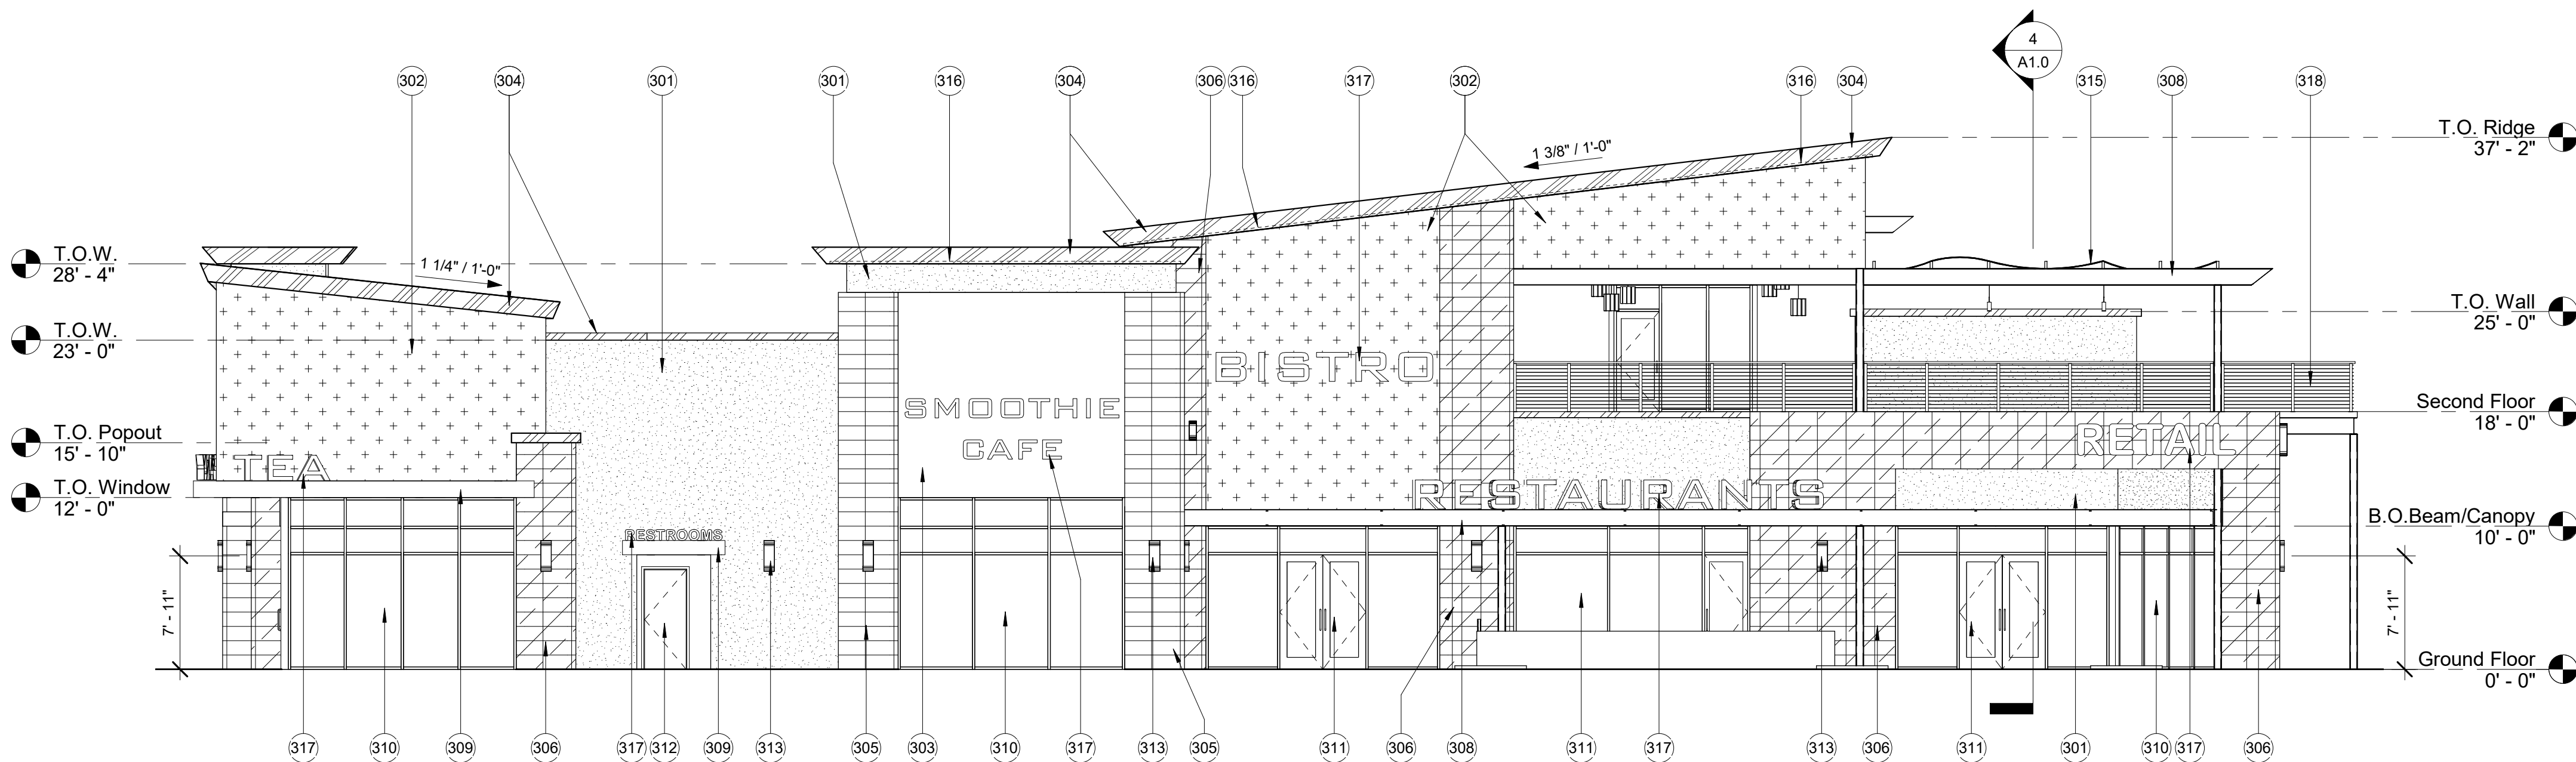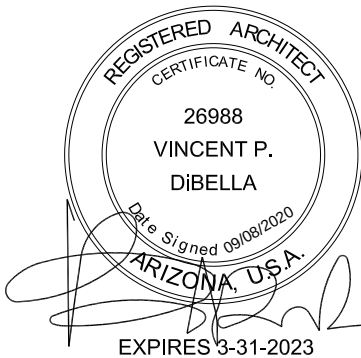


1 East Elevation - Building A
1/8" = 1'-0"

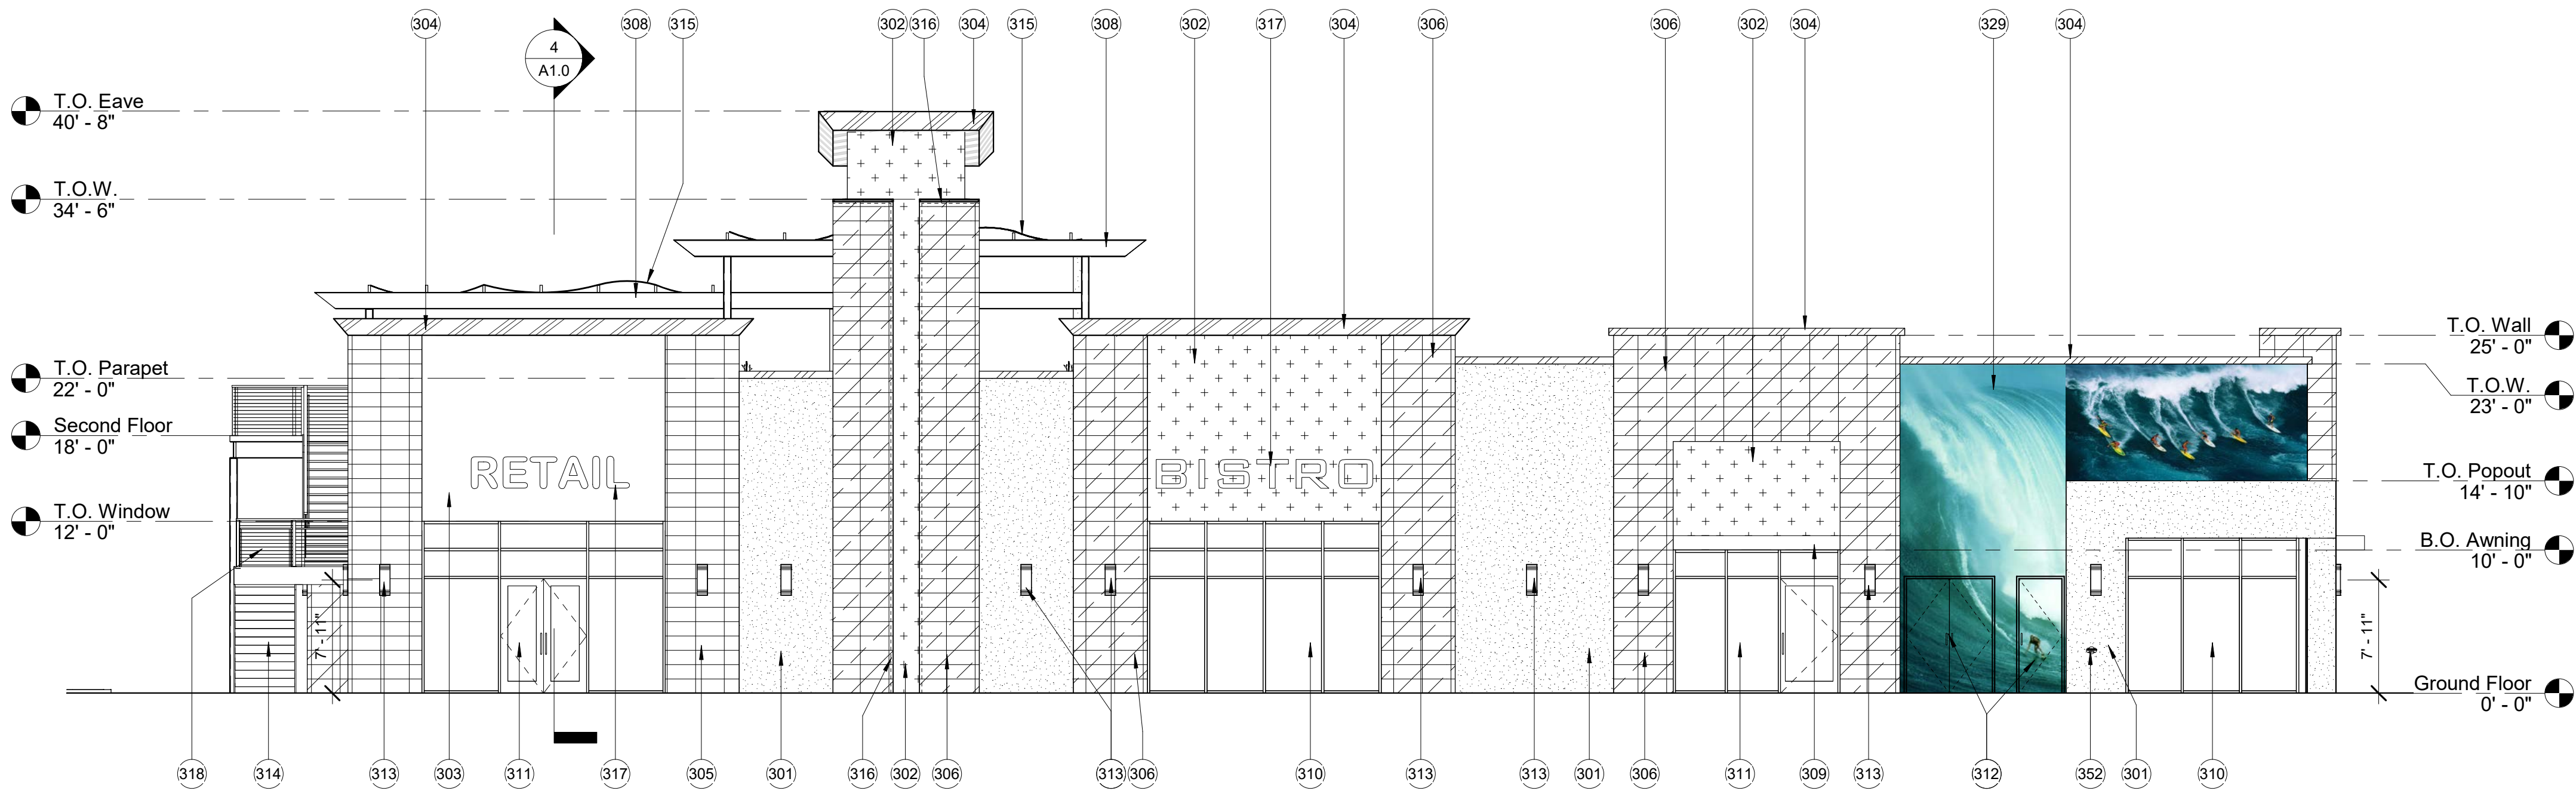

2 West Elevation - Building A
1/8" = 1'-0"

EXTERIOR ELEVATION KEYNOTES	
301	EXTERIOR INSULATING FINISH SYSTEM (EIFS) - MAIN BODY - MANUFACTURER: DUNN EDWARDS - COLOR: STIEGLITZ SILVER (DET612)
302	EXTERIOR INSULATING FINISH SYSTEM (EIFS) - ACCENT 1 - MANUFACTURER: DUNN EDWARDS - COLOR: GOOD NIGHT! (DET598)
303	EXTERIOR INSULATING FINISH SYSTEM (EIFS) - ACCENT 2 - MANUFACTURER: DUNN EDWARDS - COLOR: WEATHERED LEATHER (DE6105)
304	EXTERIOR INSULATING FINISH SYSTEM (EIFS) - ACCENT 3 - MANUFACTURER: DUNN EDWARDS - COLOR: COAL MINER (DET613)
305	COLORBODY PORCELAIN TILE - MANUFACTURER: MARAZZI - STYLE: BASALTO - SIZE: 12X24 HORIZONTAL - COLOR: SABBIA (BT26)
306	COLORBODY PORCELAIN TILE 2 - MANUFACTURER: MARAZZI - STYLE: BASALTO - SIZE: 12X24 HORIZONTAL - COLOR: PIOMBO (BT27)
308	WIDEFLANGE STEEL BEAM SYSTEM - PAINT TO MATCH DUNN EDWARDS - FADE TO BLACK (DET629) - RAKED EDGES AT END BEAMS UPPER DECK (ONLY APPLIES TO BUILDING A)
309	12" DEEP ALUMINUM FRAME CANOPY SYSTEM
310	STOREFRONT SYSTEM W/GLAZING - BLACK ANODIZED ALUMINUM
311	STOREFRONT SYSTEM AND ENTRY - BLACK ANODIZED ALUMINUM
312	HOLLOW METAL DOOR AND FRAME - PAINT TO MATCH HOST WALL
313	WALL SCONCE - MANUFACTURER: TIRON LIGHTING - STYLE: 26" GUARDIAN - FINISH: MATTIE SILVER
314	STAIR SYSTEM. METAL PAN W/CONCRETE TREAD - STRINGER AND RISER TO MATCH BEAM SYSTEM COLOR: FADE TO BLACK (DET629)
316	LED COVE LIGHT SYSTEM (DASHED LINE)
317	SIGNAGE LOCATION: EXACT LOCATION TBD; REQUIRES SEPARATE PERMIT
318	STAINLESS STEEL HANDRAIL AND STAINLESS STEEL CABLE GUARDRAIL SYSTEM
329	POTENTIAL "LIFESTYLE" IMAGE LOCATION
352	FIRE DEPARTMENT CONNECTION

BUILDING A MATERIAL LEGEND:	
	- Exterior Insulating Finish System - Main Body Manufacturer: Dunn Edwards Color: Stieglitz Silver (DET612)
	- Exterior Insulating Finish System - Accent 1 Manufacturer: Dunn Edwards Color: Good Night! (DET598)
	- Exterior Insulating Finish System - Accent 2 Manufacturer: Dunn Edwards Color: Weathered Leather (DE6105)
	- Exterior Insulating Finish System - Coping Manufacturer: Dunn Edwards Color: Coal Miner (DET613)
	- Colorbody Porcelain Tile Manufacturer: Marazzi Style: Basalto Size: 12 x 24 Horizontal Color: Sabbia (BT26)
	- Colorbody Porcelain Tile Manufacturer: Marazzi Style: Basalto Size: 12 x 24 Horizontal Color: Piombo (BT27)

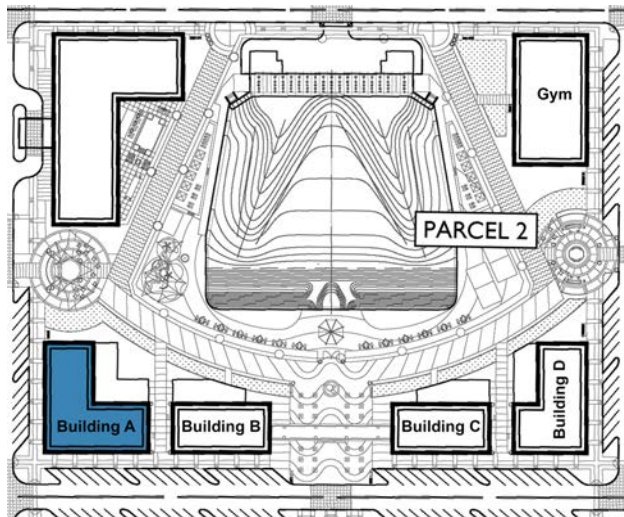


Key Plan 1







EXTERIOR ELEVATION KEYNOTES	
309	12" DEEP ALUMINUM FRAME CANOPY SYSTEM
310	STOREFRONT SYSTEM W/GLAZING - BLACK ANODIZED ALUMINUM
311	STOREFRONT SYSTEM AND ENTRY - BLACK ANODIZED ALUMINUM
312	HOLLOW METAL DOOR AND FRAME - PAINT TO MATCH HOST WALL
314	STAIR SYSTEM. METAL PAN W/CONCRETE TREAD - STRINGER AND RISER TO MATCH BEAM SYSTEM COLOR. FADE TO BLACK (DET629)
315	FABRIC CANOPY. COLOR TO BE DETERMINED
317	SIGNAGE LOCATION/EXACT LOCATION TBD. REQUIRES SEPARATE PERMIT
318	STAINLESS STEEL HANDRAIL AND STAINLESS STEEL CABLE GUARDRAIL SYSTEM
319	EXTERIOR INSULATING FINISH SYSTEM (EIFS) - MAIN BODY - MANUFACTURER: DUNN EDWARDS - COLOR: GOOD NIGHT! (DET598)
320	EXTERIOR INSULATING FINISH SYSTEM (EIFS) - ACCENT 1 - MANUFACTURER: DUNN EDWARDS - COLOR: IRON - IC (DET611)
321	EXTERIOR INSULATING FINISH SYSTEM (EIFS) - ACCENT 2 - MANUFACTURER: DUNN EDWARDS - COLOR: CHALKY (DEC793)
322	HORIZONTAL PLANK SIDING SYSTEM (ACM SYSTEM) - MANUFACTURER: AL13 ARCHITECTURAL SYSTEMS - STYLE: WOODLINE - SIZE: 6" WIDE HORIZONTAL - COLOR: BEACH OAK (WD 319)
323	HORIZONTAL PLANK SIDING SYSTEM (ACM SYSTEM) - MANUFACTURER: AL13 ARCHITECTURAL SYSTEMS - STYLE: METALLICS - SIZE: 6" WIDE HORIZONTAL - COLOR: CHARCOAL METALLIC (MC 308)
324	STANDING SEAM ROOFING SYSTEM - MANUFACTURER: ATAS INTERNATIONAL - STYLE: 1 1/2" FIELD LOK - COLOR: TEAL (19)
325	ALUMINUM AWNING SYSTEM
326	TUBE STEEL BEAM SYSTEM - PAINT TO MATCH DUNN EDWARDS - FADE TO BLACK (DET629) - EDGES TO BE COPED AT ENDS OF CANOPIES
327	WALL SCONCE - MANUFACTURER: BEGA - STYLE: LED WALL LUMINAIRE - FINISH: BLACK
328	WALL SCONCE - MANUFACTURER: LUMINS - STYLE: 35" LUMISTIK (CL315) - FINISH: MATTE SILVER
329	POTENTIAL "LIFESTYLE" IMAGE LOCATION
332	EXTERIOR INSULATING FINISH SYSTEM (EIFS) - ACCENT 2 - MANUFACTURER: DUNN EDWARDS - COLOR: BARNWOOD GRAY (DET620)
333	EXTERIOR INSULATING FINISH SYSTEM (EIFS) - ACCENT 3 - MANUFACTURER: DUNN EDWARDS - COLOR: DARK LAGOON (DEC788)
351	DARK ANODIZED ALUMINUM FRAME WINDOW - PAINT TO MATCH STOREFRONT FRAME
352	FIRE DEPARTMENT CONNECTION
353	SERVICE WINDOW - FRAME TO MATCH STOREFRONT SYSTEM
354	ELEVATOR DOOR

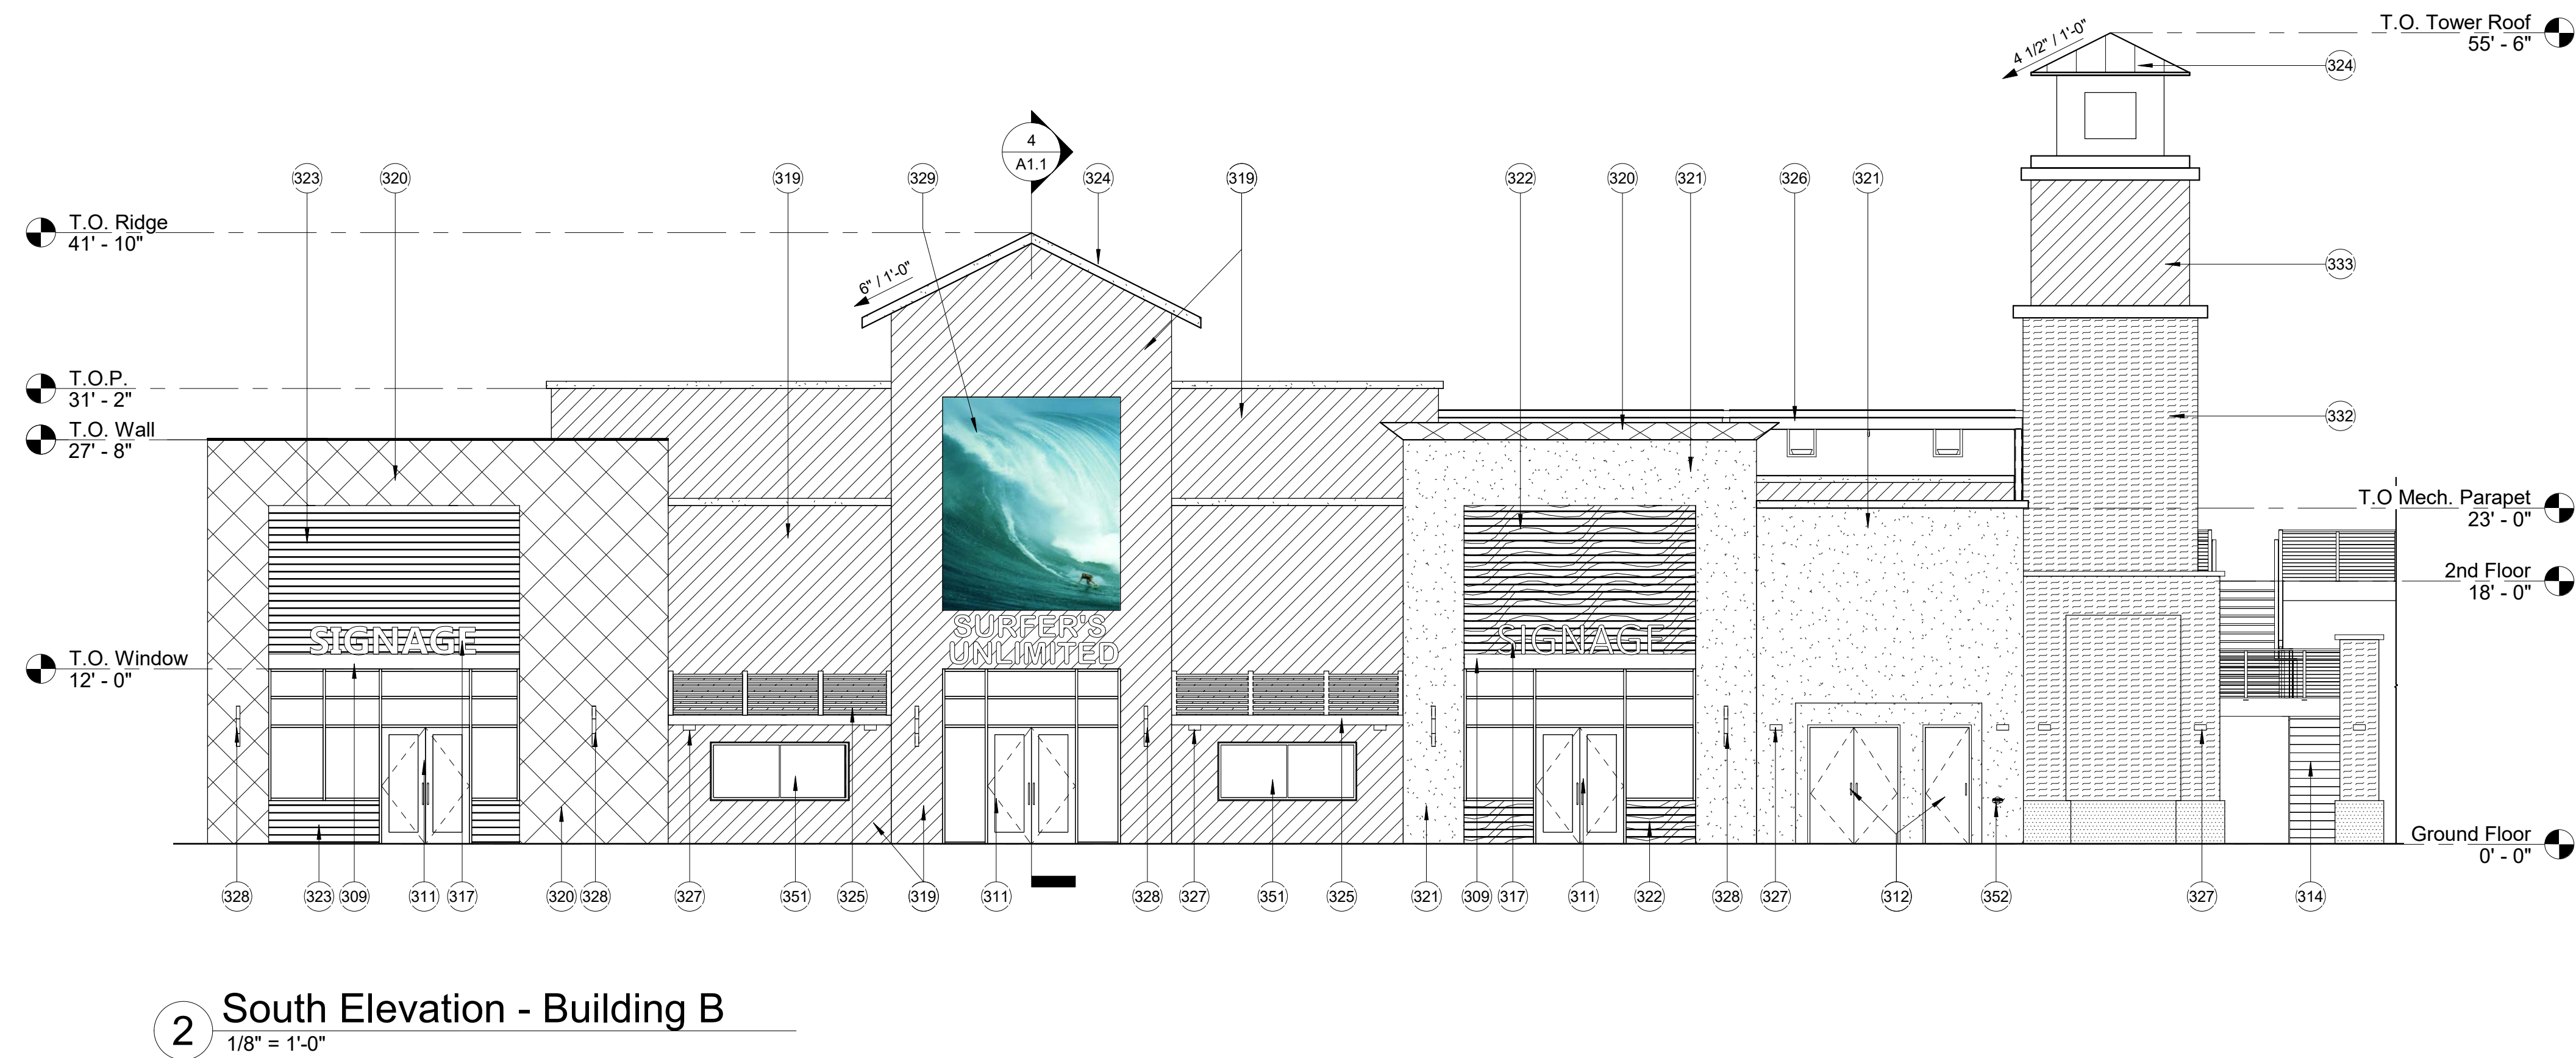


BUILDING B MATERIAL LEGEND:



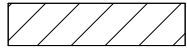
-  - Exterior Insulating Finish System - Main Body
Manufacturer: Dunn Edwards
Color: Good Night! (DET598)
-  - Exterior Insulating Finish System - Accent 1
Manufacturer: Dunn Edwards
Color: Iron-ic (DET611)
-  - Exterior Insulating Finish System - Accent 2
Manufacturer: Dunn Edwards
Color: Chalky (DEC793)
-  - Horizontal Plank Siding System (ACM)
Manufacturer: AL13 Architectural Systems
Style: Metallics
Size: 6" Wide Planks
Color: Charcoal Metallic (MC308)
-  - Horizontal Plank Siding System (ACM)
Manufacturer: AL13 Architectural Systems
Style: Woodlines
Size: 6" Wide Planks
Color: Beach Oak (WD319)

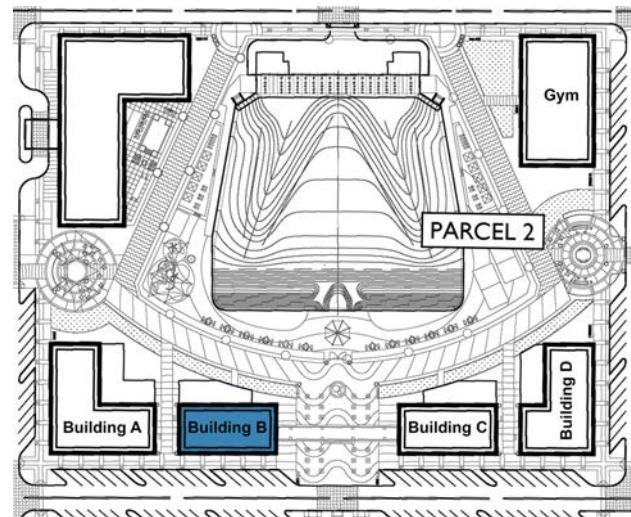


Key Plan 1

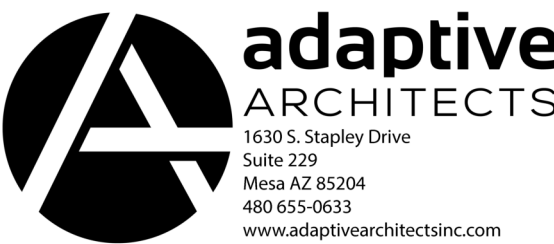

A3.2
9/8/2020

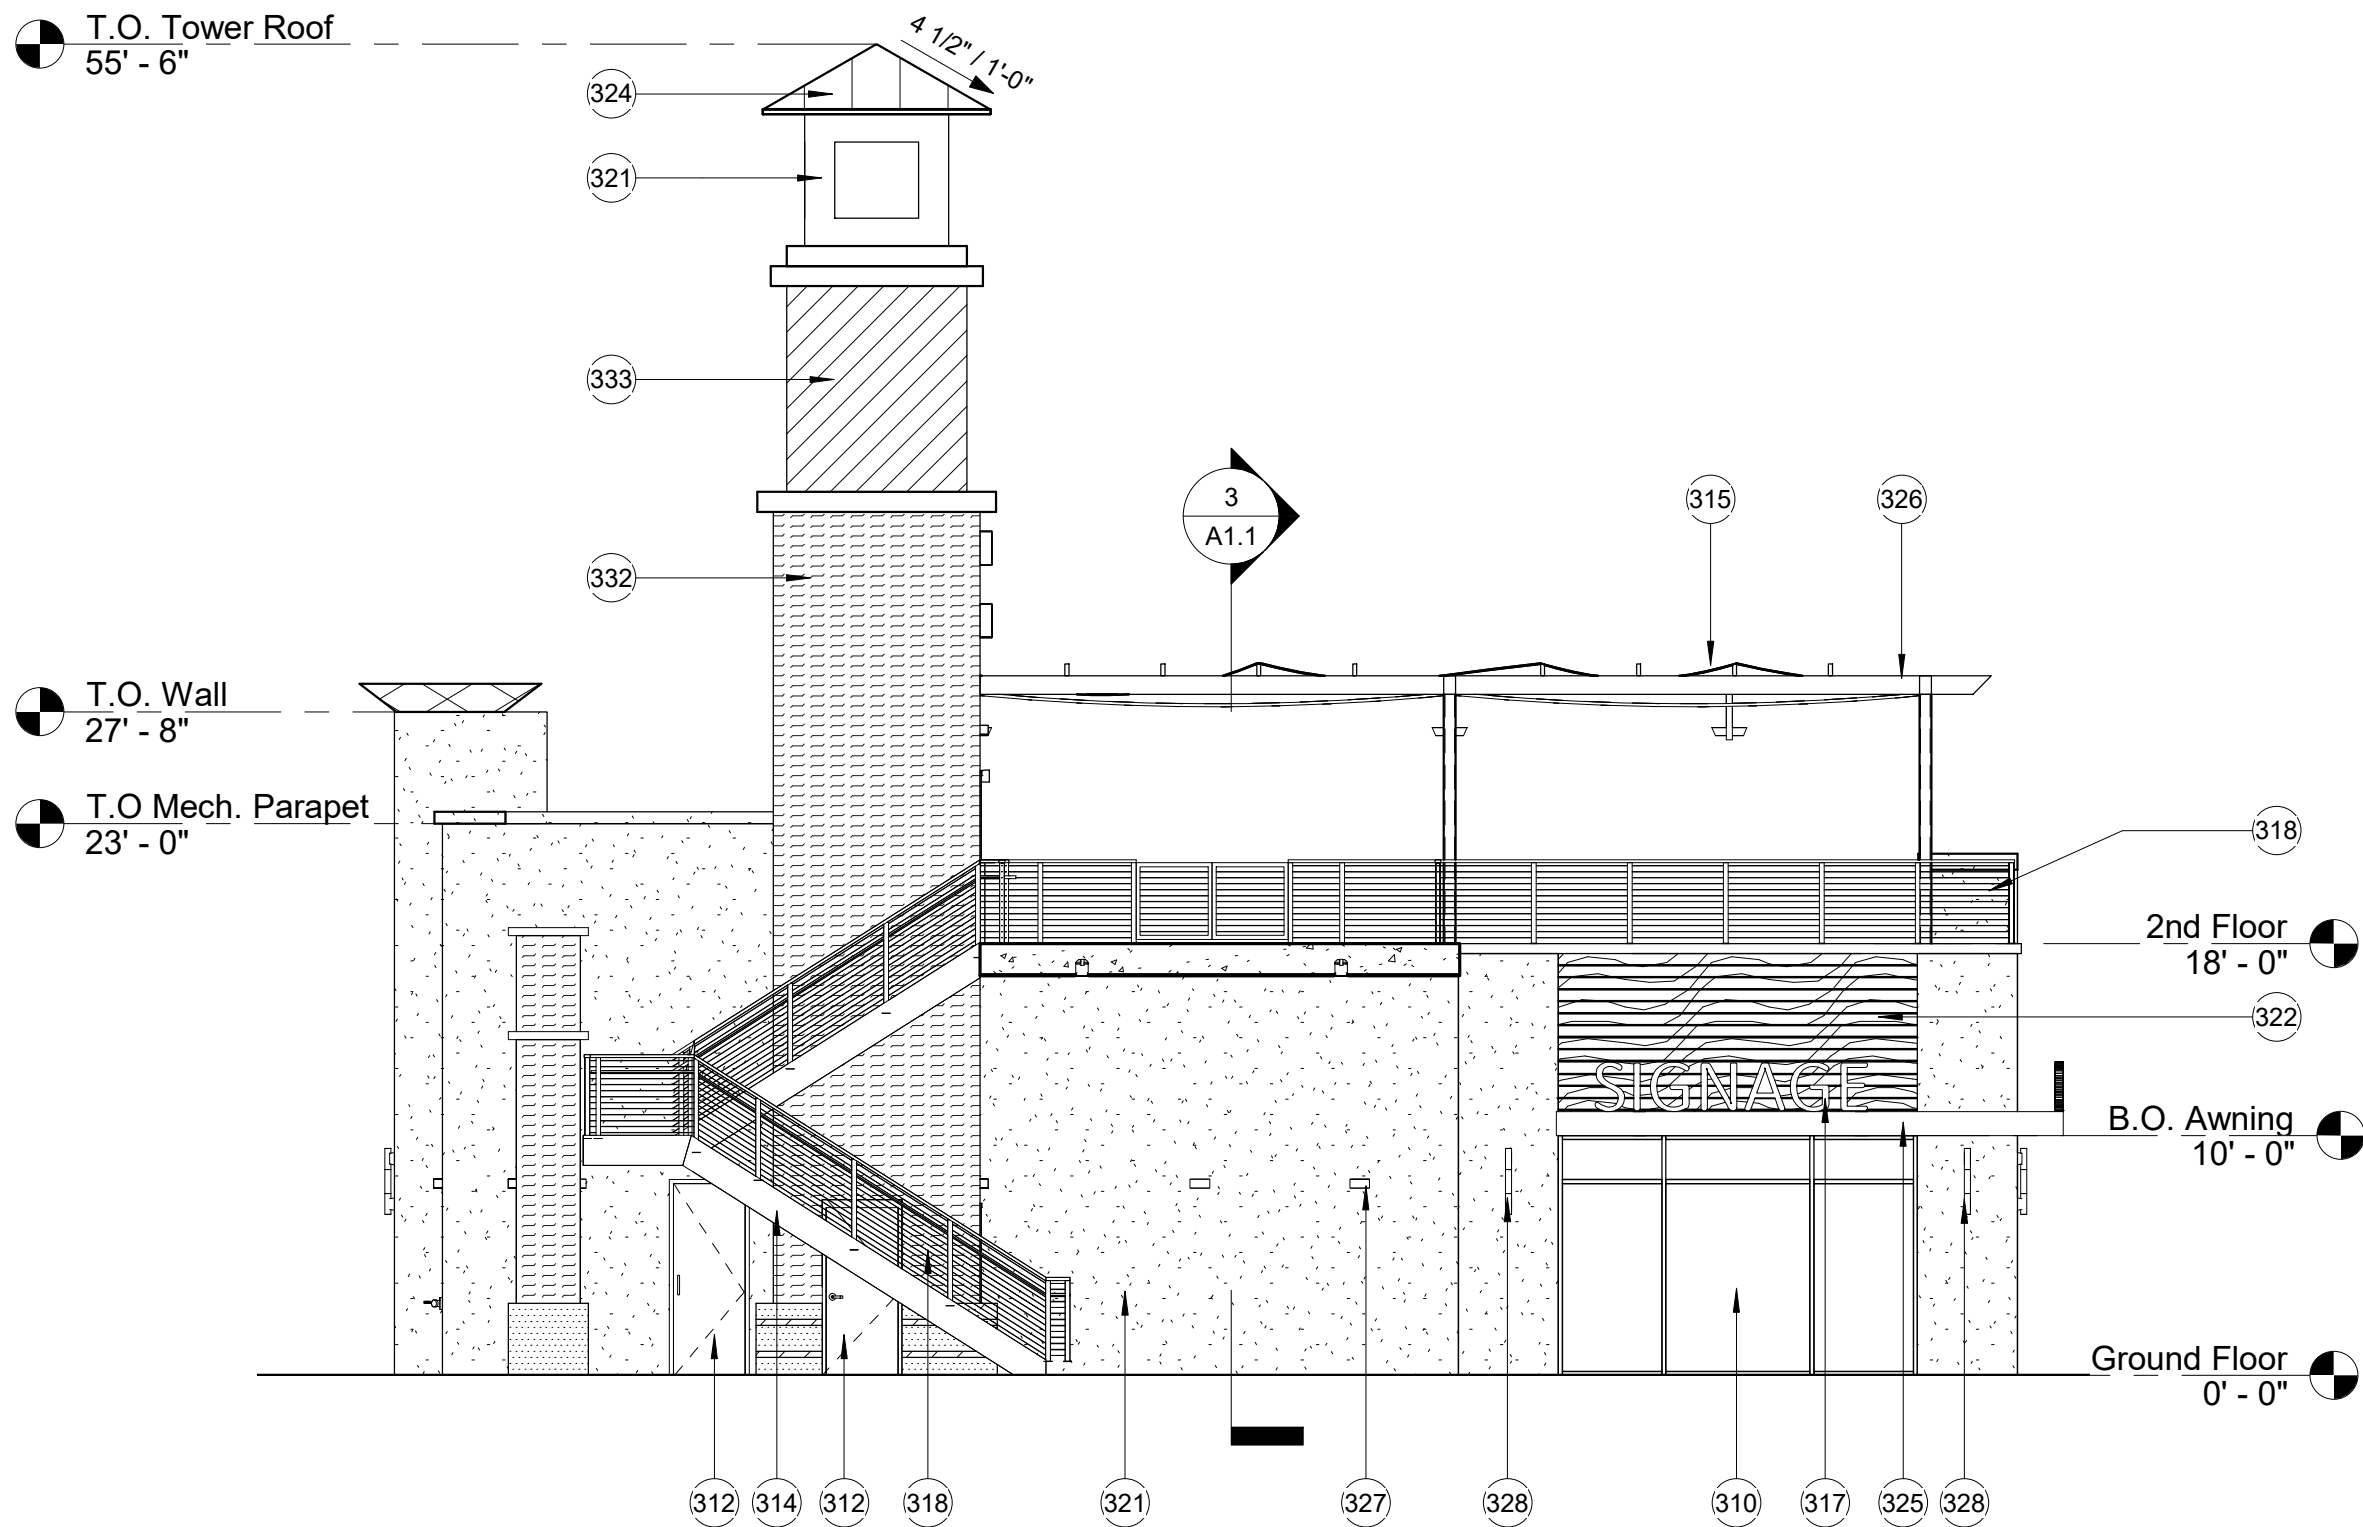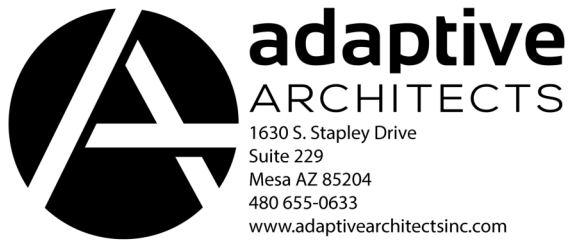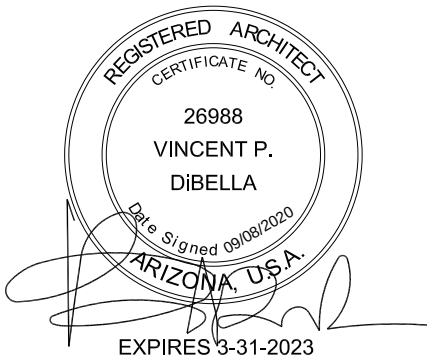

2 East Elevation - Building B
1/8" = 1'-0"

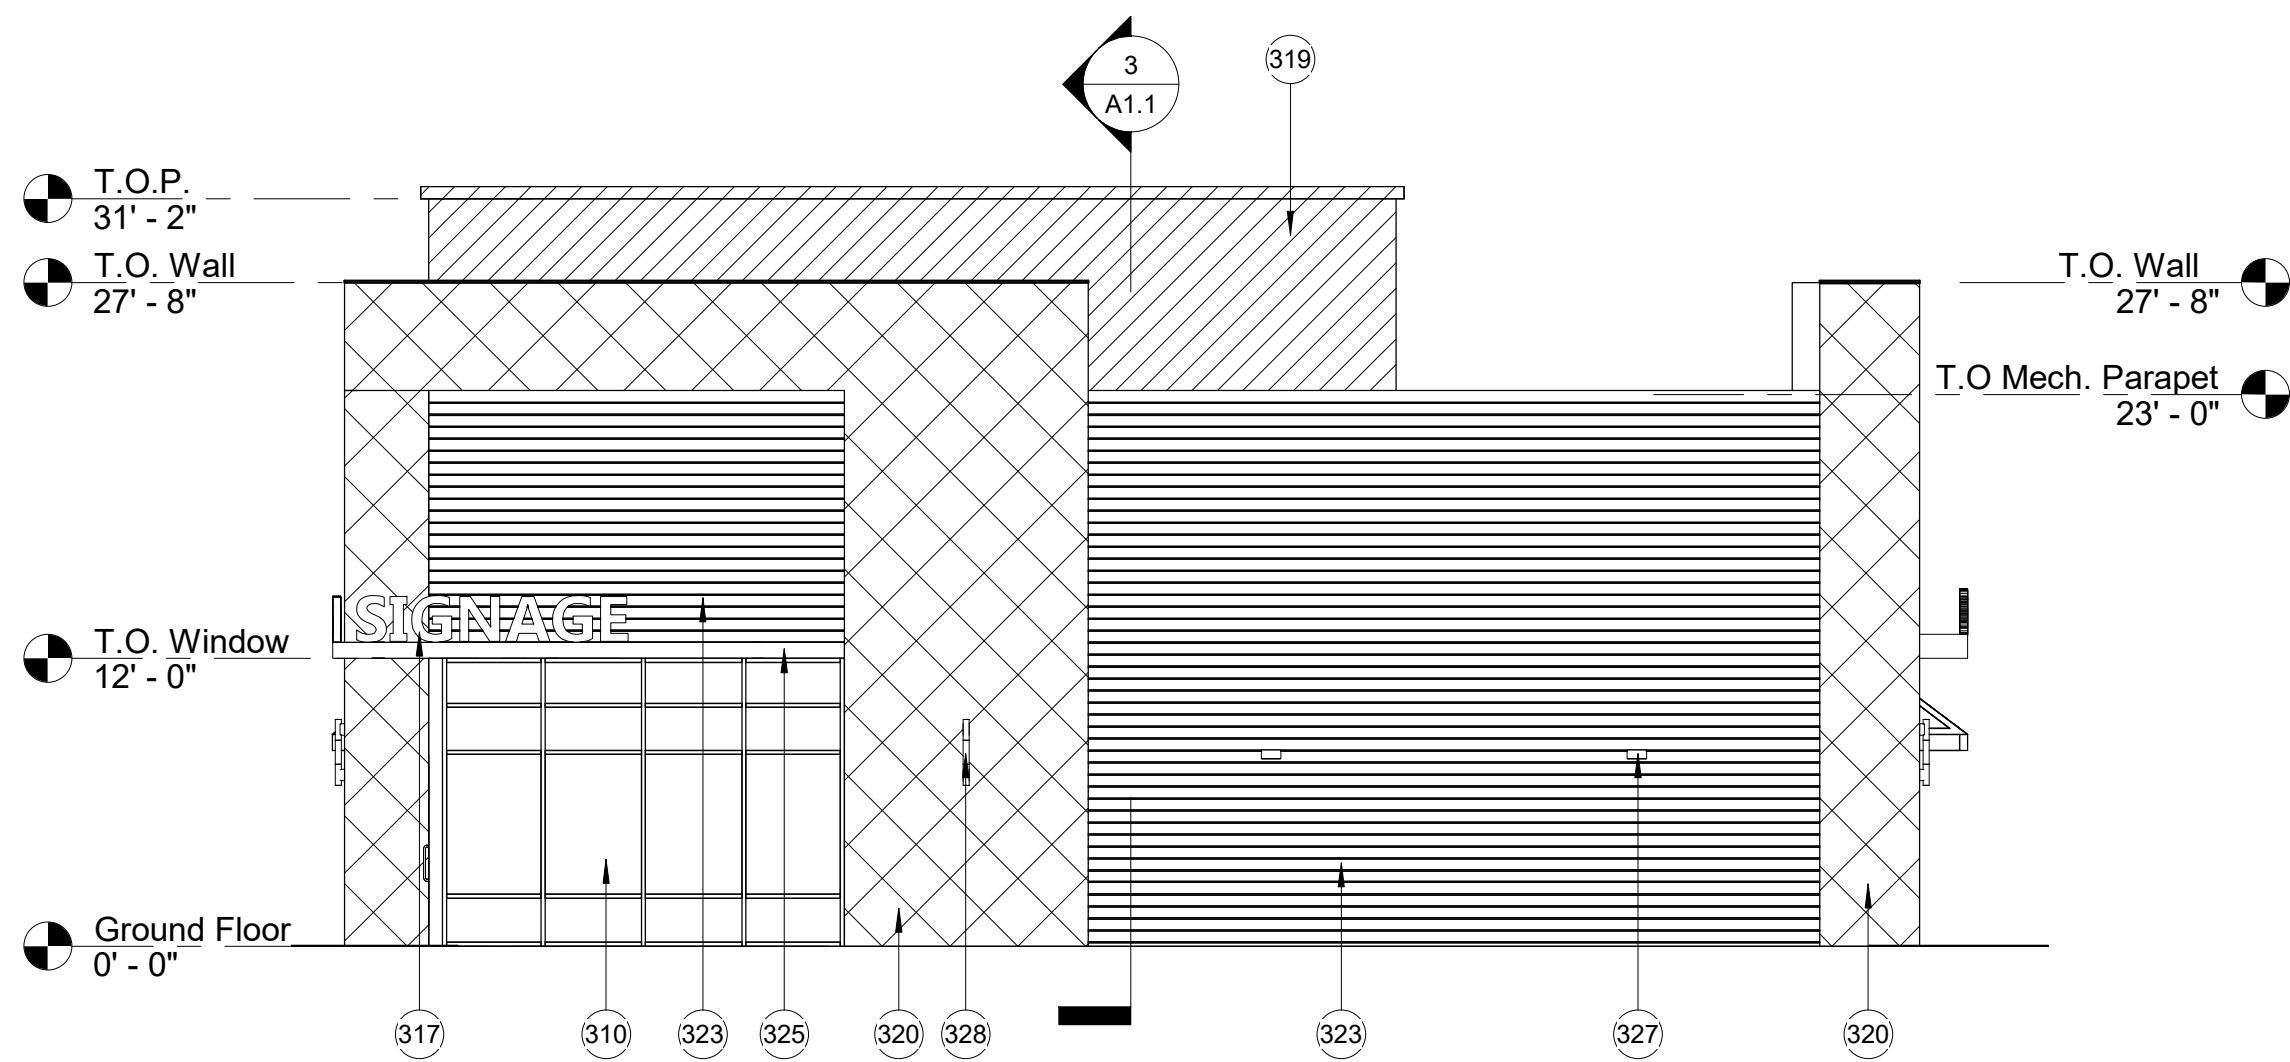


1 West Elevation - Building B
1/8" = 1'-0"

EXTERIOR ELEVATION KEYNOTES	
310	STOREFRONT SYSTEM W/GLAZING - BLACK ANODIZED ALUMIUM
312	HOLLOW METAL DOOR AND FRAME - PAINT TO MATCH HOST WALL
314	STAIR SYSTEM, METAL PAN W/CONCRETE TREAD - STRINGER AND RISER TO MATCH BEAM SYSTEM COLOR, FADE TO BLACK (DET629)
315	FABRIC CANOPY, COLOR TO BE DETERMINED
317	SIGNAGE LOCATION, EXACT LOCATION TBD, REQUIRES SEPARATE PERMIT
318	STAINLESS STEEL HANDRAIL AND STAINLESS STEEL CABLE GUARDRAIL SYSTEM
319	EXTERIOR INSULATING FINISH SYSTEM (EIFS) - MAIN BODY - MANUFACTURER: DUNN EDWARDS - COLOR: GOOD NIGHT! (DET598)
320	EXTERIOR INSULATING FINISH SYSTEM (EIFS) - ACCENT 1 - MANUFACTURER: DUNN EDWARDS - COLOR: IRON - IC (DET611)
321	EXTERIOR INSULATING FINISH SYSTEM (EIFS) - ACCENT 2 - MANUFACTURER: DUNN EDWARDS - COLOR: CHALKY (DEC793)
322	HORIZONTAL PLANK SIDING SYSTEM (ACM SYSTEM) - MANUFACTURER: AL13 ARCHITECTURAL SYSTEMS - STYLE: WOODLINE - SIZE: 6" WIDE HORIZONTAL - COLOR: BEACH OAK (WD319)
323	HORIZONTAL PLANK SIDING SYSTEM (ACM SYSTEM) - MANUFACTURER: AL13 ARCHITECTURAL SYSTEMS - STYLE: METALLICS - SIZE: 6" WIDE HORIZONTAL - COLOR: CHARCOAL METALLIC (MC308)
324	STANDING SEAM ROOFING SYSTEM - MANUFACTURER: ATAS INTERNATIONAL - STYLE: 1 1/2" FIELD LOK - COLOR: TEAL (19)
325	ALUMINUM AWNING SYSTEM
326	TUBE STEEL BEAM SYSTEM - PAINT TO MATCH DUNN EDWARDS - FADE TO BLACK (DET629) - EDGES TO BE COPED AT ENDS OF CANOPIES
327	WALL SCONCE - MANUFACTURER: BEGA - STYLE: LED WALL LUMINAIRE - FINISH: BLACK
328	WALL SCONCE - MANUFACTURER: LUMINS - STYLE: 35" LUMISTIK (CL315) - FINISH: MATTE SILVER
332	EXTERIOR INSULATING FINISH SYSTEM (EIFS) - ACCENT 2 - MANUFACTURER: DUNN EDWARDS - COLOR: BARNWOOD GRAY (DET620)
333	EXTERIOR INSULATING FINISH SYSTEM (EIFS) - ACCENT 3 - MANUFACTURER: DUNN EDWARDS - COLOR: DARK LAGOON (DEC788)


BUILDING B MATERIAL LEGEND:

- Exterior Insulating Finish System - Main Body
Manufacturer: Dunn Edwards
Color: Good Night! (DET598)
- Exterior Insulating Finish System - Accent 1
Manufacturer: Dunn Edwards
Color: Iron-ic (DET611)
- Exterior Insulating Finish System - Accent 2
Manufacturer: Dunn Edwards
Color: Chalky (DEC793)
- Horizontal Plank Siding System (ACM)
Manufacturer: AL13 Architectural Systems
Style: Metallics
Size: 6" Wide Planks
Color: Charcoal Metallic (MC308)
- Horizontal Plank Siding System (ACM)
Manufacturer: AL13 Architectural Systems
Style: Woodlines
Size: 6" Wide Planks
Color: Beach Oak (WD319)

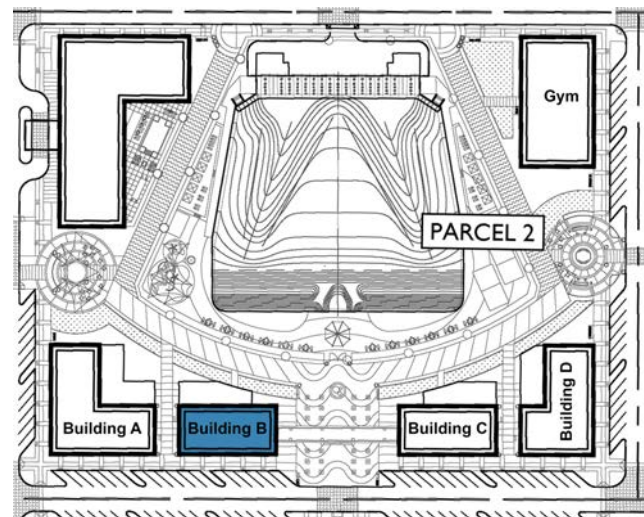


Key Plan 1

EXTERIOR ELEVATION KEYNOTES	
309	12" DEEP ALUMINUM FRAME CANOPY SYSTEM
310	STOREFRONT SYSTEM W/GLAZING - BLACK ANODIZED ALUMINUM
311	STOREFRONT SYSTEM AND ENTRY - BLACK ANODIZED ALUMINUM
312	HOLLOW METAL DOOR AND FRAME - PAINT TO MATCH HOST WALL
316	LED COVE LIGHT SYSTEM (DASHED LINE)
317	SIGNAGE LOCATION: EXACT LOCATION TBD; REQUIRES SEPARATE PERMIT
318	STAINLESS STEEL HANDRAIL AND STAINLESS STEEL CABLE GUARDRAIL SYSTEM
322	HORIZONTAL PLANK SIDING SYSTEM (ACM SYSTEM) - MANUFACTURER: AL13 ARCHITECTURAL SYSTEMS - STYLE: WOODLINE - SIZE: 6" WIDE HORIZONTAL - COLOR: BEACH OAK (WD 319)
323	HORIZONTAL PLANK SIDING SYSTEM (ACM SYSTEM) - MANUFACTURER: AL13 ARCHITECTURAL SYSTEMS - STYLE: METALLICS - SIZE: 6" WIDE HORIZONTAL - COLOR: CHARCOAL METALLIC (MC 308)
324	STANDING SEAM ROOFING SYSTEM - MANUFACTURER: ATAS INTERNATIONAL - STYLE: 1 1/2" FIELD LOK - COLOR: TEAL (19)
325	ALUMINUM AWNING SYSTEM
326	TUBE STEEL BEAM SYSTEM - PAINT TO MATCH DUNN EDWARDS - FADE TO BLACK (DET629) - EDGES TO BE COPED AT ENDS OF CANOPIES
327	WALL SCONCE - MANUFACTURER: BEGA - STYLE: LED WALL LUMINAIRE - FINISH: BLACK
328	WALL SCONCE - MANUFACTURER: LUMINS - STYLE: 35" LUMISTIK (CL315) - FINISH: MATTE SILVER
329	POTENTIAL "LIFESTYLE" IMAGE LOCATION
330	EXTERIOR INSULATING FINISH SYSTEM (EIFS) - MAIN BODY - MANUFACTURER: DUNN EDWARDS - COLOR: CHALKY (DEC793)
331	EXTERIOR INSULATING FINISH SYSTEM (EIFS) - ACCENT 1 - MANUFACTURER: DUNN EDWARDS - COLOR: FADE TO BLACK (DET629)
332	EXTERIOR INSULATING FINISH SYSTEM (EIFS) - ACCENT 2 - MANUFACTURER: DUNN EDWARDS - COLOR: BARNWOOD GRAY (DET620)
333	EXTERIOR INSULATING FINISH SYSTEM (EIFS) - ACCENT 3 - MANUFACTURER: DUNN EDWARDS - COLOR: DARK LAGOON (DEC788)
334	EXTERIOR INSULATING FINISH SYSTEM (EIFS) - ACCENT 3 - MANUFACTURER: DUNN EDWARDS - COLOR: FLORIOGRAPHY (DET410)
335	6" DEEP ALUMINUM FRAME AWNING SYSTEM - PAINT TO MATCH DUNN EDWARDS FLORIOGRAPHY DET410
336	HORIZONTAL PLANK SIDING SYSTEM (ACM SYSTEM) - MANUFACTURER: AL13 ARCHITECTURAL SYSTEMS - STYLE: WOODGRAINS - SIZE: 6" WIDE HORIZONTAL - COLOR: MAPLE
351	DARK ANODIZED ALUMINUM FRAME WINDOW - PAINT TO MATCH STOREFRONT FRAME
352	FIRE DEPARTMENT CONNECTION
353	SERVICE WINDOW - FRAME TO MATCH STOREFRONT SYSTEM
354	ELEVATOR DOOR

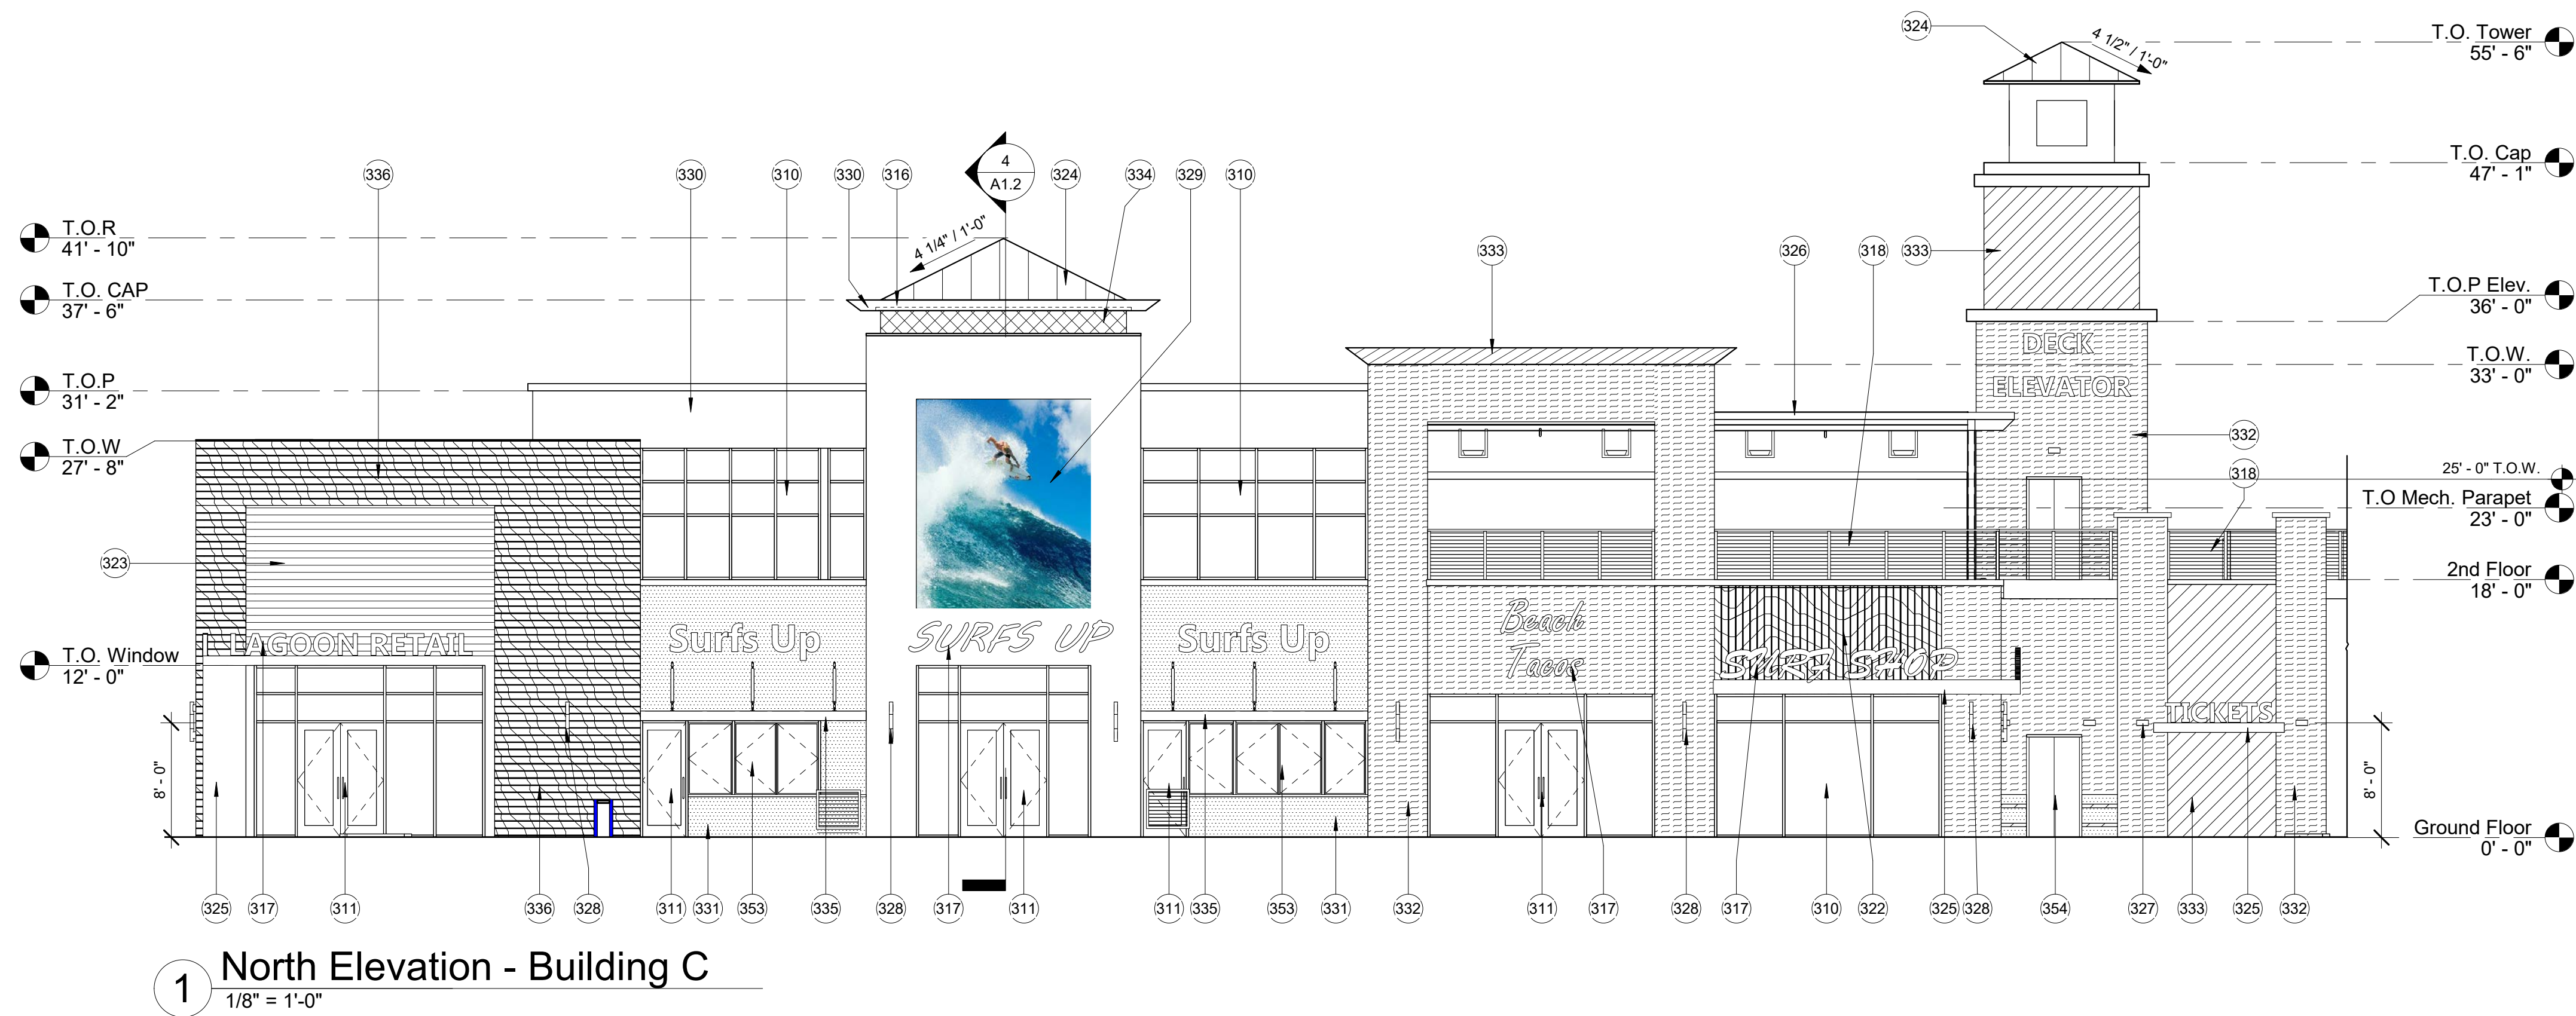


1 North Elevation - Building C
1/8" = 1'-0"

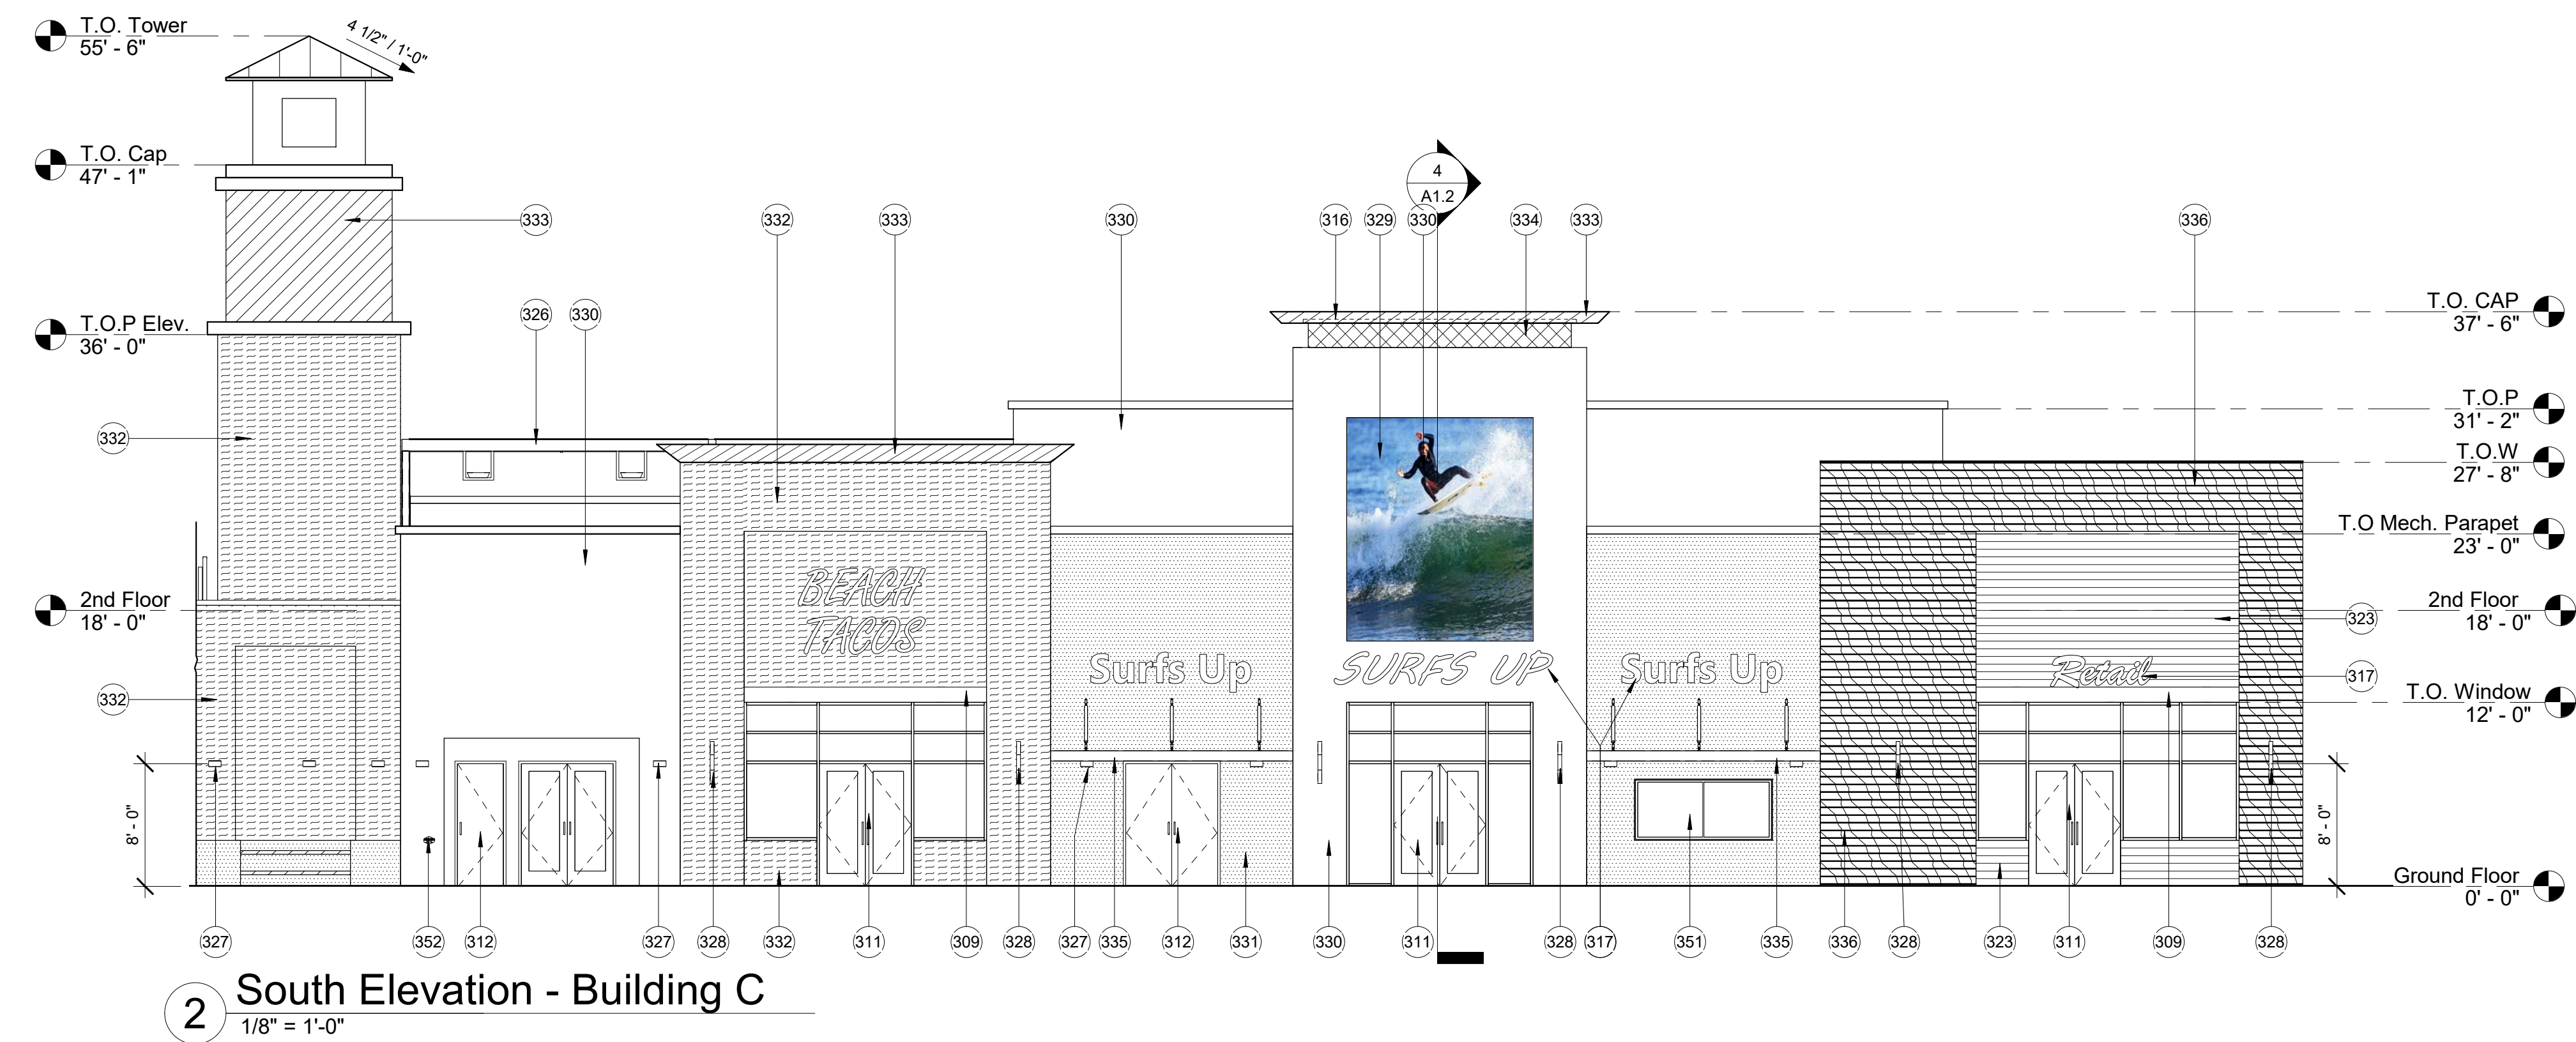

2 South Elevation - Building C
1/8" = 1'-0"

BUILDING C MATERIAL LEGEND:


- Exterior Insulating Finish System - Main Body
Manufacturer: Dunn Edwards
Color: Chalky (DEC793)
- Exterior Insulating Finish System - Accent 1
Manufacturer: Dunn Edwards
Color: Fade to Black (DET629)
- Exterior Insulating Finish System - Accent 2
Manufacturer: Dunn Edwards
Color: Barnwood Gray (DET620)
- Exterior Insulating Finish System - Accent 3
Manufacturer: Dunn Edwards
Color: Dark Lagoon (DEC788)
- Horizontal Plank Siding System (ACM)
Manufacturer: AL13 Architectural Systems
Style: Metallics
Size: 6" Wide Planks
Color: Charcoal Metallic (MC308)
- Horizontal Plank Siding System (ACM)
Manufacturer: AL13 Architectural Systems
Style: Woodlines
Size: 6" Wide Planks
Color: Beach Oak (WD319)
- Horizontal Plank Siding System (ACM)
Manufacturer: AL13 Architectural Systems
Style: Woodgrains
Size: 6" Wide Planks
Color: Maple (WD319)

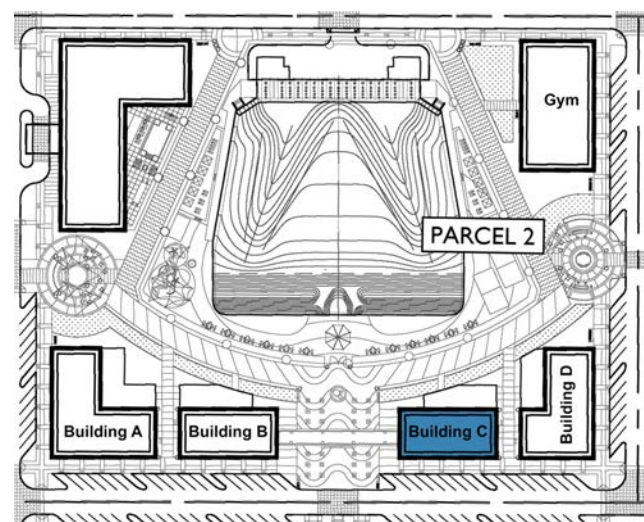

Key Plan 1

adaptive
ARCHITECTS
1630 S. Stapley Drive
Suite 229
Mesa AZ 85204
480 655-0633
www.adaptivearchitectsinc.com

EPS
GROUP

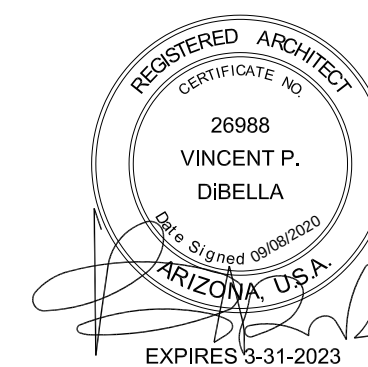

A3.4
9/8/2020

Cannon Beach


Mesa, Arizona

Exterior Elevations - Building C


Action Zone Business 17, LLC

2014

EXTERIOR ELEVATION KEYNOTES	
310	STOREFRONT SYSTEM W/GLAZING - BLACK ANODIZED ALUMINUM
311	STOREFRONT SYSTEM AND ENTRY - BLACK ANODIZED ALUMINUM
312	HOLLOW METAL DOOR AND FRAME - PAINT TO MATCH HOST WALL
314	STAIR SYSTEM. METAL PAN W/CONCRETE TREAD - STRINGER AND RISER TO MATCH BEAM SYSTEM COLOR: FADE TO BLACK (DET629)
315	FABRIC CANOPY. COLOR TO BE DETERMINED
316	LED COVE LIGHT SYSTEM (DASHED LINE)
317	SIGNAGE LOCATION: EXACT LOCATION TBD; REQUIRES SEPARATE PERMIT
318	STAINLESS STEEL HANDRAIL AND STAINLESS STEEL CABLE GUARDRAIL SYSTEM
322	HORIZONTAL PLANK SIDING SYSTEM (ACM SYSTEM) - MANUFACTURER: AL13 ARCHITECTURAL SYSTEMS - STYLE: WOODLINE - SIZE: 6" WIDE HORIZONTAL - COLOR: BEACH OAK (WD319)
323	HORIZONTAL PLANK SIDING SYSTEM (ACM SYSTEM) - MANUFACTURER: AL13 ARCHITECTURAL SYSTEMS - STYLE: METALLICS - SIZE: 6" WIDE HORIZONTAL - COLOR: CHARCOAL METALLIC (MC308)
324	STANDING SEAM ROOFING SYSTEM - MANUFACTURER: ATAS INTERNATIONAL - STYLE: 1 1/2" FIELD LOK - COLOR: TEAL (19)
325	ALUMINUM AWNING SYSTEM
326	TUBE STEEL BEAM SYSTEM - PAINT TO MATCH DUNN EDWARDS - FADE TO BLACK (DET629) - EDGES TO BE COPED AT ENDS OF CANOPIES
327	WALL SCONCE - MANUFACTURER: BEGA - STYLE: LED WALL LUMINAIRE - FINISH: BLACK
328	WALL SCONCE - MANUFACTURER: LUMINS - STYLE: 35" LUMISTIK (CL315) - FINISH: MATTE SILVER
329	POTENTIAL "LIFESTYLE" IMAGE LOCATION
330	EXTERIOR INSULATING FINISH SYSTEM (EIFS) - MAIN BODY - MANUFACTURER: DUNN EDWARDS - COLOR: CHALKY (DEC793)
331	EXTERIOR INSULATING FINISH SYSTEM (EIFS) - ACCENT 1 - MANUFACTURER: DUNN EDWARDS - COLOR: FADE TO BLACK (DET629)
332	EXTERIOR INSULATING FINISH SYSTEM (EIFS) - ACCENT 2 - MANUFACTURER: DUNN EDWARDS - COLOR: BARNWOOD GRAY (DET620)
333	EXTERIOR INSULATING FINISH SYSTEM (EIFS) - ACCENT 3 - MANUFACTURER: DUNN EDWARDS - COLOR: DARK LAGOON (DEC788)
334	EXTERIOR INSULATING FINISH SYSTEM (EIFS) - ACCENT 3 - MANUFACTURER: DUNN EDWARDS - COLOR: FLORIOGRAPHY (DET410)

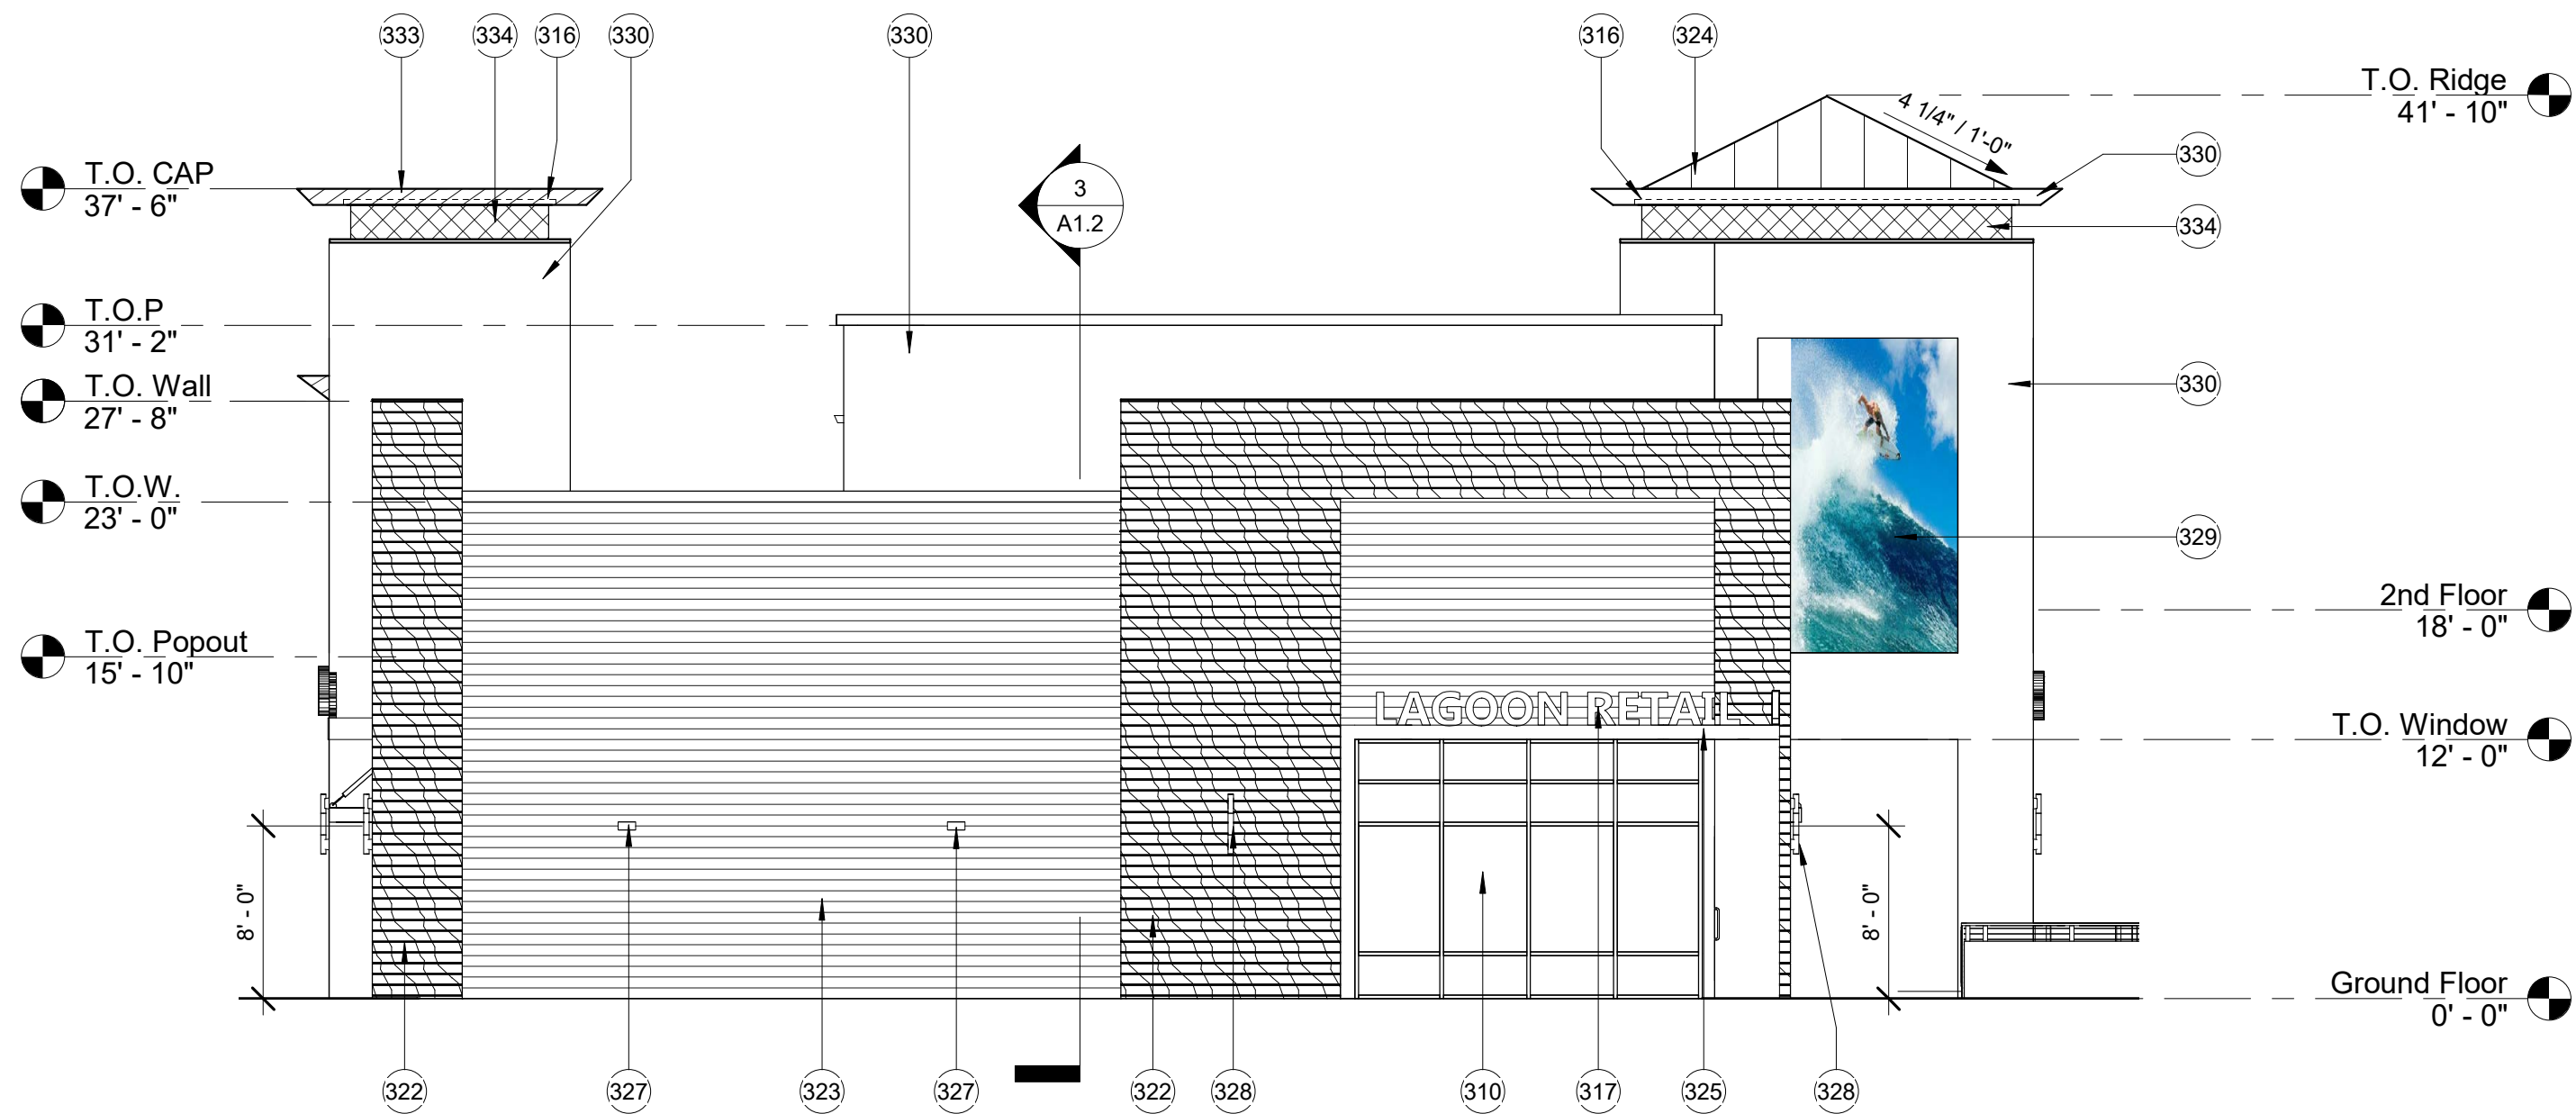


1 East Elevation - Building C
1/8" = 1'-0"

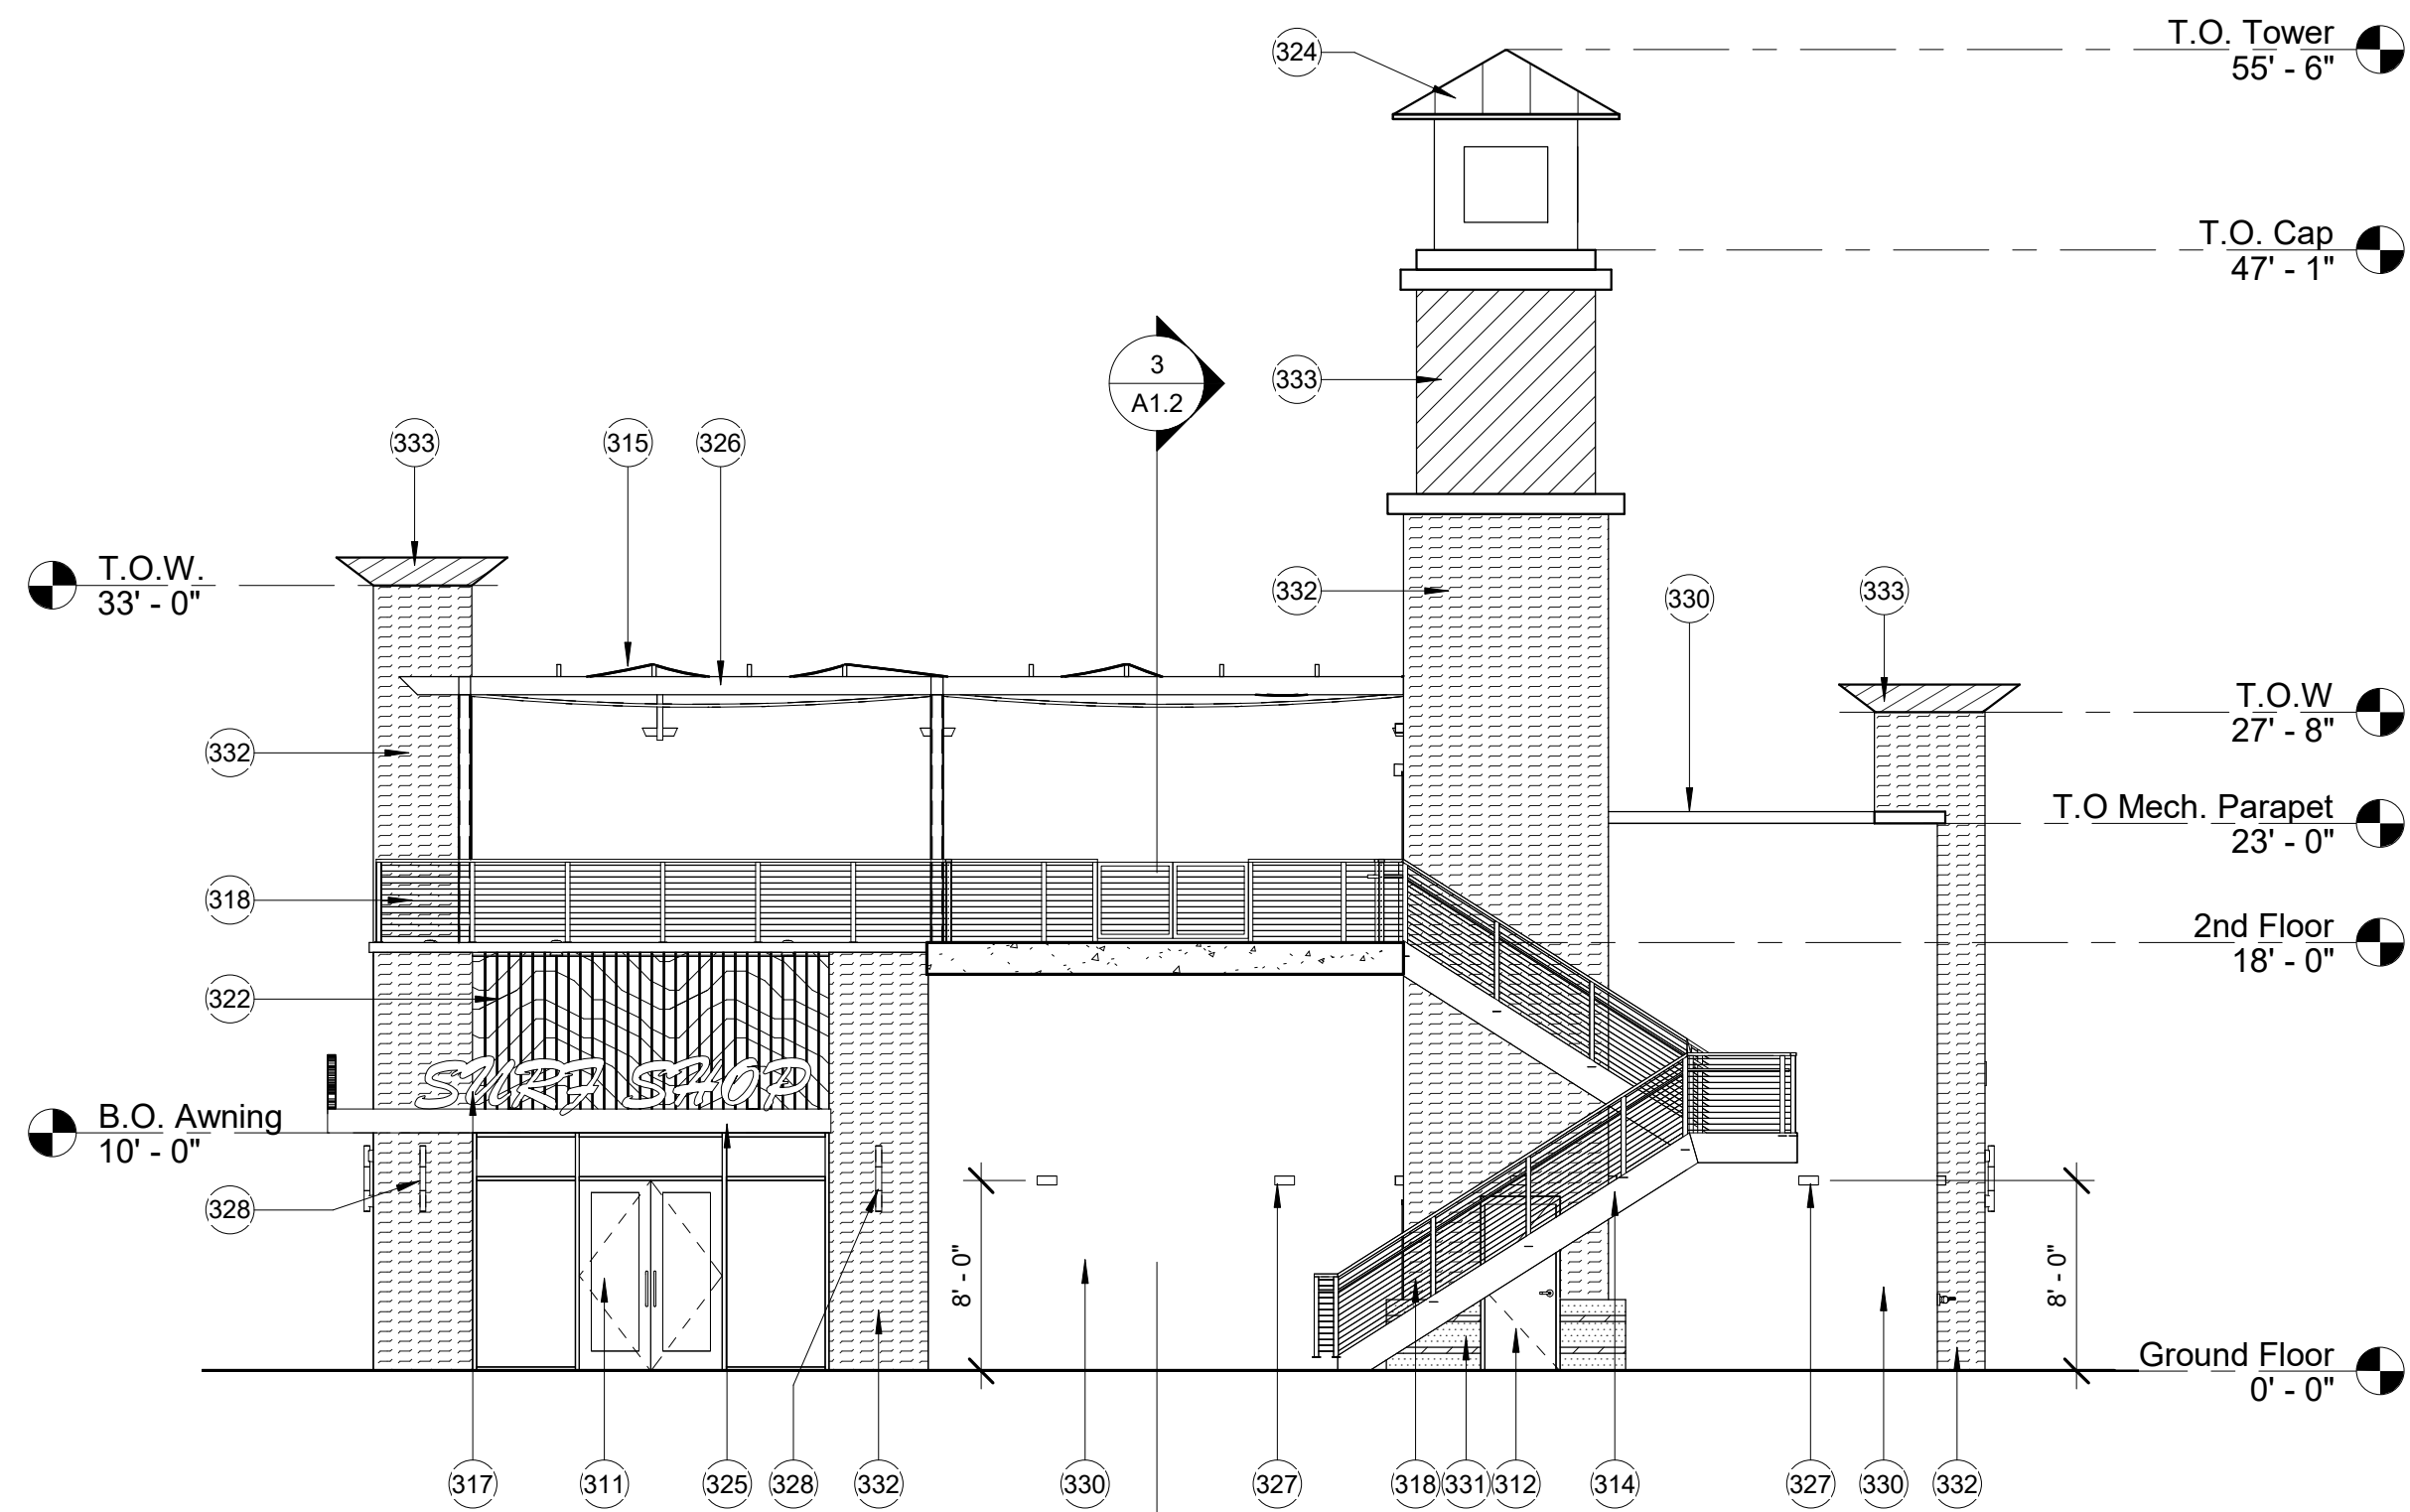

2 West Elevation - Building C
1/8" = 1'-0"

BUILDING C MATERIAL LEGEND:


- Exterior Insulating Finish System - Main Body
Manufacturer: Dunn Edwards
Color: Chalky (DEC793)
- Exterior Insulating Finish System - Accent 1
Manufacturer: Dunn Edwards
Color: Fade to Black (DET629)
- Exterior Insulating Finish System - Accent 2
Manufacturer: Dunn Edwards
Color: Barnwood Gray (DET620)
- Exterior Insulating Finish System - Accent 3
Manufacturer: Dunn Edwards
Color: Dark Lagoon (DEC788)
- Horizontal Plank Siding System (ACM)
Manufacturer: AL13 Architectural Systems
Style: Metallics
Size: 6" Wide Planks
Color: Charcoal Metallic (MC308)
- Horizontal Plank Siding System (ACM)
Manufacturer: AL13 Architectural Systems
Style: Woodlines
Size: 6" Wide Planks
Color: Beach Oak (WD319)
- Horizontal Plank Siding System (ACM)
Manufacturer: AL13 Architectural Systems
Style: Woodgrains
Size: 6" Wide Planks
Color: Maple (WD319)

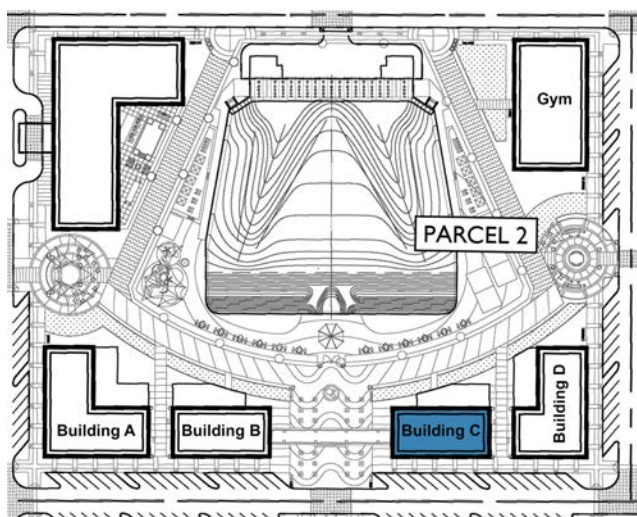

Key Plan 1


adaptive
ARCHITECTS
1630 S. Stapley Drive
Suite 229
Mesa AZ 85204
480 655-0633
www.adaptivearchitectsinc.com

EPS
GROUP

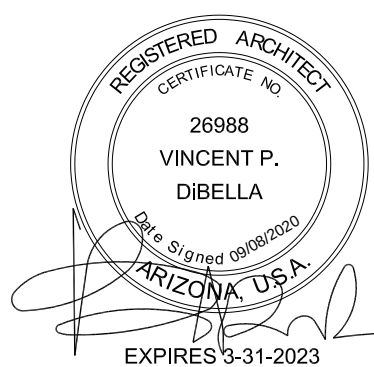


A3.5
9/8/2020

EXTERIOR ELEVATION KEYNOTES	
308	WIDEFLANGE STEEL BEAM SYSTEM - PAINT TO MATCH DUNN EDWARDS - FADE TO BLACK (DET629) - RAKED EDGES AT END BEAMS UPPER DECK (ONLY APPLIES TO BUILDING A)
310	STOREFRONT SYSTEM W/GLAZING - BLACK ANODIZED ALUMIUMM
311	STOREFRONT SYSTEM AND ENTRY - BLACK ANODIZED ALUMINUM
312	HOLLOW METAL DOOR AND FRAME - PAINT TO MATCH HOST WALL
314	STAIR SYSTEM. METAL PAN W/CONCRETE TREAD - STRINGER AND RISER TO MATCH BEAM SYSTEM COLOR. FADE TO BLACK (DET629)
315	FABRIC CANOPY. COLOR TO BE DETERMINED
316	LED COVE LIGHT SYSTEM (DASHED LINE)
317	SIGNAGE LOCATION: EXACT LOCATION TBD; REQUIRES SEPARATE PERMIT
318	STAINLESS STEEL HANDRAIL AND STAINLESS STEEL CABLE GUARDRAIL SYSTEM
337	EXTERIOR INSULATING FINISH SYSTEM (EIFS) - MAIN BODY - MANUFACTURER: DUNN EDWARDS - COLOR: STIEGLITZ SILVER (DET612)
338	EXTERIOR INSULATING FINISH SYSTEM (EIFS) - ACCENT 1 - MANUFACTURER: DUNN EDWARDS - COLOR: DARK LAGOON (DEC788)
339	EXTERIOR INSULATING FINISH SYSTEM (EIFS) - ACCENT 2 - MANUFACTURER: DUNN EDWARDS - COLOR: ROCKY MOUNTAIN RED (DET442)
340	EXTERIOR INSULATING FINISH SYSTEM (EIFS) - COPING - MANUFACTURER: DUNN EDWARDS - COLOR: FADE TO BLACK (DET629)
341	EXTERIOR INSULATING FINISH SYSTEM (EIFS) - ACCENT 3 - MANUFACTURER: DUNN EDWARDS - COLOR: METAL FRINGE (DET626)
342	COLORBODY PORCELAIN TILE - MANUFACTURER: DALTILE - STYLE: SOCIETY - SIZE: 12X24 HORIZONTAL - COLOR: UNION SMOKE (SO48)
343	COLORBODY PORCELAIN TILE 2 - MANUFACTURER: MARAZZI - STYLE: TREVERKCHIC - SIZE: 12X24 HORIZONTAL - COLOR: ITALIANO (MH2M)
344	COLORBODY PORCELAIN TILE 3 - MANUFACTURER: DALTILE - STYLE: TREVERKCHIC - SIZE: 12X24 HORIZONTAL - COLOR: AMERICANO (MH2P)
345	GLAZED PORCELAIN TILE - MANUFACTURER: RANGO - STYLE: CALABRIA - SIZE: 12X24 HORIZONTAL - COLOR: BIANCO (BI)
346	PANORAMIC PORCELAIN SURFACE - MANUFACTURER: DALTILE - STYLE: COUTURE SELECTION - COLOR: PATCHWORK SILVER (CM30)
347	BLACK FABRIC AWNING SYSTEM; EXACT COLOR AND MANUFACTURER TBD
348	6" TUBE STEEL FRAME SYSTEM - PAINT TO MATCH DUNN EDWARDS - METAL FRINGE (DET626)
349	PERFORATED METAL MESH SCREEN - MANUFACTURER: McNICHOLS - STYLE: 3/16" ROUND ON 1/4" STAGGERED CENTERS (51% OPEN AREA) - COLOR: TO BE LEFT EXPOSED
350	WALL SCONCE - MANUFACTURER: VISA LIGHTING - STYLE: COLONNADE (OW1055) - FINISH: MATTE BRONZE
351	DARK ANODIZED ALUMINUM FRAME WINDOW - PAINT TO MATCH STOREFRONT FRAME

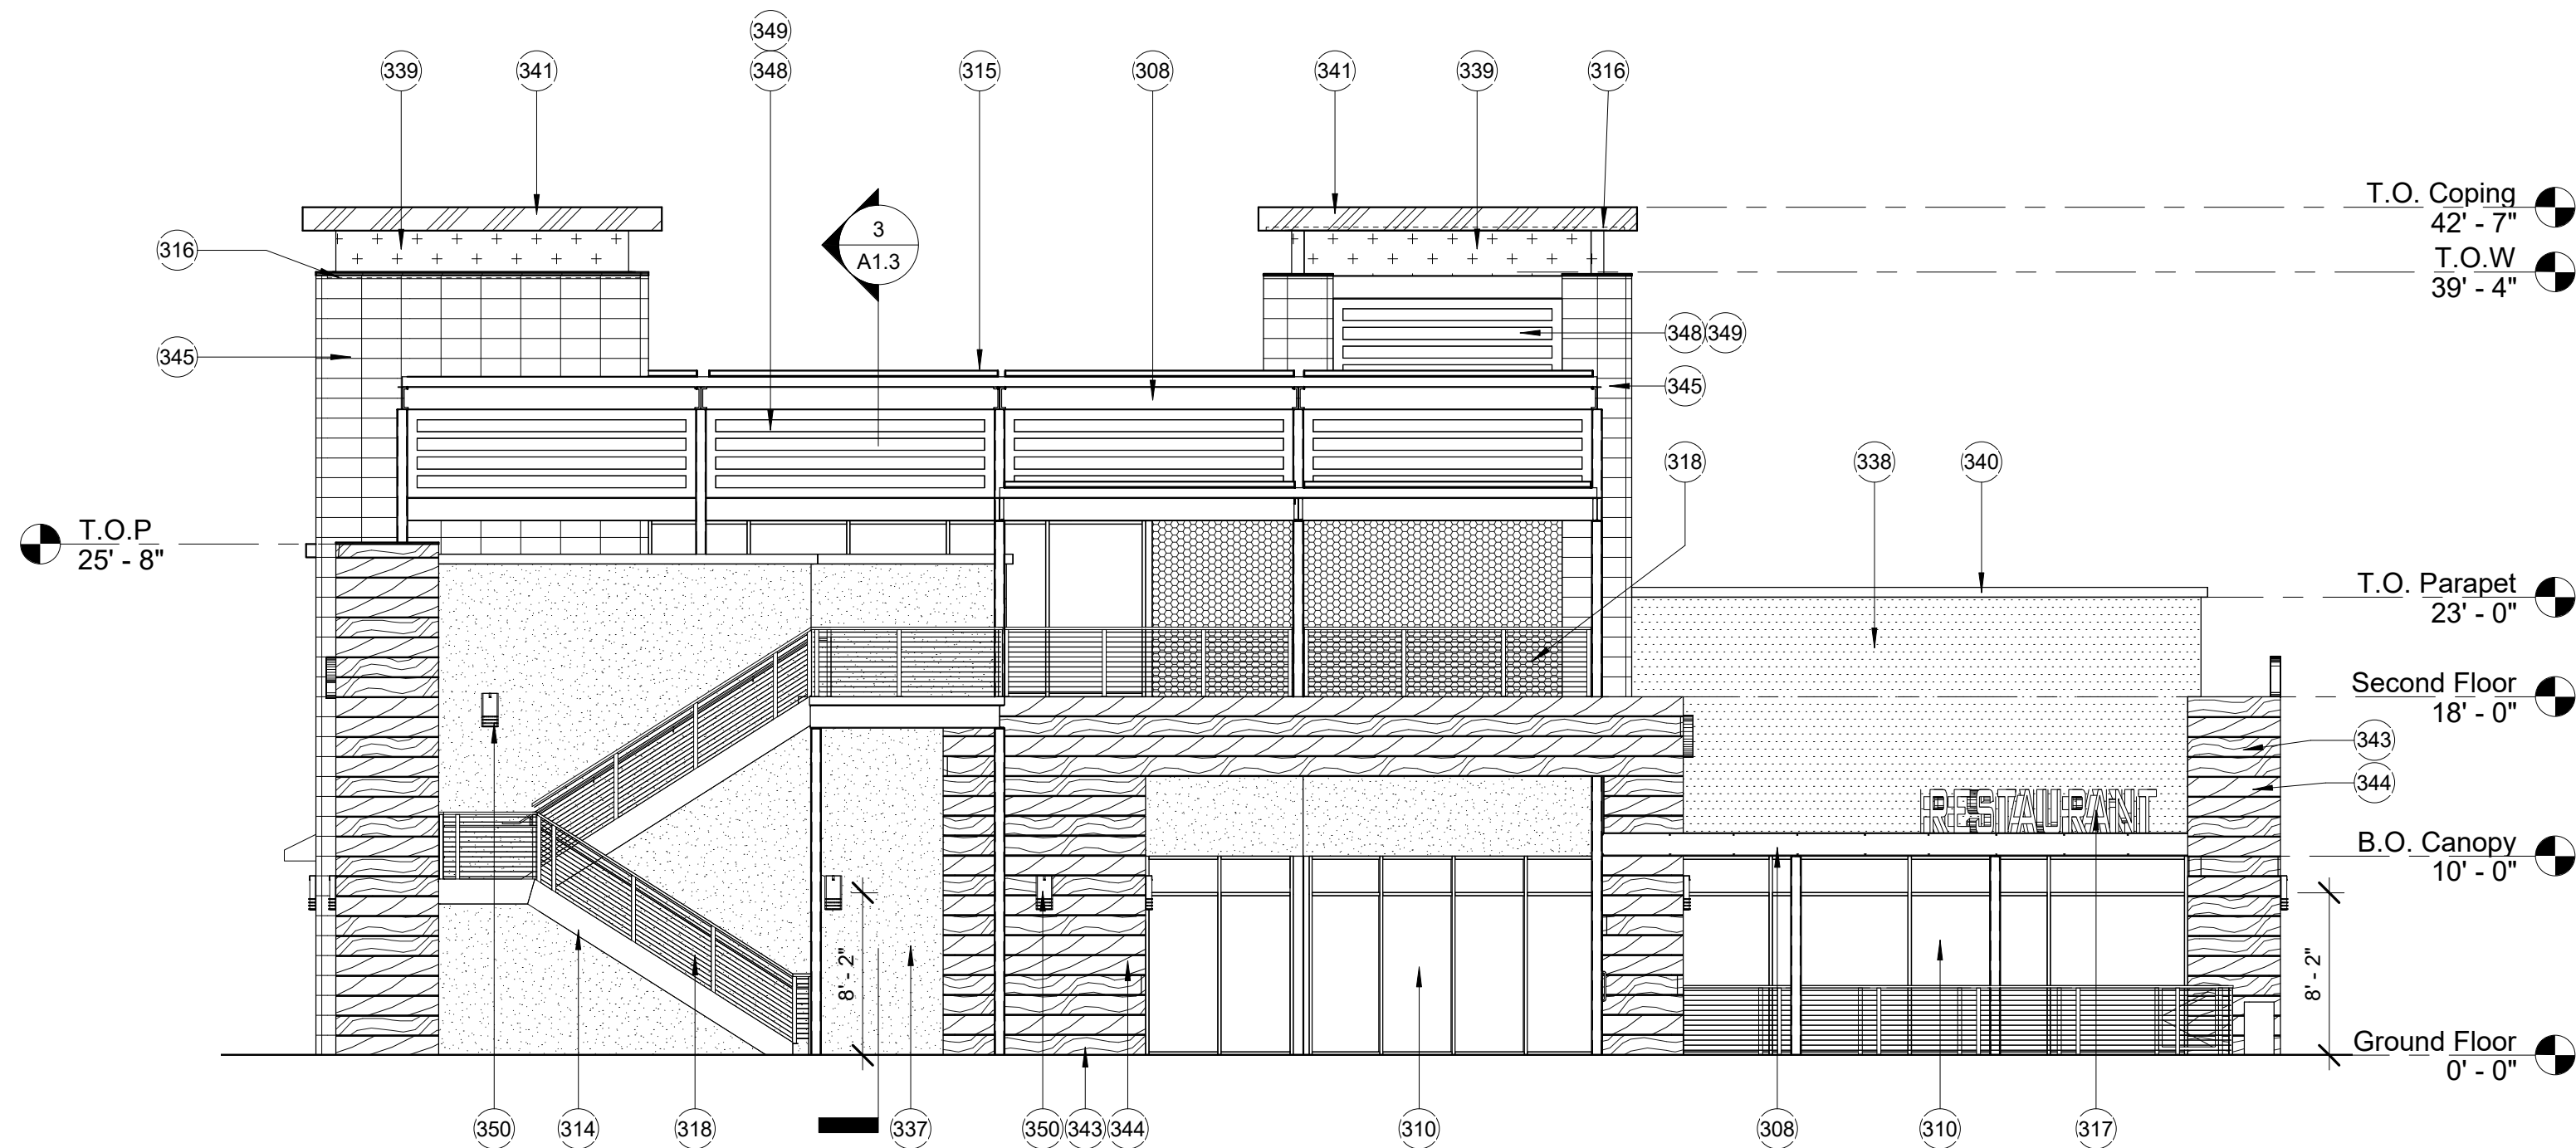


1 North Elevation - Building D
1/8" = 1'-0"

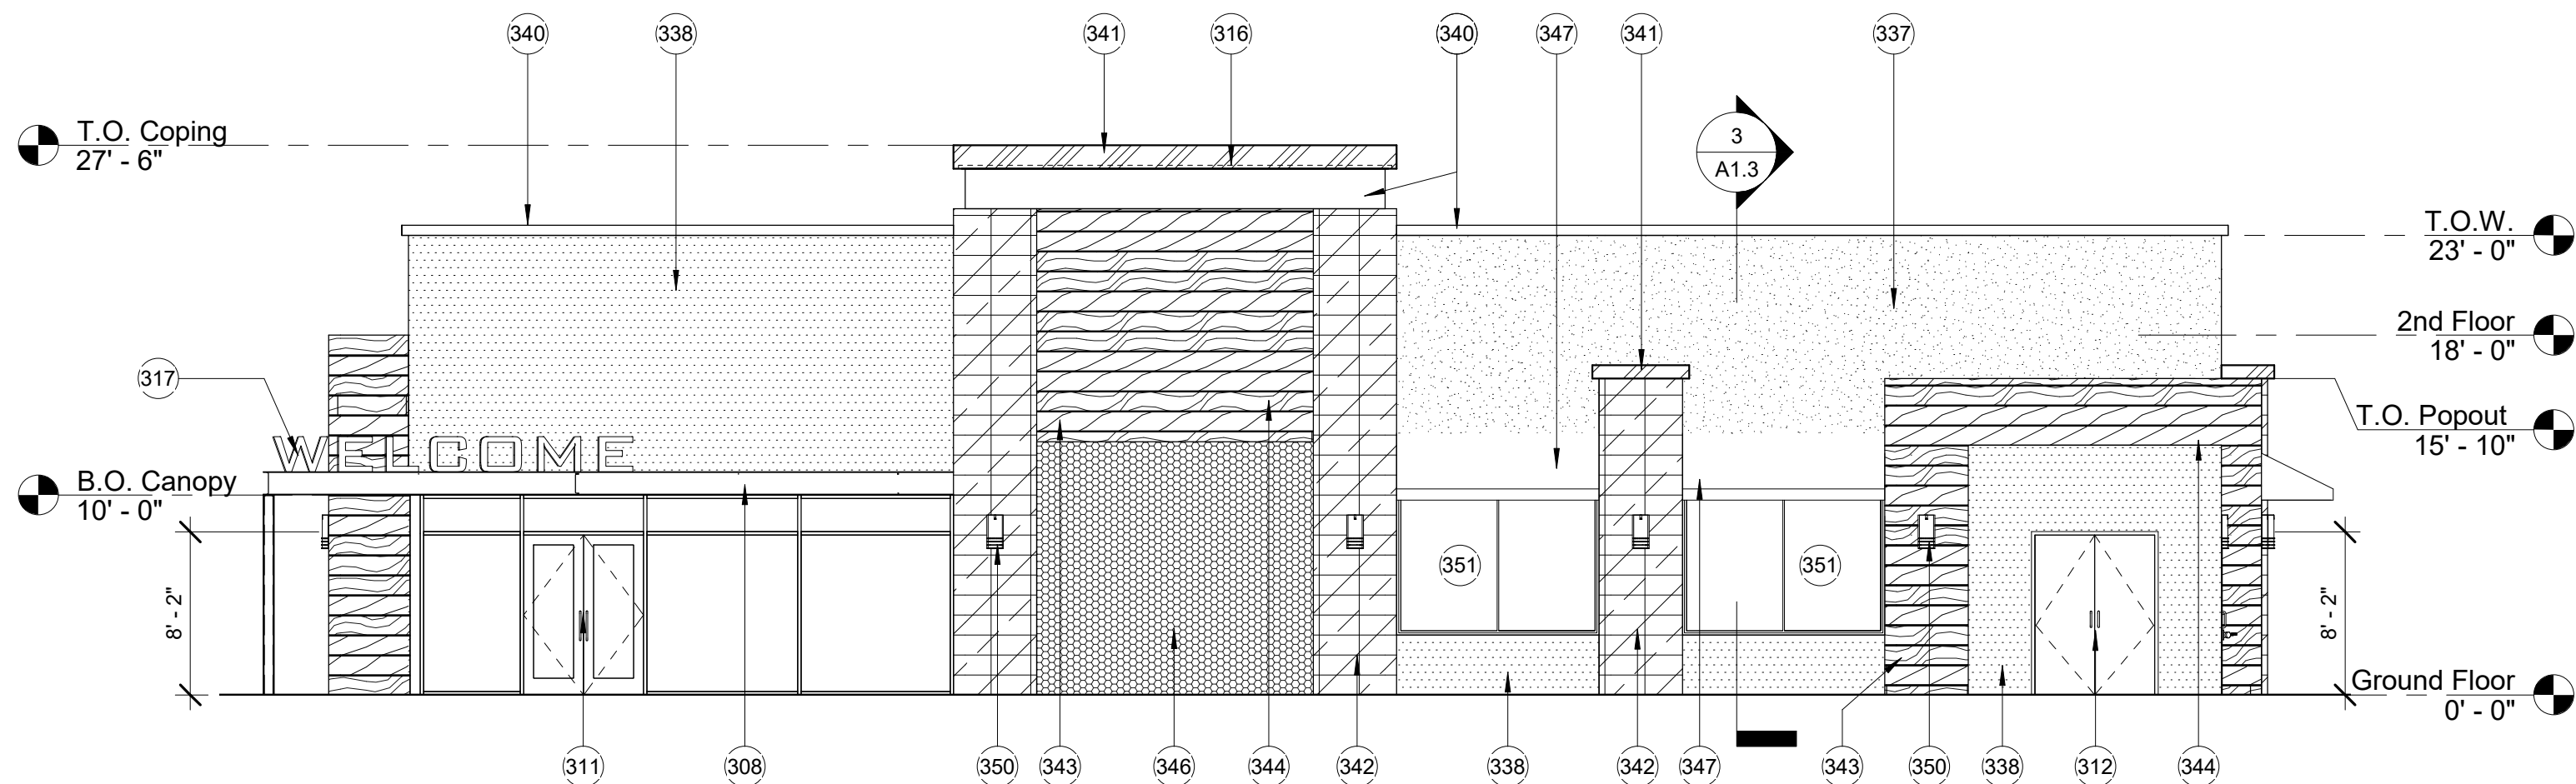


2 South Elevation - Building D
1/8" = 1'-0"

BUILDING D MATERIAL LEGEND:


- Exterior Insulating Finish System - Main Body
Manufacturer: Dunn Edwards
Color: Stieglitz Silver (DET612)
- Exterior Insulating Finish System - Accent 1
Manufacturer: Dunn Edwards
Color: Dark Lagoon (DEC788)
- Exterior Insulating Finish System - Accent 2
Manufacturer: Dunn Edwards
Color: Rocky Mountain Red (DET442)
- Exterior Insulating Finish System - Coping
Manufacturer: Dunn Edwards
Color: Fade To Black (DET629)
- Exterior Insulating Finish System - Accent 3
Manufacturer: Dunn Edwards
Color: Metal Fringe (DET626)
- Glazed Porcelain Tile
Manufacturer: Rango
Style: Calabria - Stone Look
Size: 12 x 24 Horizontal
Color: Bianco (BI)
- Colorbody Porcelain Tile
Manufacturer: Daltile
Style: Society - Stone Look
Size: 12 x 24 Horizontal
Color: Union Smoke (SO48)
- Colorbody Porcelain Tile
Manufacturer: Marazzi
Style: Treverkchic - Wood Look
Size: 12 x 24 Horizontal
Color: Italiano (MH2M)
- Colorbody Porcelain Tile
Manufacturer: Marazzi
Style: Treverkchic - Wood Look
Size: 12 x 24 Horizontal
Color: Americano (MH2P)
- Panoramic Porcelain Surface
Manufacturer: Daltile
Style: Couture Selection
Color: Patchwork Silver (CM30)

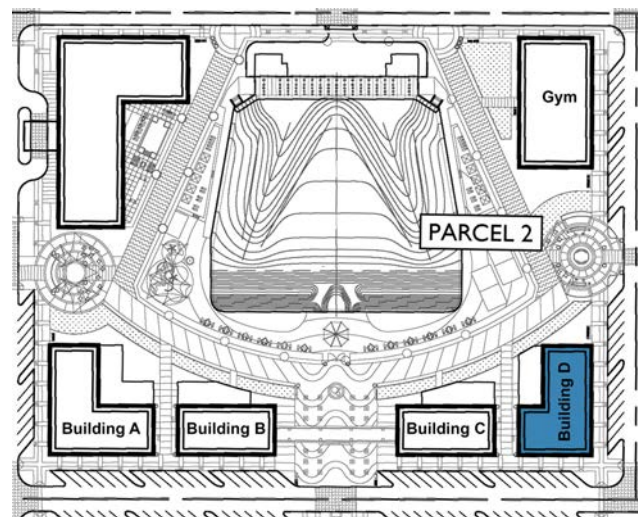

Key Plan 1

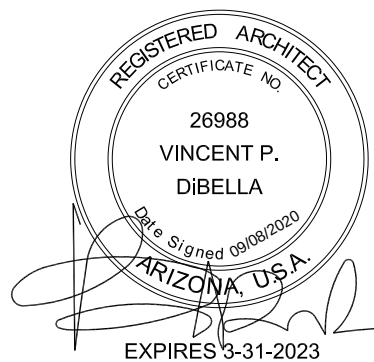


A3.6
9/8/2020

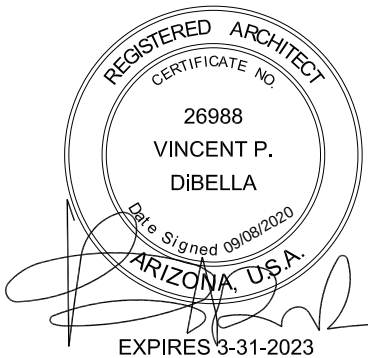


EXTERIOR ELEVATION KEYNOTES	
308	WIDEFLANGE STEEL BEAM SYSTEM - PAINT TO MATCH DUNN EDWARDS - FADE TO BLACK (DET629) - RAKED EDGES AT END BEAMS UPPER DECK (ONLY APPLIES TO BUILDING A)
310	STOREFRONT SYSTEM W/GLAZING - BLACK ANODIZED ALUMINUM
311	STOREFRONT SYSTEM AND ENTRY - BLACK ANODIZED ALUMINUM
312	HOLLOW METAL DOOR AND FRAME - PAINT TO MATCH HOST WALL
314	STAIR SYSTEM, METAL PAN W/CONCRETE TREAD - STRINGER AND RISER TO MATCH BEAM SYSTEM COLOR: FADE TO BLACK (DET629)
315	FABRIC CANOPY, COLOR TO BE DETERMINED
316	LED COVE LIGHT SYSTEM (DASHED LINE)
317	SIGNAGE LOCATION: EXACT LOCATION TBD; REQUIRES SEPARATE PERMIT
318	STAINLESS STEEL HANDRAIL AND STAINLESS STEEL CABLE GUARDRAIL SYSTEM
337	EXTERIOR INSULATING FINISH SYSTEM (EIFS) - MAIN BODY - MANUFACTURER: DUNN EDWARDS - COLOR: STIEGLITZ SILVER (DET612)
338	EXTERIOR INSULATING FINISH SYSTEM (EIFS) - ACCENT 1 - MANUFACTURER: DUNN EDWARDS - COLOR: DARK LAGOON (DEC788)
339	EXTERIOR INSULATING FINISH SYSTEM (EIFS) - ACCENT 2 - MANUFACTURER: DUNN EDWARDS - COLOR: ROCKY MOUNTAIN RED (DET442)
340	EXTERIOR INSULATING FINISH SYSTEM (EIFS) - COPING - MANUFACTURER: DUNN EDWARDS - COLOR: FADE TO BLACK (DET629)
341	EXTERIOR INSULATING FINISH SYSTEM (EIFS) - ACCENT 3 - MANUFACTURER: DUNN EDWARDS - COLOR: METAL FRINGE (DET626)
342	COLORBODY PORCELAIN TILE - MANUFACTURER: DALTILE - STYLE: SOCIETY - SIZE: 12X24 HORIZONTAL - COLOR: UNION SMOKE (SO48)
343	COLORBODY PORCELAIN TILE 2 - MANUFACTURER: MARAZZI - STYLE: TREVERKCHIC - SIZE: 12X24 HORIZONTAL - COLOR: ITALIANO (MH2M)
344	COLORBODY PORCELAIN TILE 3 - MANUFACTURER: DALTILE - STYLE: TREVERKCHIC - SIZE: 12X24 HORIZONTAL - COLOR: AMERICANO (MH2P)
345	GLAZED PORCELAIN TILE - MANUFACTURER: RANGO - STYLE: CALABRIA - SIZE: 12X24 HORIZONTAL - COLOR: BIANCO (BI)
347	BLACK FABRIC AWNING SYSTEM, EXACT COLOR AND MANUFACTURER TBD
348	6" TUBE STEEL FRAME SYSTEM - PAINT TO MATCH DUNN EDWARDS - METAL FRINGE (DET626)
349	PERFORATED METAL MESH SCREEN - MANUFACTURER: McNICHOLS - STYLE: 3/16" ROUND ON 1/4" STAGGERED CENTERS (51% OPEN AREA) - COLOR: TO BE LEFT EXPOSED
350	WALL SCONCE - MANUFACTURER: VISA LIGHTING - STYLE: COLONNADE (OW1055) - FINISH: MATTE BRONZE
351	DARK ANODIZED ALUMINUM FRAME WINDOW - PAINT TO MATCH STOREFRONT FRAME
352	FIRE DEPARTMENT CONNECTION

BUILDING D MATERIAL LEGEND:


- Exterior Insulating Finish System - Main Body
Manufacturer: Dunn Edwards
Color: Stieglitz Silver (DET612)
- Exterior Insulating Finish System - Accent 1
Manufacturer: Dunn Edwards
Color: Dark Lagoon (DEC788)
- Exterior Insulating Finish System - Accent 2
Manufacturer: Dunn Edwards
Color: Rocky Mountain Red (DET442)
- Exterior Insulating Finish System - Copping
Manufacturer: Dunn Edwards
Color: Fade To Black (DET629)
- Exterior Insulating Finish System - Accent 3
Manufacturer: Dunn Edwards
Color: Metal Fringe (DET626)
- Glazed Porcelain Tile
Manufacturer: Rango
Style: Calabria - Stone Look
Size: 12 x 24 Horizontal
Color: Bianco (BI)
- Colorbody Porcelain Tile
Manufacturer: Daltile
Style: Society - Stone Look
Size: 12 x 24 Horizontal
Color: Union Smoke (SO48)
- Colorbody Porcelain Tile
Manufacturer: Marazzi
Style: Treverkchic - Wood Look
Size: 12 x 24 Horizontal
Color: Italiano (MH2M)
- Colorbody Porcelain Tile
Manufacturer: Daltile
Style: Treverkchic - Wood Look
Size: 12 x 24 Horizontal
Color: Americano (MH2P)
- Panoramic Porcelain Surface
Manufacturer: Daltile
Style: Couture Selection
Color: Patchwork Silver (CM30)

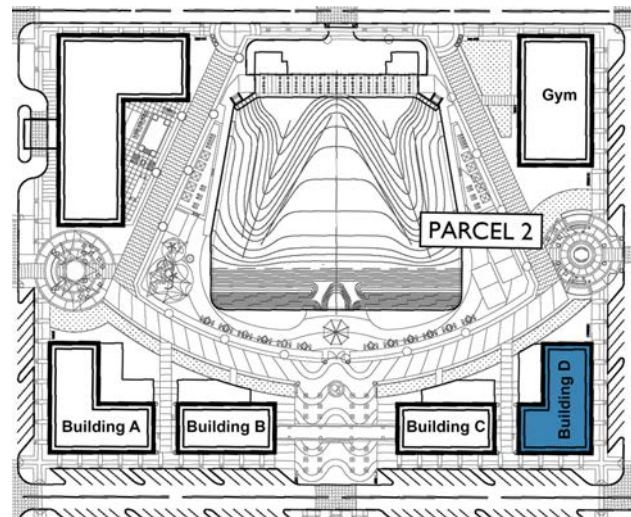

Key Plan

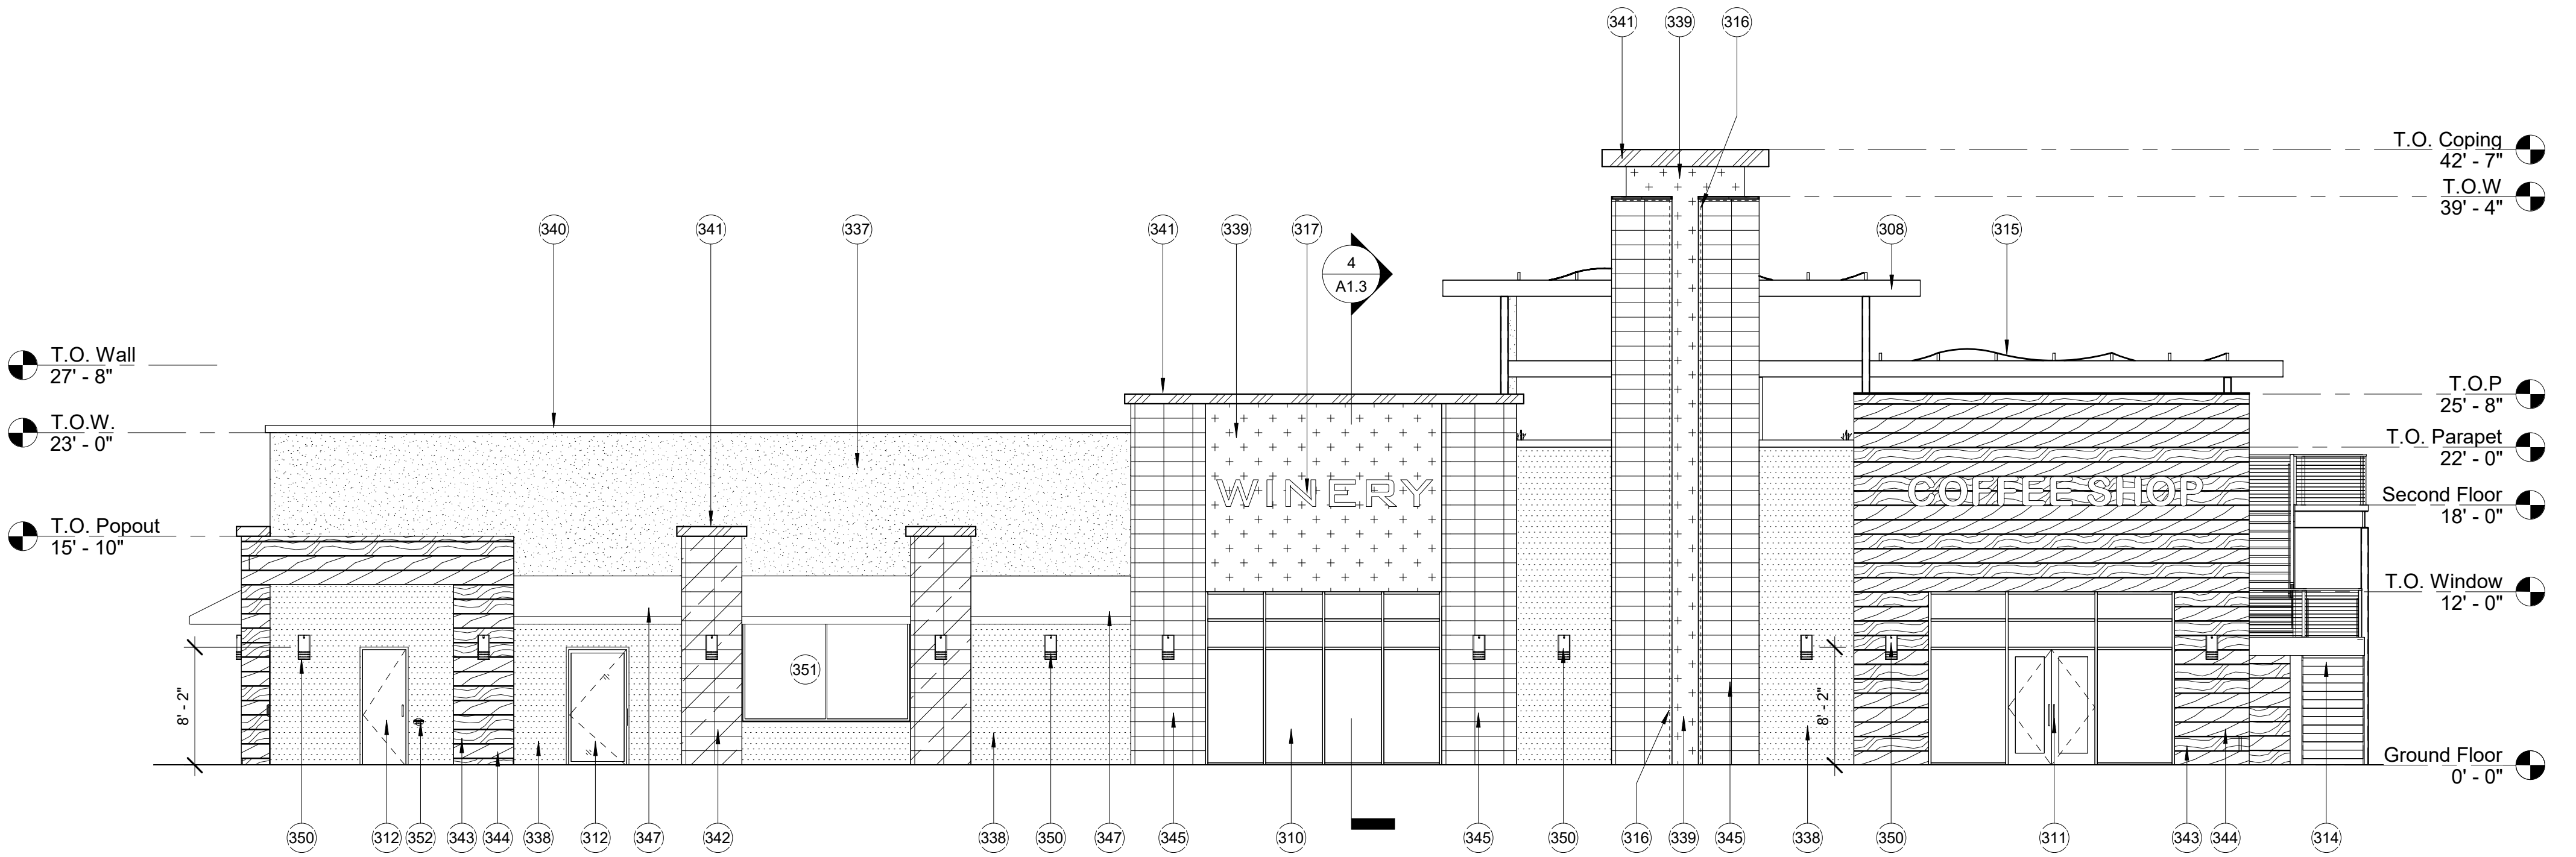


1 East Elevation - Building D
1/8" = 1'-0"

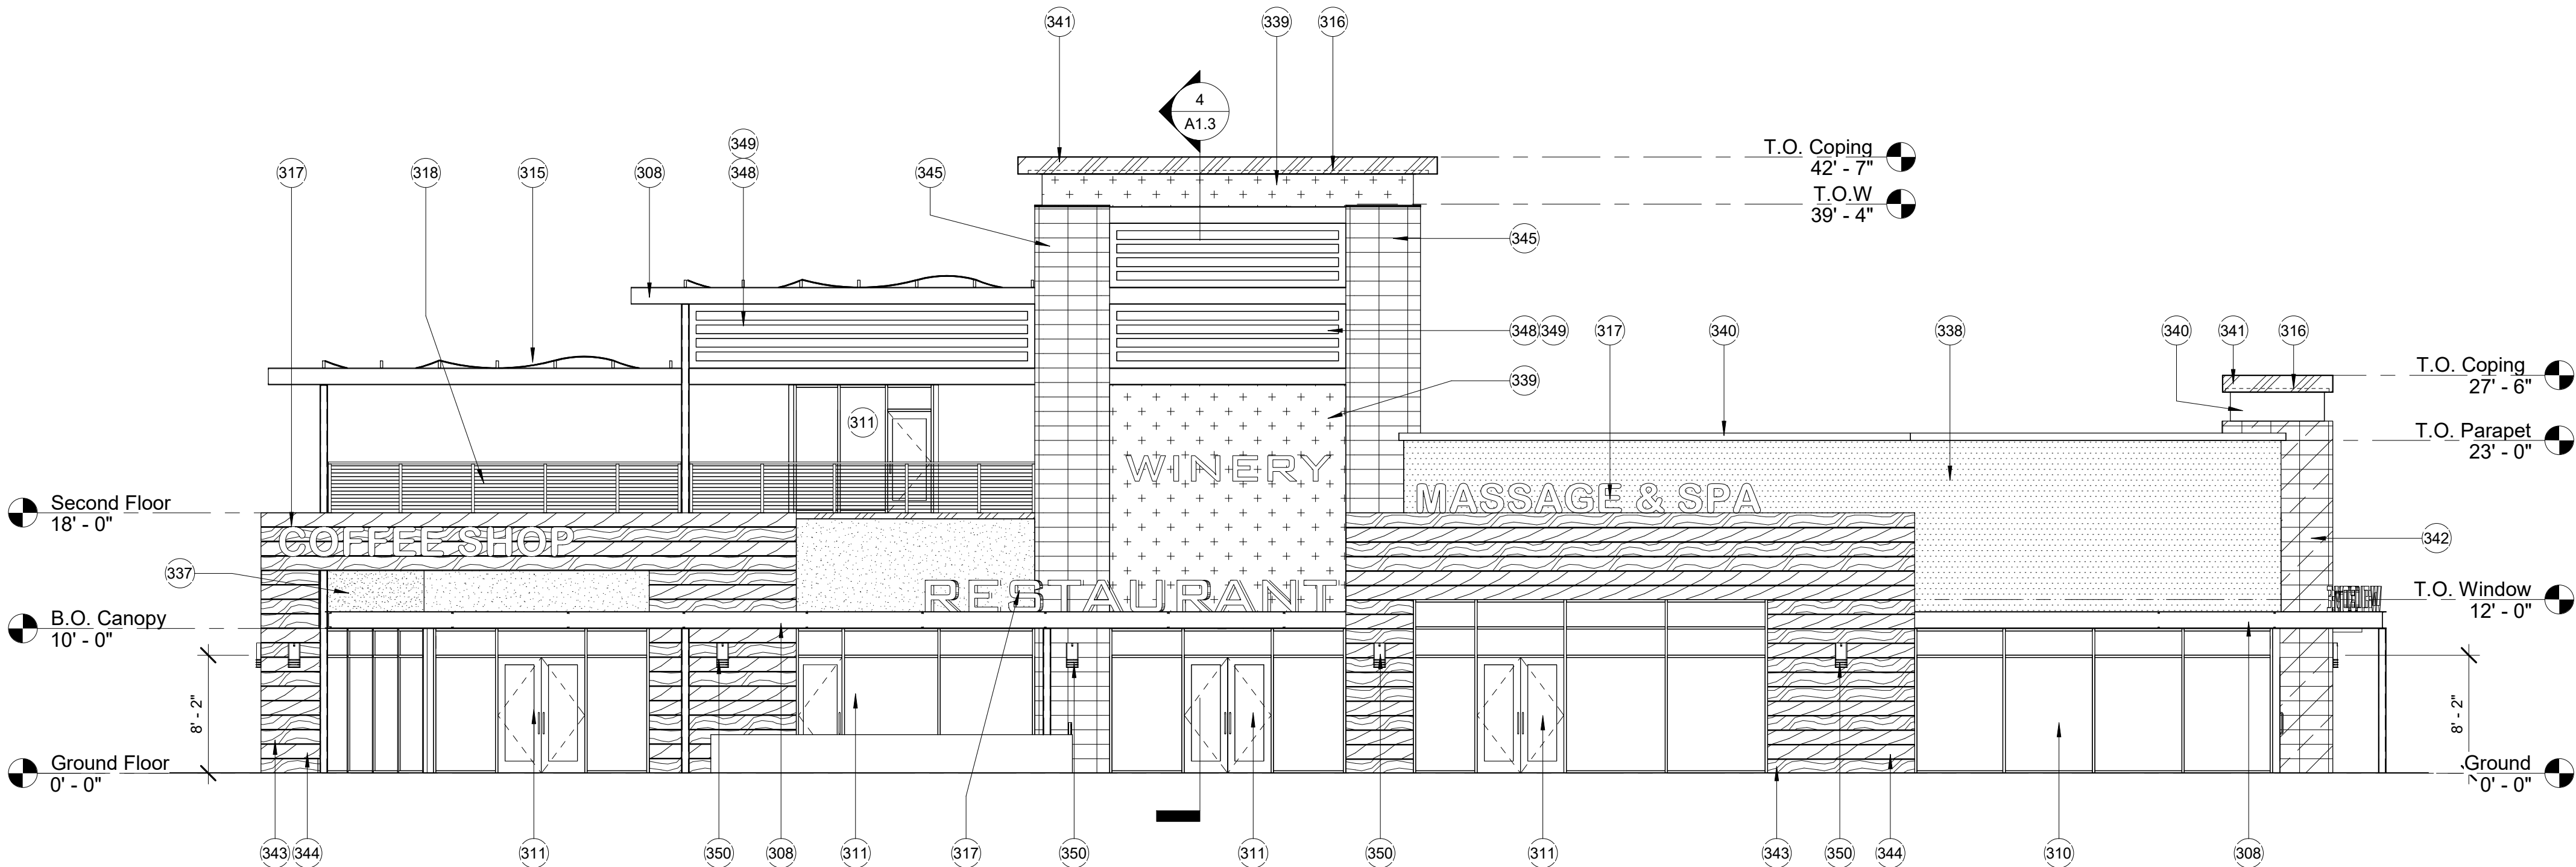


2 West Elevation - Building D
1/8" = 1'-0"

EXTERIOR ELEVATION KEYNOTES	
310	STOREFRONT SYSTEM W/GLAZING - BLACK ANODIZED ALUMINUM
311	STOREFRONT SYSTEM AND ENTRY - BLACK ANODIZED ALUMINUM
314	STAIR SYSTEM - METAL PAN W/CONCRETE TREAD - STRINGER AND RISER TO MATCH BEAM SYSTEM COLOR: FADE TO BLACK (DET629)
316	LED COVE LIGHT SYSTEM (DASHED LINE)
317	SIGNAGE LOCATION: EXACT LOCATION TBD; REQUIRES SEPARATE PERMIT
318	STAINLESS STEEL HANDRAIL AND STAINLESS STEEL CABLE GUARDRAIL SYSTEM
328	WALL SCONCE - MANUFACTURER: LUMINS - STYLE: 35° LUMISTIK (CL315) - FINISH: MATTE SILVER
329	POTENTIAL "LIFESTYLE" IMAGE LOCATION
351	DARK ANODIZED ALUMINUM FRAME WINDOW - PAINT TO MATCH STOREFRONT FRAME
355	EXTERIOR INSULATING FINISH SYSTEM (EIFS) - MAIN BODY - MANUFACTURER: DUNN EDWARDS - COLOR: YANKEE DOODLE (DET578)
356	EXTERIOR INSULATING FINISH SYSTEM (EIFS) - ACCENT 1 - MANUFACTURER: DUNN EDWARDS - COLOR: CHALKY (DEC793)
357	EXTERIOR INSULATING FINISH SYSTEM (EIFS) - ACCENT 2 - MANUFACTURER: DUNN EDWARDS - COLOR: CHIVE (DE5559)
358	TUBE STEEL FRAME SYSTEM. PAINT TO MATCH DUNN EDWARDS - EQUINOX (DET616)
359	HORIZONTAL PLANK SIDING SYSTEM (ACM SYSTEM) - MANUFACTURER: AL13 ARCHITECTURAL SYSTEMS - STYLE: METALLICS - SIZE: 6" WIDE HORIZONTAL - COLOR: PEWTER METALLIC
360	PERFORATED METAL MESH SCREEN - MANUFACTURER: McNICHOLS - STYLE: 3/16" ROUND ON 1/4" STAGGERED CENTERS (51% OPEN AREA) - COLOR: TO BE LEFT EXPOSED
361	PERFORATED METAL MESH SCREEN - MANUFACTURER: McNICHOLS - STYLE: 1/4" ROUND ON 3/8" STAGGERED CENTERS (40% OPEN AREA) - COLOR: TO BE LEFT EXPOSED
362	WIDEFLANGE BEAM AND PURLIN SYSTEM. PAINT TO MATCH DUNN EDWARDS - FADE TO BLACK (DET629)
363	WIDEFLANGE COLUMN - PAINT TO MATCH DUNN EDWARDS - FADE TO BLACK
364	STANDING SEAM ROOFING SYSTEM - MANUFACTURER: ATAS INTERNATIONAL - STYLE: 2" FIELD LOK - COLOR: CHARCOAL GREY (62)
365	TUBE STEEL COLUMN. PAINT TO MATCH DUNN EDWARDS - FADE TO BLACK
366	GLASS GARAGE DOOR SYSTEM. MATCH STOREFRONT SYSTEM
367	TUBE STEEL LOUVER SYSTEM. TUBE STEEL ELEMENTS TO MATCH DUNN EDWARDS - FADE TO BLACK. LOUVERS TO MATCH DUNN EDWARDS - CHIVE (DE5559)
368	CANOPY LIGHT

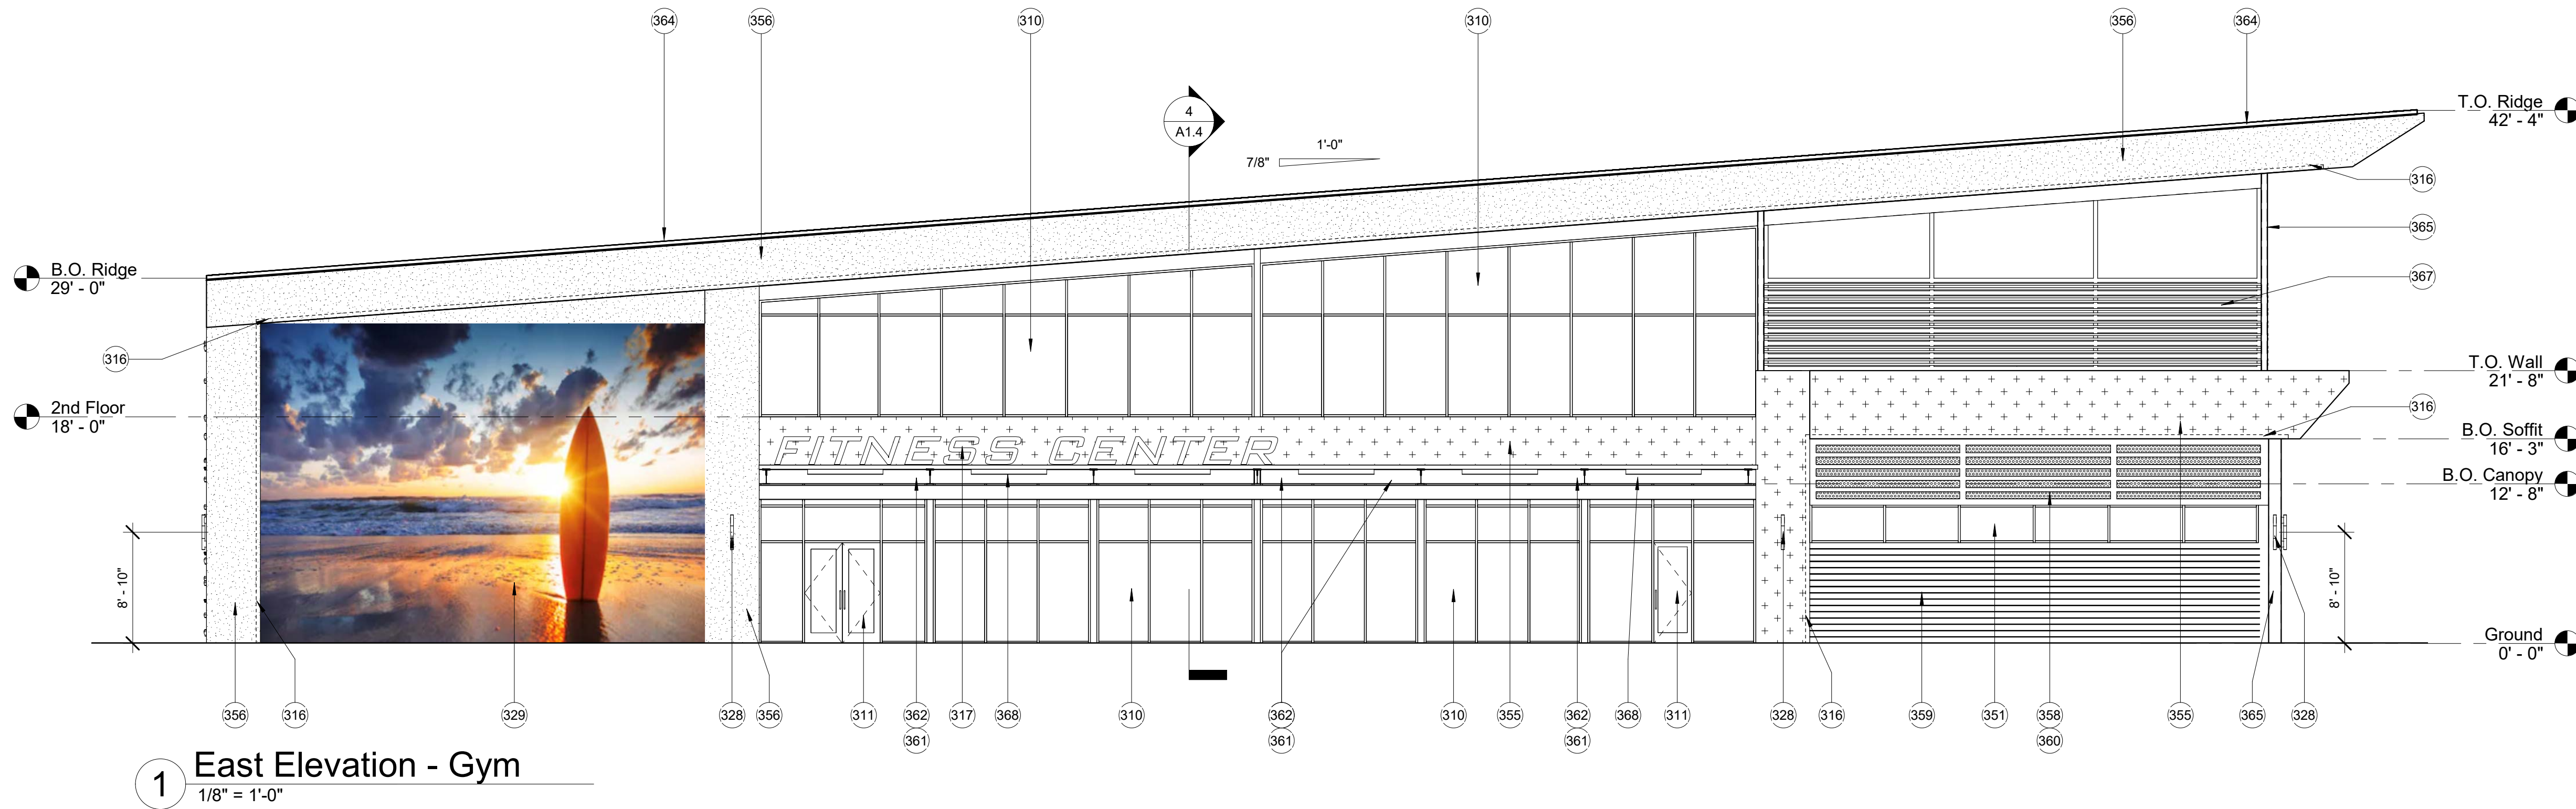


1 East Elevation - Gym
1/8" = 1'-0"

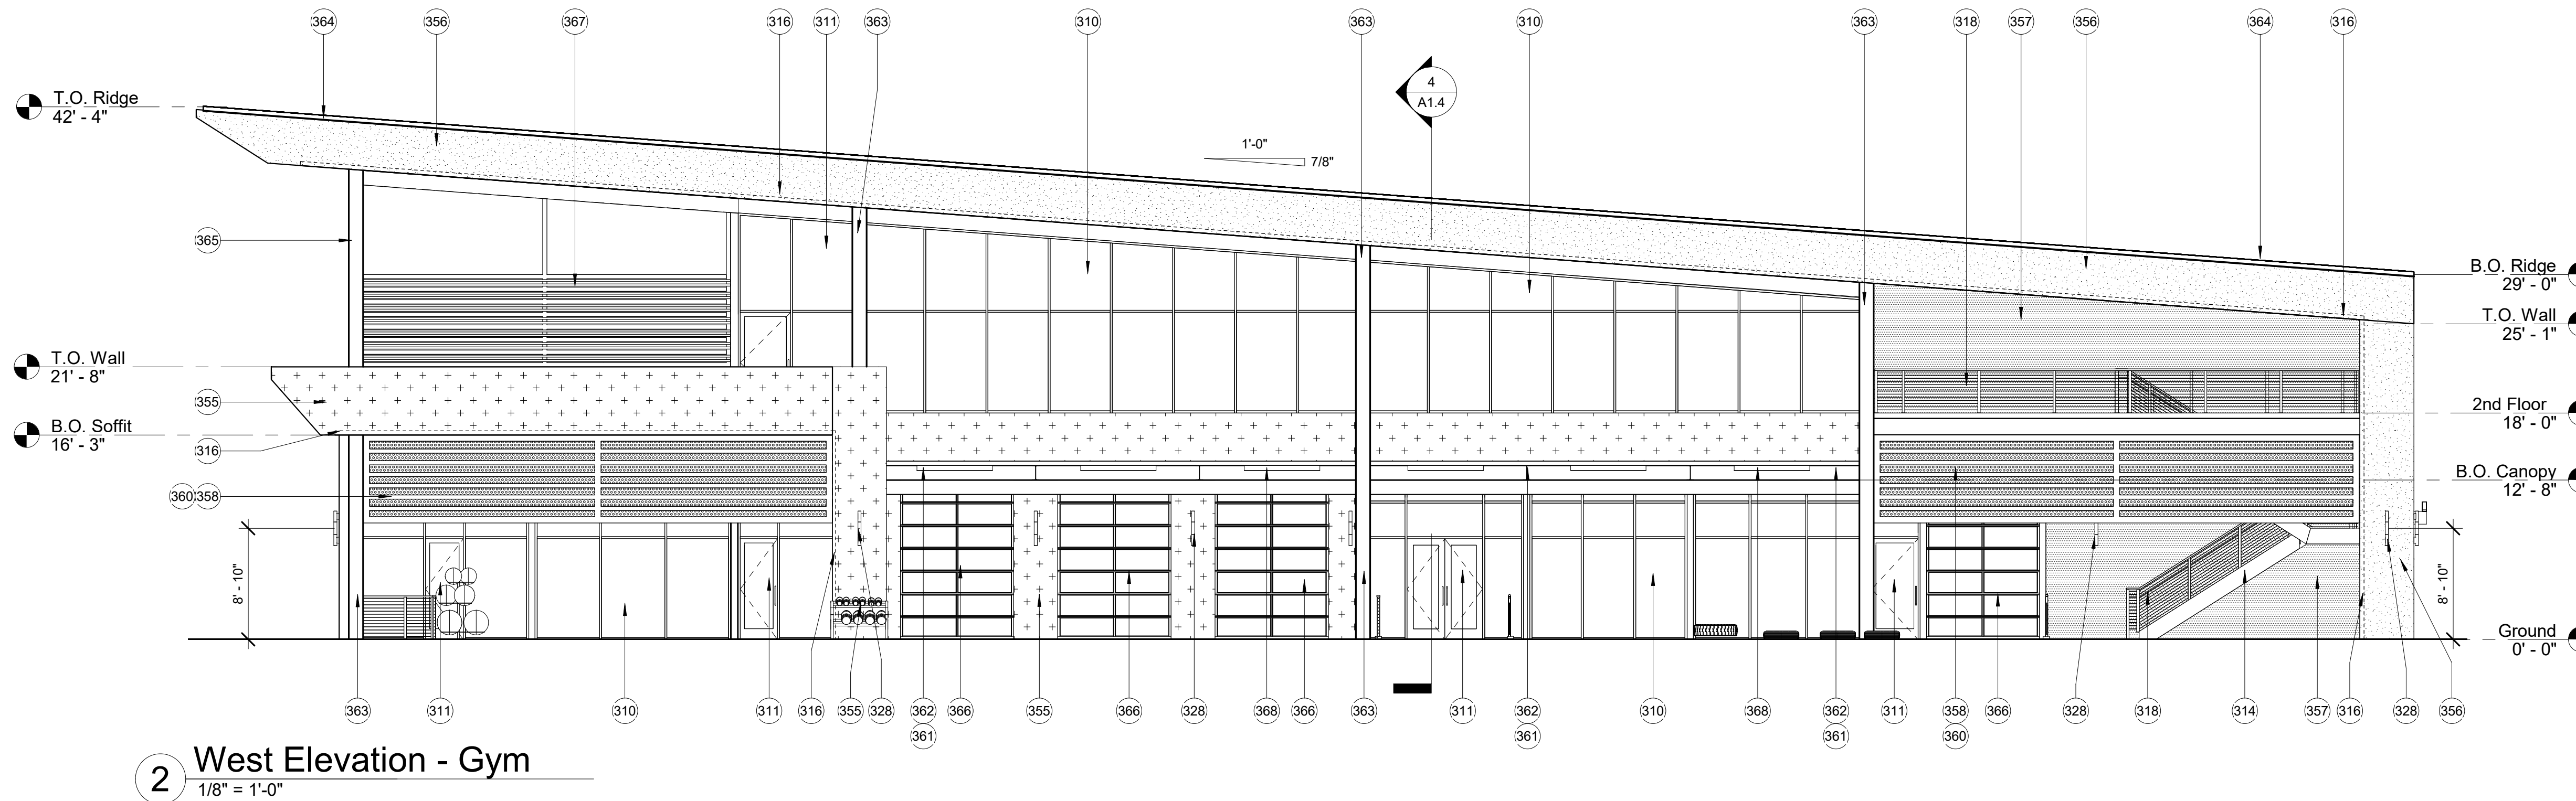

2 West Elevation - Gym
1/8" = 1'-0"

GYM MATERIAL LEGEND:

- Exterior Insulating Finish System - Main Body
Manufacturer: Dunn Edwards
Color: Yankee Doodle (DET578)
- Exterior Insulating Finish System - Accent 1
Manufacturer: Dunn Edwards
Color: Chalky (DEC793)
- Exterior Insulating Finish System - Accent 2
Manufacturer: Dunn Edwards
Color: Chive (DE5559)
- Tube Steel Elements
Manufacturer: Dunn Edwards
Color: Equinox (DET616)
- Horizontal Plank Siding System (ACM)
Manufacturer: AL13 Architectural Systems
Style: Metallics
Size: 6" Wide Planks
Color: Pewter Metallic (MC322)
- Perforated Metal Screen Mesh System
Manufacturer: McNichols
Style: Round Carbon Steel
Size: 3/16" Round on 1/4" Staggered Centers
Color: Left Exposed.

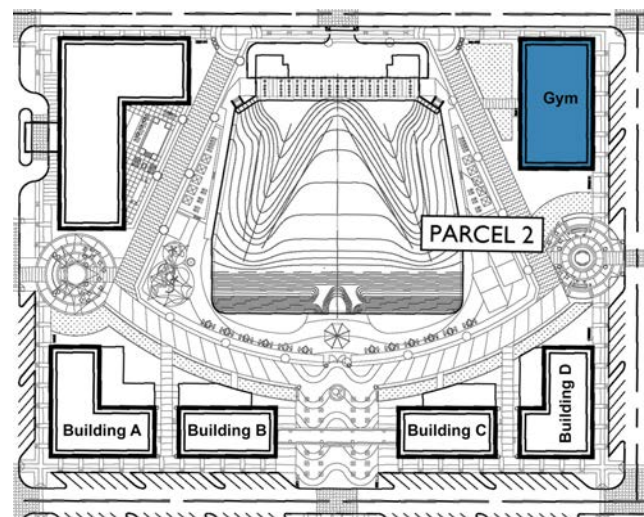

Key Plan 1



A3.9
9/8/2020