KEYED MATERIALS

1.	PAINTED TILT-UP CONCRETE WALL	C0-01
2.	EXPOSED CAST IN PLACE CONCRETE WALL	C0-03
3.	PAINTED STEEL STRUCTURE	ST-02
4.	CORTEN WEATHERING STEEL CLADDING	MP-01
5.	BRONZE ANODIZED SHEET METAL CLADDING	MP-02
6.	BRONZE ANODIZED WINDOW FRAMES	AL-01
7.	CLEAR INSULATED GLAZING UNITS	GL-02
8.	PAINTED HOLLOW METAL DOOR	ST-02
9.	OVERHEAD ROLL UP DOOR	ST-02
10.	LOUVERED EQUIPMENT SCREEN WALL	ST-02
11.	8X8X16 SCORED CMU BLOCK	CM-01
12.	STEEL PICKET FENCING LEFT TO WEATHER	ST-03
13.	PAINTED STEEL PICKET FENCE / GATE	ST-02
14.	PAINTED STEEL SHEET SITE GATE / FENCE	ST-02

SEE SHEET DR4.01 FOR MATERIAL IMAGES & SPECIFICATIONS

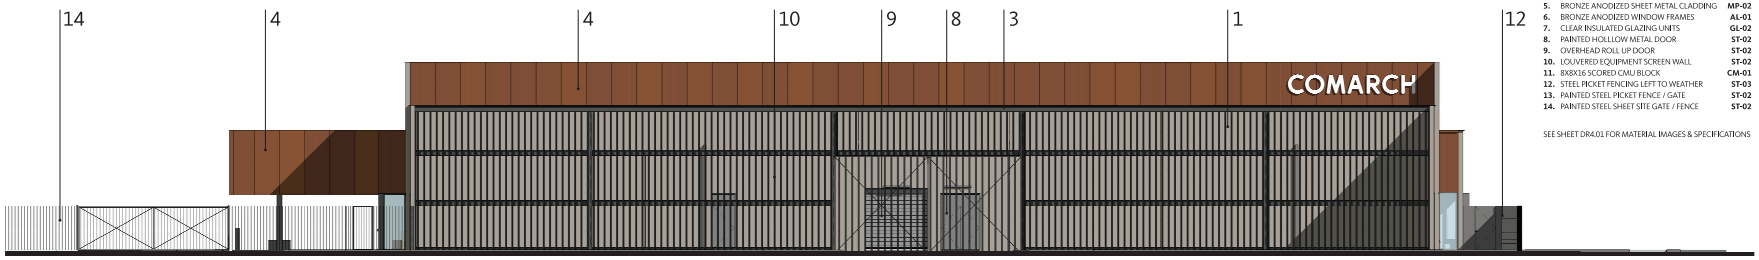

01 NORTH BUILDING ELEVATION DR
SCALE: 1/8" = 1'-0"

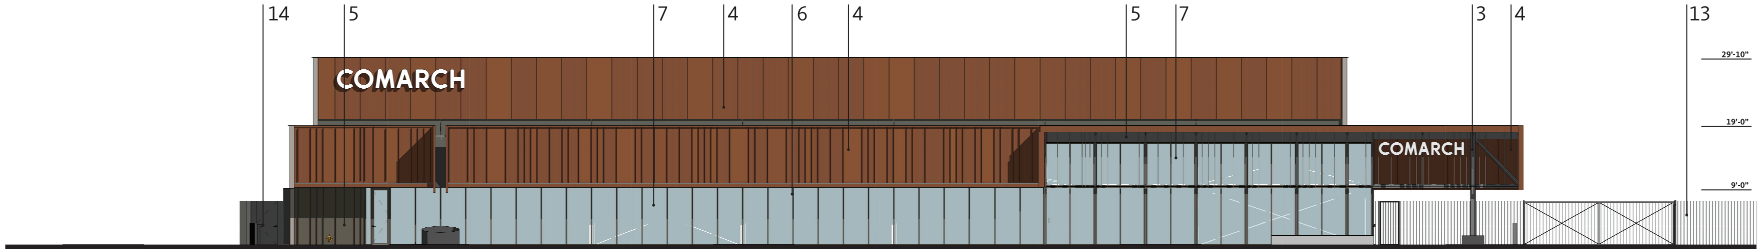

02 OVERALL SOUTH BUILDING ELEVATION DR
SCALE: 1/8" = 1'-0"

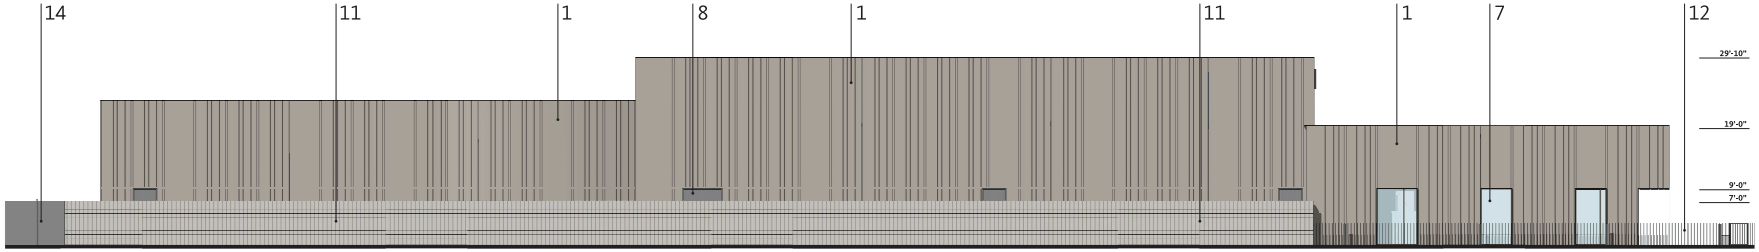

03 WEST BUILDING ELEVATION DR
SCALE: 1/8" = 1'-0"

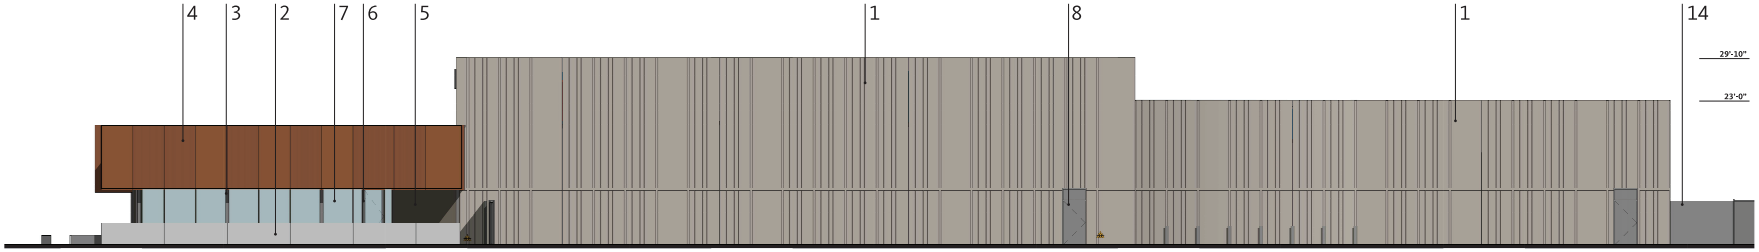

04 EAST BUILDING ELEVATION DR
SCALE: 1/8" = 1'-0"

COMARCH

S. ELLSWORTH RD & E. PRAIRIE AVE
MESA, AZ 85212

Gensler

701 East Washington St
Suite 750
Phoenix, AZ 85004
United States

Tel 602.573.4900
Fax 602.523.1919

Date	Description
12/21/20	CITY OF MESA DESIGN REVIEW SUBMITTAL

Seal / Signature

REGISTERED ARCHITECT
CHRISTOPHER A. BRUNO
STATE OF ARIZONA
NO. 36,000
ARIZONA, U.S.A.

Project Name
COMARCH DATA CENTER

Project Number
057.7326.000

Description
EXTERIOR BUILDING ELEVATIONS

Scale
1/8" = 1'-0"

DR4.00

© 2015 Gensler

12/22/2020 2:47:18 PM