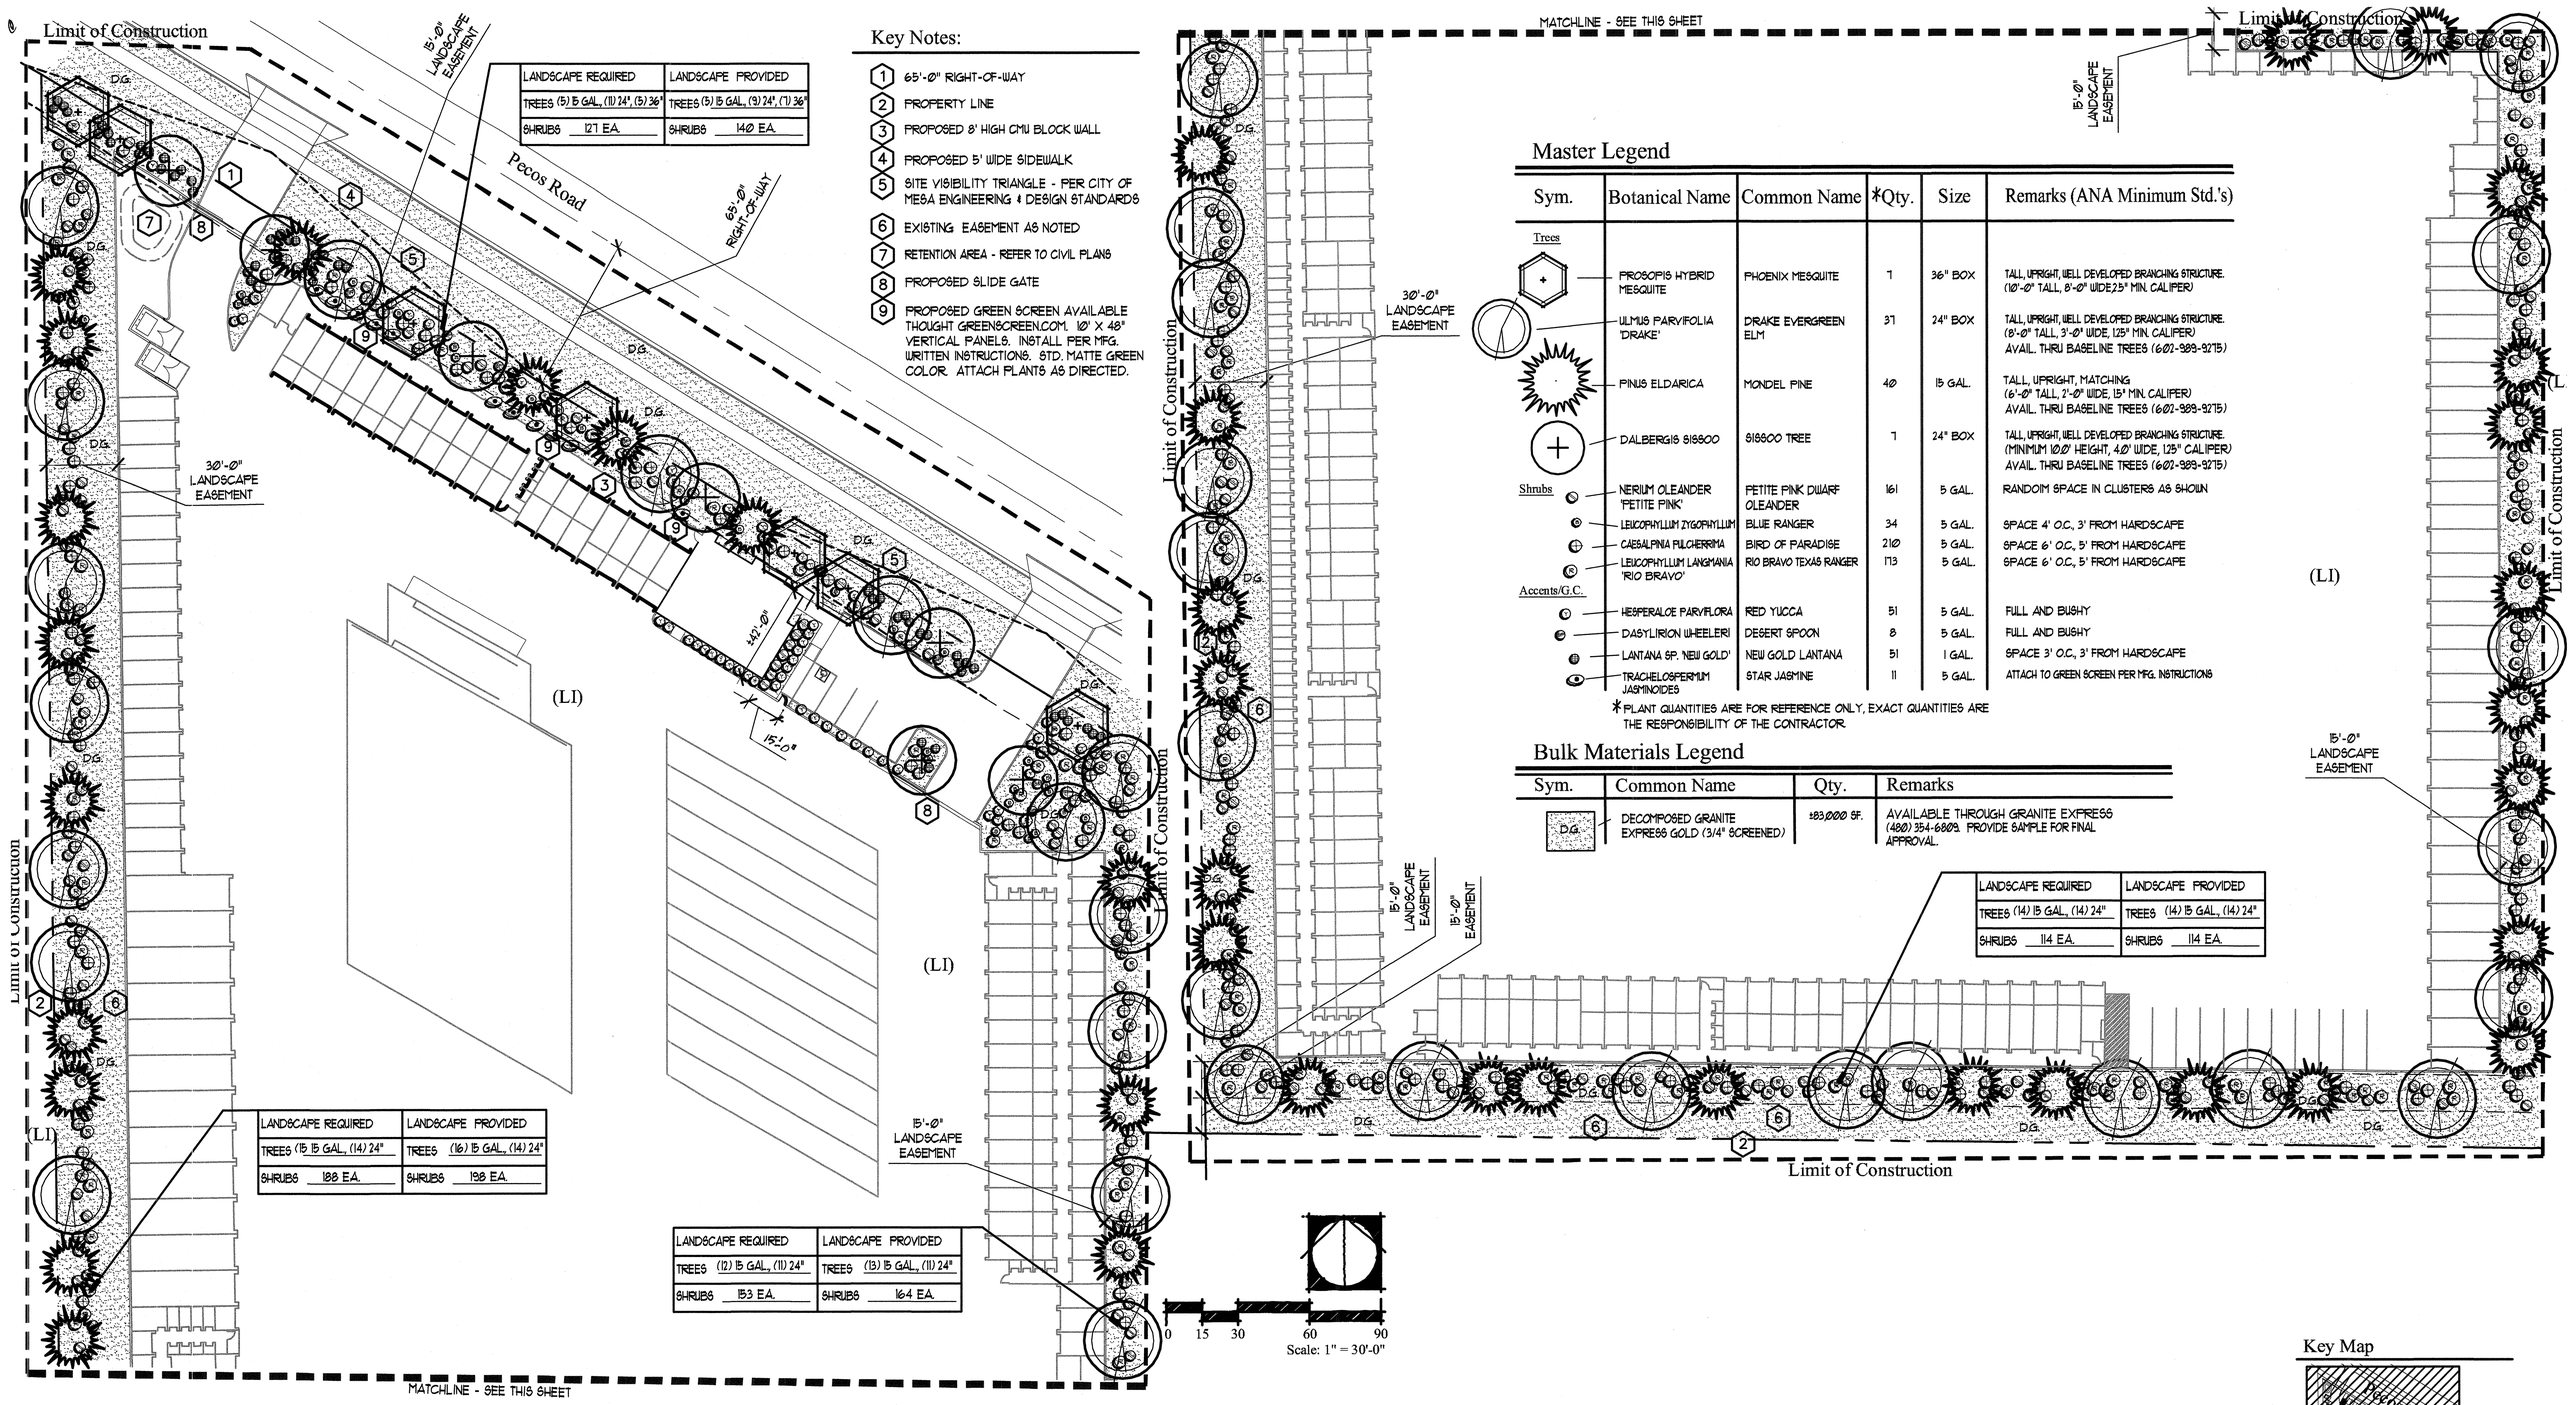

LANDSCAPE REQUIRED	LANDSCAPE PROVIDED
TREES (5) 15 GAL., (11) 24", (5) 36"	TREES (5) 15 GAL., (9) 24", (1) 36"
SHRUBS 127 EA.	SHRUBS 140 EA.

LANDSCAPE REQUIRED	LANDSCAPE PROVIDED
TREES (15 15 GAL., (14) 24"	TREES (16) 15 GAL., (14) 24"
SHRUBS 188 EA.	SHRUBS 198 EA.

LANDSCAPE REQUIRED	LANDSCAPE PROVIDED
TREES (12) 15 GAL., (11) 24"	TREES (13) 15 GAL., (11) 24"
SHRUBS 153 EA.	SHRUBS 164 EA.

LANDSCAPE REQUIRED	LANDSCAPE PROVIDED
TREES (14) 15 GAL., (14) 24"	TREES (14) 15 GAL., (14) 24"
SHRUBS 114 EA.	SHRUBS 114 EA.

Key Notes:

1. 65'-0" RIGHT-OF-WAY
2. PROPERTY LINE
3. PROPOSED 8' HIGH CMU BLOCK WALL
4. PROPOSED 5' WIDE SIDEWALK
5. SITE VISIBILITY TRIANGLE - PER CITY OF MESA ENGINEERING & DESIGN STANDARDS
6. EXISTING EASEMENT AS NOTED
7. RETENTION AREA - REFER TO CIVIL PLANS
8. PROPOSED SLIDE GATE
9. PROPOSED GREEN SCREEN AVAILABLE THOUGHT GREENSCREEN.COM. 10' X 48" VERTICAL PANELS. INSTALL PER MFG. WRITTEN INSTRUCTIONS. STD. MATTE GREEN COLOR. ATTACH PLANTS AS DIRECTED.

Master Legend

Sym.	Botanical Name	Common Name	*Qty.	Size	Remarks (ANA Minimum Std.'s)
Trees					
	PROSOPIS HYBRID MESQUITE	PHOENIX MESQUITE	7	36" BOX	TALL, UPRIGHT, WELL DEVELOPED BRANCHING STRUCTURE. (10'-0" TALL, 8'-0" WIDE,2.5" MIN. CALIPER)
	ULMUS PARVIFOLIA 'DRAKE'	DRAKE EVERGREEN ELM	37	24" BOX	TALL, UPRIGHT, WELL DEVELOPED BRANCHING STRUCTURE. (8'-0" TALL, 3'-0" WIDE, 1.25" MIN. CALIPER) AVAIL. THRU BASELINE TREES (602-989-9275)
	PINUS ELDARICA	MONDEL PINE	40	15 GAL.	TALL, UPRIGHT, MATCHING (6'-0" TALL, 2'-0" WIDE, 1.5" MIN. CALIPER) AVAIL. THRU BASELINE TREES (602-989-9275)
	DALBERGIS SISSOO	SISSOO TREE	7	24" BOX	TALL, UPRIGHT, WELL DEVELOPED BRANCHING STRUCTURE. (MINIMUM 10.0' HEIGHT, 4.0' WIDE, 1.25" CALIPER) AVAIL. THRU BASELINE TREES (602-989-9275)
Shrubs	NERIUM OLEANDER 'PETITE PINK'	PETITE PINK DWARF OLEANDER	161	5 GAL.	RANDOM SPACE IN CLUSTERS AS SHOWN
	LEUCOPHYLLUM ZYGOPHYLLUM	BLUE RANGER	34	5 GAL.	SPACE 4' O.C., 3' FROM HARDSCAPE
	CAESALPINIA PULCHERRIMA	BIRD OF PARADISE	210	5 GAL.	SPACE 6' O.C., 5' FROM HARDSCAPE
	LEUCOPHYLLUM LANGMANIA 'RIO BRAVO'	RIO BRAVO TEXAS RANGER	173	5 GAL.	SPACE 6' O.C., 5' FROM HARDSCAPE
Accents/G.C.					
	HESPERALOE PARVIFLORA	RED YUCCA	51	5 GAL.	FULL AND BUSHY
	DASYLIRION WHEELERI	DESERT SPOON	8	5 GAL.	FULL AND BUSHY
	LANTANA SP. 'NEW GOLD'	NEW GOLD LANTANA	51	1 GAL.	SPACE 3' O.C., 3' FROM HARDSCAPE
	TRACHELOSPERMUM JASMINOIDES	STAR JASMINE	11	5 GAL.	ATTACH TO GREEN SCREEN PER MFG. INSTRUCTIONS

*PLANT QUANTITIES ARE FOR REFERENCE ONLY, EXACT QUANTITIES ARE THE RESPONSIBILITY OF THE CONTRACTOR.

Bulk Materials Legend

Sym.	Common Name	Qty.	Remarks
D.G.	DECOMPOSED GRANITE EXPRESS GOLD (3/4" SCREENED)	±83,000 SF.	AVAILABLE THROUGH GRANITE EXPRESS (480) 354-6809. PROVIDE SAMPLE FOR FINAL APPROVAL.

Pecos Storage Facility

7305 E. Pecos Road
Mesa, Arizona 85242

Preliminary Landscape Plan December 2020

Wildwood Design Studio
15207 Staghorn Drive
Fountain Hills, AZ. 85268

REGISTERED LANDSCAPE ARCHITECT
CERTIFICATE NO. 37454
RICHARD P. SCHUBERT
12-08-20
EXPIRES 3-31-23
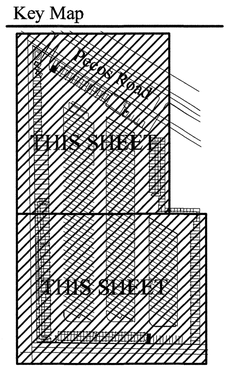
Key Map