



WEST ELEVATION

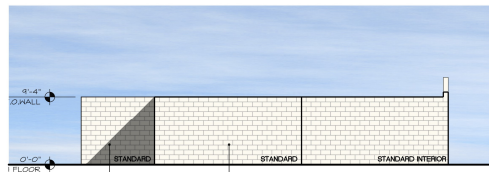


SOUTH ELEVATION

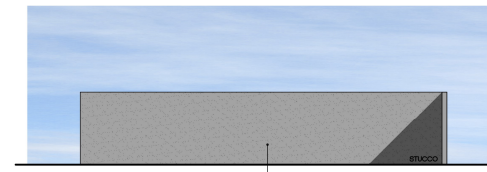


NORTH ELEVATION

SEE ELEVATION SHEET CF FOR AREA CALC.

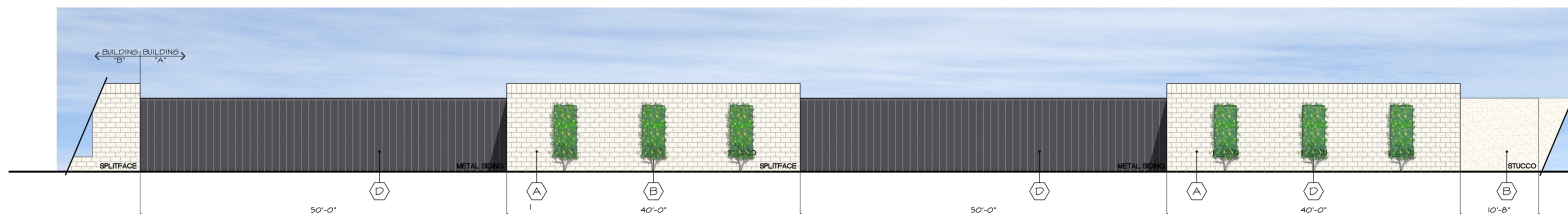

EAST ELEVATION (EAST SIDE PERIMETER WALL)

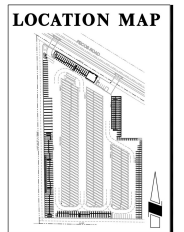

COLORS:		
SF		%
A- 3,336.00		46.11
B- 823.87		11.41
C- 0		0
D- 3,063.00		42.40
E- 0		0
TOTAL	7,222.87	100
MATERIAL:		
TYPE	SF	%
STUCCO	823.87	11.41
GLASS	0	0
MTL. AVNL	0	0
SEAM SIDING	3,000	41.53
SPLIFFAGE	3836	46.11
CENTERSCORE	0	0
STANDARD	0	0
L-SCRN	83	00.87
TOTAL	7,222.87	100

COLOR SCHEDULE		
CMU - SPLIFFAGE /		
STANDARD CMU /		
CENTERSCORE CMU /		
ROLL-UP DOORS		
STUCCO SYSTEM -		
SAND FINISH /		
CENTERSCORE CMU /		
STANDARD CMU		
METAL FASCIA		
PAINTED DUNN EDWARDS DEW 340 WHISPER	A	
PAINTED DUNN EDWARDS DE 635 CASLEROCK	B	
PAINTED DUNN EDWARDS DET 500 PACIFIC BLUE	C	
POWDER COATED BLACK	D	
GLASS HINDOH SYSTEM, ALUMINUM FRAME	E	

EAST PERIMETER WALL CALC. FOR BUILDINGS "A" AND "B"

PRELIMINARY BUILDING 'A' ELEVATIONS

1/8"=1'-0"


Pecos Storage Facility

7305 E. Pecos Road
Mesa, AZ


John Reddell Architects, Inc.
Architecture Interiors Land Planning
4992 S. 158th Street, Gilbert, Arizona 85298
(602) 531-2854 Email: john@reddellarchitects.com

Date: _____
Revisions: _____

CA

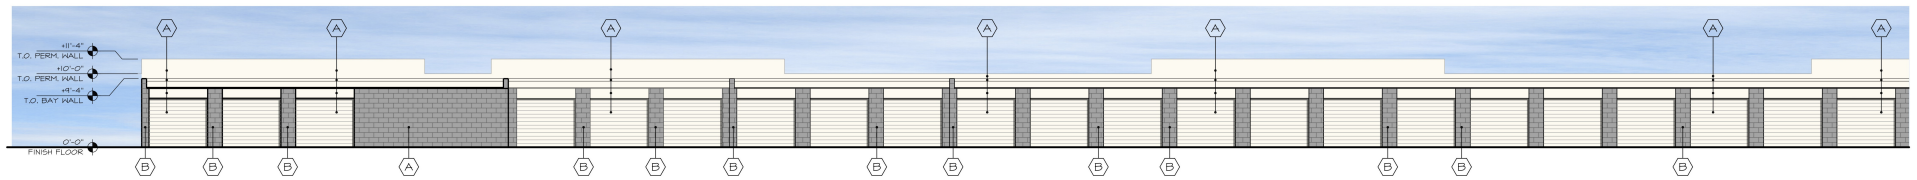


WEST ELEVATION

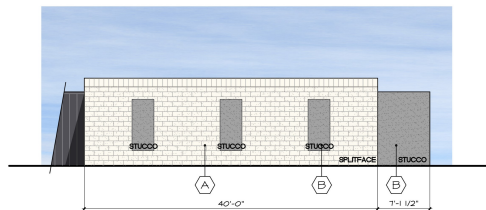


SOUTH ELEVATION

SEE ELEVATION SHEET CF FOR AREA CALC.

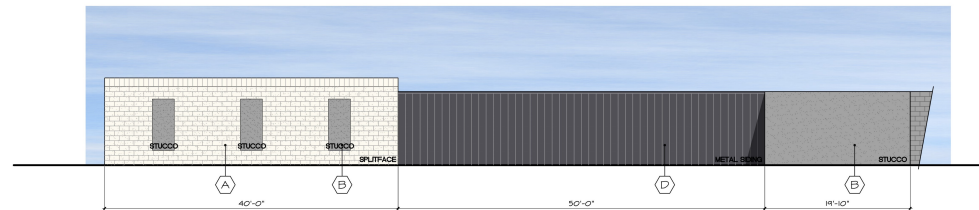

NORTH ELEVATION


SEE ELEVATION SHEET CF FOR AREA CALC.

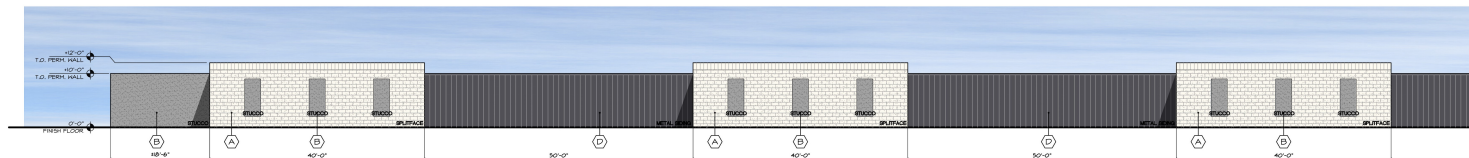

EAST ELEVATION (EAST SIDE PERIMETER WALL)



LOCATION MAP

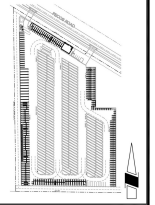

COLORS:		
S.F.		%
A- 3,336.00		46.19
B- 823.81		11.41
C- 0		0
D- 3,063.00		42.40
E- 0		0
TOTAL	7222.81	100
MATERIAL:		
TYPE	S.F.	%
STUCCO	823.81	11.41
GLASS	0	0
MTL. WLN.	0	0
SEAM SIDING	3000	41.53
SPLITFACE	3336	46.19
CENTERSCORE	0	0
STANDARD	0	0
L-SCRN	63	00.87
TOTAL	7222.81	100

COLOR SCHEDULE

CMU - SPLITFACE /	PAINTE	A
STANDARD CMU /	DUNN EDWARDS	
CENTERSCORE CMU /	DEK 540	
ROLL-UP DOORS	WHISPER	
STUCCO SYSTEM -	PAINTE	B
SAND FINISH /	DUNN EDWARDS	
CENTERSCORE CMU /	DE 6375	
STANDARD CMU	CASLEROCK	
METAL FASCIA	PAINTE	C
	DUNN EDWARDS	
	DET 583	
	PACIFIC BLUE	
ATAS METAL SIDING	PODHER COATED	D
REVERSE PAN CHANNEL /	BLACK	
LANDSCAPE WALL SCREENS /		
TUBE STEEL FRAME		
HINDON SYSTEM:	GLEAR	E
GLASS	NATURAL ALUMINUM	
ALUMINUM FRAME		

EAST PERIMETER WALL CALC. FOR BUILDINGS "A" AND "B"

PRELIMINARY BUILDING 'B' ELEVATIONS

1/8"=1'-0"

Pecos Storage Facility


7305 E. Pecos Road
Mesa, AZ

John Reddell Architects, Inc.
Architecture Interiors Land Planning


4992 S. 158th Street, Gilbert, Arizona 85298
(602) 531-2854 Email: john@reddellarchitects.com

Date: _____
Revisions: _____


CB

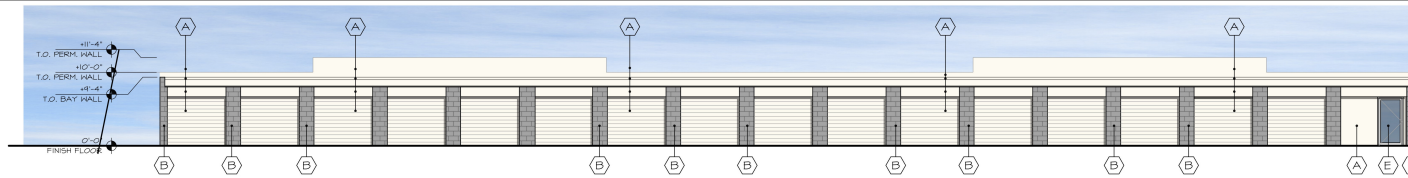

NORTH ELEVATION

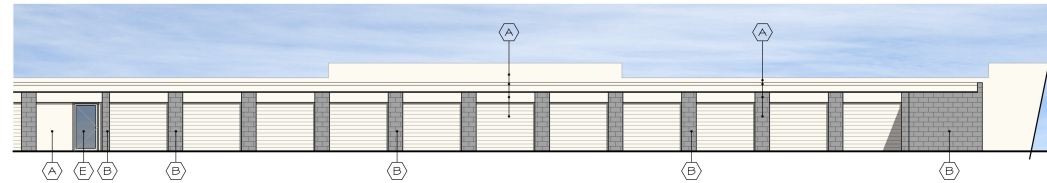

EAST ELEVATION

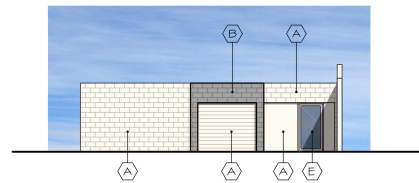

WEST ELEVATION




SOUTH ELEVATION (SOUTH SIDE PERIMETER WALL)



PRELIMINARY BUILDING 'B' ELEVATIONS

1/8"=1'-0"

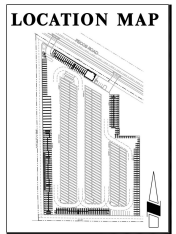

COLORS:		
S.F.		%
A- 2502.00		43.94
B- 641.84		12.15
C- 0		0
D- 2500.00		43.91
E- 0		0
TOTAL	5643.84	100
MATERIAL:		
TYPE	S.F.	%
STUCCO	641.84	12.15
GLASS	0	0
MTL. SKIN	0	0
SEAM SIDING	2500	43.91
SPLITFACE	2502	43.94
CENTERSCORE	0	0
STANDARD	0	0
L-SCREEN	0	0
TOTAL	5643.84	100

COLOR SCHEDULE

CMU - SPLITFACE /	PAINTED	A
STANDARD CMU /	DUNN EDWARDS	
CENTERSCORE CMU /	DEK 340	B
ROLL-UP DOORS	WHISPER	
STUCCO SYSTEM -	PAINTED	C
SAND FINISH /	DUNN EDWARDS	
CENTERSCORE CMU /	DEK 340	D
STANDARD CMU	CASLEROCK	
METAL FASCIA	PAINTED	E
	DUNN EDWARDS	
	DET 580	
	PACIFIC BLUE	
ATAS METAL SIDING	PODHER COATED	
REVERSE PAN CHANNEL /	BLACK	
LANDSCAPE WALL SCREENS /		
TUBE STEEL FRAME		
HINDON SYSTEM:	CLEAR	
GLASS	NATURAL ALUMINUM	
ALUMINUM FRAME		

SOUTH PERIMETER WALL CALC.
FOR BUILDINGS "B", "C" AND "D"


Pecos Storage Facility

7305 E. Pecos Road
Mesa, AZ


John Reddell Architects, Inc.
Architecture Interiors Land Planning
4992 S. 158th Street, Gilbert, Arizona 85298
(602) 531-2854 Email: john@reddellarchitects.com

Date: _____
Revisions: _____

CC

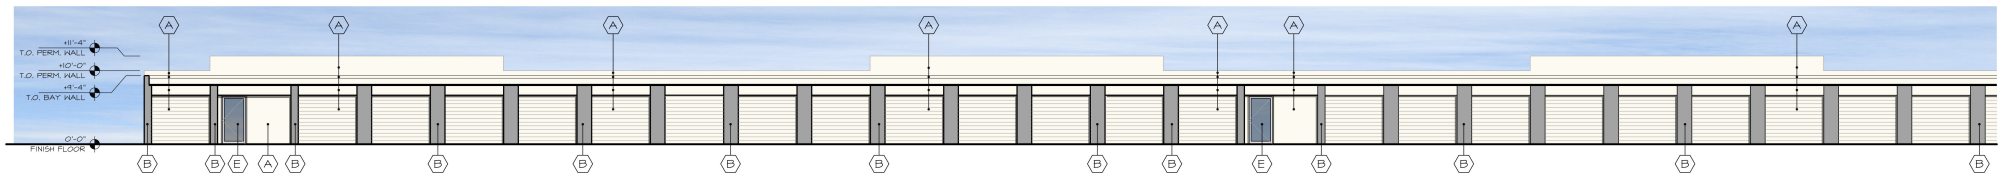


EAST ELEVATION

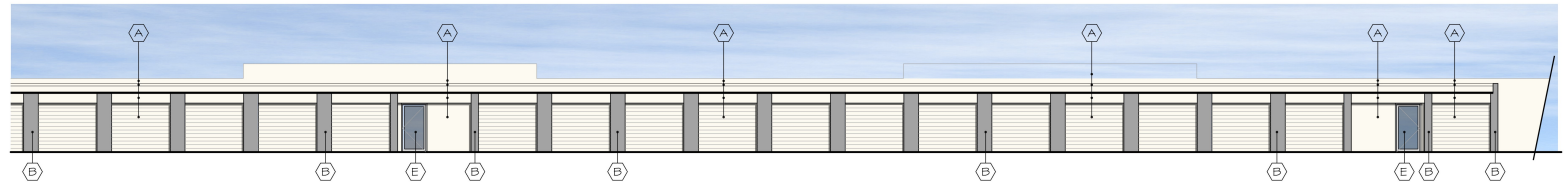


NORTH ELEVATION

INTERIOR ELEVATION BETWEEN BUILDINGS "D" AND "E"

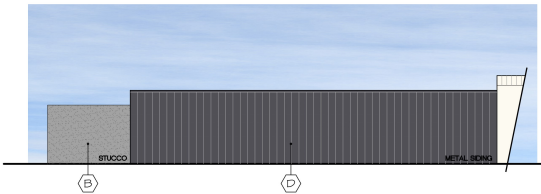

SOUTH ELEVATION

SEE ELEVATION SHEET CC FOR AREA CALC.

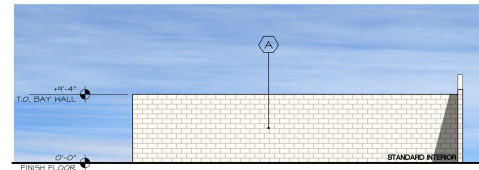

WEST ELEVATION

(WEST SIDE PERIMETER WALL)


COLORS:		
S.F.		%
A- 4110.00		41.10
B- 746.92		7.47
C- 0		0
D- 3063.00		30.73
E- 0		0
TOTAL	4119.92	100
MATERIAL:		
TYPE	S.F.	%
STUCCO	746.92	7.47
GLASS	0	0
MTL. SKIN	0	0
SEAM SIDING	5000	50.10
SPLITFACE	4110	41.10
CENTERSCORE	0	0
STANDARD	0	0
L-SKIN	63.00	0.63
TOTAL	4119.92	100

COLOR SCHEDULE

CMU - SPLITFACE /	PAINTED	A
STANDARD CMU /	DINN EDWARDS	
CENTERSCORE CMU /	DET 340	
ROLL-UP DOORS	WESPER	
STUCCO SYSTEM -	PAINTED	B
SAND FINISH /	DINN EDWARDS	
CENTERSCORE CMU /	DET 6375	
STANDARD CMU	CASLEROCK	
METAL FASCIA	PAINTED	C
	DINN EDWARDS	
	DET 580	
	PACIFIC BLUE	
ATAS METAL SIDING	PODHER COATED	D
REVERSE PAN CHANNEL /	BLACK	
LANDSCAPE WALL SCREENS /		
TUBE STEEL FRAME		
HINDOH SYSTEM: GLASS	CLEAR	E
ALUMINUM FRAME	NATURAL ALUMINUM	

WEST PERIMETER WALL CALC. FOR BUILDINGS "D" AND "E"

LOCATION MAP

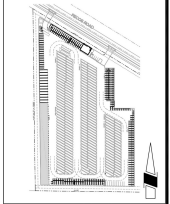

PRELIMINARY BUILDING 'D' ELEVATIONS

1/8"=1'-0"


Pecos Storage Facility

7305 E. Pecos Road
Mesa, AZ

John Reddell Architects, Inc.
Architecture Interiors Land Planning
4992 S. 158th Street, Gilbert, Arizona 85298
(602) 531-2854 Email: john@reddellarchitects.com

Date: _____
Revisions: _____


CD

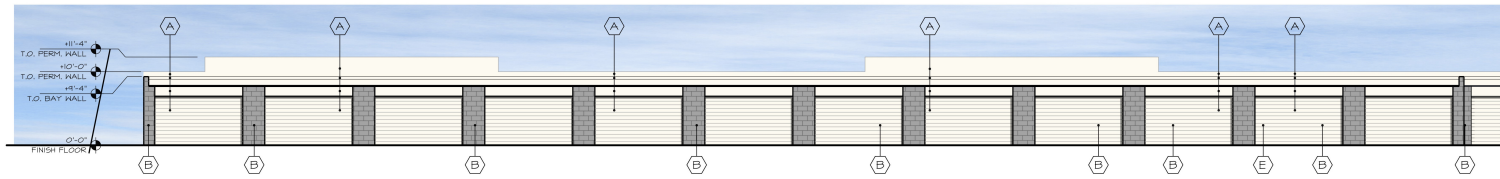


EAST ELEVATION




NORTH ELEVATION

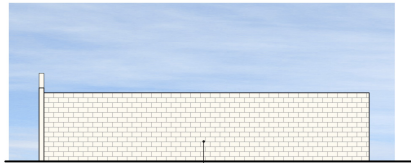

SOUTH ELEVATION

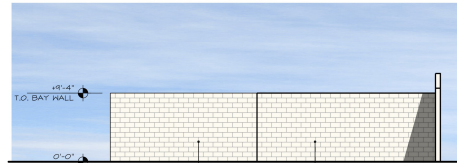


WEST ELEVATION (WEST SIDE PERIMETER WALL)

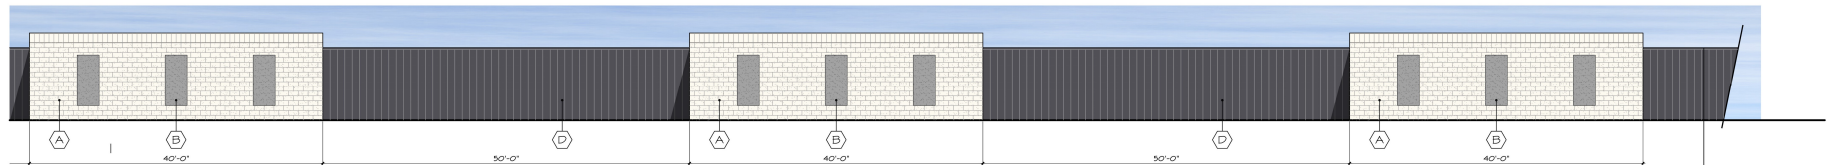

PRELIMINARY BUILDING 'E' ELEVATIONS

1/8"=1'-0"

LOCATION MAP

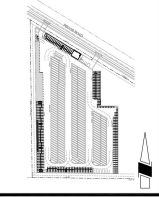

COLORS:		
SF		%
A- 4170.00		41.70
B- 746.92		7.49
C- 0		0
D- 5063.00		50.73
E- 0		0
TOTAL	9939.92	100
MATERIAL:		
TYPE	SF	%
STUCCO	746.92	7.49
GLASS	0	0
MTL. ALN.	0	0
SEAM SIDING	5000	50.10
SPLITFACE	4170	41.70
CENTERSCORE	0	0
STANDARD	83.00	0.83
L-SGRN	0	0
TOTAL	9939.92	100

WEST PERIMETER WALL GALV. FOR BUILDINGS "D" AND "E"

COLOR SCHEDULE

CMU - SPLITFACE /	PAINTE	A
STANDARD CMU /	DINN EDWARDS	
CENTERSCORE CMU /	DET 540	
ROLL-UP DOORS	WESPER	
STUCCO SYSTEM -	PAINTE	B
SAND FINISH /	DINN EDWARDS	
CENTERSCORE CMU /	DET 6375	
STANDARD CMU	CASLEROCK	
METAL FASCIA	PAINTE	C
	DINN EDWARDS	
	DET 580	
	PACIFIC BLUE	
ATAS METAL SIDING	RODHER COATED	D
REVERSE PAN CHANNEL /	BLACK	
LANDSCAPE WALL SCREENS /		
TUBE STEEL FRAME		
KINDOH SYSTEM, GLASS	GLASS	E
ALUMINUM FRAME	NATURAL ALUMINUM	

Pecos Storage Facility

7305 E. Pecos Road
Mesa, AZ

John Reddell Architects, Inc.







Architecture Interiors Land Planning

4992 S. 158th Street, Gilbert, Arizona 85298

(602) 531-2854 Email: john@reddellarchitects.com

Date: _____
Revisions: _____

CE

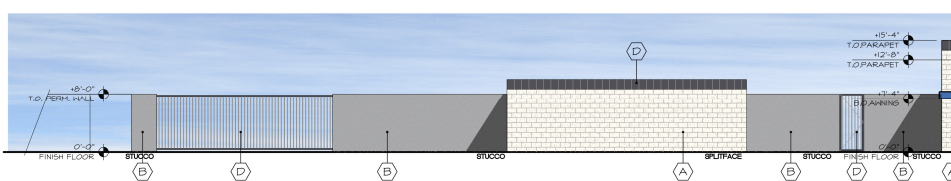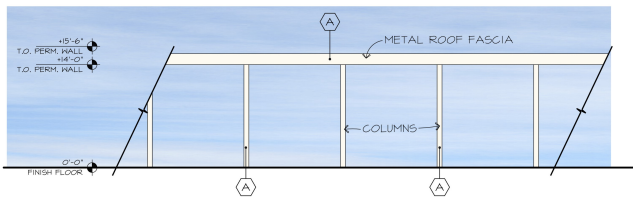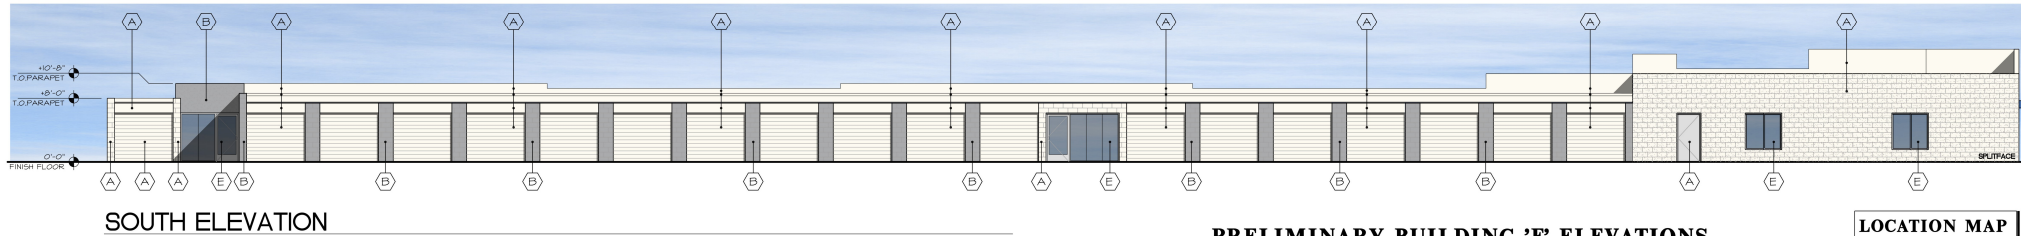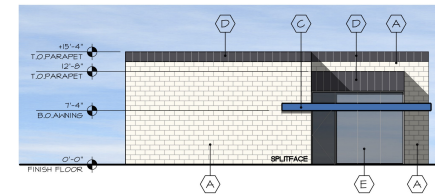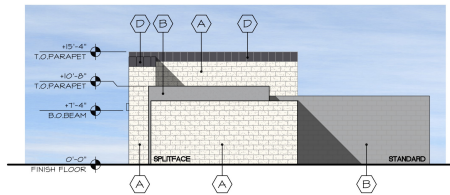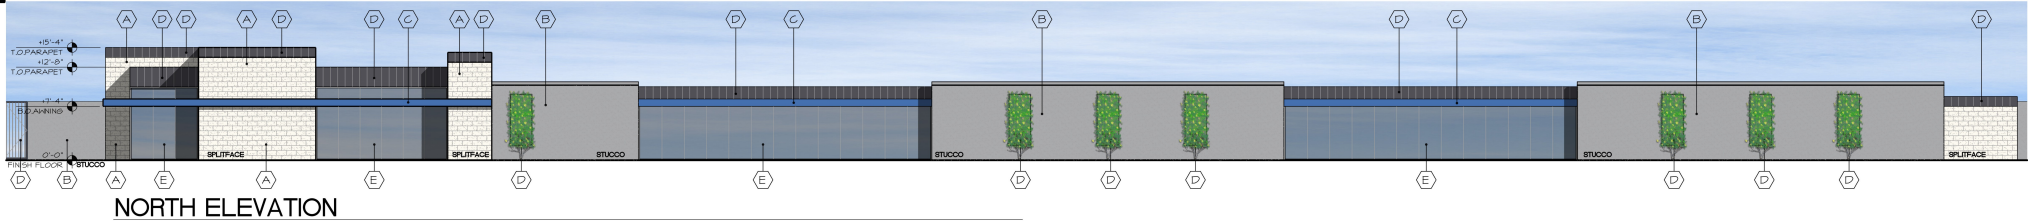


PRELIMINARY BUILDING 'F' ELEVATIONS


COLORS:		
SE	%	
A- 694.24	15.61	
B- 1910.96	43.11	
C- 133	3.00	
D- 255	6.32	
E- 231.43	10.71	
TOTAL	4424.63	100

MATERIAL:		
TYPE	SE	%
STUCCO	1251.96	41.86
GLASS	231.43	10.71
MTL. AVN.	192	4.34
SEAM SIDING	604.84	13.67
SPLITFACE	694.24	15.61
CENTERSCORE	0	0
STANDARD	103.11	2.33
L-SCREEN	141	3.92
TOTAL	4424.63	100

NORTH PERIMETER WALL CALC.
FOR BUILDING 'F'

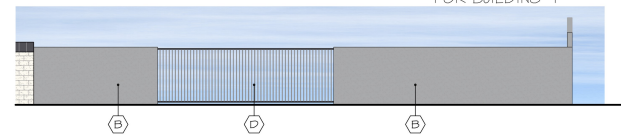

LOCATION MAP

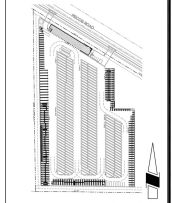

COLOR SCHEDULE

CMU - SPLITFACE / STANDARD CMU / CENTERSCORE CMU / ROLL-UP DOORS	PAINTED DUNN EDWARDS DEB 340 WHISPER	(A)
STUCCO SYSTEM - SAND FINISH / CENTERSCORE CMU / STANDARD CMU	PAINTED DUNN EDWARDS DE 6015 CASLEROCK	(B)
METAL FASCIA	PAINTED DUNN EDWARDS DET 580 PACIFIC BLUE	(C)
ATAS METAL SIDING REVERSE PAN CHANNEL / LANDSCAPE WALL SCREENS / TUBE STEEL FRAME	POWDER COATED BLACK	(D)
WINDOW SYSTEM, GLASS ALUMINUM FRAME	CLEAR NATURAL ALUMINUM	(E)


Pecos Storage Facility

7305 E. Pecos Road
Mesa, AZ


John Reddell Architects, Inc.
Architecture Interiors Land Planning
4992 S. 158th Street, Gilbert, Arizona 85298
(602) 531-2854 Email: john@reddellarchitects.com

Date: _____
Revisions: _____


CF

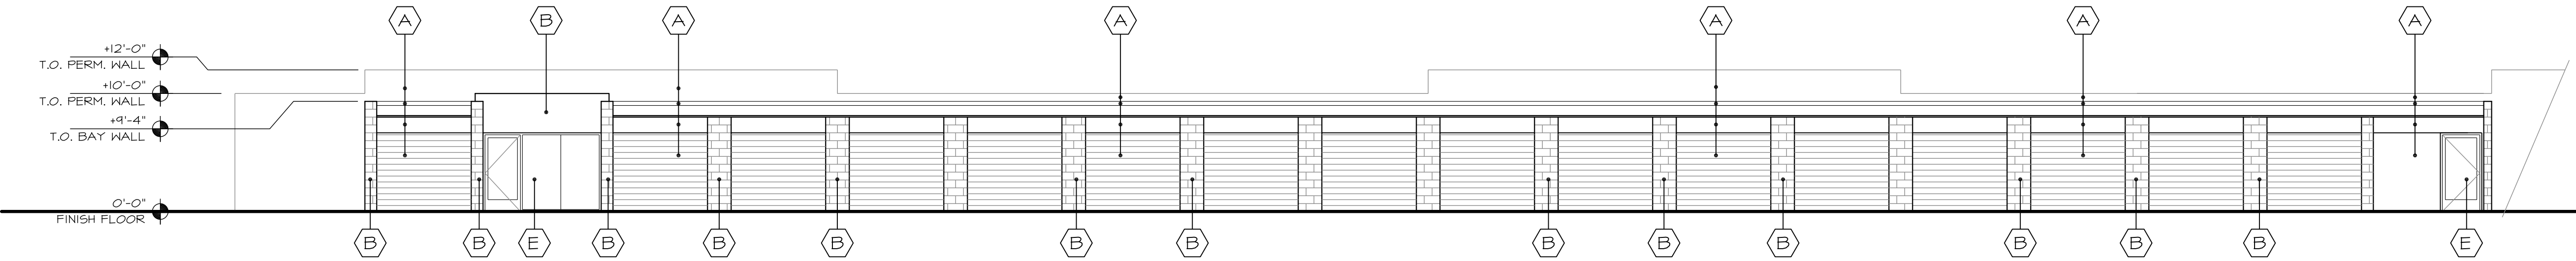

WEST ELEVATION

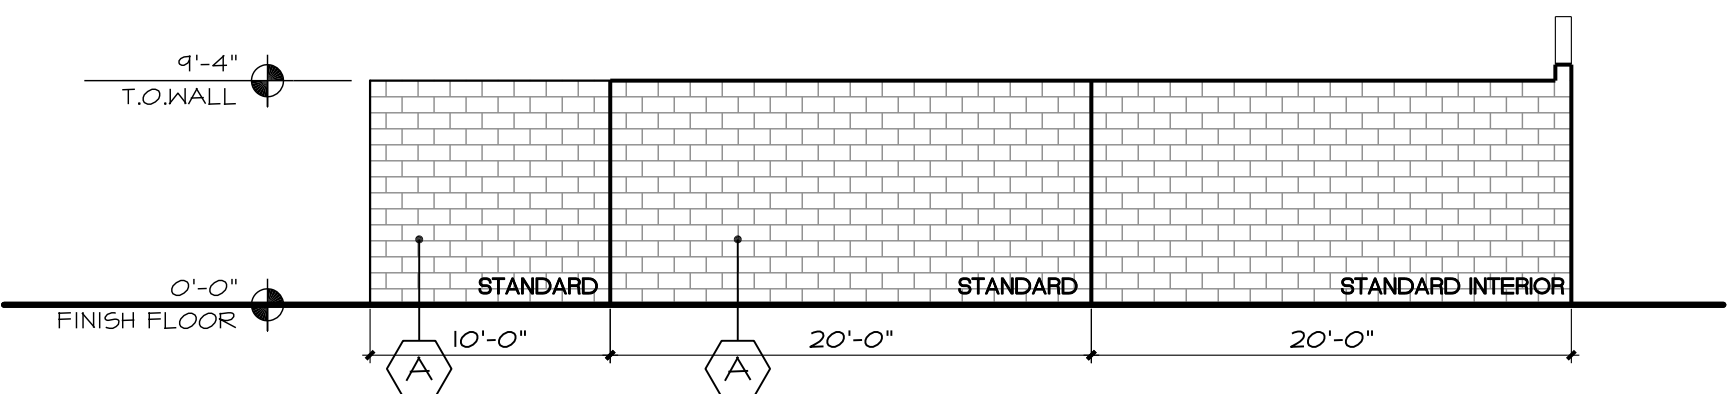


SOUTH ELEVATION

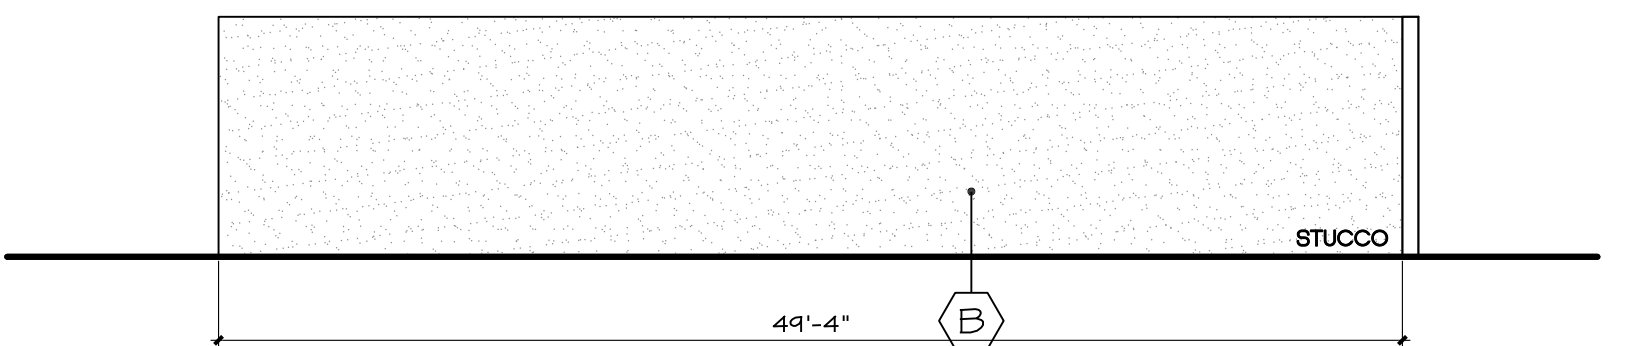


NORTH ELEVATION

SEE ELEVATION SHEET 'C' FOR AREA CALC.

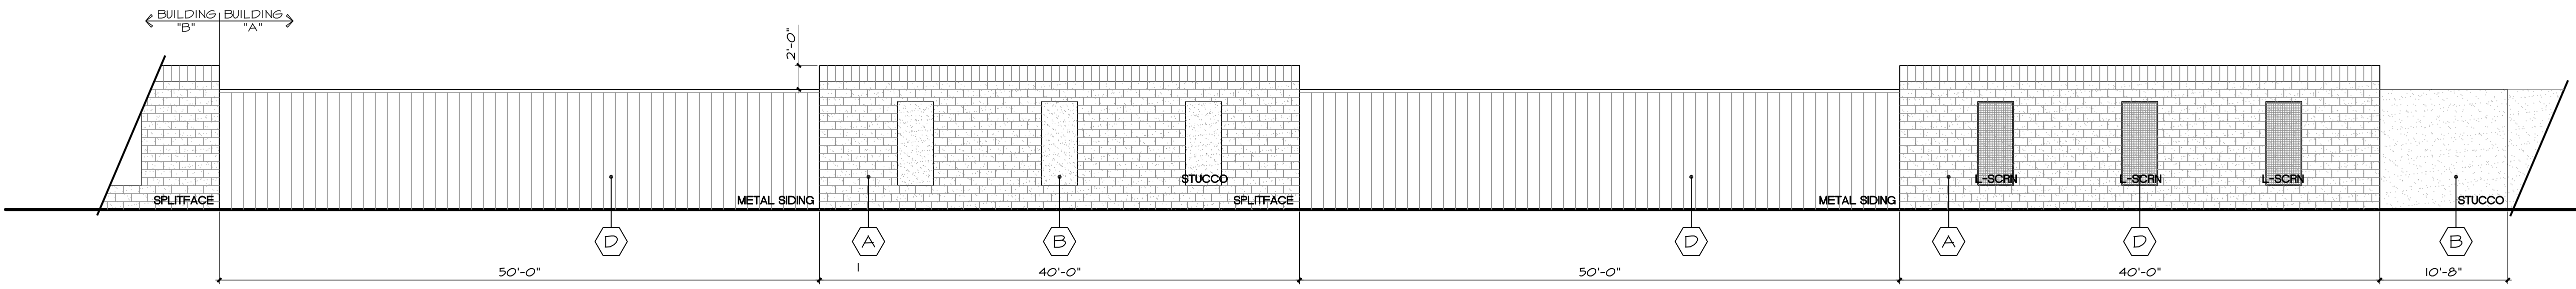

EAST ELEVATION (EAST SIDE PERIMETER WALL)

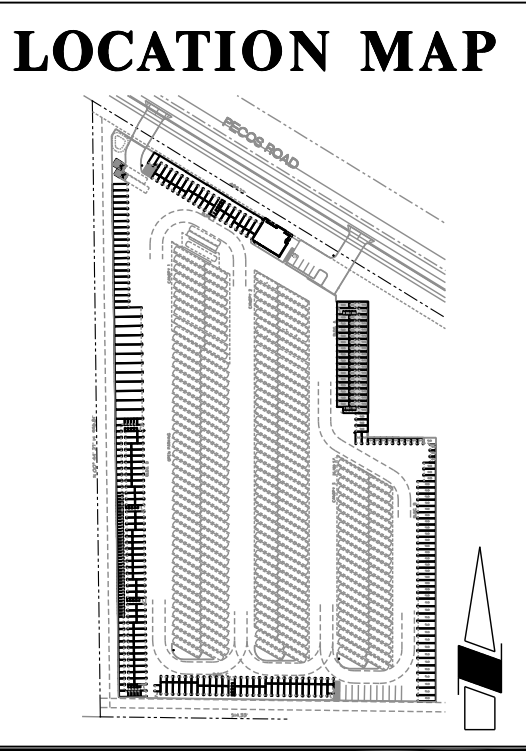

COLORS:		
S.F.		%
A- 3,336.00		46.19
B- 823.87		11.41
C- 0		0
D- 3,063.00		42.40
E- 0		0
TOTAL 7222.87		100
MATERIAL:		
TYPE:	S.F.	%
STUCCO	823.87	11.41
GLASS	0	0
MTL AWN.	0	0
SEAM SIDING	3000	41.53
SPLITFACE	3336	46.19
CENTERSCORE	0	0
STANDARD	0	0
L-SCRN	63	00.87
TOTAL 7222.87		100

COLOR SCHEDULE		
CMU - SPLITFACE / STANDARD CMU / CENTERSCORE CMU / ROLL-UP DOORS	PAINTE DUNN EDWARDS DET 340 WHISPER	A
STUCCO SYSTEM - SAND FINISH / CENTERSCORE CMU / STANDARD CMU	PAINTE DUNN EDWARDS DE 6315 CASLEROCK	B
METAL FASCIA	PAINTE DUNN EDWARDS DET 580 PACIFIC BLUE	C
ATAS METAL SIDING REVERSE PAN CHANNEL / LANDSCAPE WALL SCREENS / TUBE STEEL FRAME	PODWER COATED BLACK	D
WINDOW SYSTEM: GLASS ALUMINUM FRAME	CLEAR NATURAL ALUMINUM	E


EAST PERIMETER WALL CALC.
FOR BUILDINGS "A" AND "B"

PRELIMINARY BUILDING 'A' ELEVATIONS

1/8"=1'-0"


Pecos Storage Facility
7237 E. Pecos Road
Mesa, AZ

John Reddell Architects, Inc.
Architecture Interiors Land Planning
4992 S. 158th Street, Gilbert, Arizona 85298
(602) 531-2854 Email: john@reddellarchitects.com


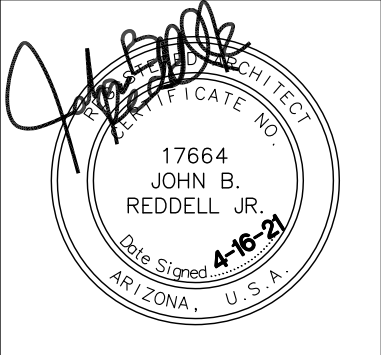


Date: _____
Revisions: _____

CA

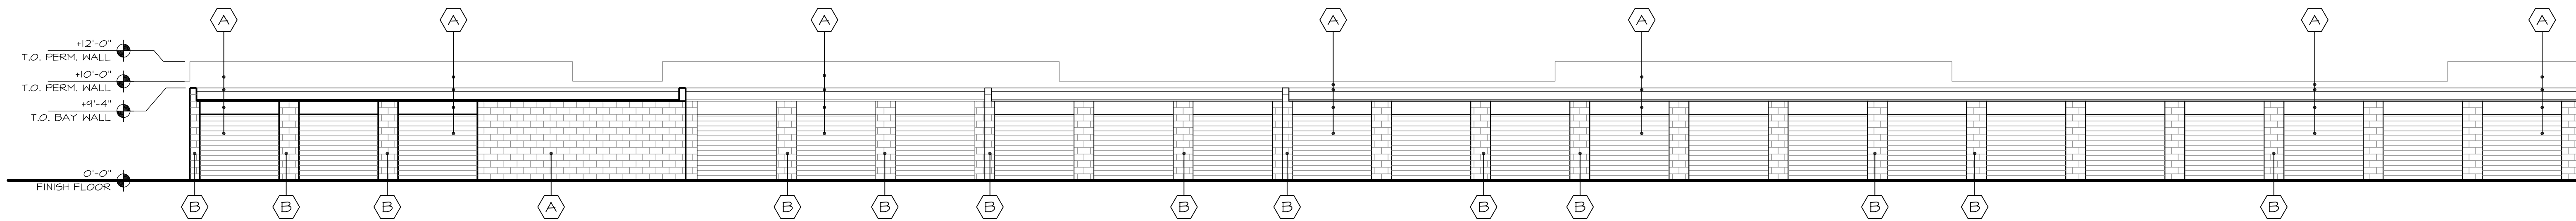


WEST ELEVATION

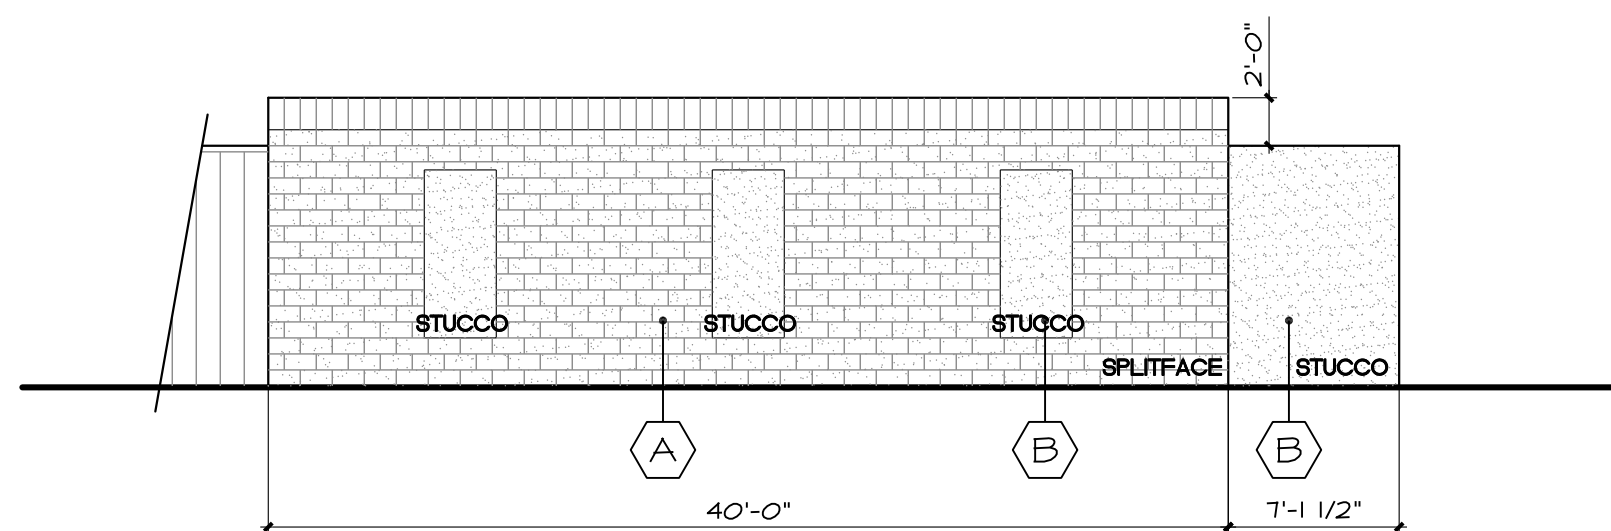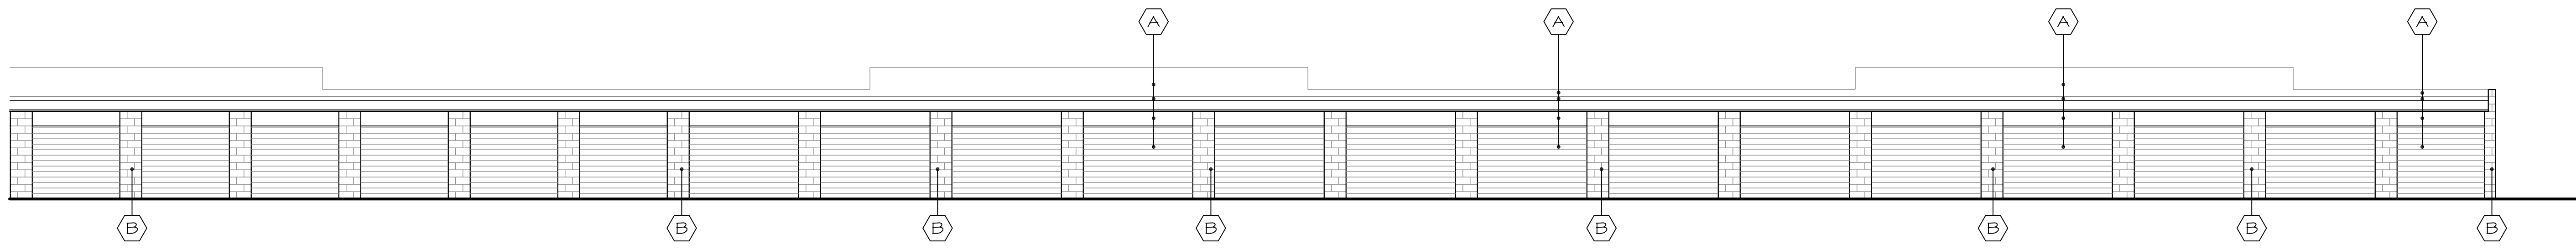


SOUTH ELEVATION

SEE ELEVATION SHEET CF FOR AREA CALC.

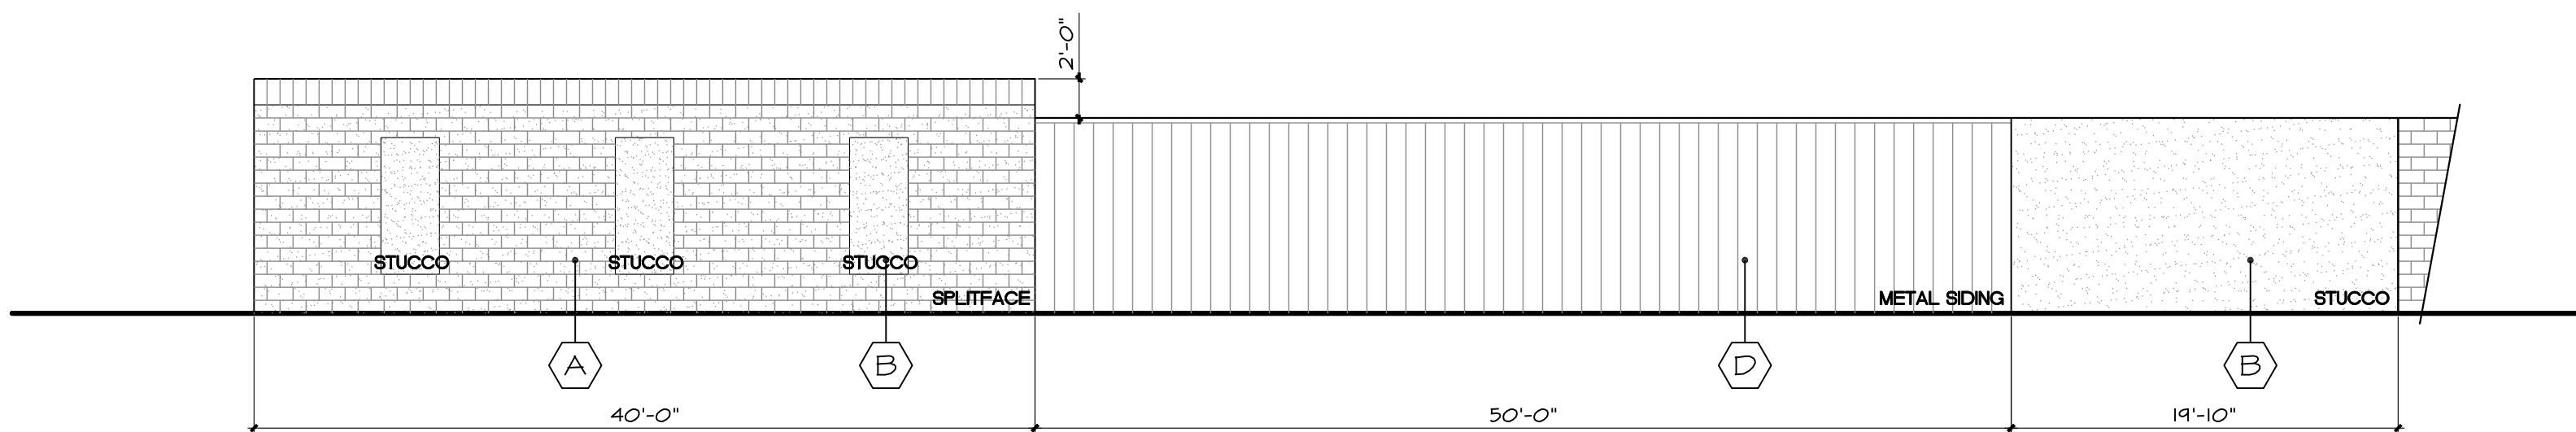



NORTH ELEVATION

SEE ELEVATION SHEET CF FOR AREA CALC.

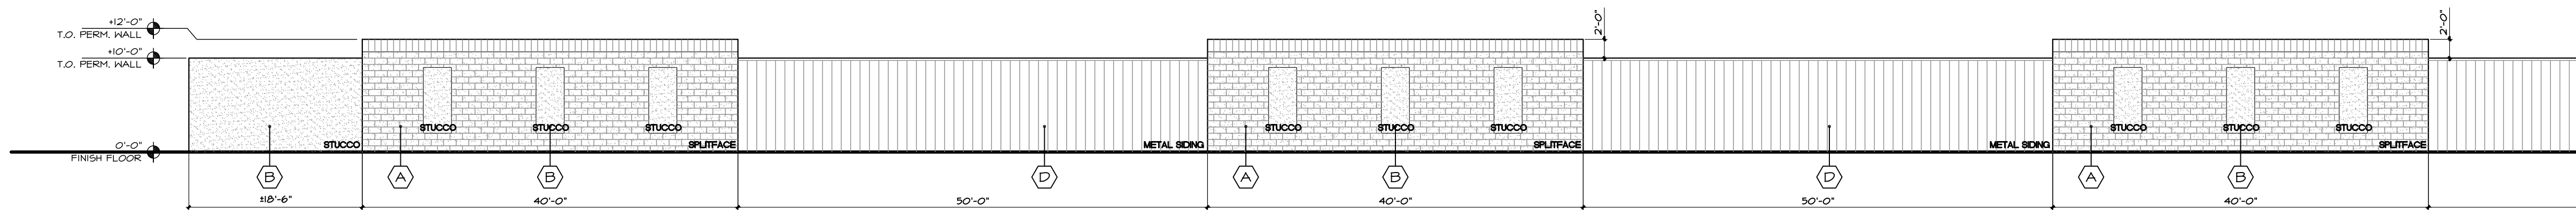

EAST ELEVATION (EAST SIDE PERIMETER WALL)

LOCATION MAP

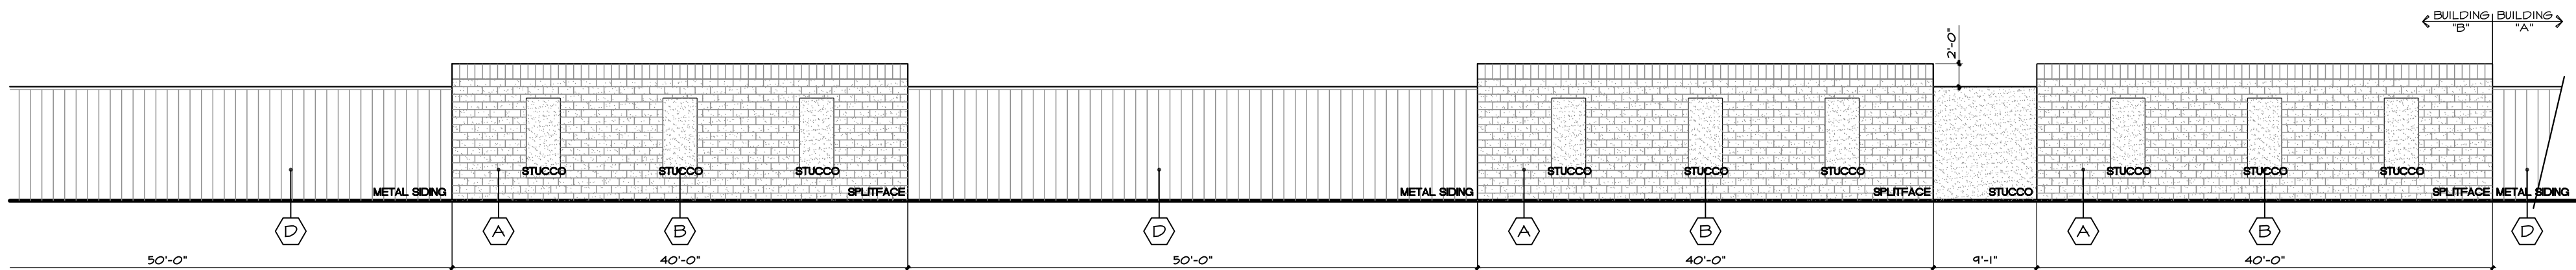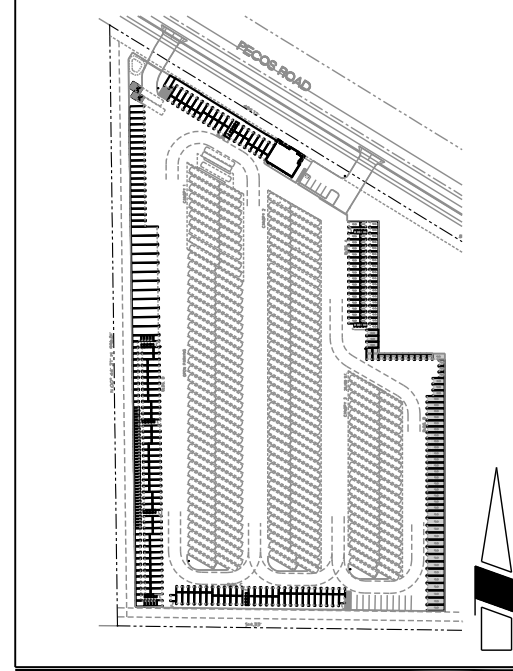

PRELIMINARY BUILDING 'B' ELEVATIONS

1/8"=1'-0"

COLORS:		
S.F.		%
A- 3,336.00		46.19
B- 823.87		11.41
C- 0		0
D- 3,063.00		42.40
E- 0		0
TOTAL	7222.87	100
MATERIAL:		
TYPE:	S.F.	%
STUCCO	823.87	11.41
GLASS	0	0
MTL ALN.	0	0
SEAM SIDING	3000	41.53
SPLITFACE	3336	46.19
CENTERSCORE	0	0
STANDARD	0	0
L-SCRN	63	00.87
TOTAL	7222.87	100


COLOR SCHEDULE

CMU - SPLITFACE / STANDARD CMU / CENTERSCORE CMU / ROLL-UP DOORS	PAINTED DUNN EDWARDS DEW 340 WHISPER	A
STUCCO SYSTEM - SAND FINISH / CENTERSCORE CMU / STANDARD CMU	PAINTED DUNN EDWARDS DE 6375 CASLEROCK	B
METAL FASCIA	PAINTED DUNN EDWARDS DET 580 PACIFIC BLUE	C
ATAS METAL SIDING REVERSE PAN CHANNEL / LANDSCAPE WALL SCREENS / TUBE STEEL FRAME	PODNER COATED BLACK	D
WINDOW SYSTEM: GLASS ALUMINUM FRAME	CLEAR NATURAL ALUMINUM	E

EAST PERIMETER WALL CALC.
FOR BUILDINGS "A" AND "B"


Pecos Storage Facility
7237 E. Pecos Road
Mesa, AZ

John Reddell Architects, Inc.
Architecture Interiors Land Planning
4992 S. 158th Street, Gilbert, Arizona 85298
(602) 531-2854 Email: john@reddellarchitects.com

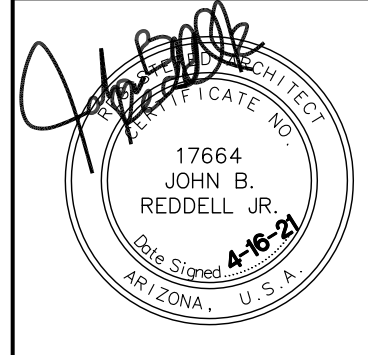


Date: _____
Revisions: _____


CB

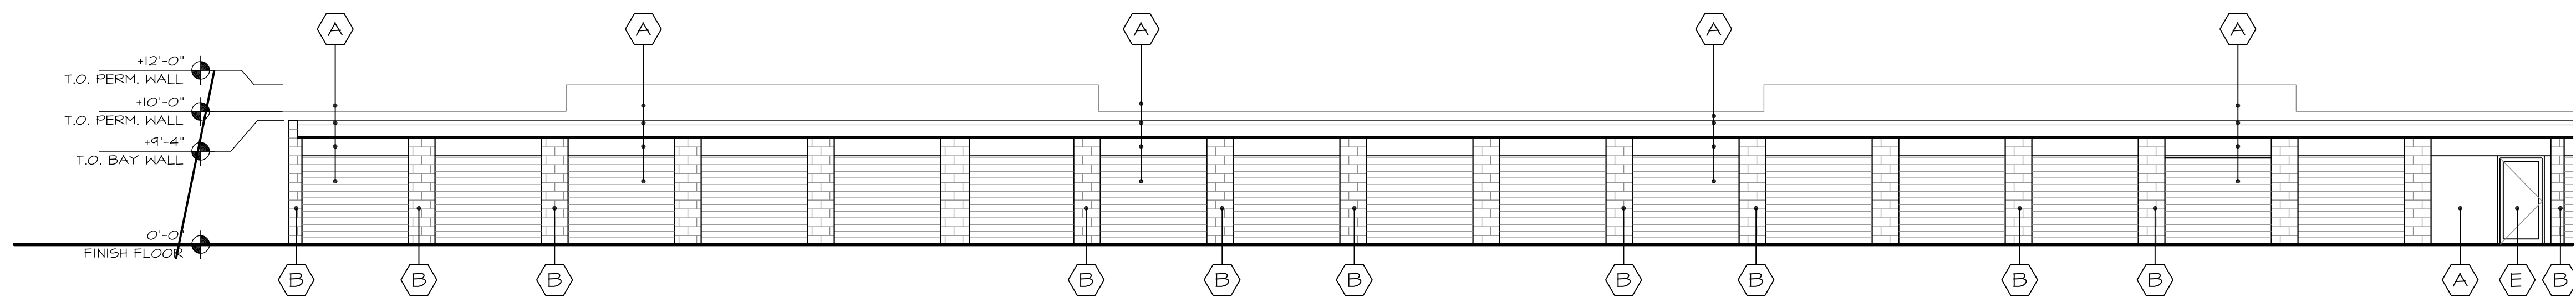


NORTH ELEVATION

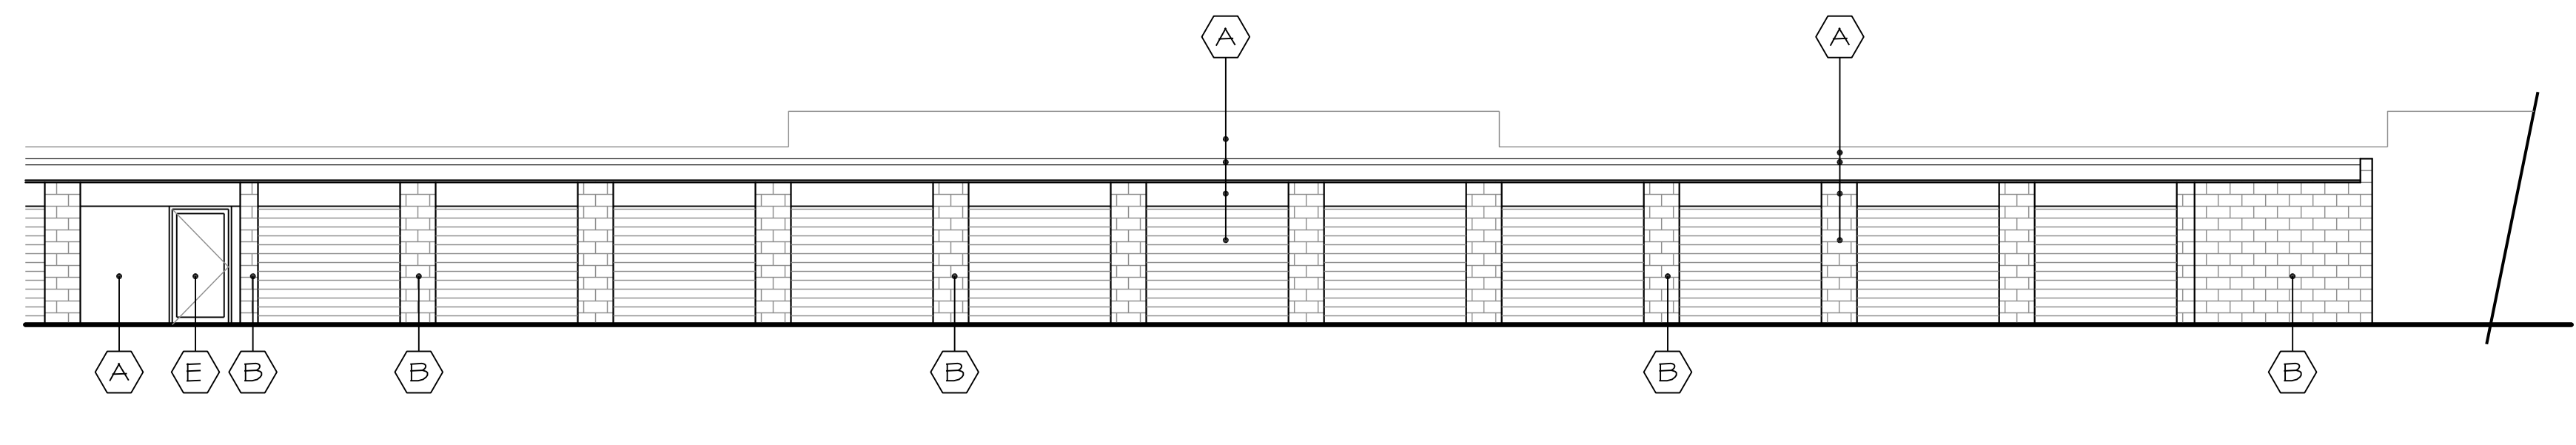


EAST ELEVATION

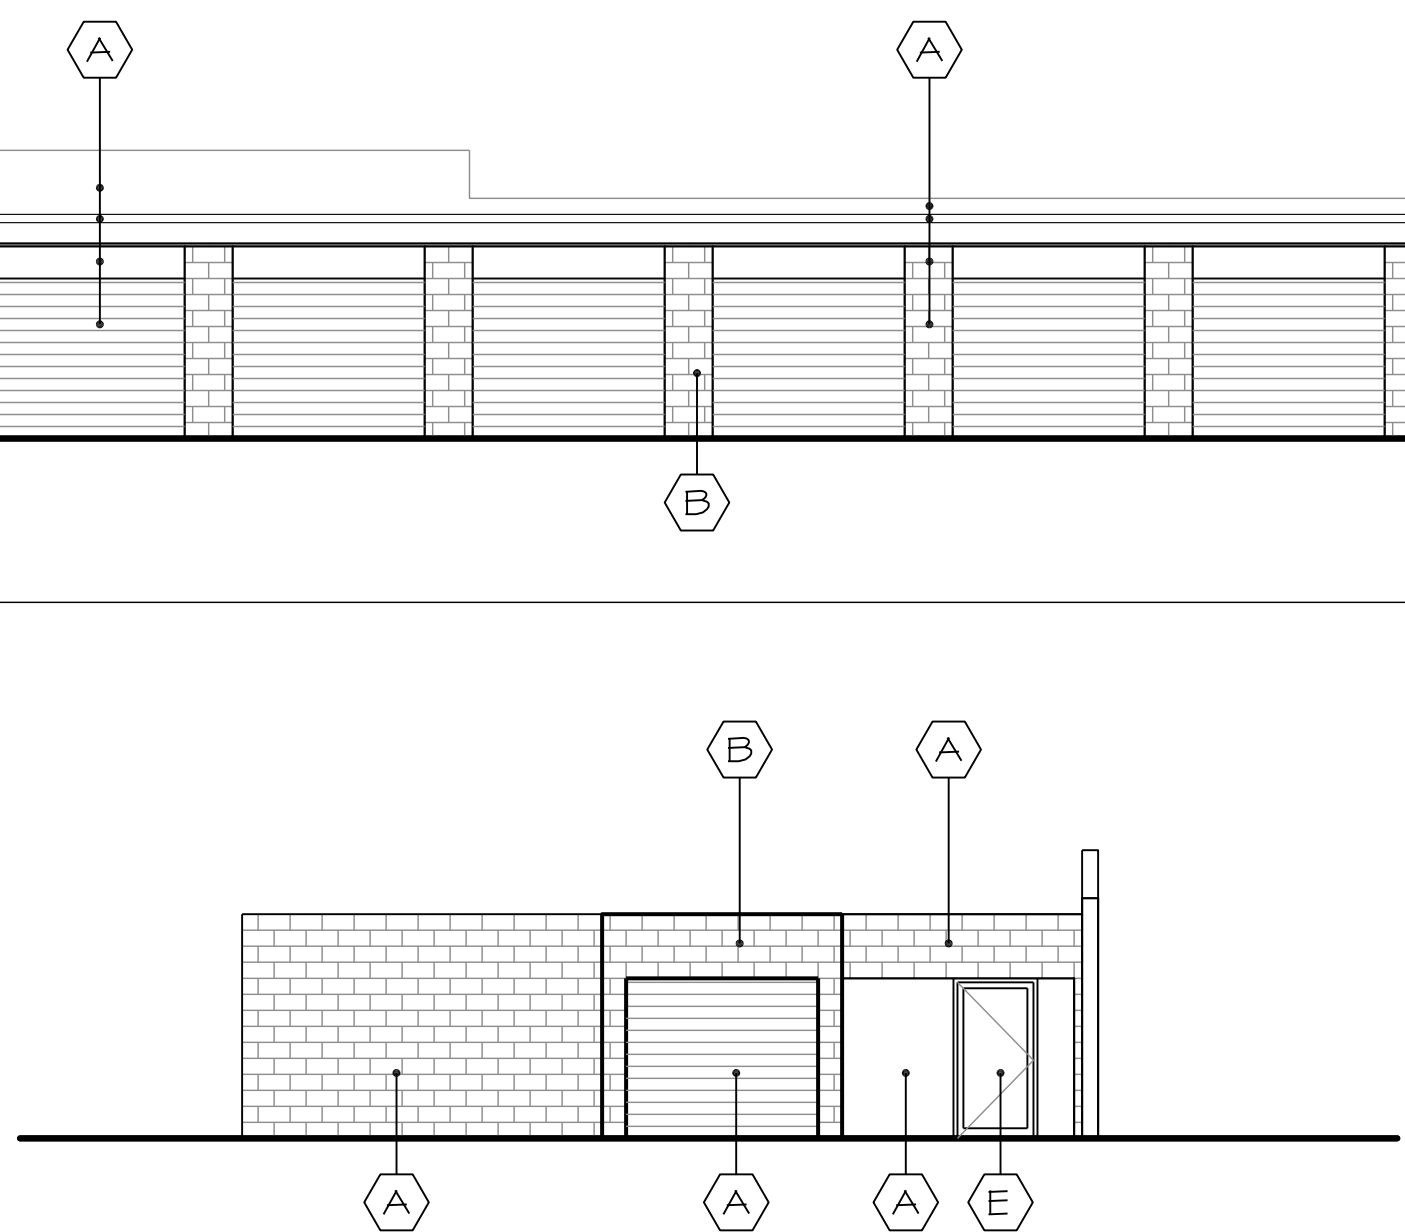

WEST ELEVATION

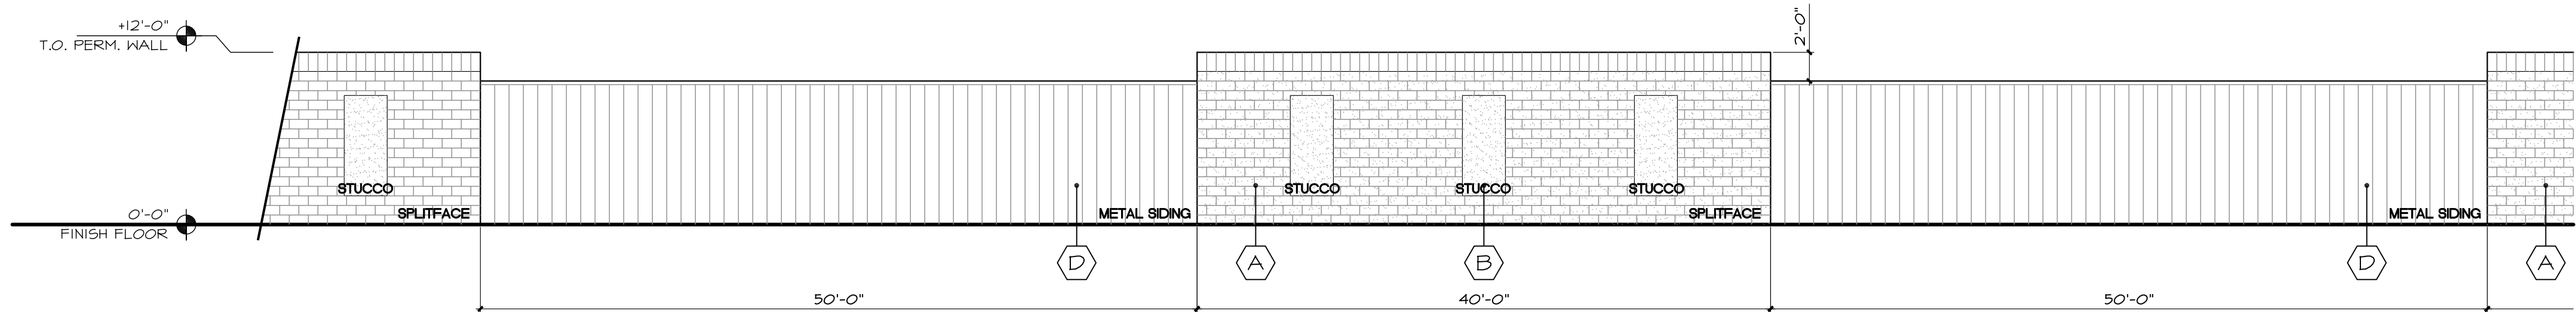


SOUTH ELEVATION (SOUTH SIDE PERIMETER WALL)

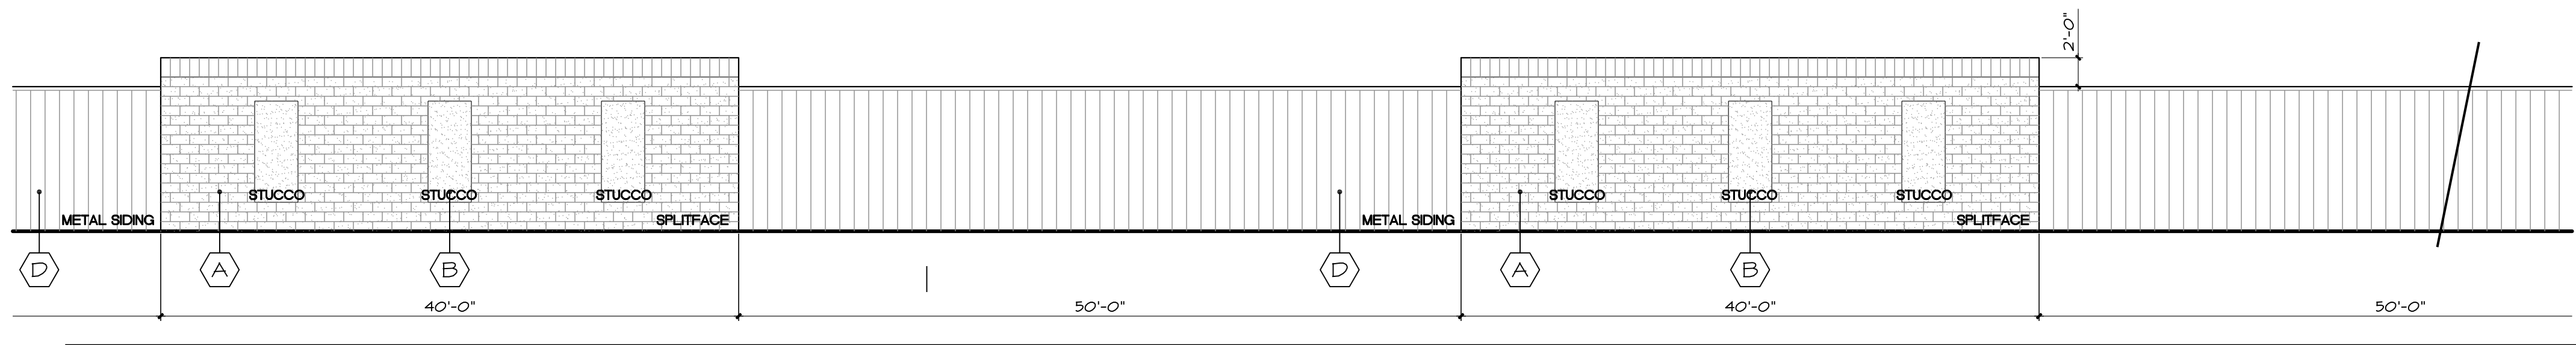

PRELIMINARY BUILDING 'C' ELEVATIONS

1/8"=1'-0"

LOCATION MAP

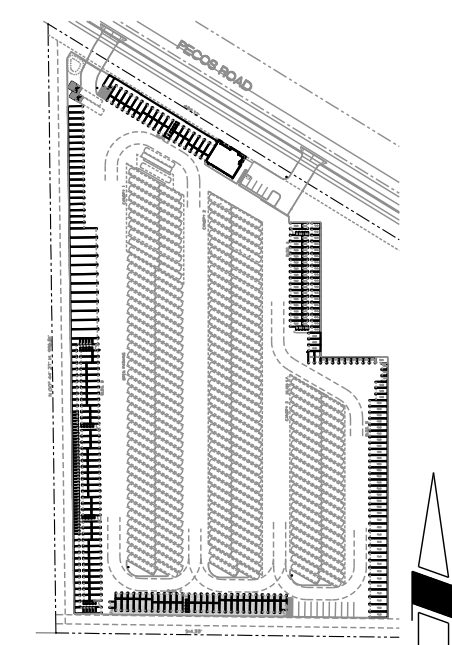

COLORS:		
	S.F.	%
A- 2502.00	43.94	
B- 691.84	12.15	
C- 0	0	
D- 2500.00	43.91	
E- 0	0	
TOTAL	5693.84	100
MATERIAL:		
TYPE:	S.F.	%
STUCCO	691.84	12.15
GLASS	0	0
MTL. ANN.	0	0
SEAM SIDING	2500	43.91
SPLITFACE	2502	43.94
CENTERSCORE	0	0
STANDARD	0	0
L-SCRN	0	0
TOTAL	5693.84	100


COLOR SCHEDULE

CMU - SPLITFACE / STANDARD CMU / CENTERSCORE CMU / ROLL-UP DOORS	PAINTED DUNN EDWARDS DEW 340 WHISPER	A
STUCCO SYSTEM - SAND FINISH / CENTERSCORE CMU / STANDARD CMU	PAINTED DUNN EDWARDS DE 6375 CASLEROCK	B
METAL FASCIA	PAINTED DUNN EDWARDS DET 580 PACIFIC BLUE	C
ATAS METAL SIDING REVERSE PAN CHANNEL / LANDSCAPE WALL SCREENS / TUBE STEEL FRAME	PODWER COATED BLACK	D
WINDOW SYSTEM: GLASS ALUMINUM FRAME	CLEAR NATURAL ALUMINUM	E

SOUTH PERIMETER WALL CALC.
FOR BUILDINGS "B", "C" AND "D"


Pecos Storage Facility
7237 E. Pecos Road
Mesa, AZ

John Reddell Architects, Inc.
Architecture Interiors Land Planning
4992 S. 158th Street, Gilbert, Arizona 85298
(602) 531-2854 Email: john@reddellarchitects.com

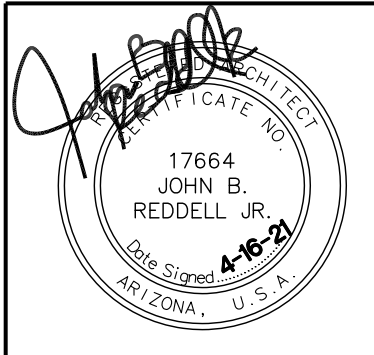


Date: _____
Revisions: _____



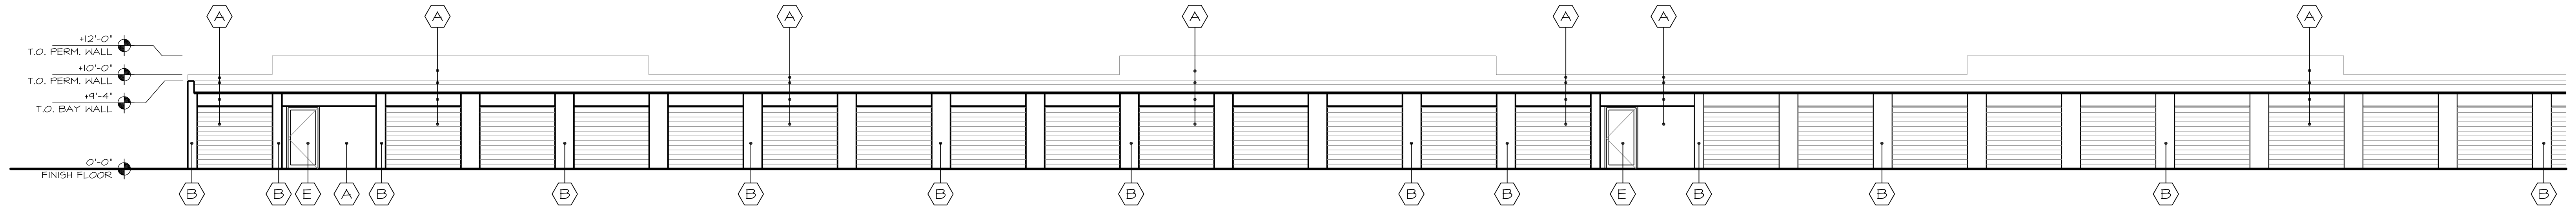


EAST ELEVATION

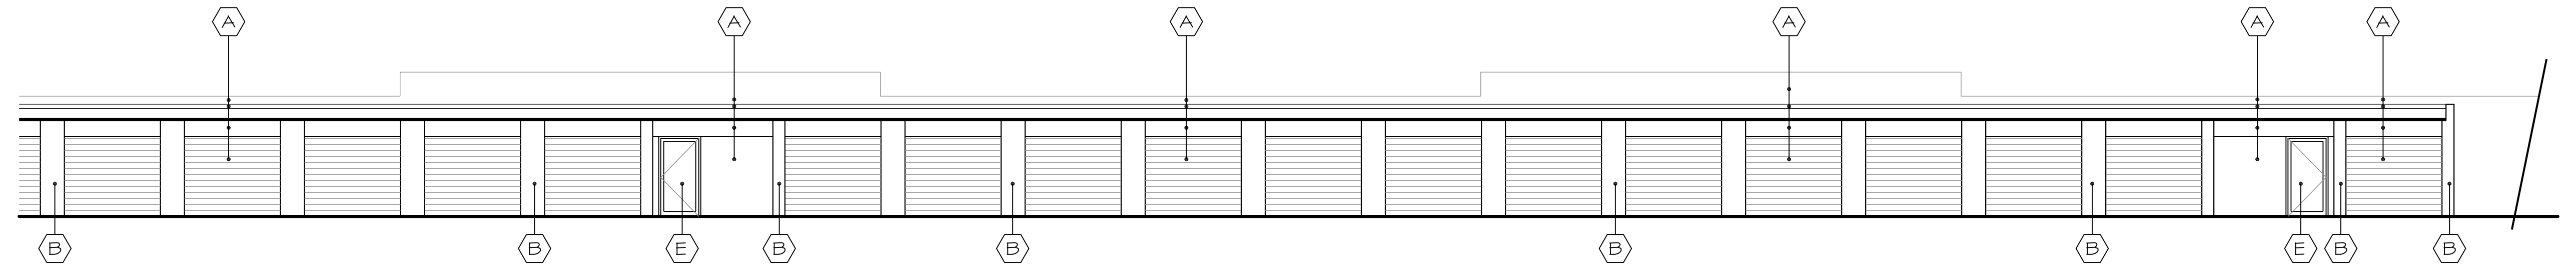

SOUTH ELEVATION

SEE ELEVATION SHEET CC FOR AREA CALC.

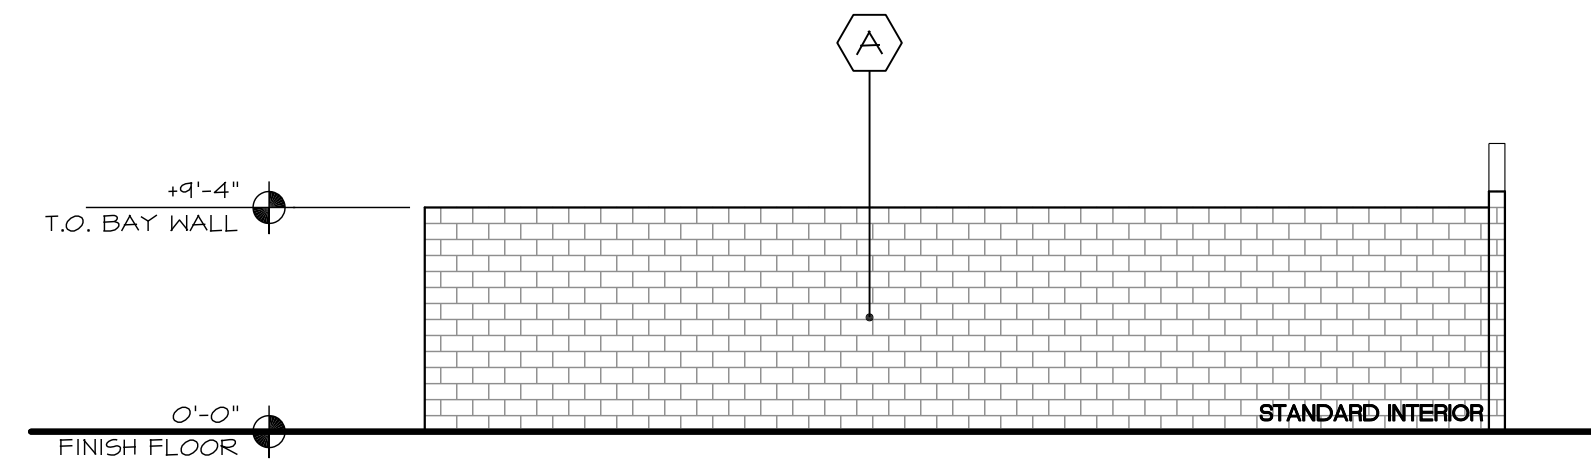


NORTH ELEVATION

INTERIOR ELEVATION BETWEEN BUILDINGS "D" AND "E"


COLORS:		
S.F.		%
A- 4170.00		41.78
B- 746.92		7.49
C- 0		0
D- 5063.00		50.73
E- 0		0
TOTAL	9979.92	100
MATERIAL:		
TYPE	S.F.	%
STUCCO	746.92	7.49
GLASS	0	0
MTL. ANN.	0	0
SEAM SIDING	5000	50.10
SPLITFACE	4170	41.78
CENTERSCORE	0	0
STANDARD	0	0
L-SCRN	63.00	0.63
TOTAL	9979.92	100

COLOR SCHEDULE		
CMU - SPLITFACE / STANDARD CMU / CENTERSCORE CMU / ROLL-UP DOORS	PAINTED DUNN EDWARDS DEW 340 WHISPER	A
STUCCO SYSTEM - SAND FINISH / CENTERSCORE CMU / STANDARD CMU	PAINTED DUNN EDWARDS DE 6375 CASLEROCK	B
METAL FASCIA	PAINTED DUNN EDWARDS DET 580 PACIFIC BLUE	C
ATAS METAL SIDING REVERSE PAN CHANNEL / LANDSCAPE WALL SCREENS / TUBE STEEL FRAME	PODWER COATED BLACK	D
WINDOW SYSTEM: GLASS ALUMINUM FRAME	CLEAR NATURAL ALUMINUM	E

WEST PERIMETER WALL CALC.
FOR BUILDINGS "D" AND "E"

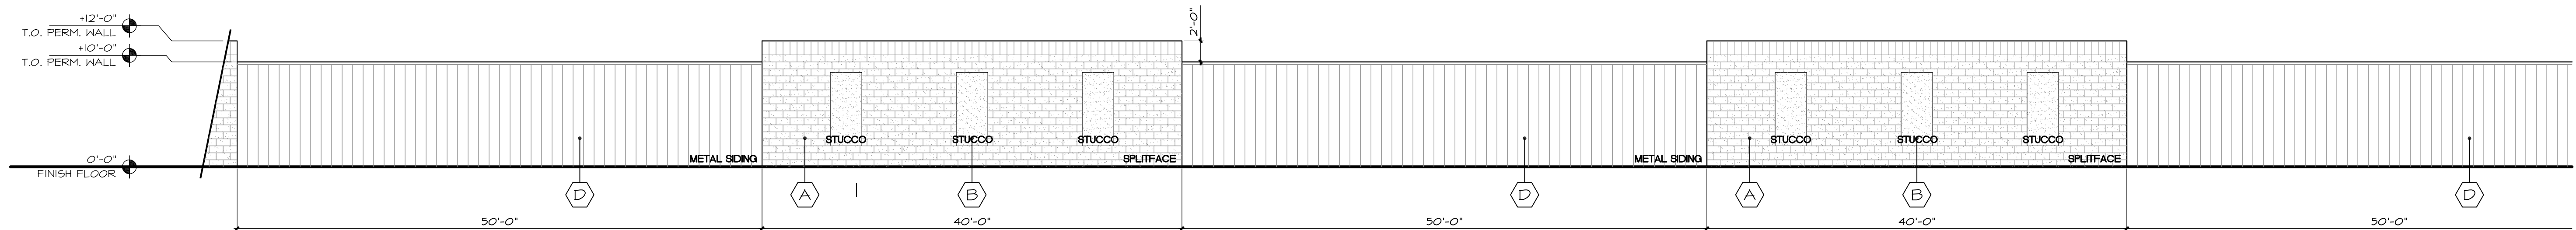


WEST ELEVATION (WEST SIDE PERIMETER WALL)

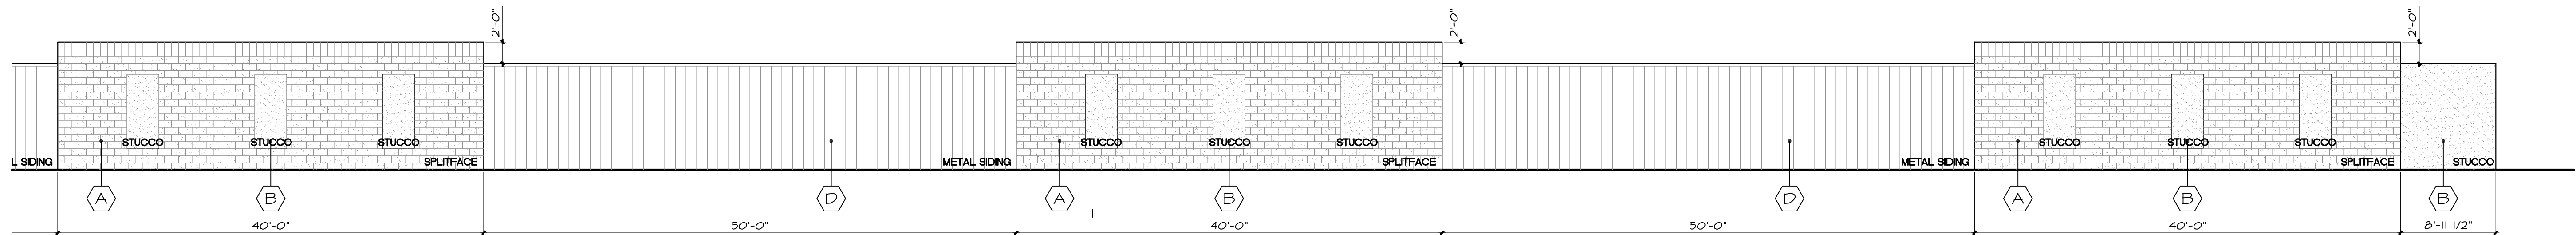

PRELIMINARY BUILDING 'D' ELEVATIONS


1/8"=1'-0"

LOCATION MAP

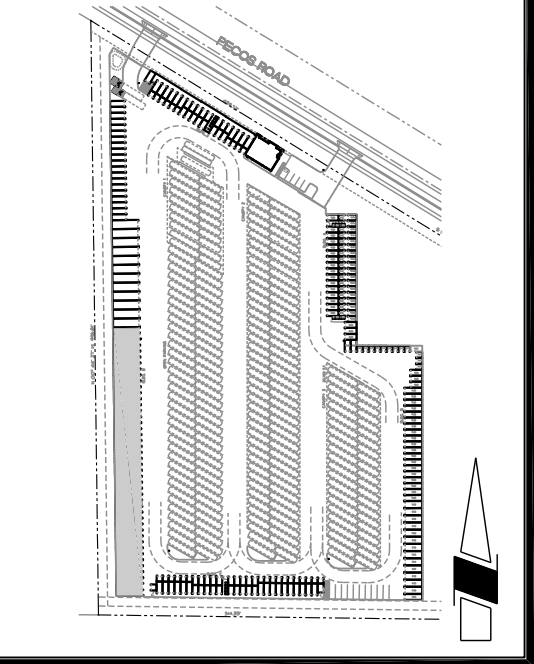



Pecos Storage Facility
7237 E. Pecos Road
Mesa, AZ

John Reddell Architects, Inc.
Architecture Interiors Land Planning
4992 S. 158th Street, Gilbert, Arizona 85298
(602) 531-2854 Email: john@reddellarchitects.com

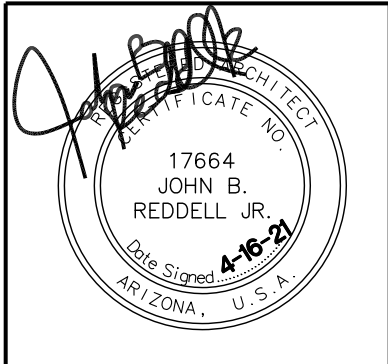


Date: _____
Revisions: _____

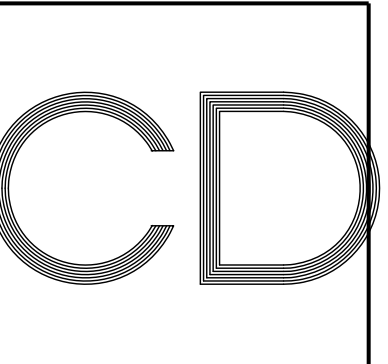


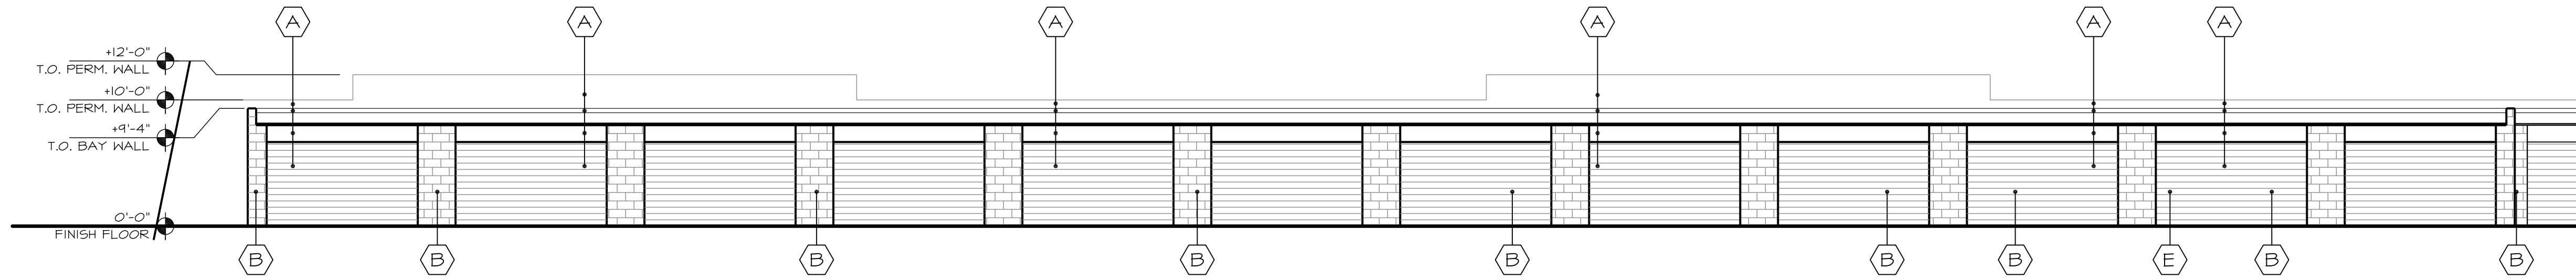

EAST ELEVATION

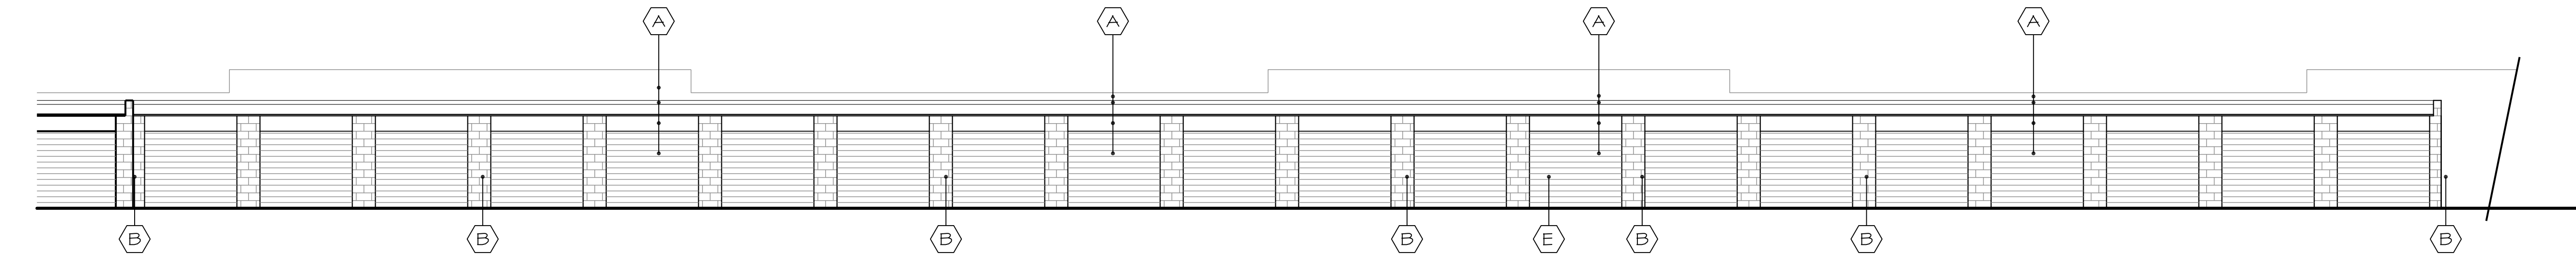


SOUTH ELEVATION

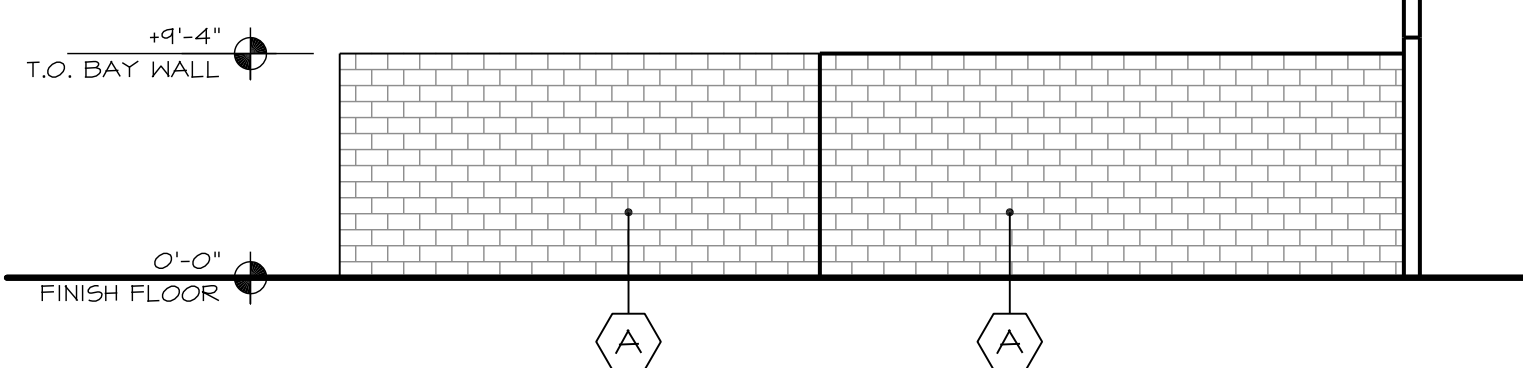

NORTH ELEVATION

LOCATION MAP

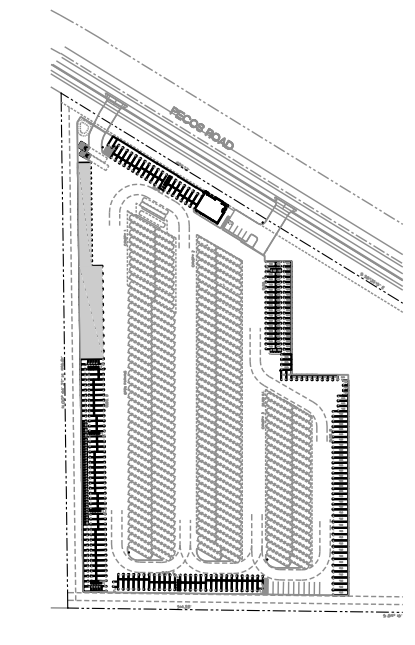


COLORS:		
S.F.		%
A- 4170.00		41.78
B- 746.92		7.49
C- 0		0
D- 5063.00		50.73
E- 0		0
TOTAL	9979.92	100
MATERIAL:		
TYPE	S.F.	%
STUCCO	746.92	7.49
GLASS	0	0
MTL. Siding	0	0
SEAM SIDING	5000	50.10
SPLITFACE	4170	41.78
CENTERSCORE	0	0
STANDARD	0	0
L-SCRN	63.00	0.63
TOTAL	9979.92	100


COLOR SCHEDULE

CMU - SPLITFACE / STANDARD CMU / CENTERSCORE CMU / ROLL-UP DOORS	PAINTED DUNN EDWARDS DEW 340 WHISPER	A
STUCCO SYSTEM - SAND FINISH / CENTERSCORE CMU / STANDARD CMU	PAINTED DUNN EDWARDS DE 6375 CASLEROCK	B
METAL FASCIA	PAINTED DUNN EDWARDS DET 580 PACIFIC BLUE	C
ATAS METAL SIDING REVERSE PAN CHANNEL / LANDSCAPE WALL SCREENS / TUBE STEEL FRAME	PODNER COATED BLACK	D
WINDOW SYSTEM: GLASS ALUMINUM FRAME	CLEAR NATURAL ALUMINUM	E

WEST PERIMETER WALL CALC. FOR BUILDINGS "D" AND "E"

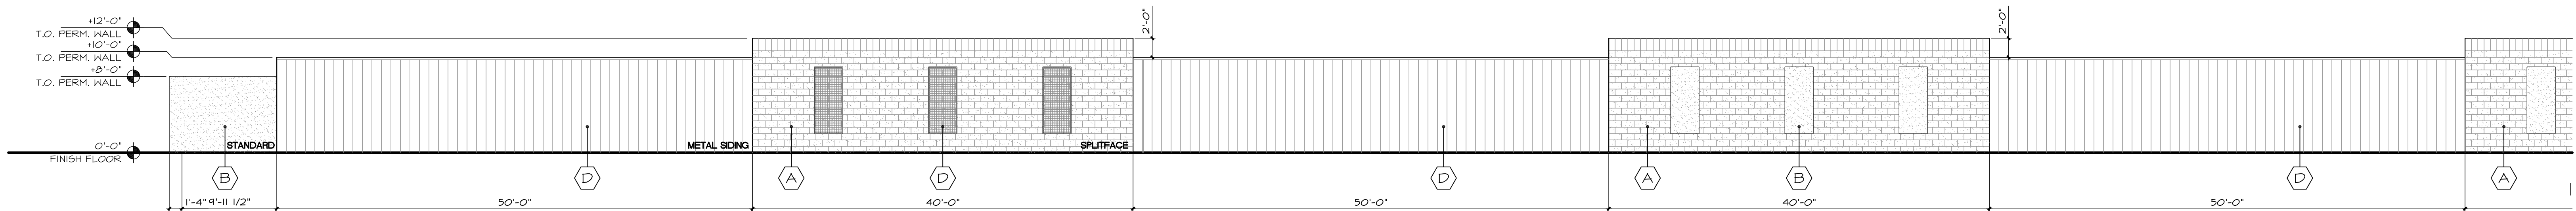

WEST ELEVATION (WEST SIDE PERIMETER WALL)

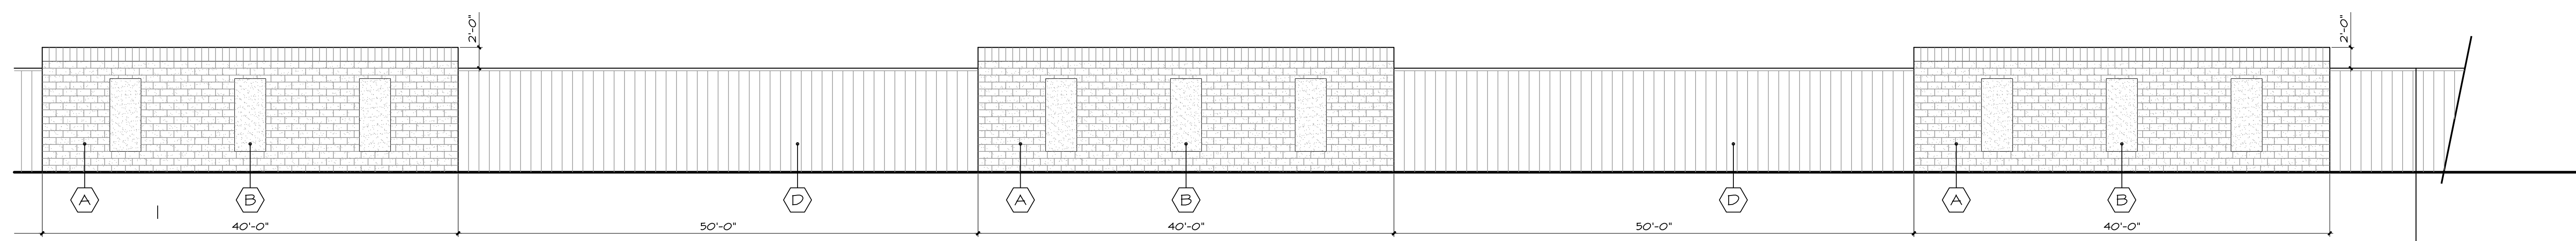

PRELIMINARY BUILDING 'E' ELEVATIONS


1/8"=1'-0"

Pecos Storage Facility
 7237 E. Pecos Road
 Mesa, AZ


John Reddell Architects, Inc.
 Architecture Interiors Land Planning
 4992 S. 158th Street, Gilbert, Arizona 85298
 (602) 531-2854 Email: john@reddellarchitects.com

Date: _____
 Revisions: _____


CE

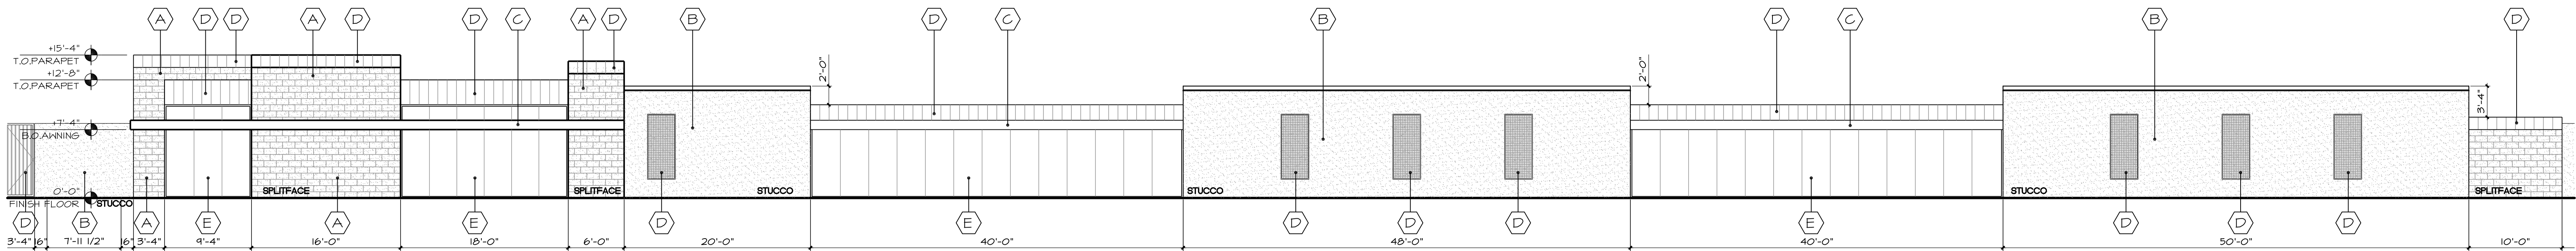


NORTH ELEVATION

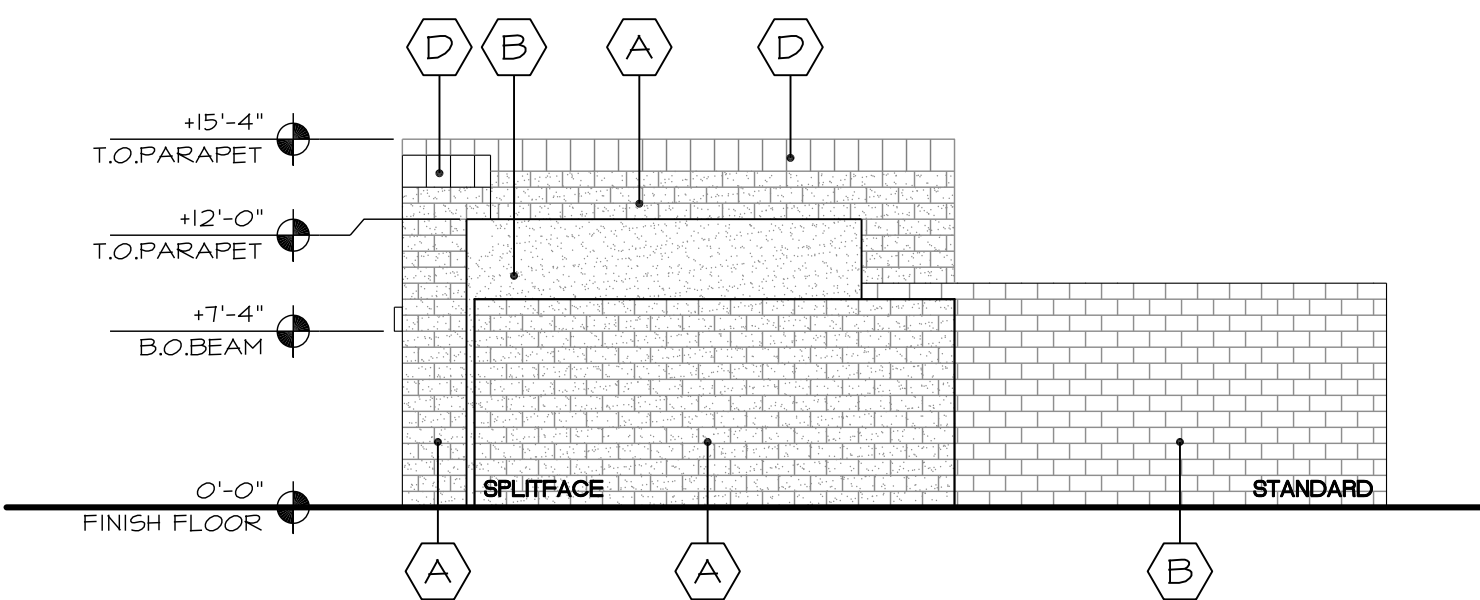


WEST ELEVATION

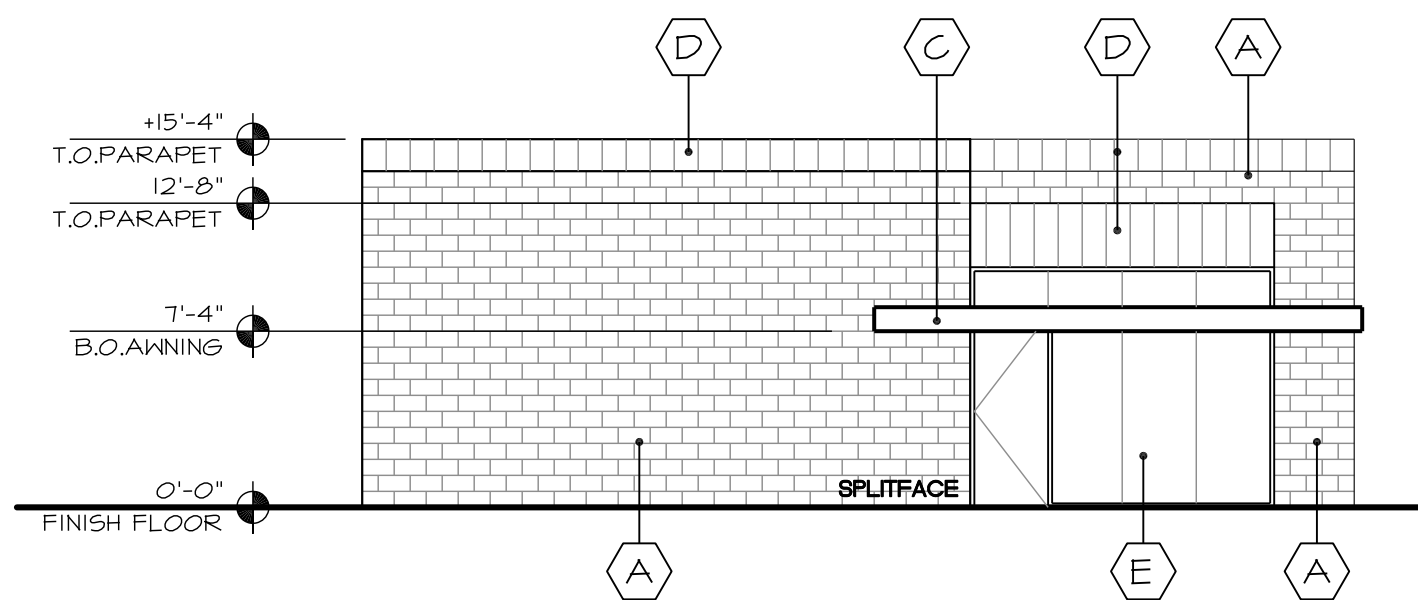


EAST ELEVATION

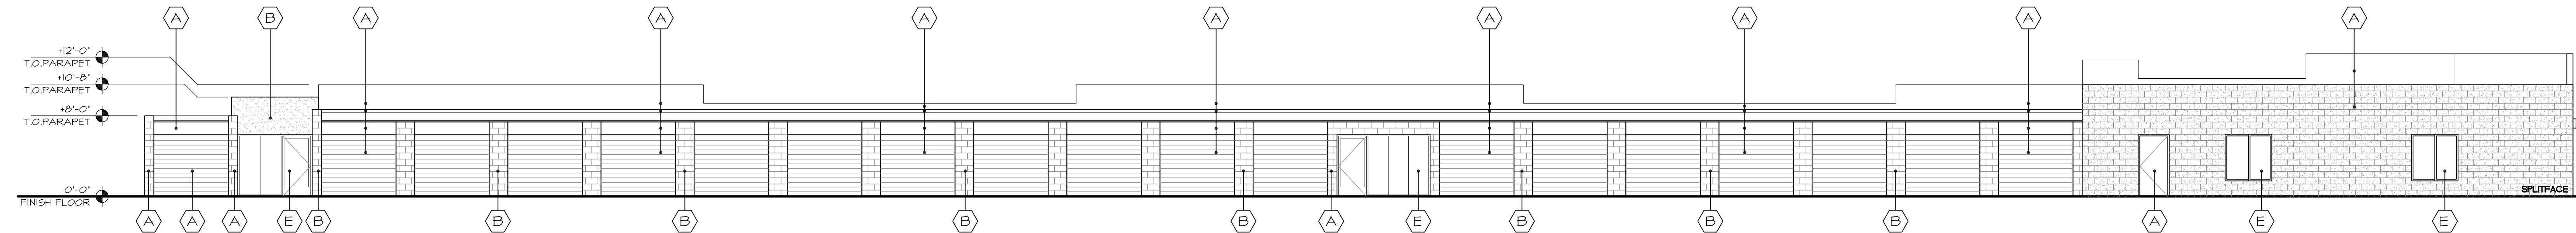


SOUTH ELEVATION

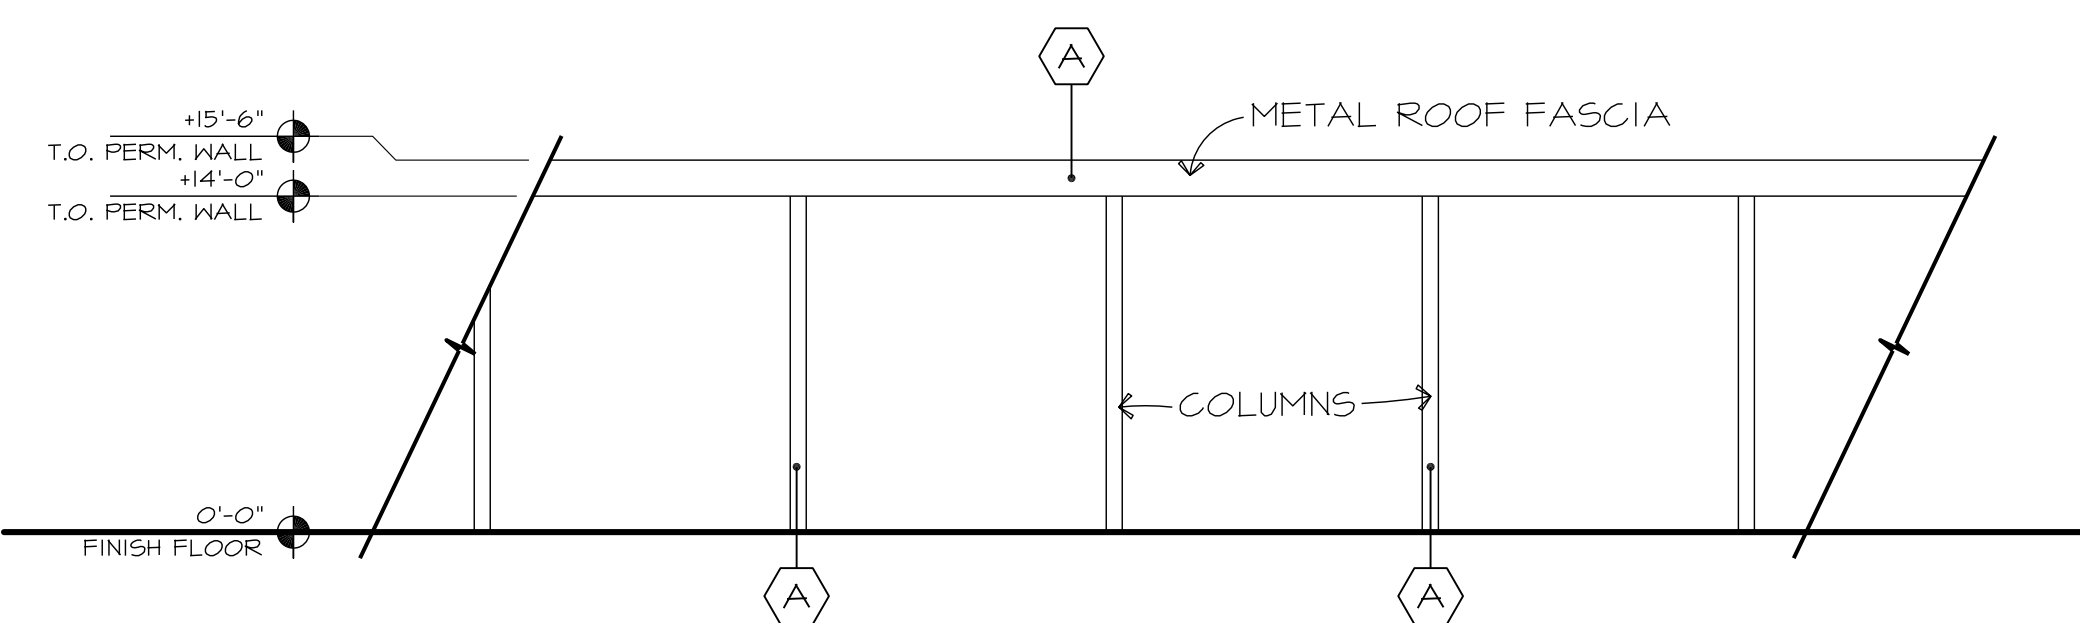

PORTION OF TYPICAL CANOPY

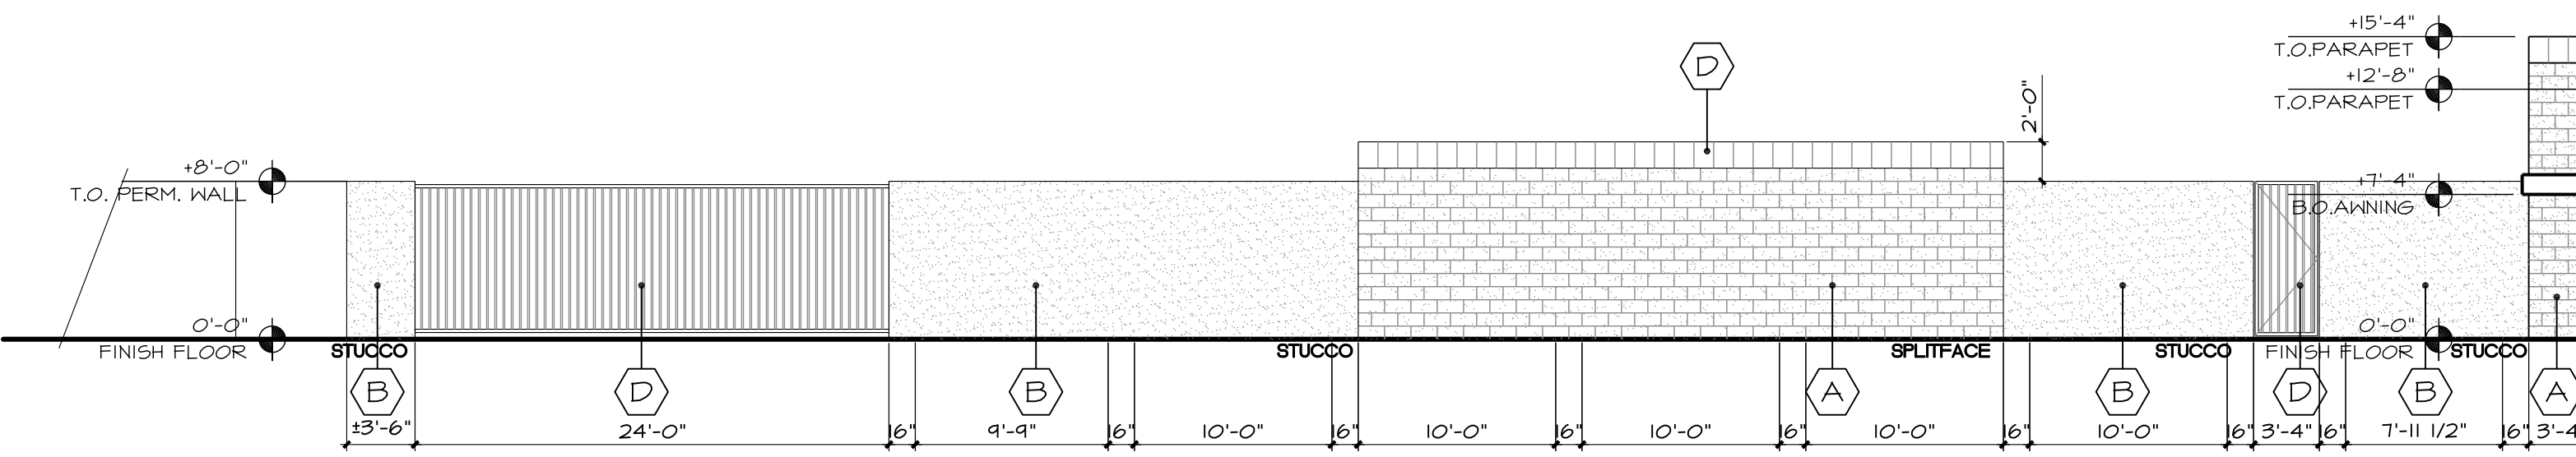


STREET SIDE PERIMETER WALLS

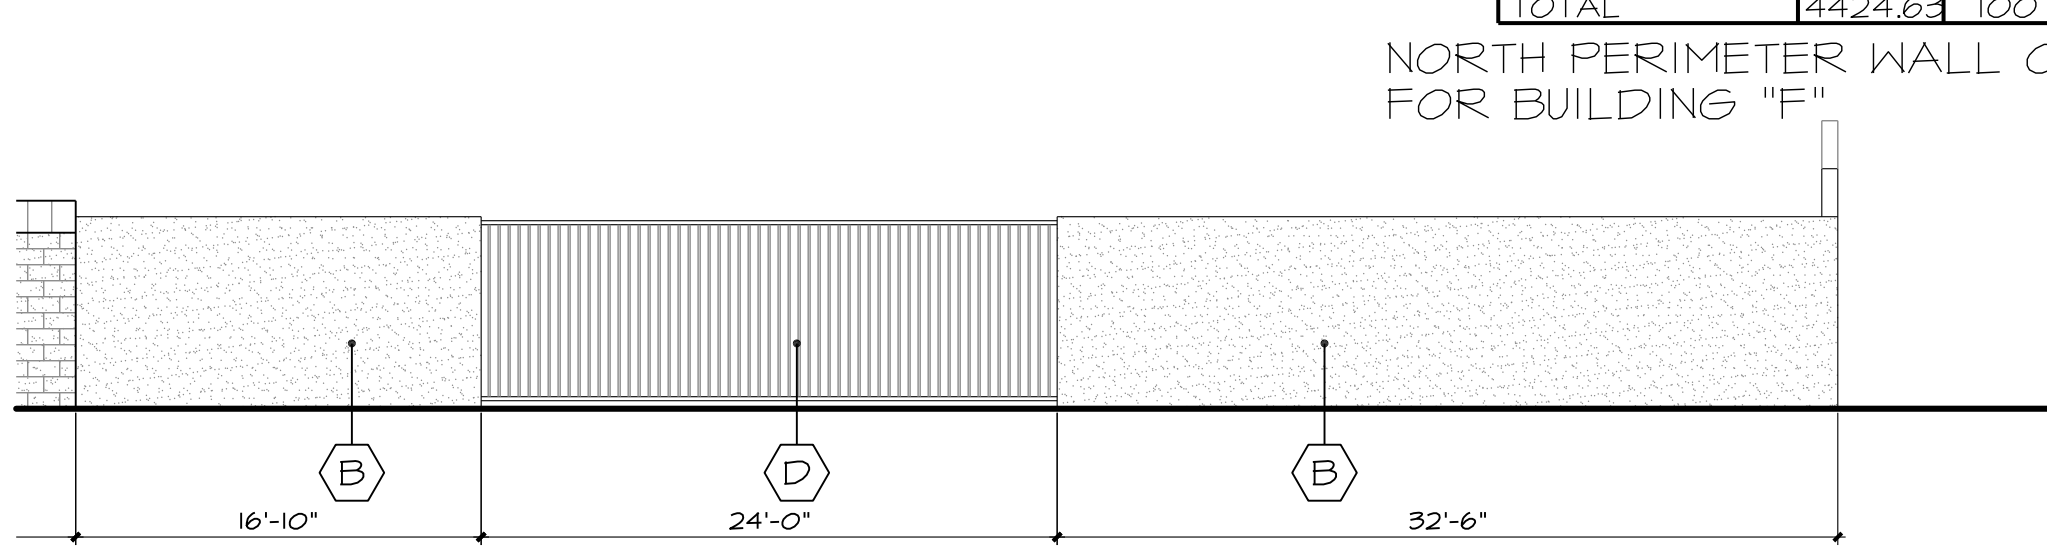

1/8"=1'-0"

COLORS:		
S.F.		%
A- 694.24		15.69
B- 1910.96		43.19
C- 133		3.00
D- 855		19.32
E- 831.43		18.79
TOTAL	4424.63	100
MATERIAL:		
TYPE:	S.F.	%
STUCCO	1851.96	41.86
GLASS	831.43	18.79
MTL AWN.	192	4.34
SEAM SIDING	604.89	13.67
SPLITFACE	694.24	15.69
CENTERSCORE	0	0
STANDARD	103.11	2.33
L-SCRN	147	3.32
TOTAL	4424.63	100

NORTH PERIMETER WALL CALC. FOR BUILDING "F"

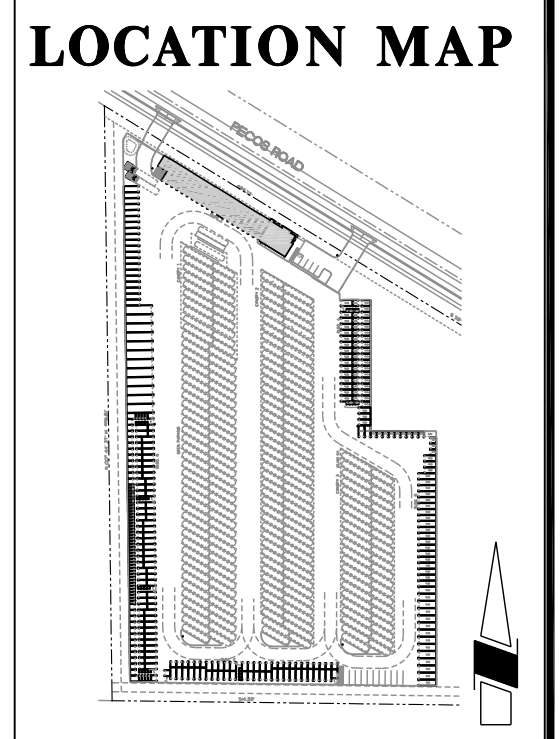

COLOR SCHEDULE

CMU - SPLITFACE /	PAINTE DUNN EDWARDS	A
STANDARD CMU /	DEW 340	
CENTERSCORE CMU /	WHISPER	
ROLL-UP DOORS		
STUCCO SYSTEM -	PAINTE DUNN EDWARDS	B
SAND FINISH /	DE 6875	
CENTERSCORE CMU /	CASLEROCK	
STANDARD CMU		
METAL FASCIA	PAINTE DUNN EDWARDS	C
	DET 520	
	PACIFIC BLUE	
ATAS METAL SIDING	PAINTE DUNN EDWARDS	D
REVERSE PAN CHANNEL /	DET 520	
LANDSCAPE WALL SCREENS /	PACIFIC BLUE	
TUBE STEEL FRAME		
WINDOW SYSTEM:	PODIER COATED	E
GLASS	BLACK	
ALUMINUM FRAME	CLEAR	
	NATURAL ALUMINUM	

Pecos Storage Facility
7237 E. Pecos Road
Mesa, AZ

John Reddell Architects, Inc.
Architecture Interiors Land Planning
4992 S. 158th Street, Gilbert, Arizona 85298
(602) 531-2854 Email: john@reddellarchitects.com

Date: _____
Revisions: _____

CF