1 A2.1 EAST – DRIVE THRU ELEVATION
1/4" = 1'-0"

2 A2.1 SOUTH – REAR ELEVATION
1/4" = 1'-0"

KEY NOTES:

- AP — ALPOLIC METAL PANEL
  COLOR: JET (DE6378)
- C1 — ALUMINUM CANOPY SYSTEM W/FASCIA
  COLOR: WHITE
- C2 — ALUMINUM CANOPY SYSTEM
  COLOR: JET (DE6378)
- C3 — ALUMINUM CANOPY TIEBACK
  COLOR: JET (DE6378)
  GC TO PROVIDE CONTINUOUS BLOCKING ON WALL BEHIND TIEBACKS
- CJ — CONTROL JOINT
  1 — TYPE: 1 = STUCCO
- D — HOLLOW METAL DOOR
  PAINT: TO MATCH BLOCK COLOR
- DE — DECAL BY GRAPHICS SUPPLIER
  SURFACE APPLIED, FIELD INSTALLED, PRE CUT, PRE SPACED.
  SUPPLIERS:
  VOMELA (865) 330-7337, ann.bowen@vomela.com
  GFX INTERNATIONAL (847) 543-4600, mcdonaldsdecor@gfxi.com
- E — STUCCO / WESTERN 1-KOTE
  C1 — COLOR:
  C1 = GRAY PEARL (DEC795)
- FB — C02 — CO2 = BULK CO2 FILL BOX (EQPM SCHEDULE ITEM 49.00)
  BO = BULK OIL FILL BOX (EQPM SCHEDULE ITEM 700.18)
- FC — FIBER CEMENT SIDING – NICHIHA
  XX — TYPE
  1 = ILLUMINATION SERIES
  COLOR
  C1 = RAISIN IN THE SUN (DE6034)
- FT — FIBER CEMENT TRIM: HARDITRIM BOARDS 4/4 SMOOTH, 1 5/8" AND 3 1/2" WIDTH, 3/4" THICK, HZ5
  H1 — COLOR: AGED PEWTER (CHECK 1 5/8" PRE-PAINT AVAILABILITY)
- GR — GUARD RAIL – SEE SITE PLAN FOR EXACT LOCATION AND LENGTH
  PAINT: JET (DE6378)
- L1 — RECESSED DOWN LIGHT FIXTURE – SEE ELECTRICAL
  COLOR: GOLD
- L2 — RADIAL SCONCE LIGHT FIXTURE – SEE ELECTRICAL
  C1 — COLOR:
  C1= WHITE
  C2= PLATINUM SILVER
- LE — ACCENT LIGHTING – SEE ELECTRICAL
  L1 — LED LIGHT:
  L1 = SLIM LED (DOWN ONLY)
  L2 = INTEGRAL CANOPY FIXTURE
- MF — METAL FASCIA (CUSTOM)
  1 — TYPE:
  1 = PRE-FAB ANCHOR-TITE FASCIA
  C1 — COLOR:
  C1= GRAY PEARL (DEC795)
  C2= JET (DE6378)
- PB — PIPE BOLLARD – PAINTED YELLOW
- PT — (RMHC) COIN COLLECTOR
  MODEL: #WPT STD
  CALL 1-888-743-7435 TO ORDER
- S — McDONALD'S SIGNAGE BY OTHERS – UNDER SEPARATE PERMIT.
  C1 — COLOR:
  C1= YELLOW – PANTONE #109U
  C2= WHITE
- SB — STEEL I-BEAM/ COLUMN
  C1 = PAINT COLOR – JET (DE6378)
- UN — METAL UNDERSCORE
  COLOR: GOLD
- W1 — EXTERIOR WINDOW ASSEMBLY – TEMPERED GLASS
  COLOR: DARK BRONZE
- W2 — DRIVE-THRU WINDOW BY READY ACCESS
  XX — MODEL: 600 SERIES, 36" SERVICE HEIGHT WITH TRANSOM, MANUAL OPEN; ELECTRONIC RELEASE
  COLOR: DEEP BRONZE
  SLIDE DIRECTION: RL = RIGHT TO LEFT
  LR = LEFT TO RIGHT
- WS — MESASTONE
  C1 = MOJAVE BROWN

BY	DESCRIPTION	DATE	REV

KDF ARCHITECTURAL GROUP, LLC
300 W. Clarendon Avenue
Suite 320
Phoenix, AZ 85013
O: 602.234.1868
F: 602.234.1413
KDF PROJECT NO. 21005

PREPARED BY: CHRISTIAN J. TINA, Certificate No. 70,[illegible], REGISTERED ARCHITECT, ARIZONA USA, Expires 12/31/21, NOT FOR CONSTRUCTION, Signed 9/10/21

PREPARED FOR: © McDonald's USA, LLC

These drawings and specifications are the confidential and proprietary property of McDonald's USA, LLC and shall not be copied or reproduced without written authorization. The contract documents were prepared for use with the specific project and site identified herein and are not suitable for use on a different site or at a later time. Use of these drawings for reference or example on another project requires the services of properly licensed professionals familiar with the requirements of the contract documents for reuse on another project is not authorized.

DRAWN BY	STD ISSUE DATE	REVIEWED BY	DATE ISSUED
–	xx/xx/xx	DF	xx/xx/xx

TITLE: 2018 STANDARD BUILDING-BB20
4597-WOOD/WOOD

DESCRIPTION	SITE ADDRESS
WOOD BEARING WALLS	
WOOD ROOF TRUSS FRAMING	
E.I.F.S./CEMENT BOARD/BRICK WAINSCOT EXTERIOR FINISH	
SITE ID 002-1067	S ELLSWORTH RD & E CADENCE PKWY MESA, AZ 85212

SHEET NO. A2.1
ELEVATIONS

1 A2.0 NORTH – FRONT ELEVATION
1/4" = 1'-0"

2 A2.0 WEST – NON-DRIVE THRU ELEVATION
1/4" = 1'-0"

KEY NOTES:

- AP — ALPOLIC METAL PANEL
  COLOR: JET (DE6378)
- C1 — ALUMINUM CANOPY SYSTEM W/FASCIA
  COLOR: WHITE
- C2 — ALUMINUM CANOPY SYSTEM
  COLOR: JET (DE6378)
- C3 — ALUMINUM CANOPY TIEBACK
  COLOR: JET (DE6378)
  GC TO PROVIDE CONTINUOUS BLOCKING ON WALL BEHIND TIEBACKS
- CJ — CONTROL JOINT
  1 — TYPE: 1 = STUCCO
- D — HOLLOW METAL DOOR
  PAINT: TO MATCH BLOCK COLOR
- DE — DECAL BY GRAPHICS SUPPLIER
  SURFACE APPLIED, FIELD INSTALLED, PRE CUT, PRE SPACED.
  SUPPLIERS:
  VOMELA (865) 330-7337, ann.bowen@vomela.com
  GFX INTERNATIONAL (847) 543-4600, mcdonaldsdecor@gfxi.com
- E — STUCCO / WESTERN 1-KOTE
  C1 — COLOR:
  C1 = GRAY PEARL (DEC795)
- FB — C02 — C02 = BULK C02 FILL BOX (EQPM SCHEDULE ITEM 49.00)
  BO = BULK OIL FILL BOX (EQPM SCHEDULE ITEM 700.18)
- FC — FIBER CEMENT SIDING – NICHIHA
  X — TYPE
  1 = ILLUMINATION SERIES
  X — COLOR
  C1 = RAISIN IN THE SUN (DE6034)
- FT — FIBER CEMENT TRIM: HARDITRIM BOARDS 4/4 SMOOTH, 1 5/8" AND 3 1/2" WIDTH, 3/4" THICK, HZ5
  H1 — COLOR: AGED PEWTER (CHECK 1 5/8" PRE-PAINT AVAILABILITY)
- GR — GUARD RAIL –SEE SITE PLAN FOR EXACT LOCATION AND LENGTH
  PAINT: JET (DE6378)
- L1 — RECESSED DOWN LIGHT FIXTURE – SEE ELECTRICAL
  COLOR: GOLD
- L2 — RADIAL SCONCE LIGHT FIXTURE – SEE ELECTRICAL
  C1 — COLOR:
  C1= WHITE
  C2= PLATINUM SILVER
- LE — ACCENT LIGHTING – SEE ELECTRICAL
  L1 — LED LIGHT:
  L1 = SLIM LED (DOWN ONLY)
  L2 = INTEGRAL CANOPY FIXTURE
- MF — METAL FASCIA (CUSTOM)
  1 — TYPE:
  C1 — 1 = PRE-FAB ANCHOR-TITE FASCIA
  COLOR:
  C1= GRAY PEARL (DEC795)
  C2= JET (DE6378)
- PB — PIPE BOLLARD – PAINTED YELLOW
- PT — (RMHC) COIN COLLECTOR
  MODEL: #WPT STD
  CALL 1-888-743-7435 TO ORDER
- S — McDONALD'S SIGNAGE BY OTHERS – UNDER SEPARATE PERMIT.
  C1 — COLOR:
  C1= YELLOW – PANTONE #109U
  C2= WHITE
- SB — STEEL I-BEAM/ COLUMN
  C1 = PAINT COLOR – JET (DE6378)
- UN — METAL UNDERSCORE
  COLOR: GOLD
- W1 — EXTERIOR WINDOW ASSEMBLY – TEMPERED GLASS
  COLOR: DARK BRONZE
- W2 — DRIVE-THRU WINDOW BY READY ACCESS
  MODEL: 600 SERIES, 36" SERVICE HEIGHT WITH TRANSOM, MANUAL OPEN; ELECTRONIC RELEASE
  XX — COLOR: DEEP BRONZE
  SLIDE DIRECTION: RL = RIGHT TO LEFT
  LR = LEFT TO RIGHT
- WS — MESASTONE
  C1 = MOJAVE BROWN

BY	DESCRIPTION	DATE	REV

KDF ARCHITECTURAL GROUP, LLC
300 W. Clarendon Avenue
Suite 320
Phoenix, AZ 85013
O: 602.234.1868
F: 602.234.1413
KDF PROJECT NO. 21005

PREPARED BY:
REGISTERED ARCHITECT
25637
DANIEL D. FILUK
ARIZONA USA
Expires 12/31/21

PREPARED FOR: McDonald's USA, LLC

© These drawings and specifications are the confidential and proprietary property of McDonald's USA, LLC and shall not be copied or reproduced without written authorization. The contract documents were prepared for use with the site conditions that were observed at the time they are not suitable for use on a different site or at a later time. Use of these drawings for reference or example on another project requires the services of professionals familiar with the requirements for preparation of the contract documents for reuse on another project is not authorized.

DRAWN BY	STD ISSUE DATE
–	xx/xx/xx

REVIEWED BY	DATE ISSUED
DF	xx/xx/xx

TITLE: 2018 STANDARD BUILDING-BB20
4597-WOOD/WOOD

DESCRIPTION	
WOOD BEARING WALLS	
WOOD ROOF TRUSS FRAMING	
E.I.F.S./CEMENT BOARD/BRICK WAINSCOT EXTERIOR FINISH	
SITE ID	SITE ADDRESS
002-1067	S ELLSWORTH RD & E CADENCE PKWY MESA, AZ 85212

SHEET NO. A2.0
ELEVATIONS

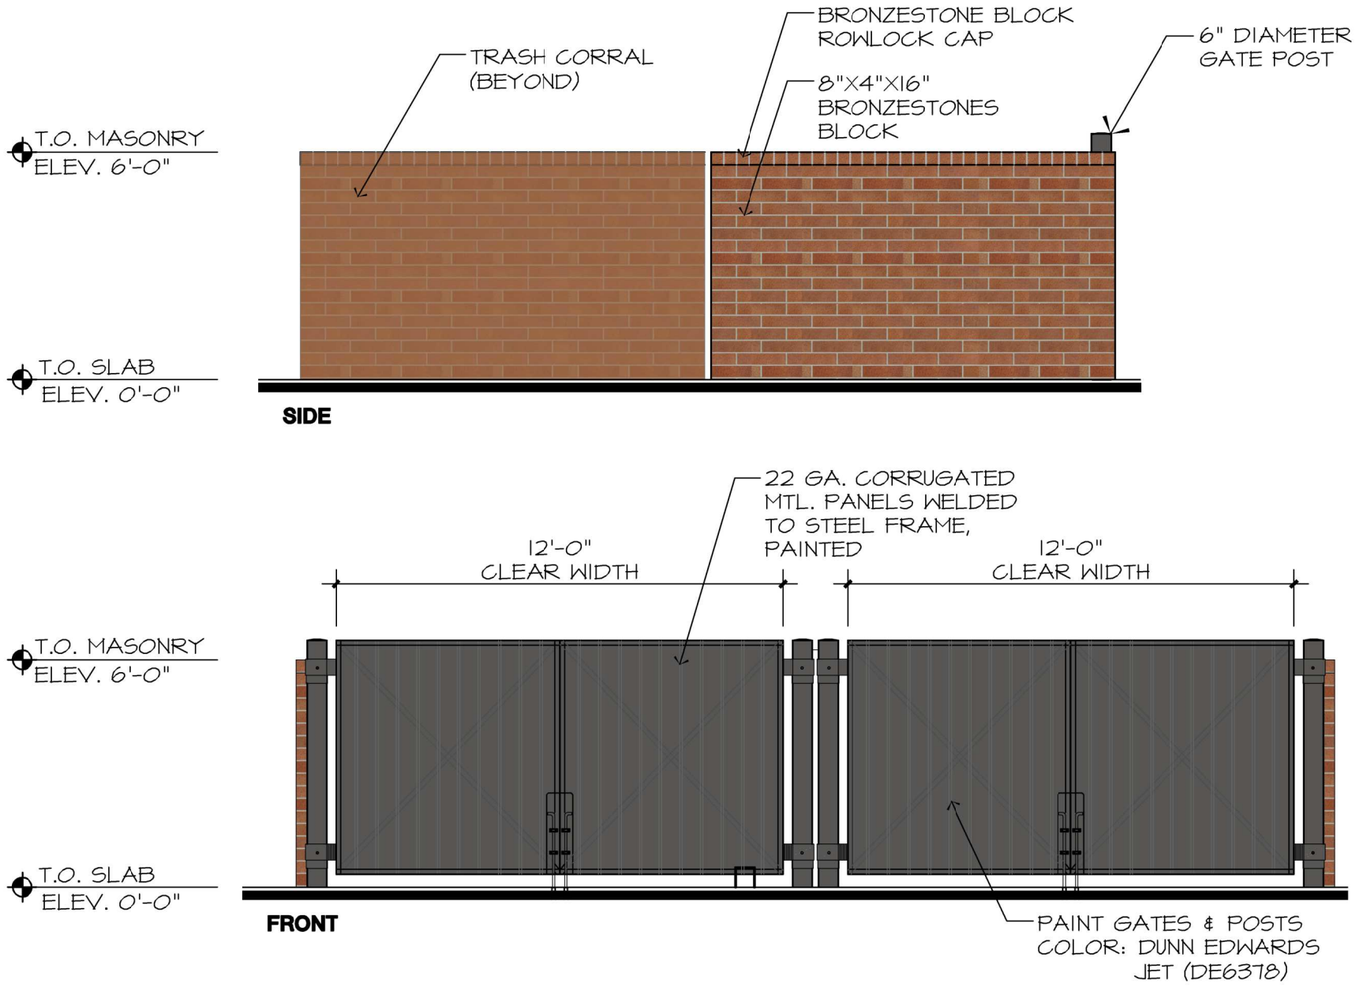

1 REFUSE ELEVATIONS

1/4" = 1'-0"

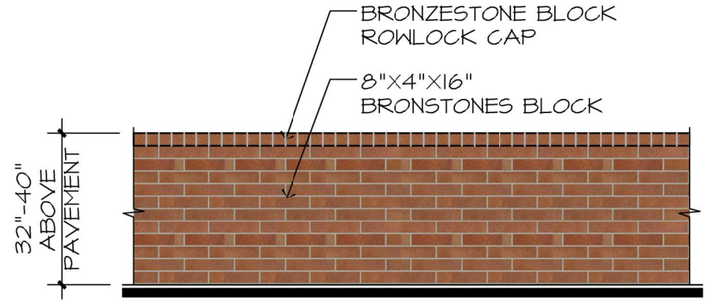

2 SCREEN WALL ELEVATION

1/4" = 1'-0"

McDonald's©

REFUSE GATE & SCREEN WALL

S ELLSWORTH RD & E CADENCE PKWY MESA, AZ 85212

L/C: 002-1067

KDF ARCHITECTURAL GROUP, LLC
300 W. Clarendon Avenue
Suite 320
Phoenix, AZ 85013
O: 602.234.1868
F: 602.234.1413

KDF PROJECT # 21005

DATE: 06/18/21

PREPARED FOR: McDonald's USA, LLC These drawings are the confidential and proprietary property of McDonald's USA, LLC and shall not be copied or reproduced without written authorization. Use of these drawings for reference or example on another project requires the services of properly licensed architects and engineers. Reproduction of these documents for reuse on another project is not authorized.