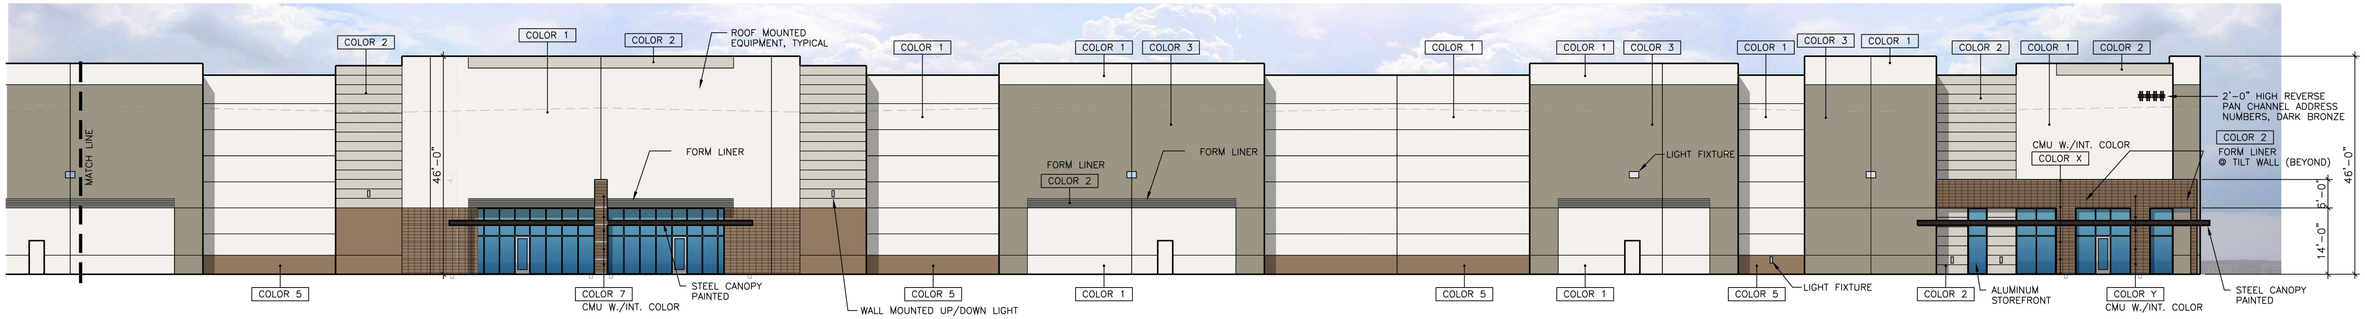

SOUTH ELEVATION

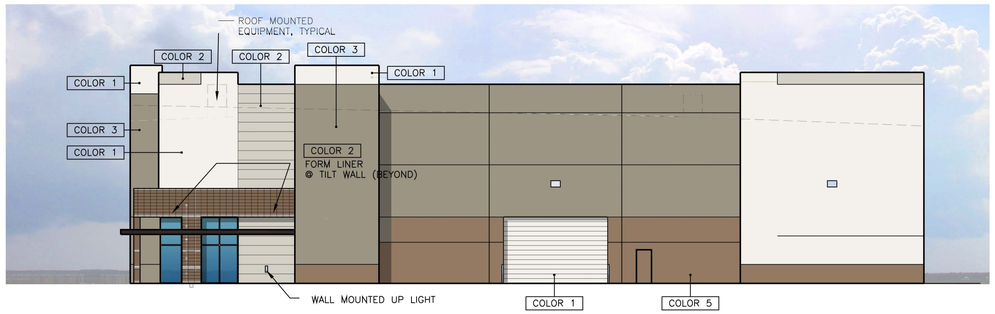

EAST ELEVATION

SOUTH ELEVATION

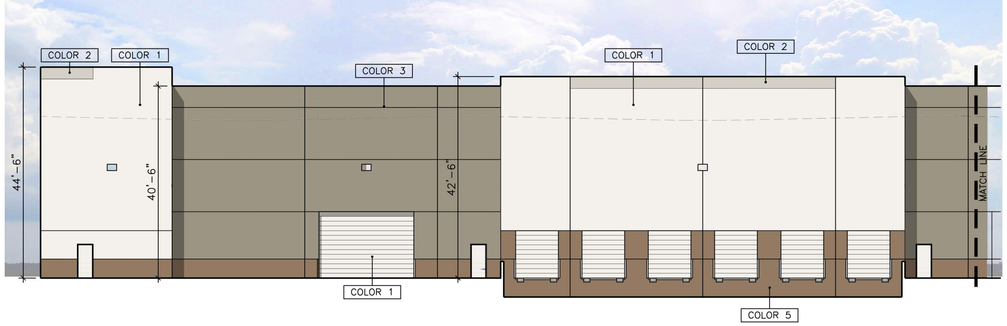

SOUTH ELEVATION

COLOR / MATERIALS LEGEND

CONCRETE TILT PANEL, MASONRY SITE WALLS

COLOR 1	DUNN EDWARDS – FOSSIL DE6225
COLOR 2	DUNN EDWARDS – MUSLIN DE6227
COLOR 3	DUNN EDWARDS – CALICO ROCK DE6229
COLOR 4	DUNN EDWARDS – SHAKER GRAY DE6231
COLOR 5	DUNN EDWARDS – CARVED WOOD DE6125
COLOR 6	DUNN EDWARDS – STOCKHORSE DE6126

STOREFRONT SYSTEM
2x6 – FRONT GLAZED CLEAR ANODIZED ALUMINUM

GLAZING
1" INSULATED, ECLIPSE ADVANTAGE ARCTIC BLUE, ABOVE 9'-0", SINGLE PANE PANEL, ECLIPSE ADVANTAGE ADVANTAGE ARCTIC BLUE

LIGHT FIXTURES – WHITE

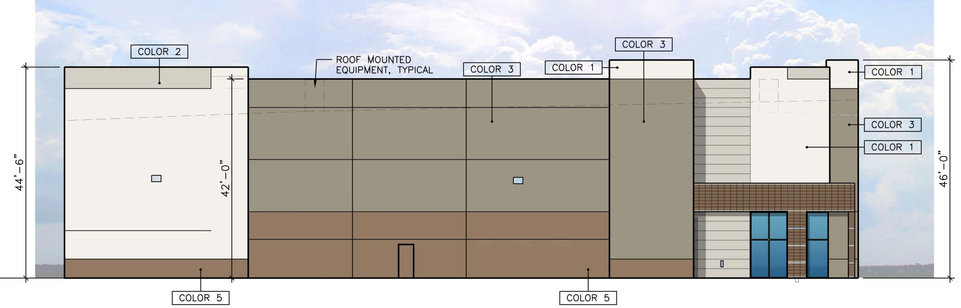

WEST ELEVATION

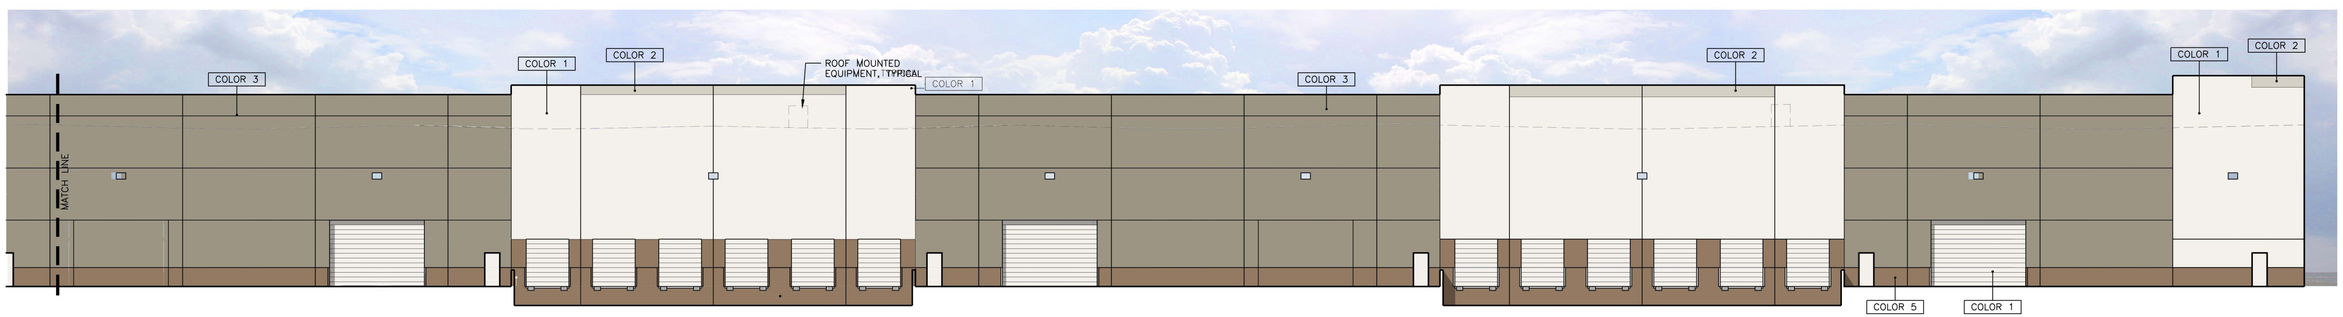

NORTH ELEVATION

BUILDING ELEVATIONS

SCALE : 1/16"=1'-0"

McCALL & associates, inc.
4307 n. civic center plaza
scottsdale, az 85251
tel:(480) 946-0066
fax:(480) 946-5432

this drawing is an instrument of service, and shall remain the property of the architect. this drawing shall not be reproduced or used for any purpose, in whole or in part, without the written consent of the architect.

NOTICE OF ALTERNATIVE BILLING CYCLE
THIS CONTRACT ALLOWS THE OWNER TO SUBMIT PROGRESS PAYMENT REQUESTS OR ESTIMATES IN BILLING CYCLES OTHER THAN MONTHLY. A MORE DETAILED DESCRIPTION OF SUCH OTHER BILLING CYCLE APPLICABLE TO THE PROJECT IS AVAILABLE FROM THE OWNER OR THE OWNER'S DESIGNATED AGENT AT ADDRESS
AND PHONE NUMBER
AND, THE OWNER OR ITS DESIGNATED AGENT WILL, UPON WRITTEN REQUEST, PROVIDE A CERTIFICATION AND APPROVAL OF BILLING ESTIMATES.

NOTICE OF EXTENDED PAYMENT PROVISION
THE CONTRACT ALLOWS THE OWNER TO MAKE PAYMENT WITHIN THIRTY DAYS AFTER CERTIFICATION AND APPROVAL OF BILLING ESTIMATES.

sheet title:
BUILDING ELEVATIONS

project:
KITCHELL - 202 / VALVISTA
NWC THOMAS ROAD AND AL VISTA DRIVE
MESA, AZ 85213

date: 22SEP20
job no.: 20014
revision:

REGISTERED ARCHITECT
CERTIFICATE NO.
29
JEFFREY M. McCALL
Expires 06/30/2021
Signed
ARIZONA, U.S.A.
Expires 06/30/2022
PRELIMINARY

A3.1