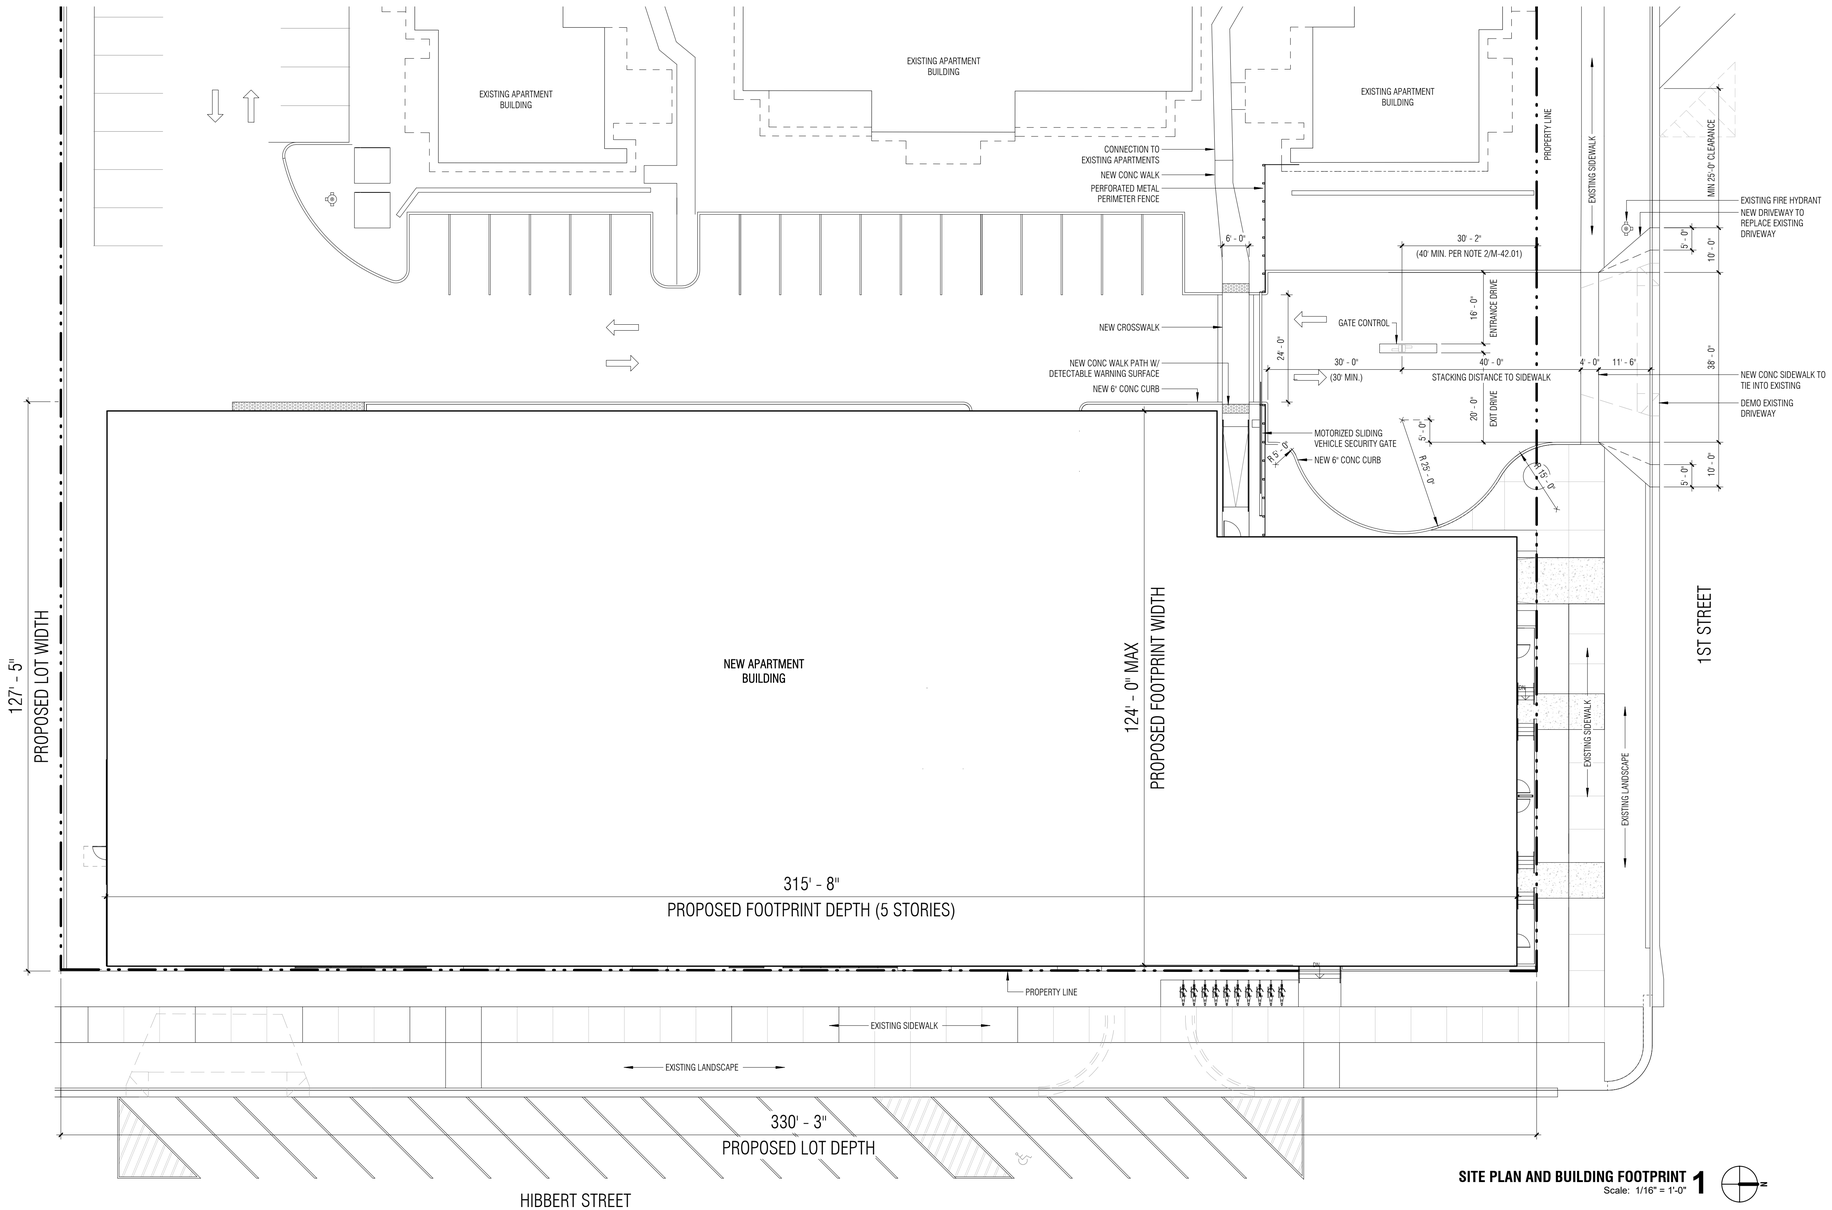

SITE PLAN AND BUILDING FOOTPRINT 1
Scale: 1/16" = 1'-0"

0' 4' 8' 16' 32'

6/22/2021 9:10:47 AM

Marlene Imirzian & Associates LLC, Architects

8906 North Central Ave
Phoenix, AZ 85020
602 943 5279 v
602 943 5673 f

CIMARRON 161

161 EAST 1ST STREET
MESA, AZ 85201

OWNER/DEVELOPMENT/APPLICANT:

CIMARRON TWO, LLC

7112 EAST HURLBUT AVE
SEBASTOPOL, CA 95472

REV	DATE:	ISSUED FOR:
	6/23/2021	VARIANCE EXHIBIT

DRAWING NO: **EXHIBIT A**

JOB NO: **2302**

SITE PLAN AND BUILDING FOOTPRINT