


VUE Series
by NLS



Gallery Series
by Lighting Innovations

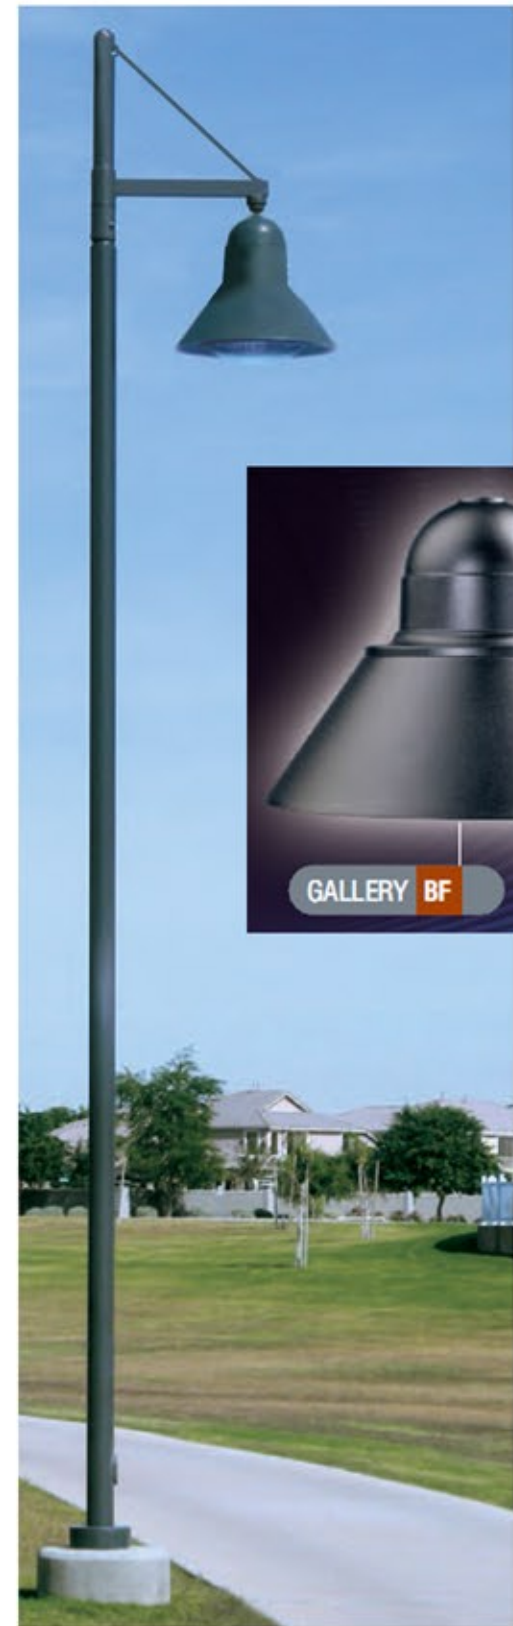

BVWW Series
by Lightway




TBLW Series
by Lightway



36"

Steel angle frame w/
welded wire fabric.


Steel angle
frame w/
welded wire fabric.
Landscape vines
and shrubs tied
to mesh.

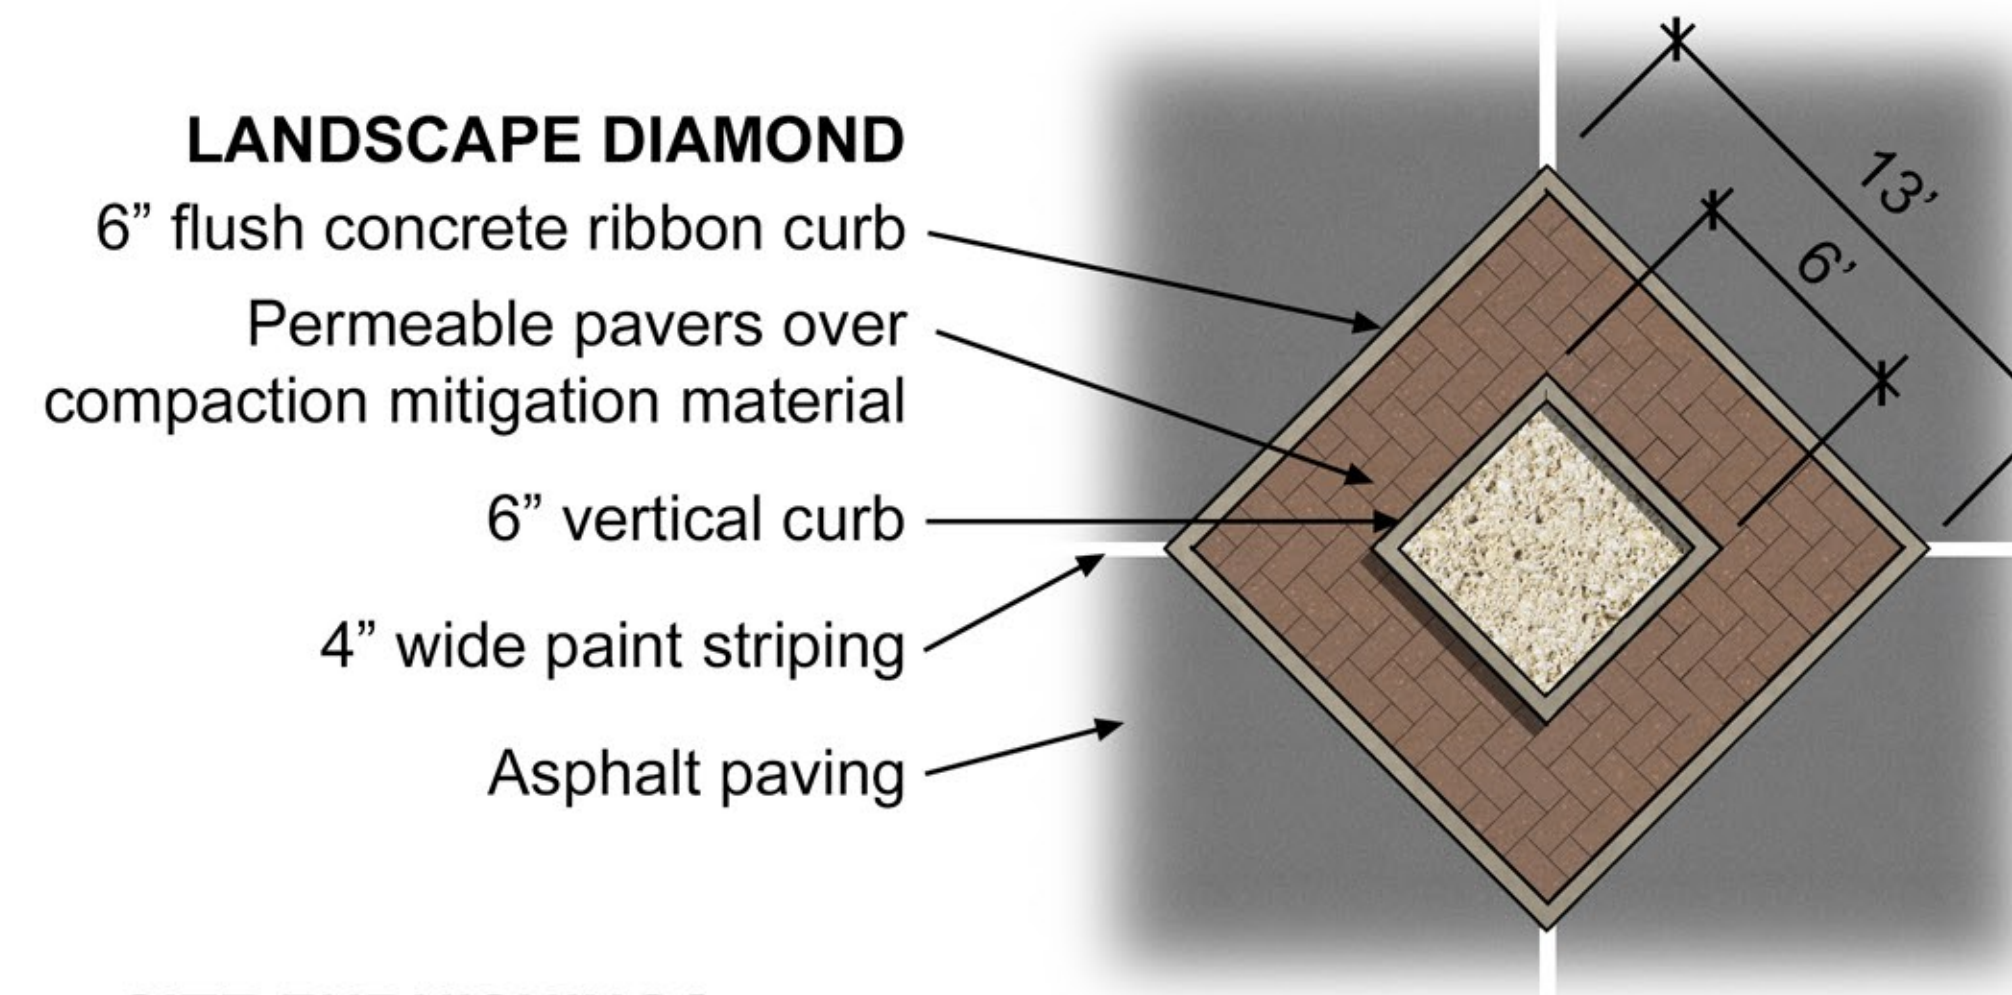

SITE FURNISHINGS by Keystone Ridge/



Benches and Trash

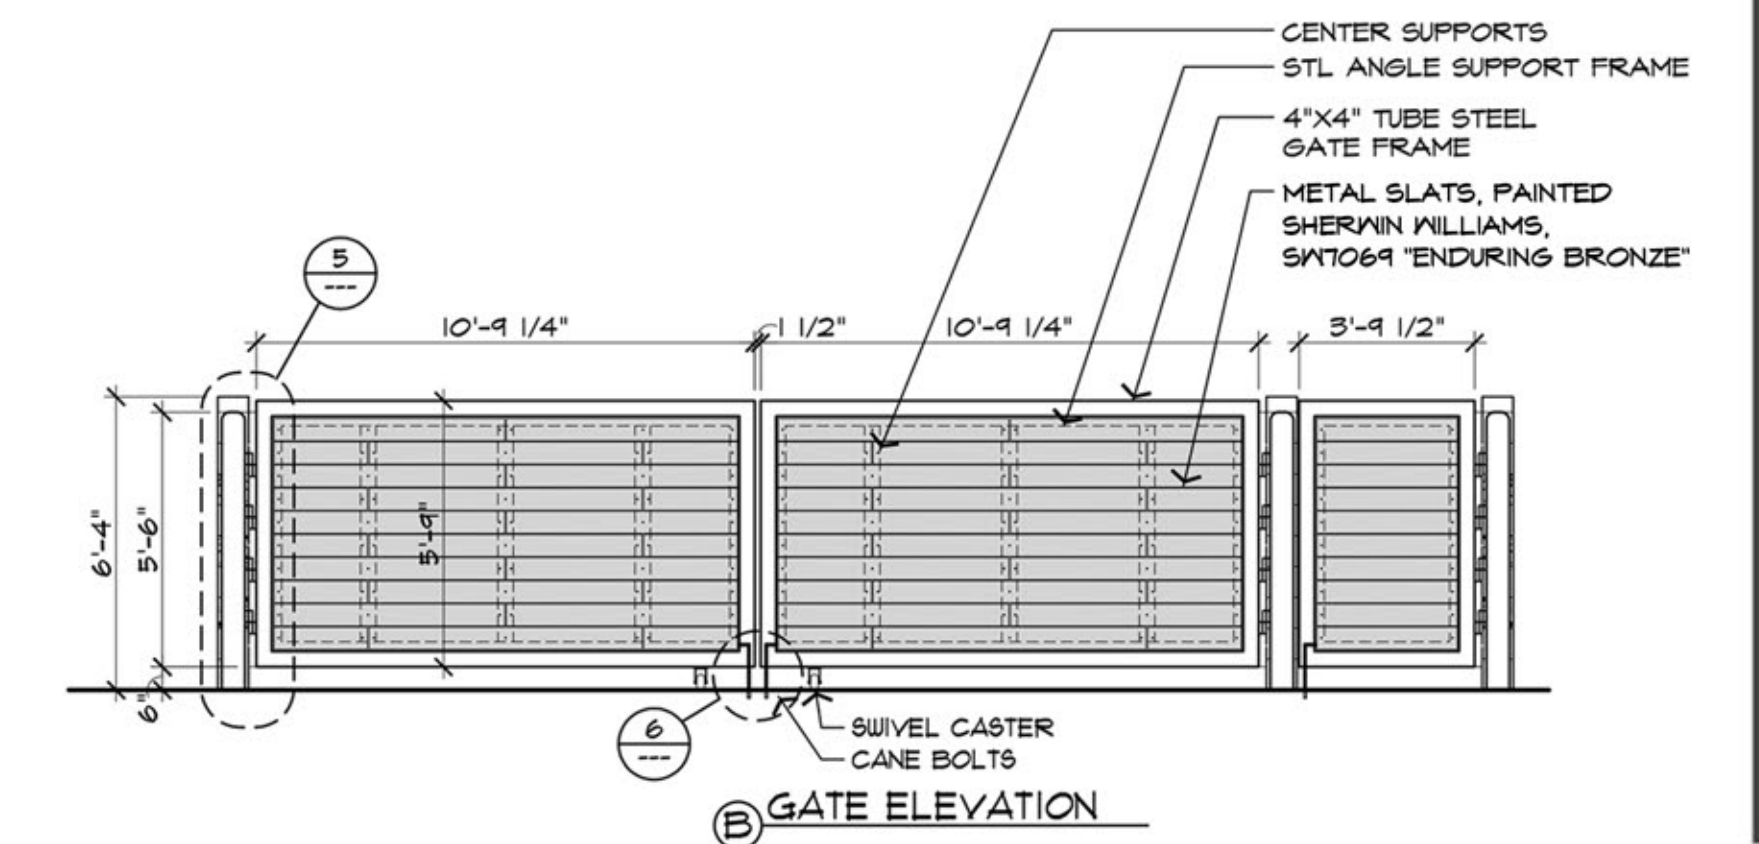

SITE pots by Kornegay Design

