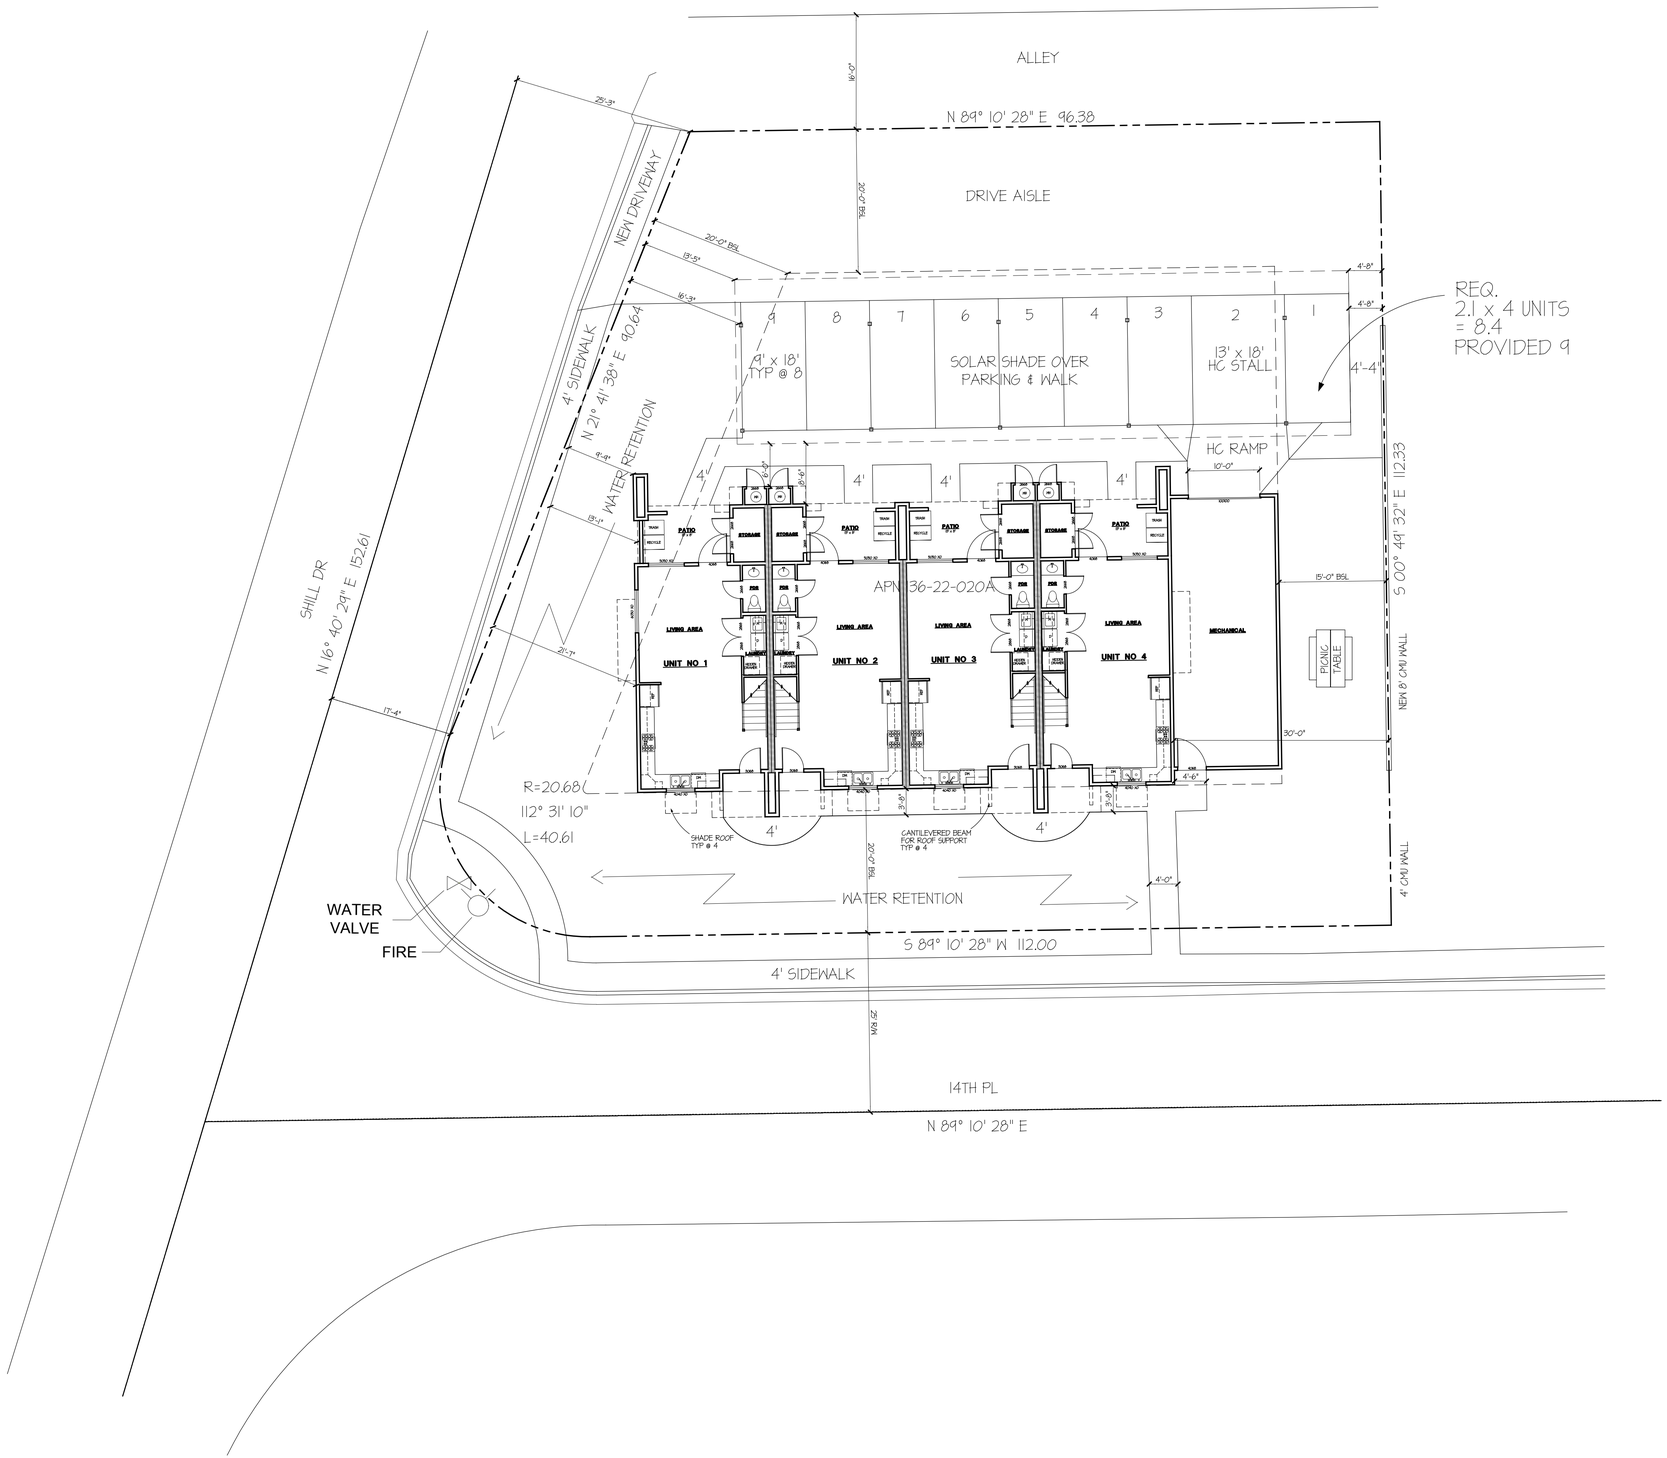

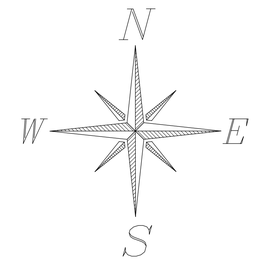

VICINITY MAP
SE1/4 SECTION 10
T.1.N., R.5.3.
N.T.S.

TOTAL LOT SQ. FOOTAGE: 13,597 SQ. FT.
UNDER ROOF: 3,730 SQ. FT.
LIVABLE SQ. FT.: 5,464 SQ. FT.
MECHANICAL SQ. FT.: 577 SQ. FT.
COVERED PORCH SQ. FT.: 168 SQ. FT.
COVERED PATIO SQ. FT.: 425 SQ. FT.
OPEN SPACE SQ. FT.:
PROPOSED %
ALLOWED 45%

PROJECT

KENNEY GENERAL CONTRACTING LLC

38 E 14TH PL, MESA, AZ 86201
LOT 20 ROTHROCK HEIGHTS
APN 136-22-020A

OWNER

SHILL AND 14TH STREET PROPERTIES LLC

SITE PLAN
SCALE: 1/10" = 1'-0"

ARTHEREAL◇DESIGN◇KEMPTON LLOYD FULLER
1333 E HALE ST MESA, AZ 85203 (480-844-8905)

TITLE
SITE PLAN
38 E 14TH PL, MESA

DRAWN BY:	SF/CT
DATE:	9-14-16
REV NO	DATE

KENNEY GENERAL CONTRACTING LLC

SHEET No.
S1
OF

© COPYRIGHT 2016 KENNEY GENERAL