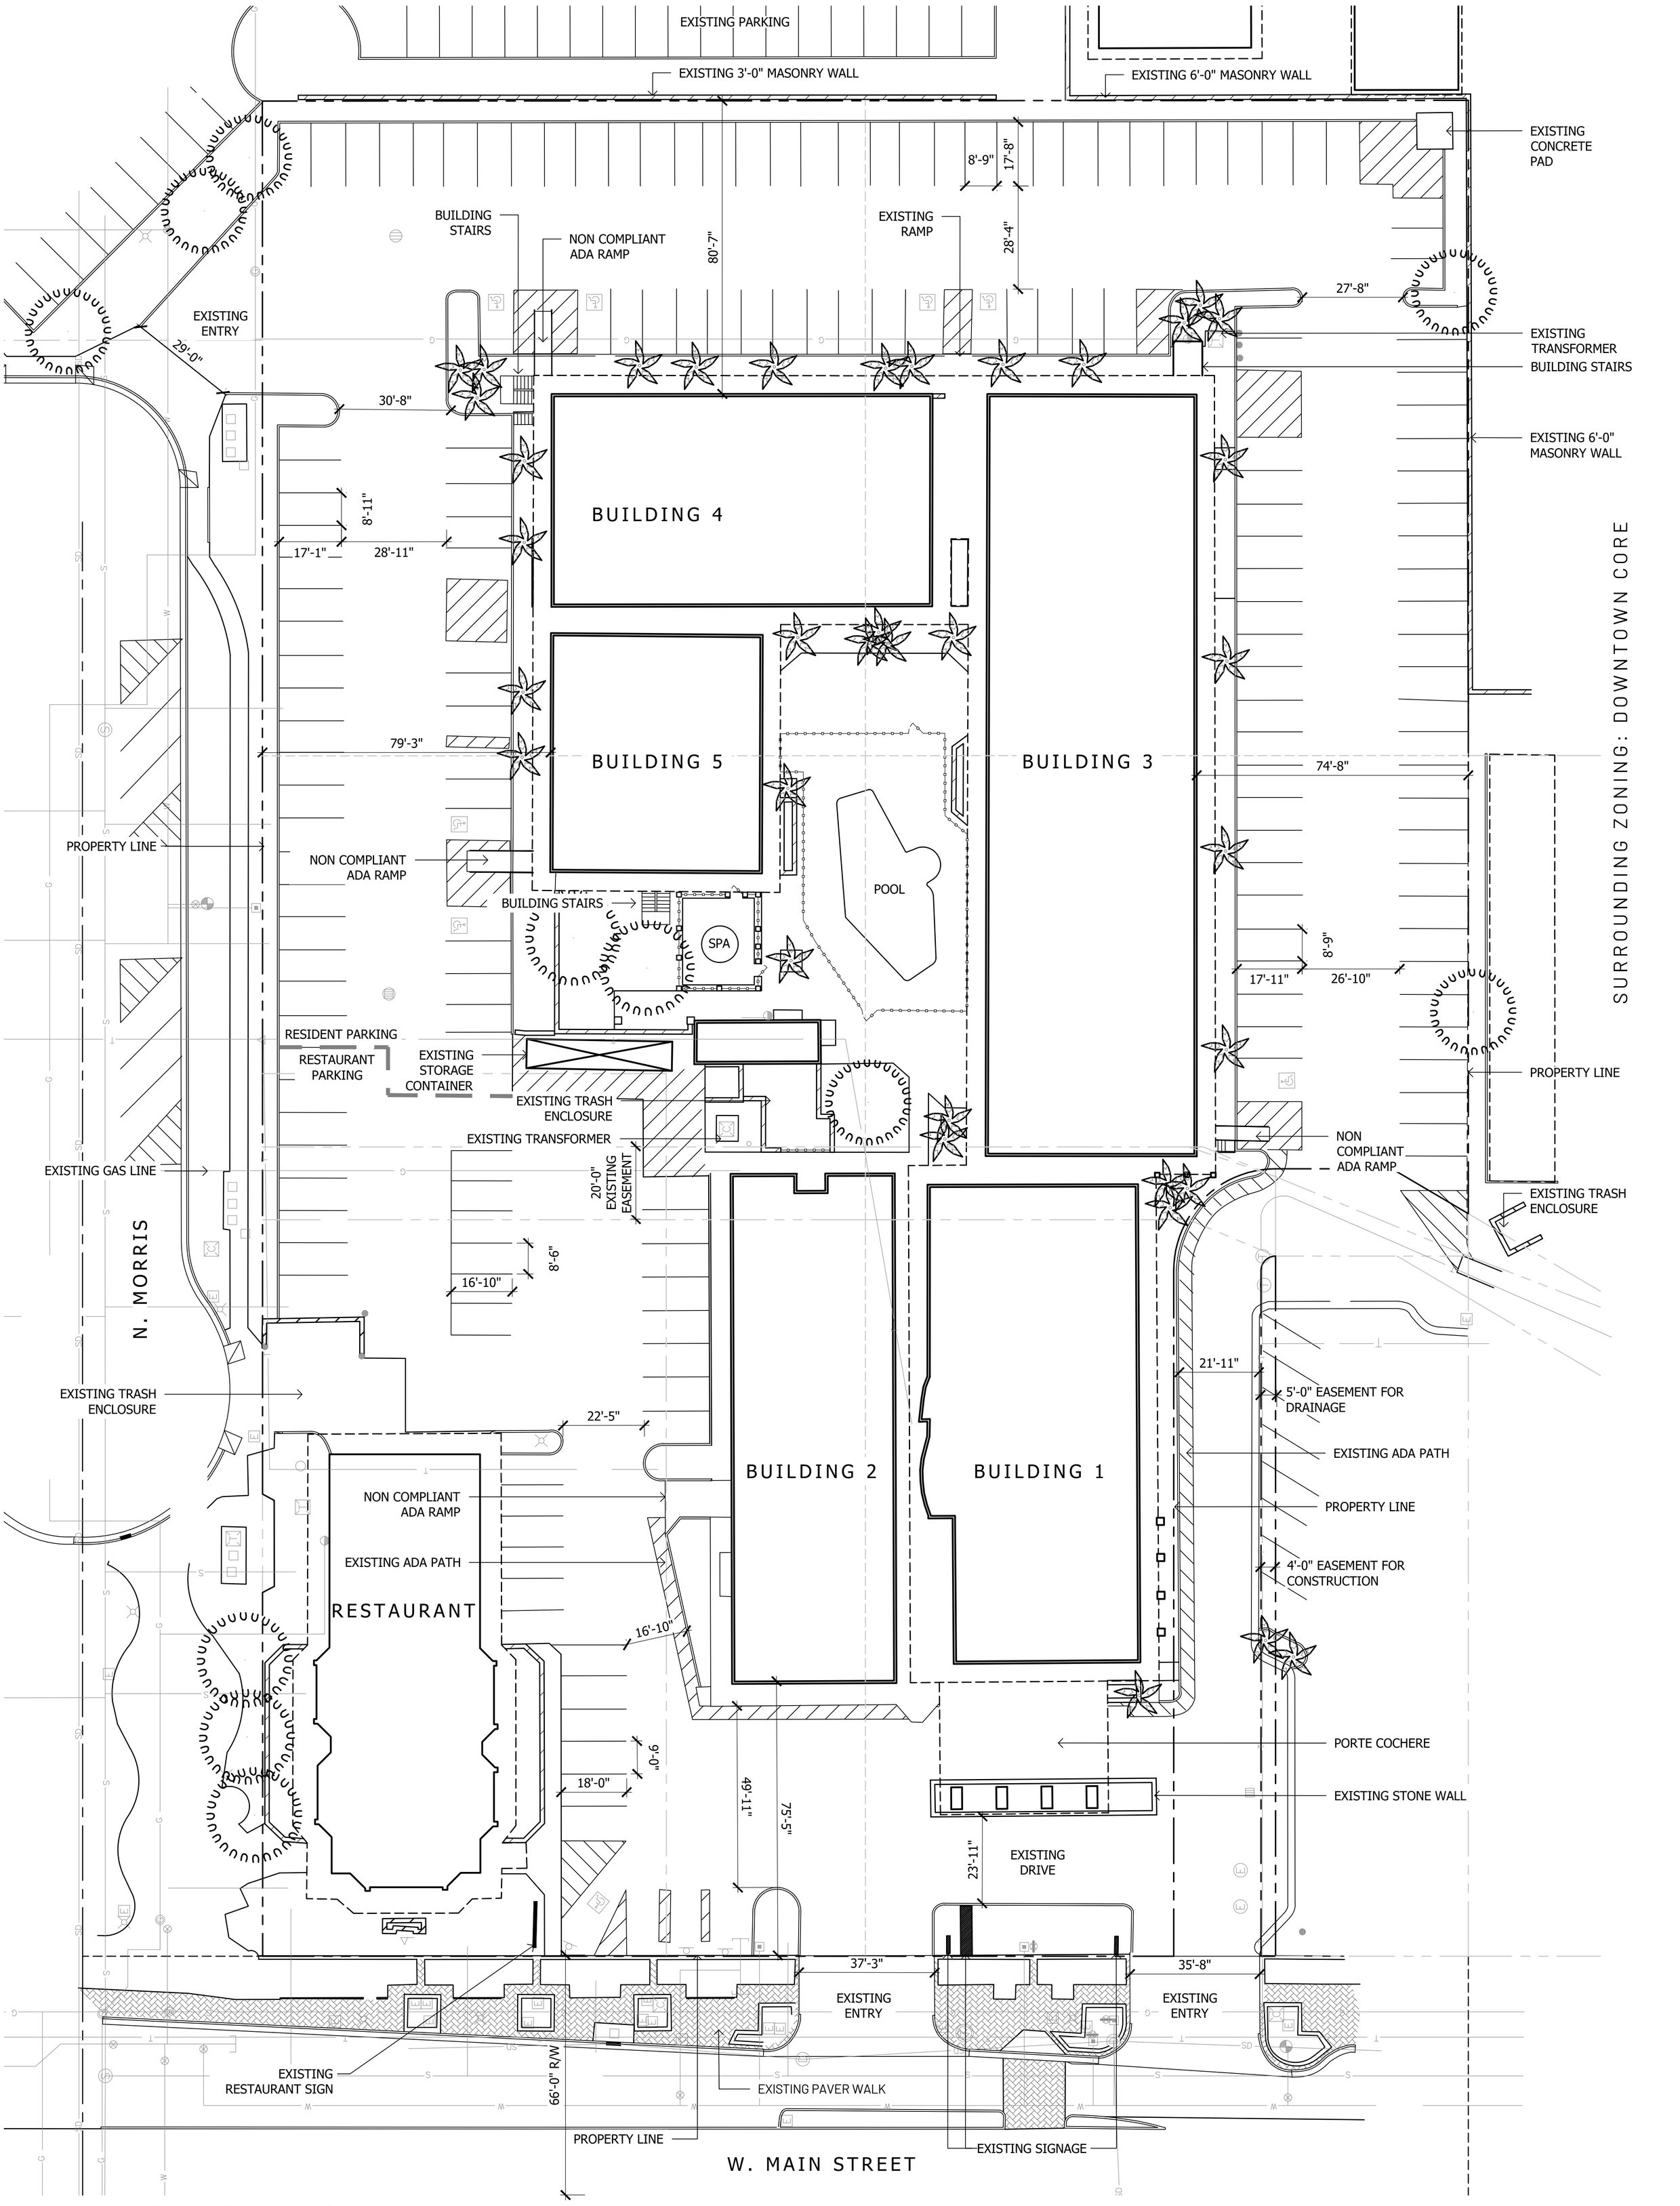

PLANT MATERIALS LEGEND

Trees

Exisitng Palm Tree

Exsitng Shade Tree

NORCAP

REAL ESTATE INVESTMENT AND DEVELOPMENT

VIVO - DOWNTOWN MESA

Context / Existing Site Plan

N

20' 40' 60'

Scale 1:20' Date: 02-12-2021

ABLASTUDIO.COM

ABLA