

| ABBREVIATIONS |                                             |
|---------------|---------------------------------------------|
| ABC           | AGGREGATE BASE COURSE                       |
| AC            | ASPHALTIC CEMENT OR CONCRETE                |
| ADEQ          | ARIZONA DEPARTMENT OF ENVIRONMENTAL QUALITY |
| AHD           | AHEAD SEWER STATION                         |
| AP            | ANGLE POINT                                 |
| BC            | BACK OF CURB                                |
| BK            | BACK SEWER STATION                          |
| BT            | BOTTOM OF PIPE                              |
| BOT           | BOTTOM OF BASIN                             |
| BSW           | BOTTOM OF SCOUR WALL                        |
| BVCE          | BEGIN VERTICAL CURVE ELEVATION              |
| BVCS          | BEGIN VERTICAL CURVE STATION                |
| BRW           | BOTTOM OF RETAINING WALL                    |
| BW            | BOTTOM OF WALL AT FINISH GRADE              |
| C             | CONCRETE                                    |
| COM           | CITY OF MESA                                |
| C/L or CL     | CENTERLINE                                  |
| CB            | CATCH BASIN                                 |
| CF            | CUBIC FEET                                  |
| CR            | CURB RETURN                                 |
| DE            | DRAINAGE EASEMENT                           |
| DG            | DECOMPOSED GRANITE                          |
| DIA           | DIAMETER                                    |
| DIP           | DUCTILE IRON PIPE                           |
| DTL           | DETAIL                                      |
| E             | EAST OR EASTING                             |
| EA            | EACH                                        |
| EP            | EDGE OF PAVEMENT                            |
| ESMT          | EASEMENT                                    |
| EVCE          | END VERTICAL CURVE ELEVATION                |
| EVCS          | END VERTICAL CURVE STATION                  |
| FF            | FINISH FLOOR                                |
| FG            | FINISH GRADE                                |
| FM S          | FORCE MAIN SEWER                            |
| FP            | FINISH PAD                                  |
| FT            | FOOT OR FEET                                |
| G             | GUTTER                                      |
| GB            | GRADE BREAK                                 |
| HDPE          | HIGH DENSITY POLYETHYLENE                   |
| HGL           | HYDRAULIC GRADE LINE                        |
| HORIZ         | HORIZONTAL                                  |
| HP            | HIGH POINT                                  |
| HWE           | HIGH WATER ELEVATION                        |
| INV           | INVERT OR INVERSE                           |
| L.F.          | LINEAR FEET                                 |
| L.P.          | LOW POINT                                   |
| LS            | LANDSCAPE                                   |
| LT or L       | LEFT                                        |
| MAG           | MARICOPA ASSOCIATION OF GOVERNMENTS         |
| MH            | MANHOLE                                     |
| ML or M/L     | MONUMENT LINE                               |
| MIN           | MINIMUM                                     |
| MUTE          | MULTI-USE TRAIL EASEMENT                    |
| N             | NORTH OR NORTHING                           |
| NTS           | NOT TO SCALE                                |
| P             | PAVEMENT                                    |
| PC            | POINT OF CURVE                              |
| PCC           | POINT OF COMPOUND CURVE                     |
| PH            | PHASE                                       |
| PI            | POINT OF INTERSECTION                       |
| PRC           | POINT OF REVERSE CURVE                      |
| PT            | POINT OF TANGENCY                           |
| Pufe          | PUBLIC UTILITY AND FACILITY EASEMENT        |
| PVC           | POLYVINYL CHLORIDE                          |
| PVCC          | POINT OF VERTICAL COMPOUND CURVE            |
| PVI           | POINT OF VERTICAL INTERSECTION              |
| R/W           | RIGHT OF WAY                                |
| RGRCP         | RUBBER GASKET REINFORCED CONCRETE PIPE      |
| RT or R       | RIGHT                                       |
| RW            | RECLAIMED WATER                             |
| S             | SOUTH, SLOPE OR SEWER LINE                  |
| SW            | SIDEWALK                                    |
| SD            | STORM DRAIN                                 |
| SDMH          | STORM DRAIN MANHOLE                         |
| SEC           | SECTION                                     |
| SHT           | SHEET                                       |
| SPEC          | SPECIFICATIONS                              |
| STA           | STATION                                     |
| STD           | STANDARD                                    |
| SWE           | SIDEWALK EASEMENT                           |
| TC            | TOP OF CURB                                 |
| TRANS         | TRANSMISSION OR TRANSITION                  |
| TF            | TOP OF FOOTING                              |
| TG            | TOP OF GRATE                                |
| TL            | TRUE LENGTH                                 |
| TP            | TOP OF PIPE                                 |
| TRW           | TOP OF RETAINING WALL                       |
| TS            | TRUE SLOPE                                  |
| TSW           | TOP OF SCOUR WALL                           |
| TW            | TOP OF WALL                                 |
| TYP           | TYPICAL                                     |
| VC            | VERTICAL CURVE                              |
| VERT          | VERTICAL                                    |
| VG            | VALLEY GUTTER                               |
| VNAE          | VEHICULAR NON ACCESS EASEMENT               |
| VP            | VOLUME PROVIDED                             |
| VR            | VOLUME REQUIRED                             |
| W             | WEST OR WATER LINE                          |
| WSE           | WATER SURFACE ELEVATION                     |
| WL            | WATERLINE                                   |

REV.

4742 N 24th Street, Suite 270  
PHOENIX, AZ 85016  
P: 602.490.0535 / F: 602.368.2436  
[www.colliersengineering.com](http://www.colliersengineering.com)

Formerly

**HILGARTWILSON**  
Formerly

**Colliers**Engineering  
& Design

## HAWES CROSSING - VILLAGE 5

8462 E WARNER ROAD  
MESA, ARIZONA

PRELIMINARY PLAT - NOTES &amp; DETAILS

**Colliers**  
Engineering  
& Design

|           |      |
|-----------|------|
| DDOI NO.: | 1833 |
|-----------|------|

DATE: JUN 2025

SCALE: N.T.S.

|     |              |
|-----|--------------|
| NO. | DRAWN: MC    |
|     | DESIGNED: MC |

DWG. NO.

PP02

SHT. 15 OF 15

| LOT TABLE |              |              |
|-----------|--------------|--------------|
| LOT NO.   | AREA (SQ.FT) | AREA (ACRES) |
| LOT : 1   | 3168         | 0.07         |
| LOT : 2   | 3164         | 0.07         |
| LOT : 3   | 3163         | 0.07         |
| LOT : 4   | 3762         | 0.09         |
| LOT : 5   | 3899         | 0.09         |
| LOT : 6   | 3870         | 0.09         |
| LOT : 7   | 3870         | 0.09         |
| LOT : 8   | 3870         | 0.09         |
| LOT : 9   | 3899         | 0.09         |
| LOT : 10  | 3936         | 0.09         |
| LOT : 11  | 3929         | 0.09         |
| LOT : 12  | 3927         | 0.09         |
| LOT : 13  | 3925         | 0.09         |
| LOT : 14  | 3923         | 0.09         |
| LOT : 15  | 3921         | 0.09         |
| LOT : 16  | 3919         | 0.09         |
| LOT : 17  | 4007         | 0.09         |
| LOT : 18  | 3884         | 0.09         |
| LOT : 19  | 3884         | 0.09         |
| LOT : 20  | 3884         | 0.09         |
| LOT : 21  | 3884         | 0.09         |
| LOT : 22  | 3884         | 0.09         |
| LOT : 23  | 3870         | 0.09         |
| LOT : 24  | 3870         | 0.09         |
| LOT : 25  | 3870         | 0.09         |
| LOT : 26  | 3870         | 0.09         |
| LOT : 27  | 3870         | 0.09         |
| LOT : 28  | 3395         | 0.08         |
| LOT : 29  | 2910         | 0.07         |
| LOT : 30  | 2910         | 0.07         |
| LOT : 31  | 2910         | 0.07         |
| LOT : 32  | 2910         | 0.07         |
| LOT : 33  | 2910         | 0.07         |
| LOT : 34  | 2910         | 0.07         |
| LOT : 35  | 2910         | 0.07         |
| LOT : 36  | 3422         | 0.08         |
| LOT : 37  | 3393         | 0.08         |
| LOT : 38  | 2910         | 0.07         |
| LOT : 39  | 2910         | 0.07         |
| LOT : 40  | 2910         | 0.07         |
| LOT : 41  | 2910         | 0.07         |
| LOT : 42  | 2910         | 0.07         |
| LOT : 43  | 2910         | 0.07         |
| LOT : 44  | 2910         | 0.07         |
| LOT : 45  | 2910         | 0.07         |
| LOT : 46  | 2910         | 0.07         |
| LOT : 47  | 2910         | 0.07         |
| LOT : 48  | 2910         | 0.07         |
| LOT : 49  | 2910         | 0.07         |
| LOT : 50  | 2910         | 0.07         |
| LOT : 51  | 2910         | 0.07         |
| LOT : 52  | 3393         | 0.08         |
| LOT : 53  | 2910         | 0.07         |
| LOT : 54  | 2910         | 0.07         |
| LOT : 55  | 2910         | 0.07         |
| LOT : 56  | 2910         | 0.07         |
| LOT : 57  | 2910         | 0.07         |
| LOT : 58  | 3395         | 0.08         |
| LOT : 59  | 3884         | 0.09         |
| LOT : 60  | 3884         | 0.09         |

| LOT TABLE |              |              |
|-----------|--------------|--------------|
| LOT NO.   | AREA (SQ.FT) | AREA (ACRES) |
| LOT : 61  | 3884         | 0.09         |
| LOT : 62  | 3884         | 0.09         |
| LOT : 63  | 3884         | 0.09         |
| LOT : 64  | 3884         | 0.09         |
| LOT : 65  | 3884         | 0.09         |
| LOT : 66  | 3884         | 0.09         |
| LOT : 67  | 3870         | 0.09         |
| LOT : 68  | 3870         | 0.09         |
| LOT : 69  | 3870         | 0.09         |
| LOT : 70  | 3870         | 0.09         |
| LOT : 71  | 3870         | 0.09         |
| LOT : 72  | 3870         | 0.09         |
| LOT : 73  | 3870         | 0.09         |
| LOT : 74  | 3870         | 0.09         |
| LOT : 75  | 3916         | 0.09         |
| LOT : 76  | 3892         | 0.09         |
| LOT : 77  | 3890         | 0.09         |
| LOT : 78  | 3888         | 0.09         |
| LOT : 79  | 3886         | 0.09         |
| LOT : 80  | 3884         | 0.09         |
| LOT : 81  | 3881         | 0.09         |
| LOT : 82  | 3879         | 0.09         |
| LOT : 83  | 3877         | 0.09         |
| LOT : 84  | 3875         | 0.09         |
| LOT : 85  | 3873         | 0.09         |
| LOT : 86  | 3871         | 0.09         |
| LOT : 87  | 3270         | 0.08         |
| LOT : 88  | 3263         | 0.07         |
| LOT : 89  | 2946         | 0.07         |
| LOT : 90  | 2910         | 0.07         |
| LOT : 91  | 2910         | 0.07         |
| LOT : 92  | 2910         | 0.07         |
| LOT : 93  | 2910         | 0.07         |
| LOT : 94  | 3395         | 0.08         |
| LOT : 95  | 3395         | 0.08         |
| LOT : 96  | 2910         | 0.07         |
| LOT : 97  | 2910         | 0.07         |
| LOT : 98  | 2910         | 0.07         |
| LOT : 99  | 2910         | 0.07         |
| LOT : 100 | 2910         | 0.07         |
| LOT : 101 | 2910         | 0.07         |
| LOT : 102 | 2910         | 0.07         |
| LOT : 103 | 3434         | 0.08         |
| LOT : 104 | 2910         | 0.07         |
| LOT : 105 | 2910         | 0.07         |
| LOT : 106 | 2910         | 0.07         |
| LOT : 107 | 2910         | 0.07         |
| LOT : 108 | 2910         | 0.07         |
| LOT : 109 | 2910         | 0.07         |
| LOT : 110 | 2910         | 0.07         |
| LOT : 111 | 3395         | 0.08         |
| LOT : 112 | 3395         | 0.08         |
| LOT : 113 | 2910         | 0.07         |
| LOT : 114 | 2910         | 0.07         |
| LOT : 115 | 2910         | 0.07         |
| LOT : 116 | 2910         | 0.07         |
| LOT : 117 | 2910         | 0.07         |
| LOT : 118 | 2910         | 0.07         |
| LOT : 119 | 2910         | 0.07         |
| LOT : 120 | 3413         | 0.08         |



| LOT TABLE |              |              |
|-----------|--------------|--------------|
| LOT NO.   | AREA (SQ.FT) | AREA (ACRES) |
| LOT : 121 | 2910         | 0.07         |
| LOT : 122 | 2910         | 0.07         |
| LOT : 123 | 2910         | 0.07         |
| LOT : 124 | 2910         | 0.07         |
| LOT : 125 | 2910         | 0.07         |
| LOT : 126 | 2910         | 0.07         |
| LOT : 127 | 2910         | 0.07         |
| LOT : 128 | 3870         | 0.09         |
| LOT : 129 | 3870         | 0.09         |
| LOT : 130 | 3870         | 0.09         |
| LOT : 131 | 3870         | 0.09         |
| LOT : 132 | 3870         | 0.09         |
| LOT : 133 | 3870         | 0.09         |
| LOT : 134 | 3895         | 0.09         |
| LOT : 135 | 3972         | 0.09         |
| LOT : 136 | 4040         | 0.09         |
| LOT : 137 | 3987         | 0.09         |
| LOT : 138 | 3916         | 0.09         |
| LOT : 139 | 4143         | 0.10         |
| LOT : 140 | 3870         | 0.09         |
| LOT : 141 | 3870         | 0.09         |
| LOT : 142 | 3870         | 0.09         |
| LOT : 143 | 3870         | 0.09         |
| LOT : 144 | 3870         | 0.09         |
| LOT : 145 | 3870         | 0.09         |
| LOT : 146 | 3870         | 0.09         |
| LOT : 147 | 3395         | 0.08         |
| LOT : 148 | 2910         | 0.07         |
| LOT : 149 | 2910         | 0.07         |
| LOT : 150 | 2910         | 0.07         |
| LOT : 151 | 3870         | 0.09         |
| LOT : 152 | 3870         | 0.09         |
| LOT : 153 | 3870         | 0.09         |
| LOT : 154 | 3870         | 0.09         |
| LOT : 155 | 3870         | 0.09         |
| LOT : 156 | 3870         | 0.09         |
| LOT : 157 | 3868         | 0.09         |
| LOT : 158 | 3870         | 0.09         |
| LOT : 159 | 3870         | 0.09         |
| LOT : 160 | 3870         | 0.09         |
| LOT : 161 | 3870         | 0.09         |
| LOT : 162 | 3870         | 0.09         |
| LOT : 163 | 3870         | 0.09         |
| LOT : 164 | 3870         | 0.09         |
| LOT : 165 | 3870         | 0.09         |
| LOT : 166 | 3870         | 0.09         |
| LOT : 167 | 3870         | 0.09         |
| LOT : 168 | 3870         | 0.09         |
| LOT : 169 | 3870         | 0.09         |
| LOT : 170 | 3870         | 0.09         |
| LOT : 171 | 3870         | 0.09         |
| LOT : 172 | 3870         | 0.09         |
| LOT : 173 | 4164         | 0.10         |
| LOT : 174 | 4152         | 0.10         |
| LOT : 175 | 4188         | 0.10         |
| LOT : 176 | 3962         | 0.09         |
| LOT : 177 | 3870         | 0.09         |
| LOT : 178 | 3870         | 0.09         |
| LOT : 179 | 3917         | 0.09         |
| LOT : 180 | 3890         | 0.09         |

| LOT TABLE |              |              |
|-----------|--------------|--------------|
| LOT NO.   | AREA (SQ.FT) | AREA (ACRES) |
| LOT : 181 | 3888         | 0.09         |
| LOT : 182 | 3885         | 0.09         |
| LOT : 183 | 3882         | 0.09         |
| LOT : 184 | 3879         | 0.09         |
| LOT : 185 | 3877         | 0.09         |
| LOT : 186 | 3874         | 0.09         |
| LOT : 187 | 3871         | 0.09         |
| LOT : 188 | 3870         | 0.09         |
| LOT : 189 | 3870         | 0.09         |
| LOT : 190 | 3870         | 0.09         |
| LOT : 191 | 3870         | 0.09         |
| LOT : 192 | 3870         | 0.09         |
| LOT : 193 | 3870         | 0.09         |
| LOT : 194 | 3870         | 0.09         |
| LOT : 195 | 3870         | 0.09         |
| LOT : 196 | 3867         | 0.09         |
| LOT : 197 | 3870         | 0.09         |
| LOT : 198 | 3870         | 0.09         |
| LOT : 199 | 3870         | 0.09         |
| LOT : 200 | 3870         | 0.09         |
| LOT : 201 | 3870         | 0.09         |
| LOT : 202 | 3870         | 0.09         |
| LOT : 203 | 3870         | 0.09         |
| LOT : 204 | 3870         | 0.09         |
| LOT : 205 | 3870         | 0.09         |
| LOT : 206 | 3870         | 0.09         |
| LOT : 207 | 2910         | 0.07         |
| LOT : 208 | 2910         | 0.07         |
| LOT : 209 | 2910         | 0.07         |
| LOT : 210 | 2910         | 0.07         |
| LOT : 211 | 2910         | 0.07         |
| LOT : 212 | 2910         | 0.07         |
| LOT : 213 | 3395         | 0.08         |
| LOT : 214 | 3395         | 0.08         |
| LOT : 215 | 2910         | 0.07         |
| LOT : 216 | 2910         | 0.07         |
| LOT : 217 | 2910         | 0.07         |
| LOT : 218 | 2910         | 0.07         |
| LOT : 219 | 2910         | 0.07         |
| LOT : 220 | 2910         | 0.07         |
| LOT : 221 | 2910         | 0.07         |
| LOT : 222 | 2910         | 0.07         |
| LOT : 223 | 2910         | 0.07         |
| LOT : 224 | 2910         | 0.07         |
| LOT : 225 | 2910         | 0.07         |
| LOT : 226 | 2910         | 0.07         |
| LOT : 227 | 3395         | 0.08         |
| LOT : 228 | 2910         | 0.07         |
| LOT : 229 | 2910         | 0.07         |
| LOT : 230 | 2910         | 0.07         |
| LOT : 231 | 2910         | 0.07         |
| LOT : 232 | 2910         | 0.07         |
| LOT : 233 | 3395         | 0.08         |
| LOT : 234 | 3870         | 0.09         |
| LOT : 235 | 3870         | 0.09         |
| LOT : 236 | 3870         | 0.09         |
| LOT : 237 | 3412         | 0.08         |
| LOT : 238 | 2924         | 0.07         |
| LOT : 239 | 2923         | 0.07         |
| LOT : 240 | 2922         | 0.07         |

| LOT TABLE |              |              |
|-----------|--------------|--------------|
| LOT NO.   | AREA (SQ.FT) | AREA (ACRES) |
| LOT : 241 | 2921         | 0.07         |
| LOT : 242 | 2920         | 0.07         |
| LOT : 243 | 3405         | 0.08         |
| LOT : 244 | 2918         | 0.07         |
| LOT : 245 | 2917         | 0.07         |
| LOT : 246 | 2916         | 0.07         |
| LOT : 247 | 2915         | 0.07         |
| LOT : 248 | 2914         | 0.07         |
| LOT : 249 | 2913         | 0.07         |
| LOT : 250 | 3724         | 0.09         |
| LOT : 251 | 3191         | 0.07         |
| LOT : 252 | 3190         | 0.07         |
| LOT : 253 | 3189         | 0.07         |
| LOT : 254 | 3188         | 0.07         |
| LOT : 255 | 3187         | 0.07         |
| LOT : 256 | 3183         | 0.07         |
| LOT : 257 | 3182         | 0.07         |
| LOT : 258 | 3181         | 0.07         |
| LOT : 259 | 3180         | 0.07         |
| LOT : 260 | 3179         | 0.07         |
| LOT : 261 | 3708         | 0.09         |
| LOT : 262 | 3706         | 0.09         |
| LOT : 263 | 3176         | 0.07         |
| LOT : 264 | 3175         | 0.07         |
| LOT : 265 | 3174         | 0.07         |
| LOT : 266 | 3173         | 0.07         |
| LOT : 267 | 3701         | 0.08         |
| LOT : 268 | 3171         | 0.07         |
| LOT : 269 | 3170         | 0.07         |
| LOT : 270 | 3169         | 0.07         |
| LOT : 271 | 3173         | 0.07         |
| LOT : 272 | 1905         | 0.04         |
| LOT : 273 | 1496         | 0.03         |
| LOT : 274 | 1496         | 0.03         |
| LOT : 275 | 1496         | 0.03         |
| LOT : 276 | 1836         | 0.04         |
| LOT : 277 | 1836         | 0.04         |
| LOT : 278 | 1496         | 0.03         |
| LOT : 279 | 1496         | 0.03         |
| LOT : 280 | 1496         | 0.03         |
| LOT : 281 | 1836         | 0.04         |
| LOT : 282 | 1836         | 0.04         |
| LOT : 283 | 1496         | 0.03         |
| LOT : 284 | 1496         | 0.03         |
| LOT : 285 | 1496         | 0.03         |
| LOT : 286 | 1496         | 0.03         |
| LOT : 287 | 1836         | 0.04         |
| LOT : 288 | 1836         | 0.04         |
| LOT : 289 | 1496         | 0.03         |
| LOT : 290 | 1496         | 0.03         |
| LOT : 291 | 1496         | 0.03         |
| LOT : 292 | 1496         | 0.03         |
| LOT : 293 | 1838         | 0.04         |
| LOT : 294 | 1836         | 0.04         |
| LOT : 295 | 1496         | 0.03         |
| LOT : 296 | 1496         | 0.03         |
| LOT : 297 | 1496         | 0.03         |
| LOT : 298 | 1496         | 0.03         |
| LOT : 299 | 1836         | 0.04         |
| LOT : 300 | 1836         | 0.04         |



| LOT TABLE |              |              |
|-----------|--------------|--------------|
| LOT NO.   | AREA (SQ.FT) | AREA (ACRES) |
| LOT : 301 | 1496         | 0.03         |
| LOT : 302 | 1496         | 0.03         |
| LOT : 303 | 1496         | 0.03         |
| LOT : 304 | 1836         | 0.04         |
| LOT : 305 | 1836         | 0.04         |
| LOT : 306 | 1496         | 0.03         |
| LOT : 307 | 1496         | 0.03         |
| LOT : 308 | 1496         | 0.03         |
| LOT : 309 | 1836         | 0.04         |
| LOT : 310 | 1836         | 0.04         |
| LOT : 311 | 1496         | 0.03         |
| LOT : 312 | 1836         | 0.04         |
| LOT : 313 | 1836         | 0.04         |
| LOT : 314 | 1496         | 0.03         |
| LOT : 315 | 1836         | 0.04         |
| LOT : 316 | 1836         | 0.04         |
| LOT : 317 | 1496         | 0.03         |
| LOT : 318 | 1836         | 0.04         |
| LOT : 319 | 1836         | 0.04         |
| LOT : 320 | 1496         | 0.03         |
| LOT : 321 | 1836         | 0.04         |
| LOT : 322 | 1836         | 0.04         |
| LOT : 323 | 1496         | 0.03         |
| LOT : 324 | 1496         | 0.03         |
| LOT : 325 | 1496         | 0.03         |
| LOT : 326 | 1836         | 0.04         |
| LOT : 327 | 1836         | 0.04         |
| LOT : 328 | 1496         | 0.03         |
| LOT : 329 | 1496         | 0.03         |
| LOT : 330 | 1496         | 0.03         |
| LOT : 331 | 1836         | 0.04         |
| LOT : 332 | 1836         | 0.04         |
| LOT : 333 | 1496         | 0.03         |
| LOT : 334 | 1496         | 0.03         |
| LOT : 335 | 1496         | 0.03         |
| LOT : 336 | 1496         | 0.03         |
| LOT : 337 | 1836         | 0.04         |
| LOT : 338 | 1836         | 0.04         |
| LOT : 339 | 1496         | 0.03         |
| LOT : 340 | 1496         | 0.03         |
| LOT : 341 | 1496         | 0.03         |
| LOT : 342 | 1496         | 0.03         |
| LOT : 343 | 1912         | 0.04         |



| TRACT TABLE |              |                                  |
|-------------|--------------|----------------------------------|
| TRACT       | AREA (ACRES) | USE                              |
| TRACT A     | 0.88         | OPEN SPACE, LANDSCAPE, RETENTION |
| TRACT AA    | 0.05         | OPEN SPACE, LANDSCAPE            |
| TRACT B     | 0.05         | OPEN SPACE, LANDSCAPE            |
| TRACT BB    | 0.03         | OPEN SPACE, LANDSCAPE            |
| TRACT C     | 0.19         | OPEN SPACE, LANDSCAPE, RETENTION |
| TRACT CC    | 0.05         | OPEN SPACE, LANDSCAPE            |
| TRACT D     | 0.05         | OPEN SPACE, LANDSCAPE            |
| TRACT DD    | 0.62         | OPEN SPACE, LANDSCAPE, RETENTION |
| TRACT E     | 0.06         | OPEN SPACE, LANDSCAPE            |
| TRACT EE    | 0.25         | OPEN SPACE, LANDSCAPE, RETENTION |
| TRACT F     | 0.48         | VEHICULAR ACCESS, UTILITIES      |
| TRACT FF    | 0.21         | OPEN SPACE, LANDSCAPE            |

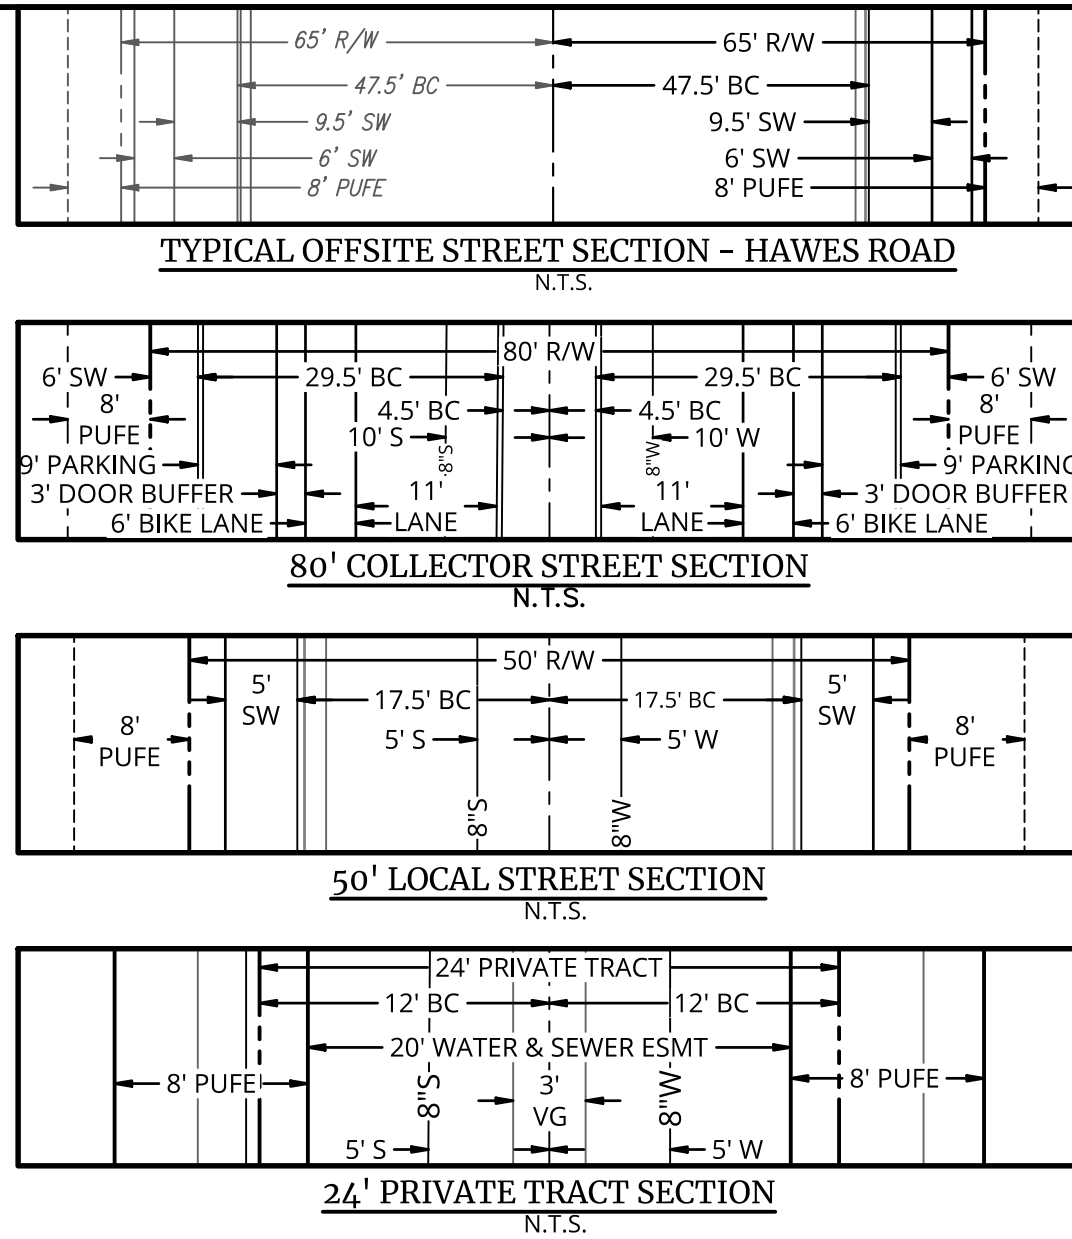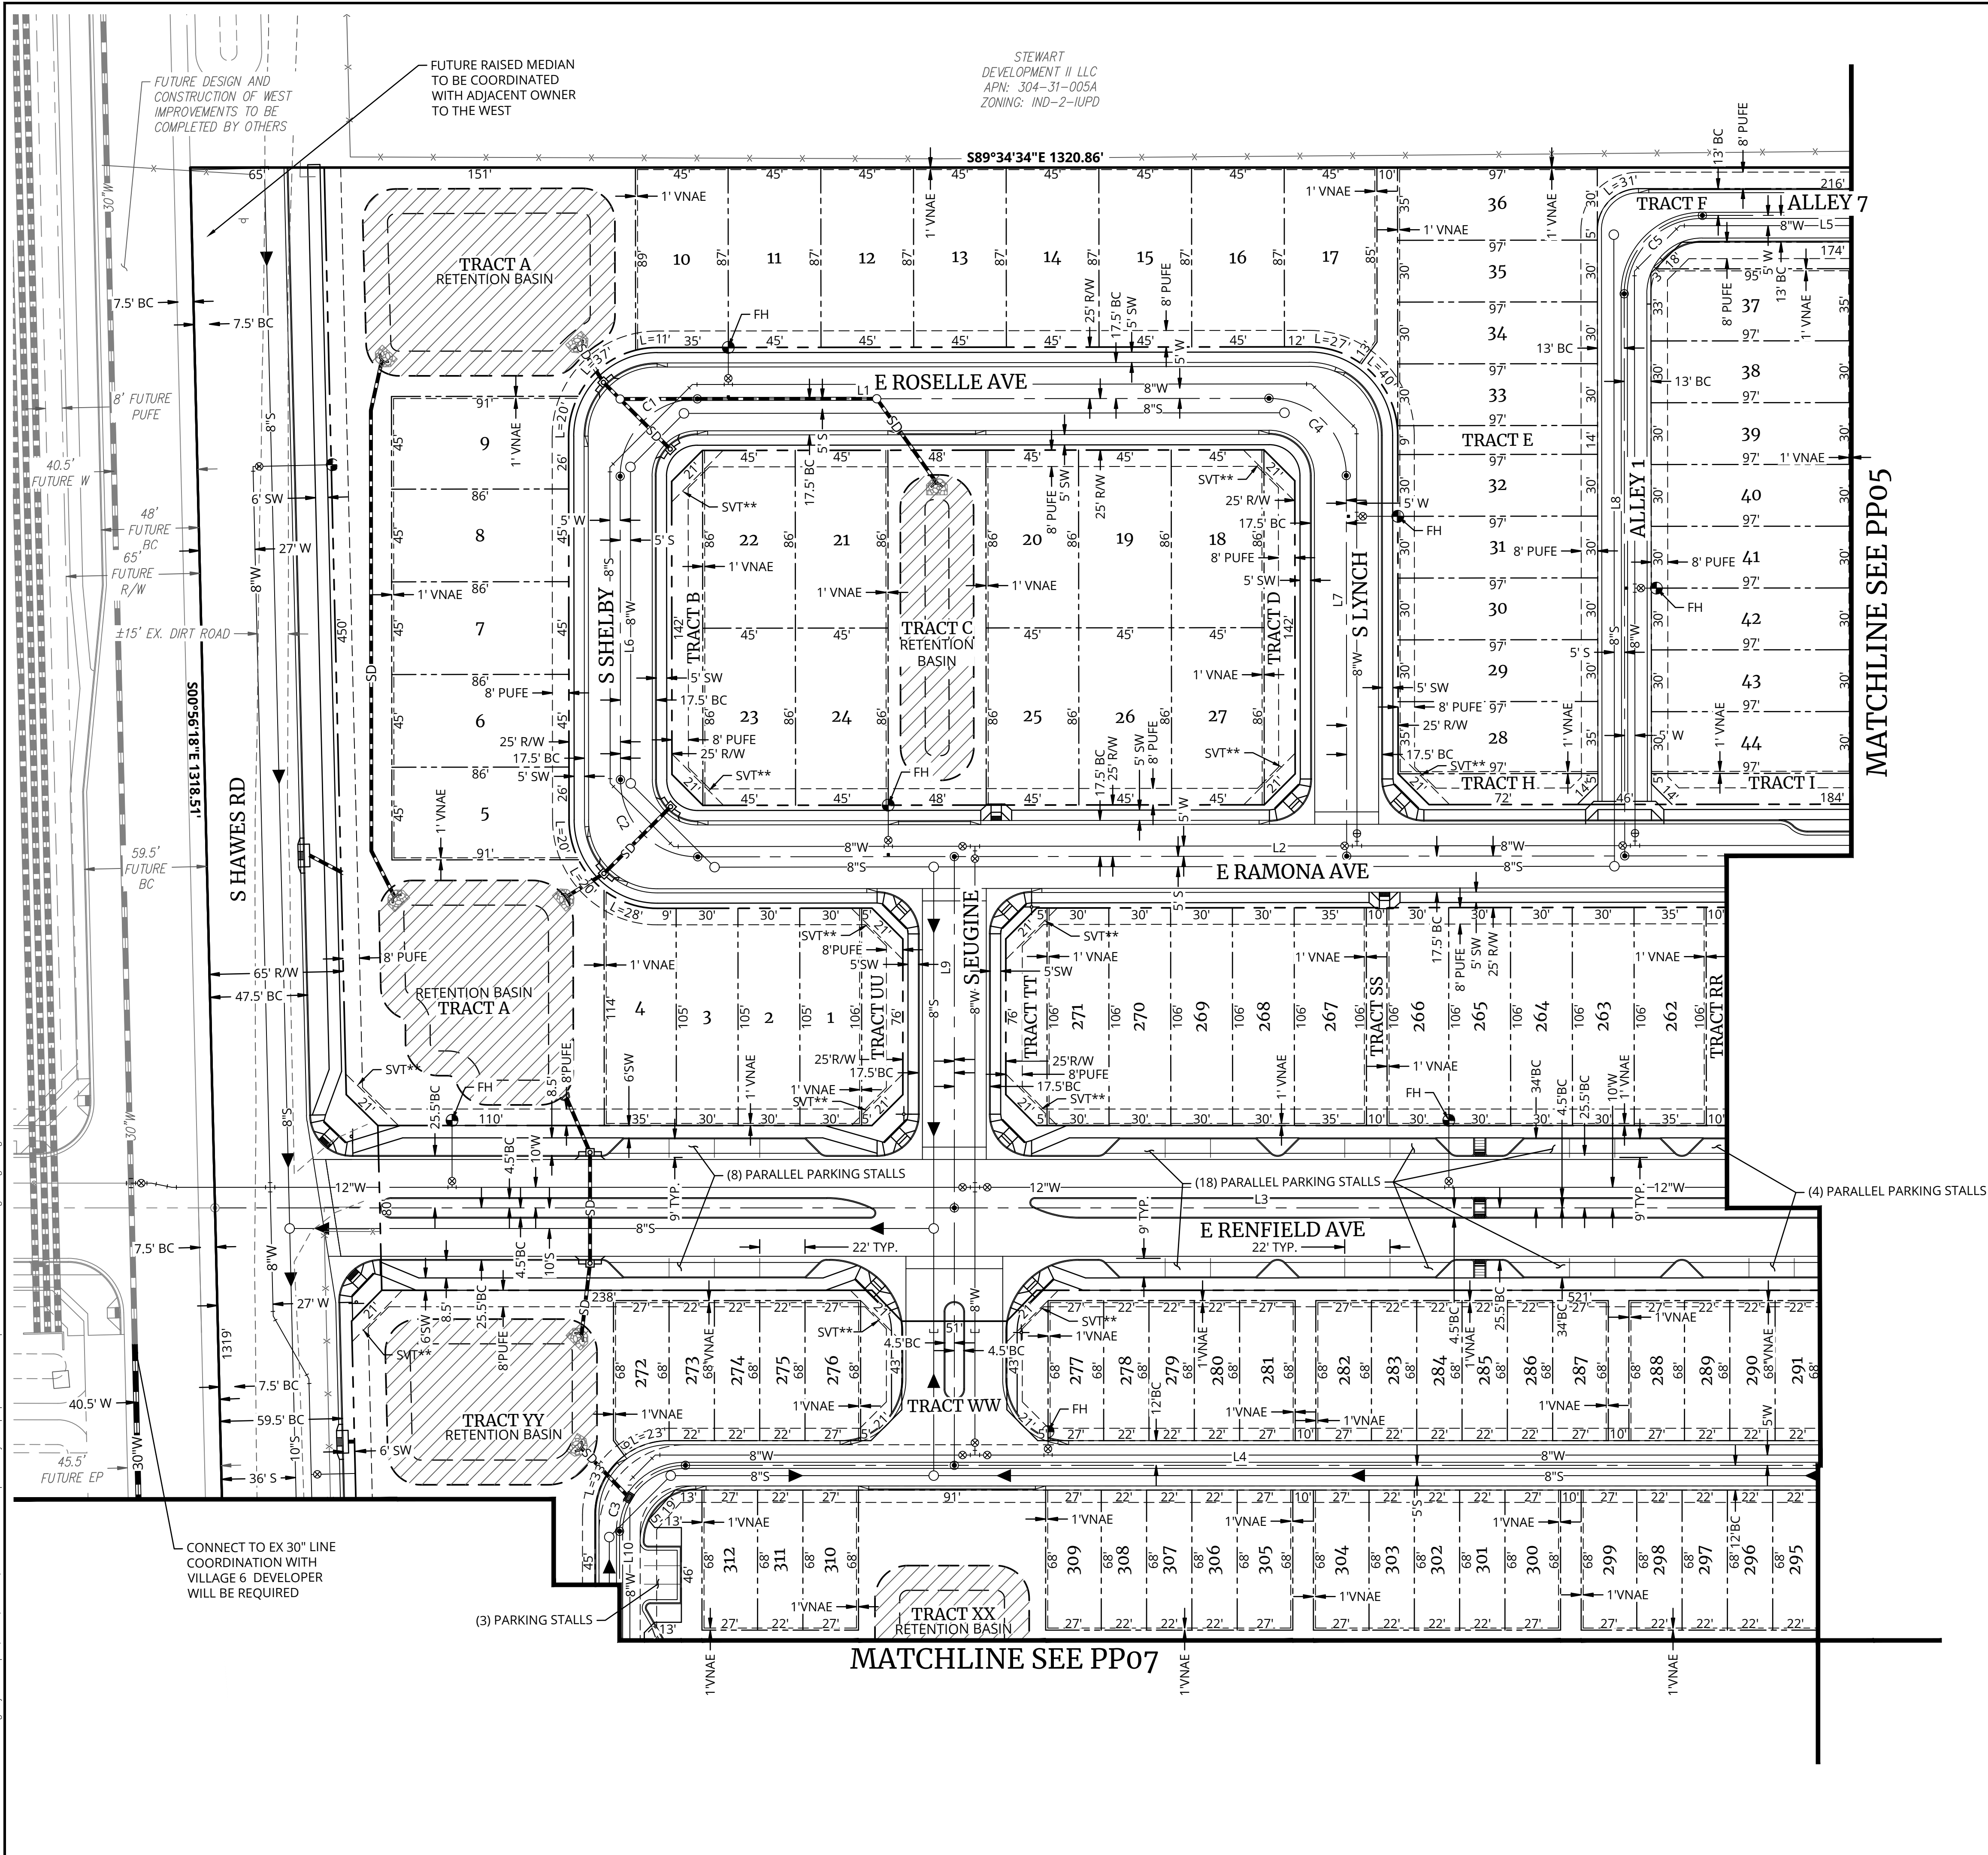

| LINE TABLE |             |          |
|------------|-------------|----------|
| NO.        | DIRECTION   | LENGTH   |
| L1         | S89°38'01"E | 277.56   |
| L2         | S89°38'01"E | 1830.17' |
| L3         | S89°34'34"E | 1260.27' |
| L4         | S89°34'34"E | 584.87'  |
| L5         | S89°38'01"E | 154.00'  |
| L6         | N00°21'59"E | 147.31'  |
| L7         | S00°21'59"W | 184.81'  |
| L8         | N00°21'59"E | 272.92'  |
| L9         | S00°25'26"W | 295.55'  |
| L10        | S00°25'26"W | 106.00'  |



| CURVE TABLE |        |           |        |
|-------------|--------|-----------|--------|
| NO.         | RADIUS | DELTA     | LENGTH |
| C1          | 37.50' | 90°00'00" | 58.90' |
| C2          | 37.50' | 90°00'00" | 58.90' |
| C3          | 32.00' | 90°00'00" | 50.27' |
| C4          | 37.50' | 90°00'00" | 58.90' |
| C5          | 38.00' | 90°00'00" | 59.69' |

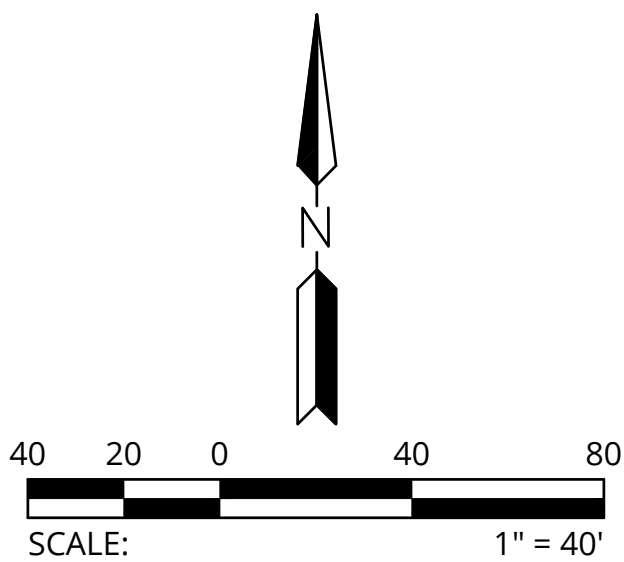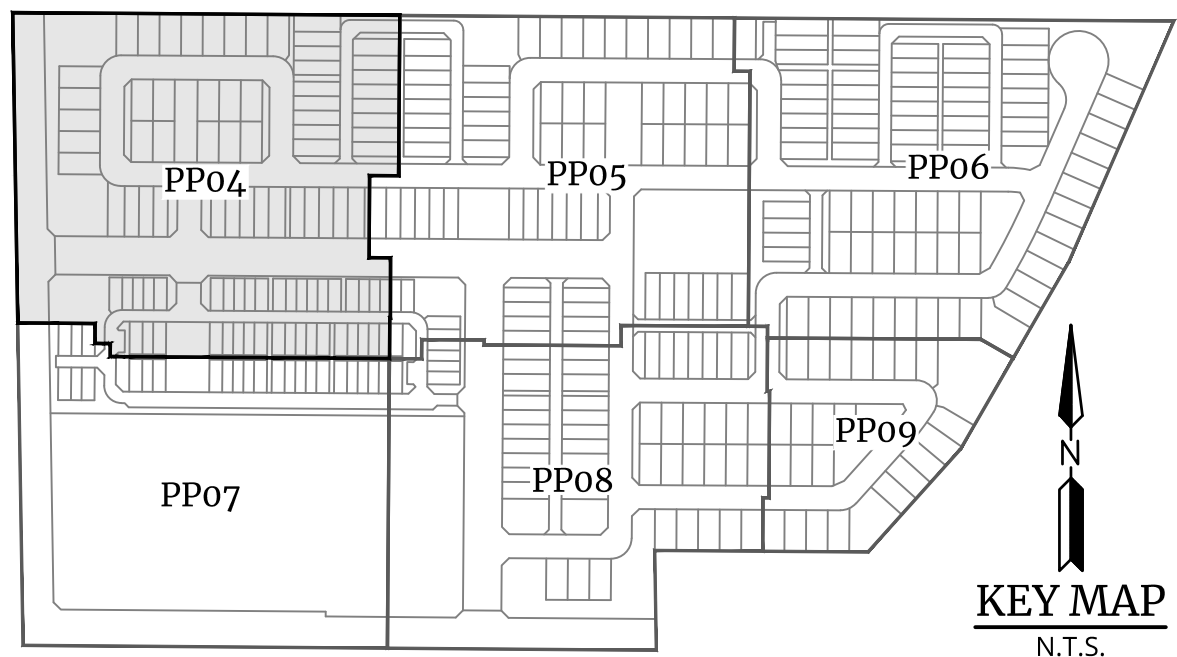

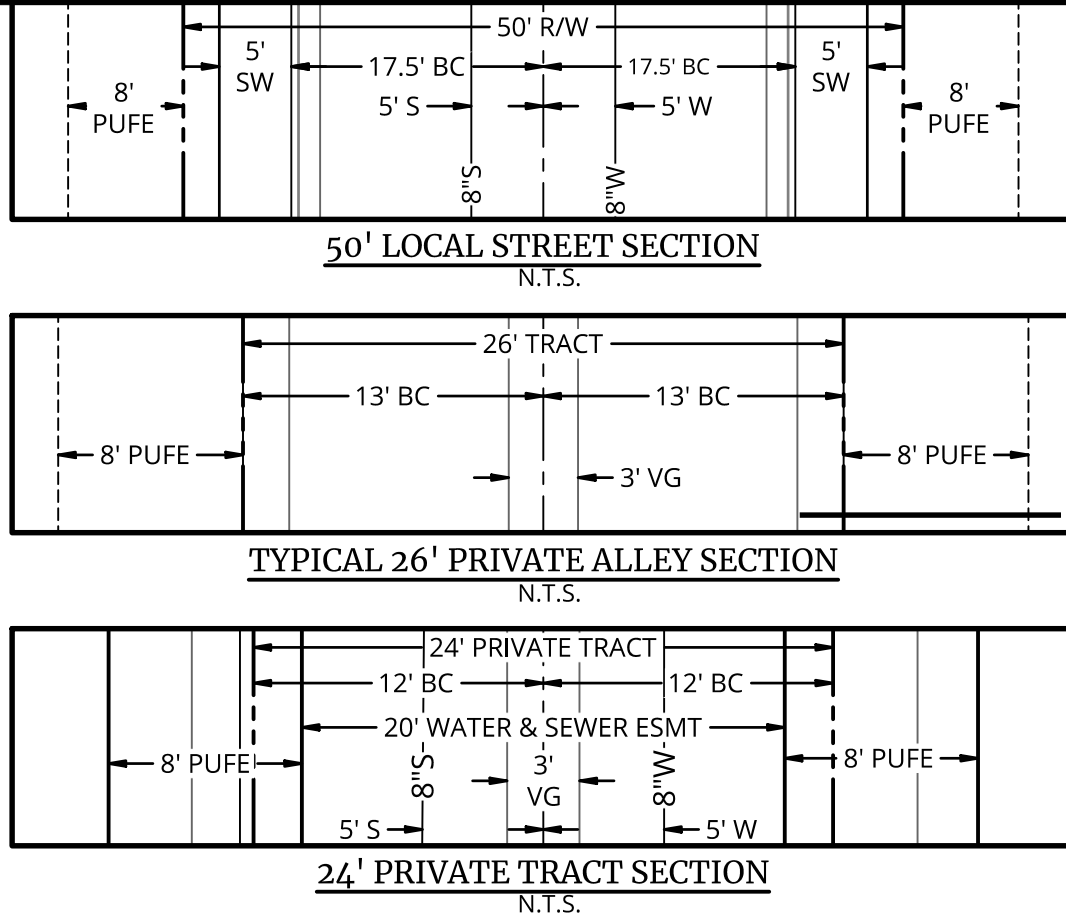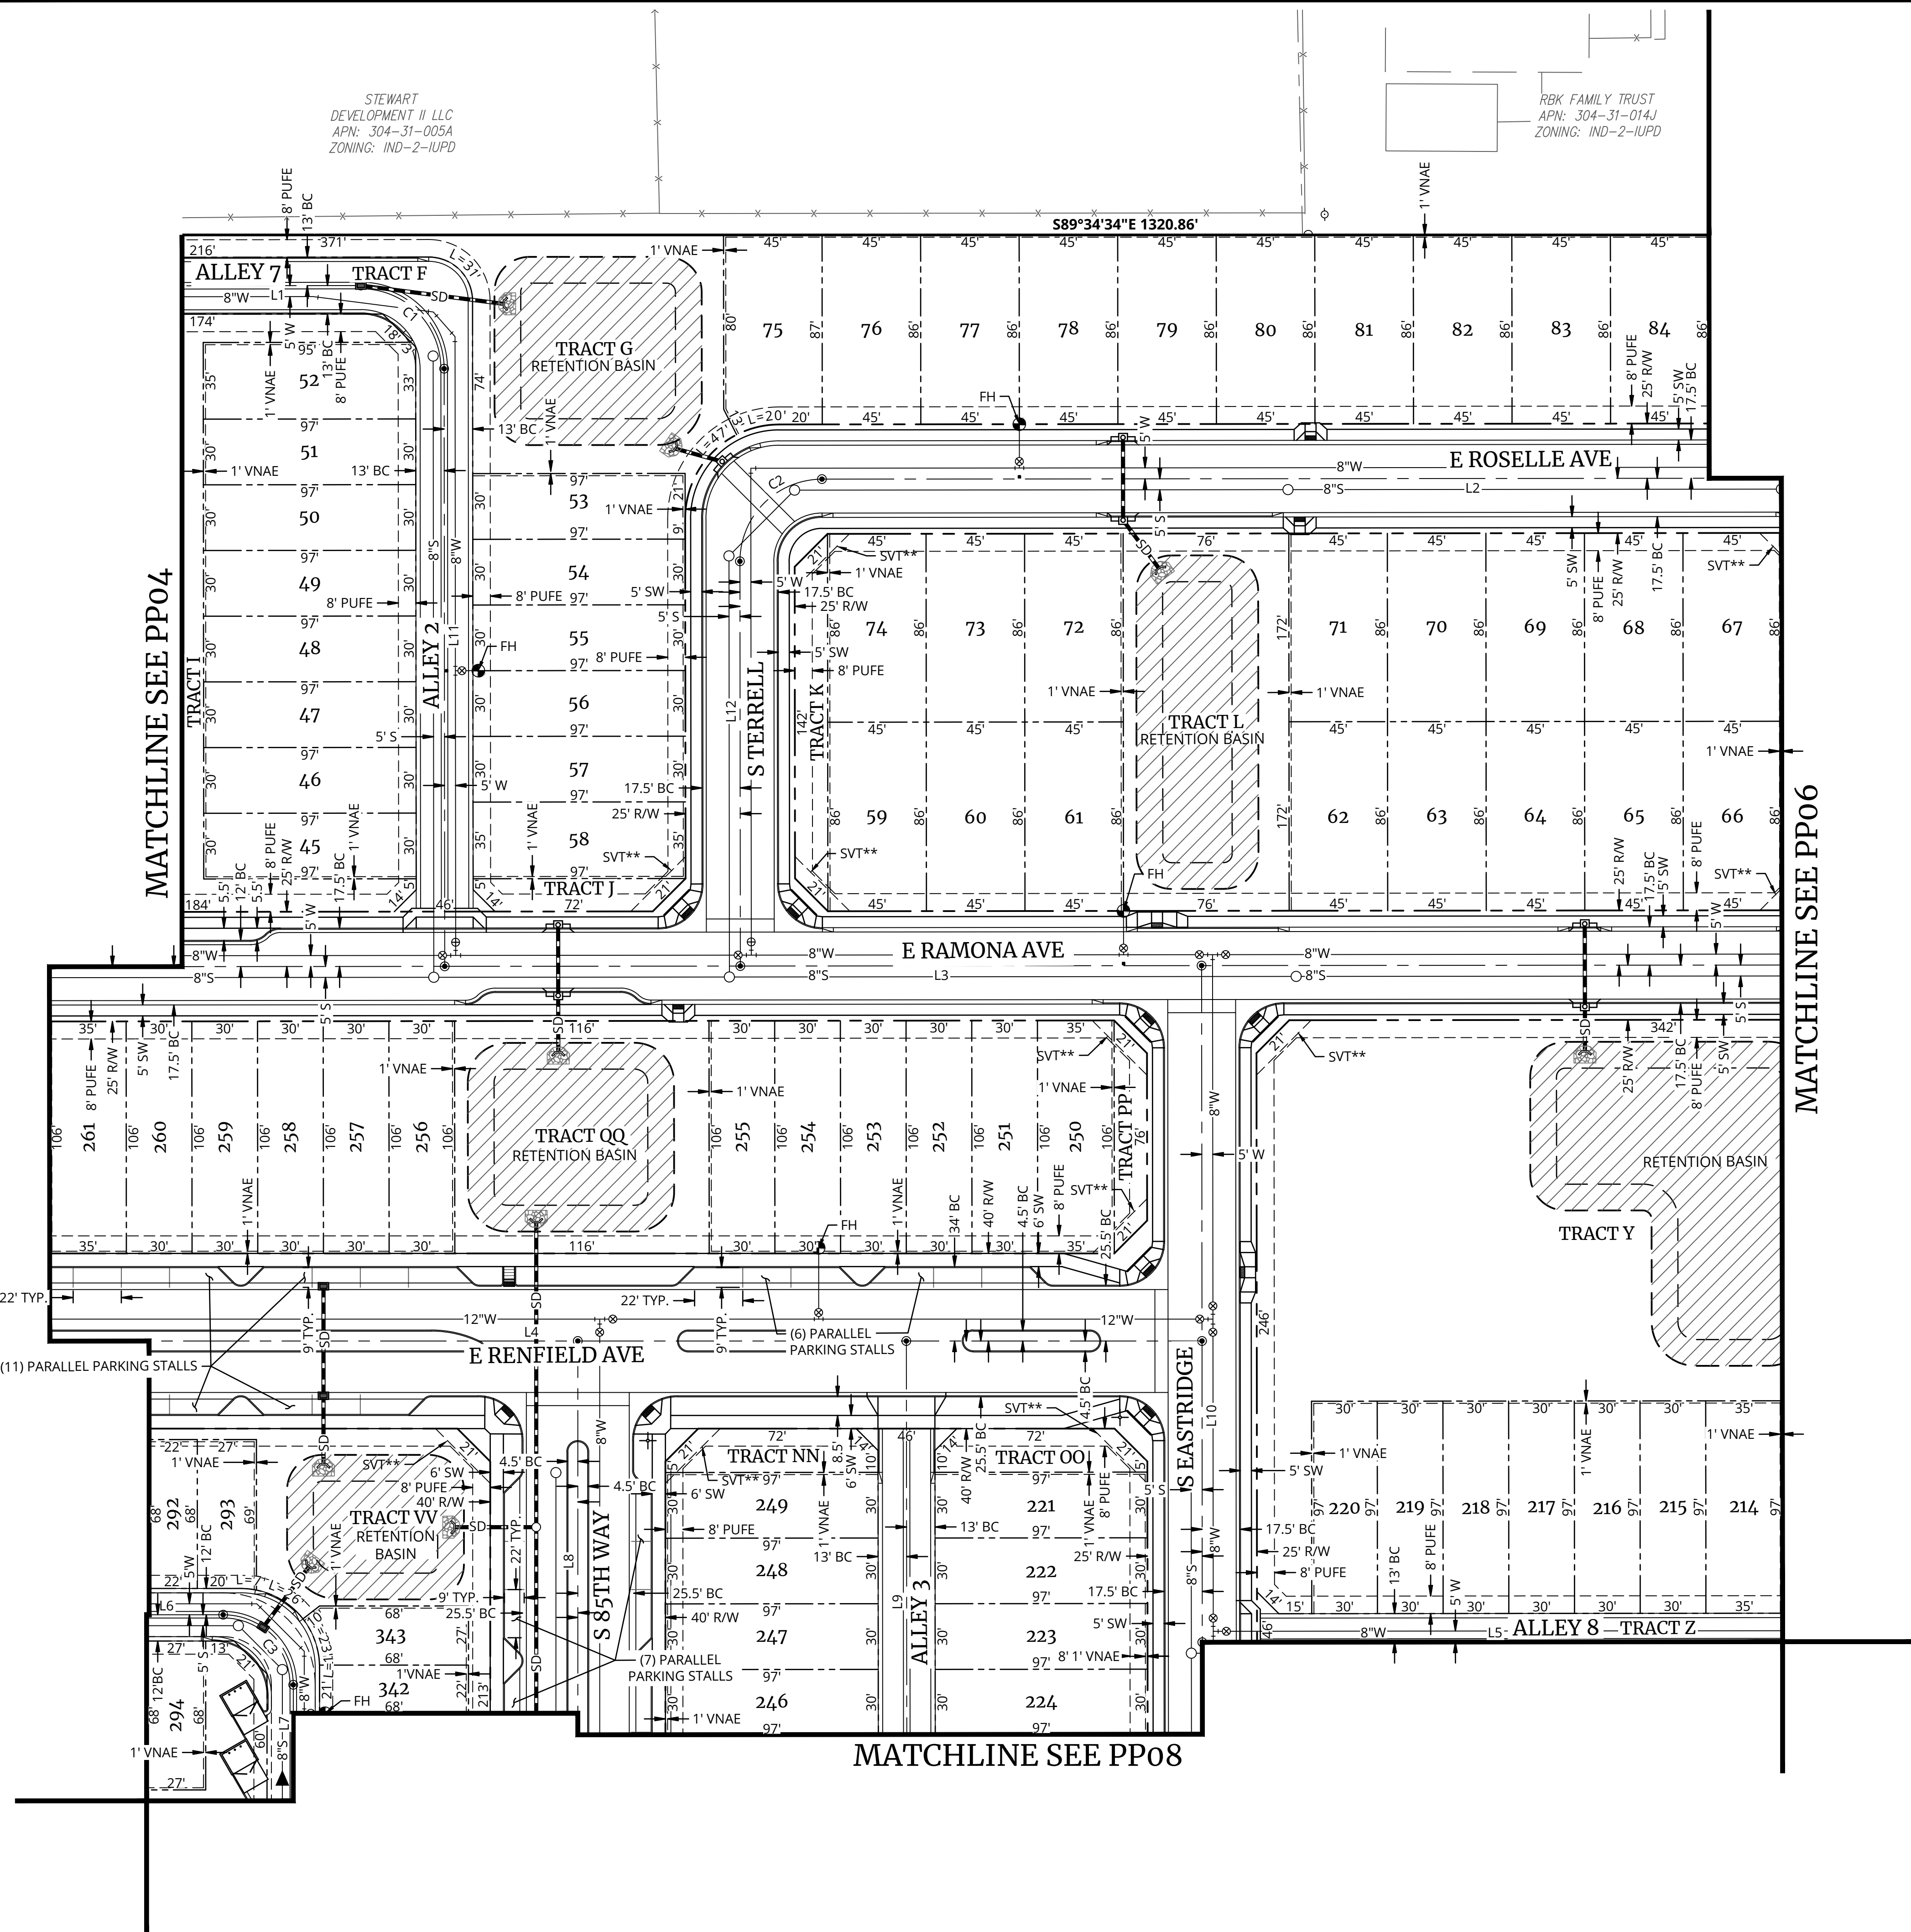

| LINE TABLE |             |          |
|------------|-------------|----------|
| NO.        | DIRECTION   | LENGTH   |
| L1         | S89°38'01"E | 154.00'  |
| L2         | S89°38'01"E | 440.65'  |
| L3         | S89°38'01"E | 1830.17' |
| L4         | N89°34'34"W | 1260.27' |
| L5         | S89°38'01"E | 305.00'  |
| L6         | S89°34'34"E | 584.87'  |
| L7         | S00°25'26"W | 138.00'  |
| L8         | S00°25'26"W | 813.36'  |
| L9         | S00°21'59"W | 599.01'  |
| L10        | S00°21'59"W | 732.82'  |
| L11        | S00°21'59"W | 272.92'  |
| L12        | S00°21'59"W | 184.81'  |

| CURVE TABLE |        |           |        |
|-------------|--------|-----------|--------|
| NO.         | RADIUS | DELTA     | LENGTH |
| C1          | 38.00' | 90°00'00" | 59.69' |
| C2          | 37.50' | 90°00'00" | 58.90' |
| C3          | 32.00' | 90°00'00" | 50.27' |

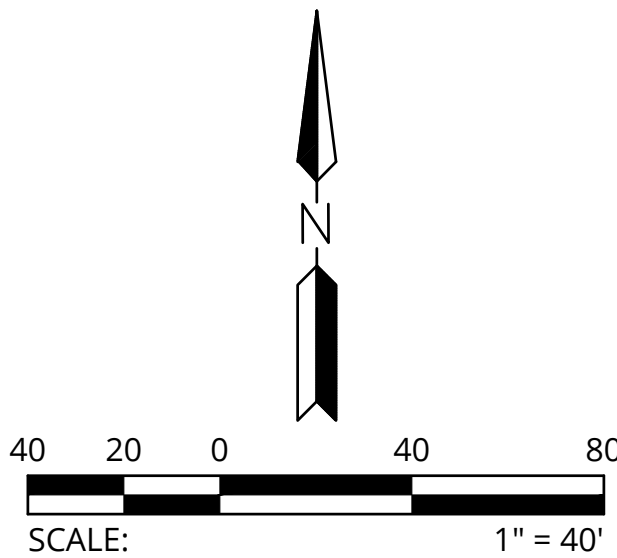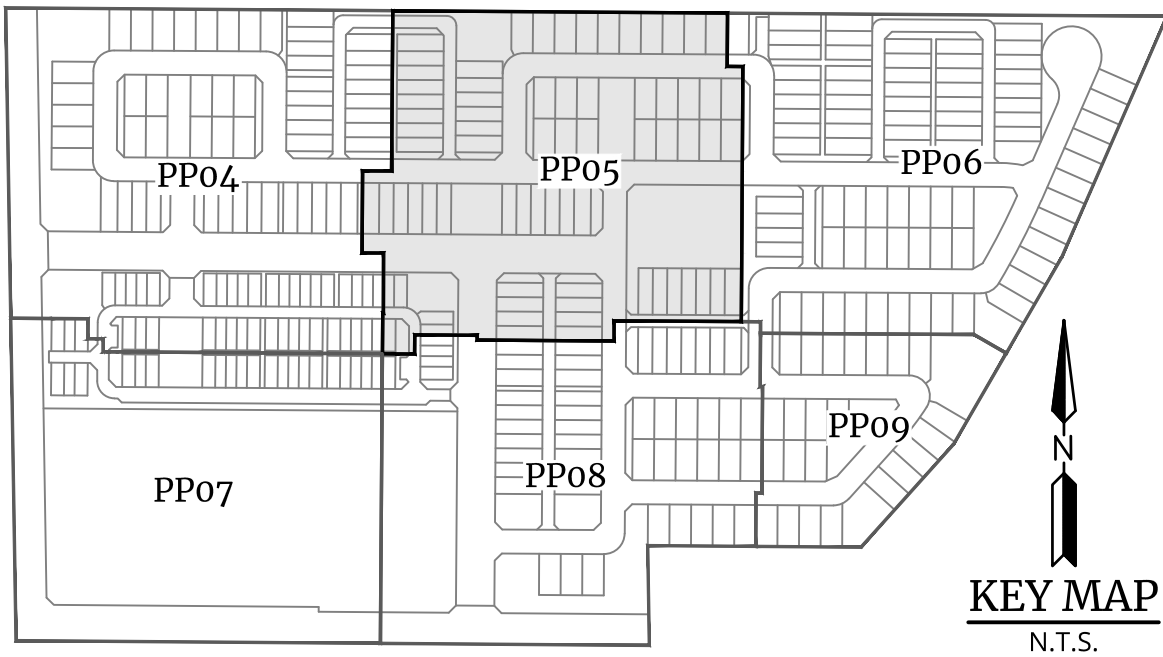

4742 N 24th Street, Suite 270  
PHOENIX, AZ 85016  
P: 602.490.0535 / F: 602.368.2436  
www.colliersengineering.com

Colliers

Engineering  
& Design

RECEIVED PROFESSIONAL ENGINEER  
CERTIFICATE NO. 38783  
NGUYEN LAM  
MESA, ARIZONA  
SINCE 6-11-25

HAWES CROSSING - VILLAGE 5

8462 E WARNER ROAD  
MESA, ARIZONA

PRELIMINARY PLAT - PLAN SHEET

Engineering  
& Design



PROJ NO.: 1833  
DATE: JUN 2025  
SCALE: 1"=40'  
DRAWN: MC  
DESIGNED: NS  
APPROVED: NL

DWG. NO.

PP05



SHT. 15 OF 15

U:\1800\1833\ENGR\_Village 5\PLANS\PRE-PLAT\1833 - V5 - PP05.dwg 6/11/2025 2:36 PM

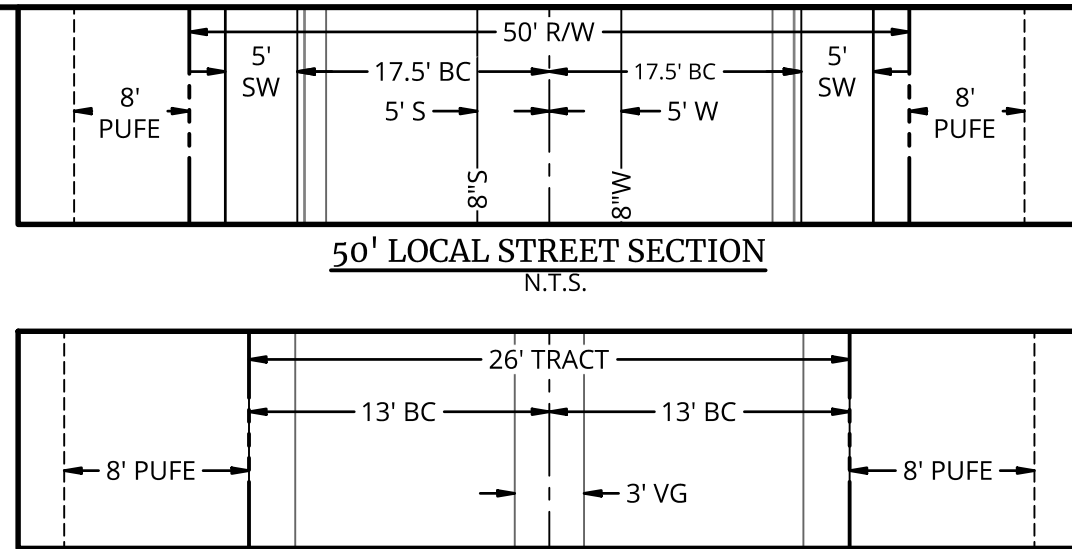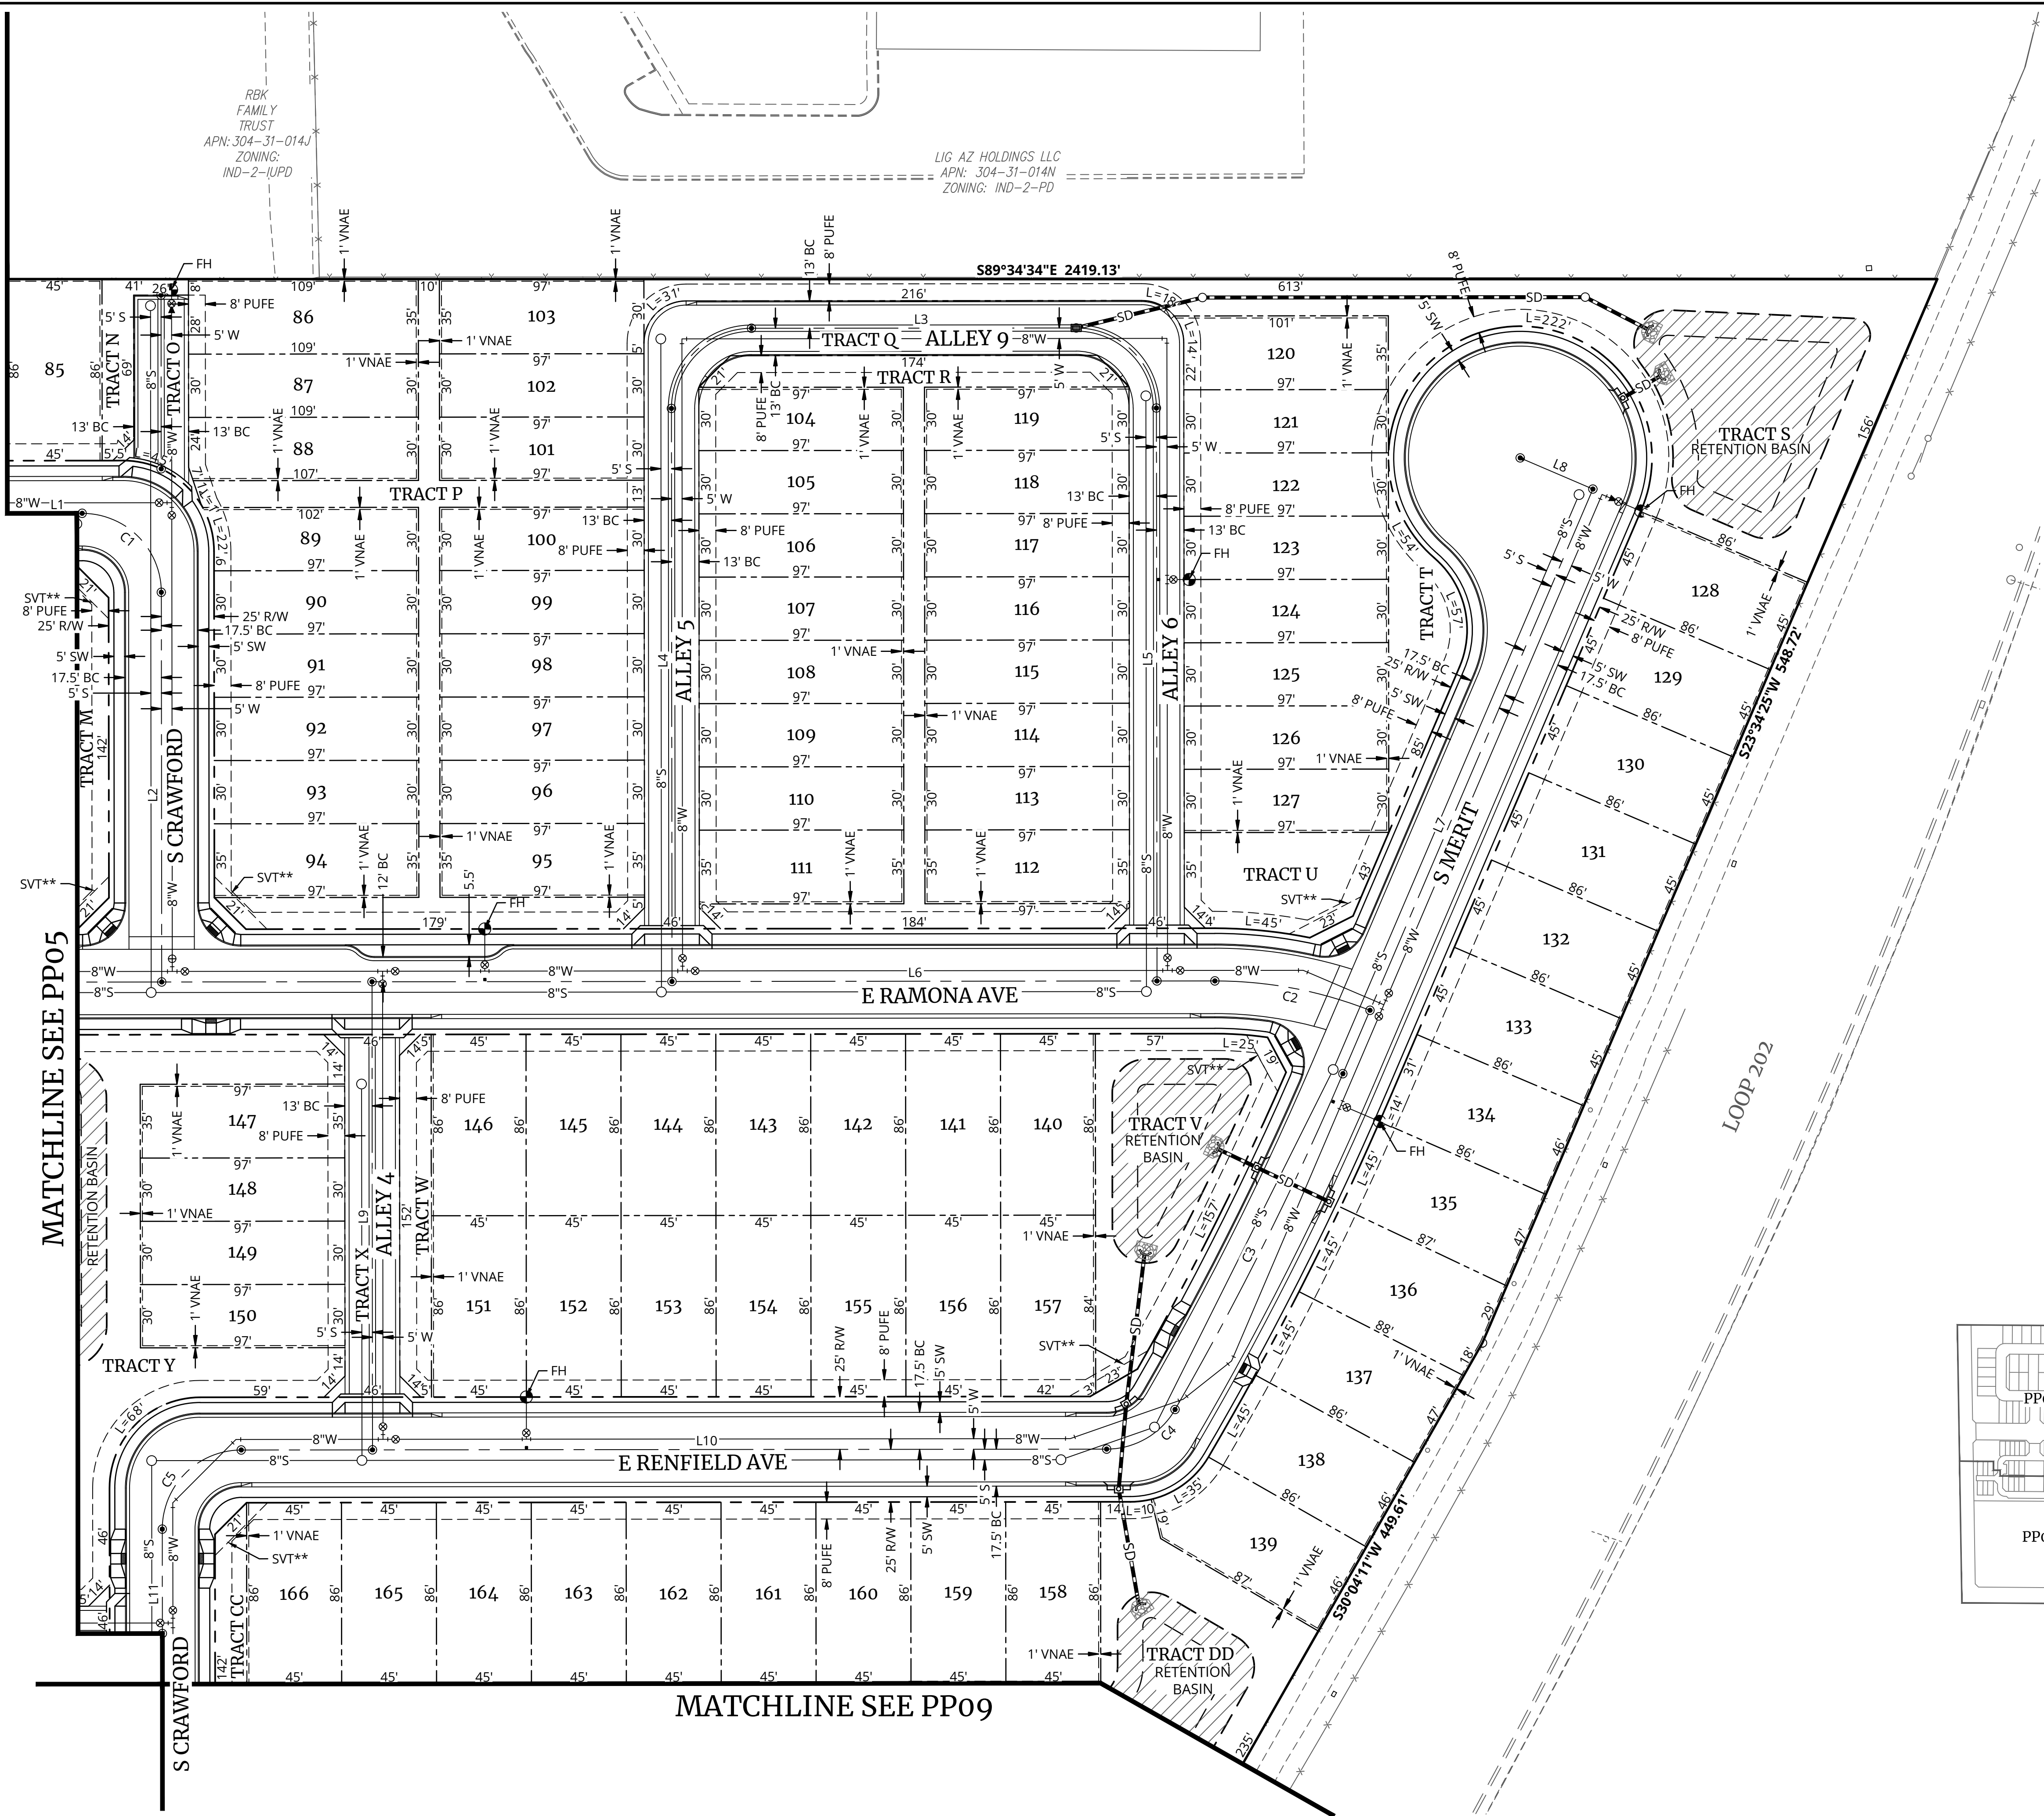

| LINE TABLE |              |          |
|------------|--------------|----------|
| NO.        | DIRECTION    | LENGTH   |
| L1         | N89°38'01\"W | 440.65'  |
| L2         | N00°21'59\"E | 325.76'  |
| L3         | S89°38'01\"E | 154.00'  |
| L4         | N00°21'59\"E | 271.76'  |
| L5         | S00°21'59\"W | 271.76'  |
| L6         | N89°38'01\"W | 1830.17' |
| L7         | S23°34'25\"W | 301.57'  |
| L8         | S66°25'35\"E | 37.50'   |
| L9         | N00°21'59\"E | 222.00'  |
| L10        | N89°38'01\"W | 410.40'  |
| L11        | S00°21'59\"W | 184.50'  |

| CURVE TABLE |          |            |         |
|-------------|----------|------------|---------|
| NO.         | RADIUS   | DELTA      | LENGTH  |
| C1          | 37.50'   | 90°00'00\" | 58.90'  |
| C2          | 200.00'  | 21°34'33\" | 75.31'  |
| C3          | 1500.00' | 6°48'20\"  | 178.17' |
| C4          | 37.50'   | 59°59'15\" | 39.26'  |
| C5          | 37.50'   | 90°00'00\" | 58.90'  |

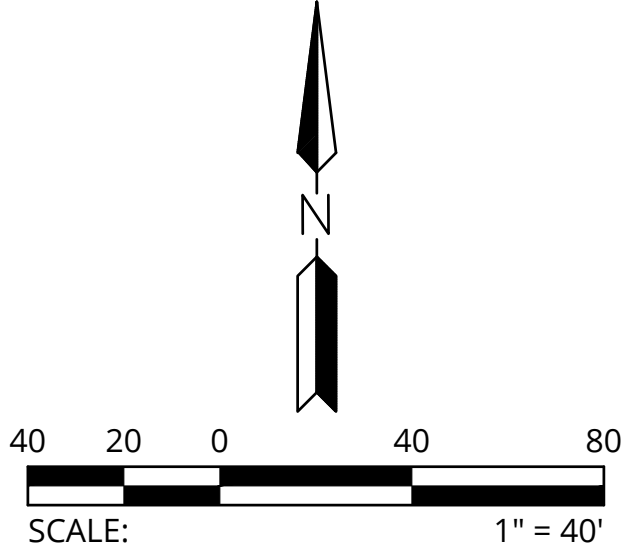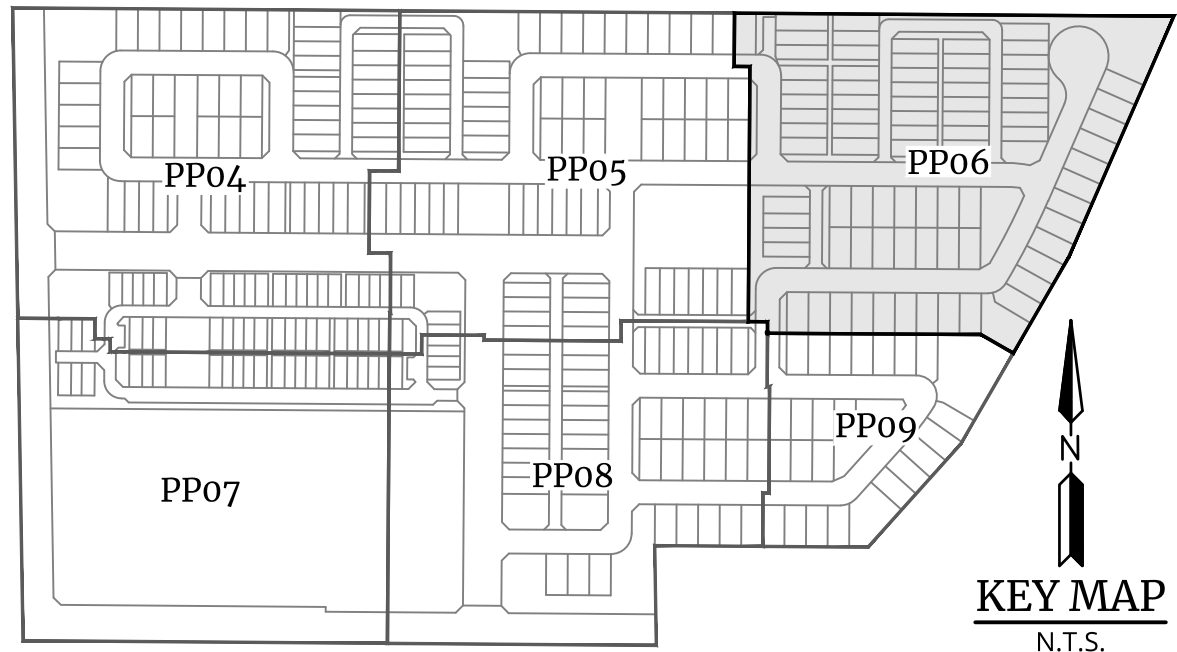

REV:

4742 N 24th Street, Suite 270  
PHOENIX, AZ 85016  
P: 602.490.0535 / F: 602.368.2436  
www.colliersengineering.com

Formerly  
**HILGARTWILSON**

Colliers

Engineering  
& Design

**HAWES CROSSING - VILLAGE 5**

8462 E WARNER ROAD  
MESA, ARIZONA



Engineering  
& Design

PROJ NO.: 1833  
DATE: JUN 2025  
SCALE: 1\" = 40\"  
DRAWN: MC  
DESIGNED: NS  
APPROVED: NL

DWG. NO.  
**PP06**  
SHT. 15 OF 15


**PRELIMINARY PLAT - PLAN SHEET**

© 2025, COLLIER ENGINEERING & DESIGN, INC. All Rights Reserved. This drawing and all information contained herein is authorized for use only by the party for whom the services were contracted or to whom it is certified. This drawing may not be copied, reused, disclosed, distributed or relied upon for any other purpose without the express written consent of Colliers Engineering & Design.

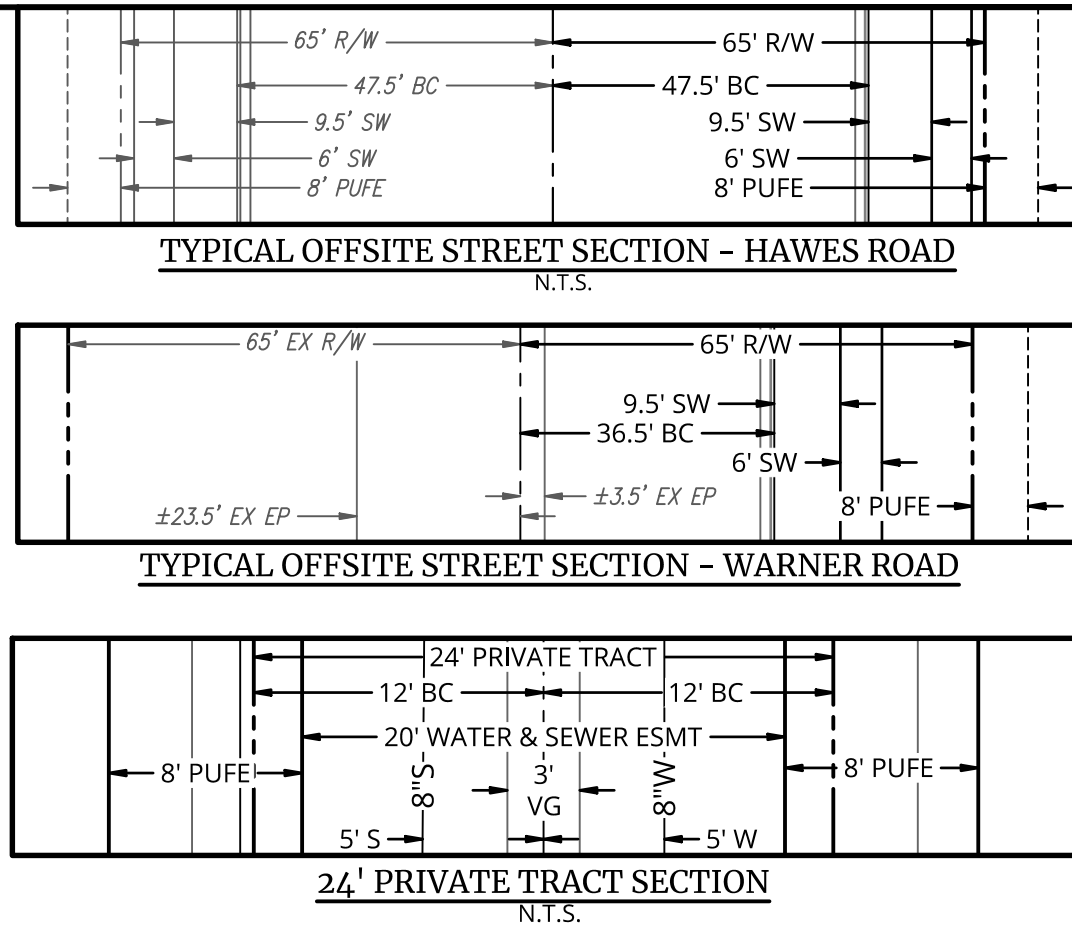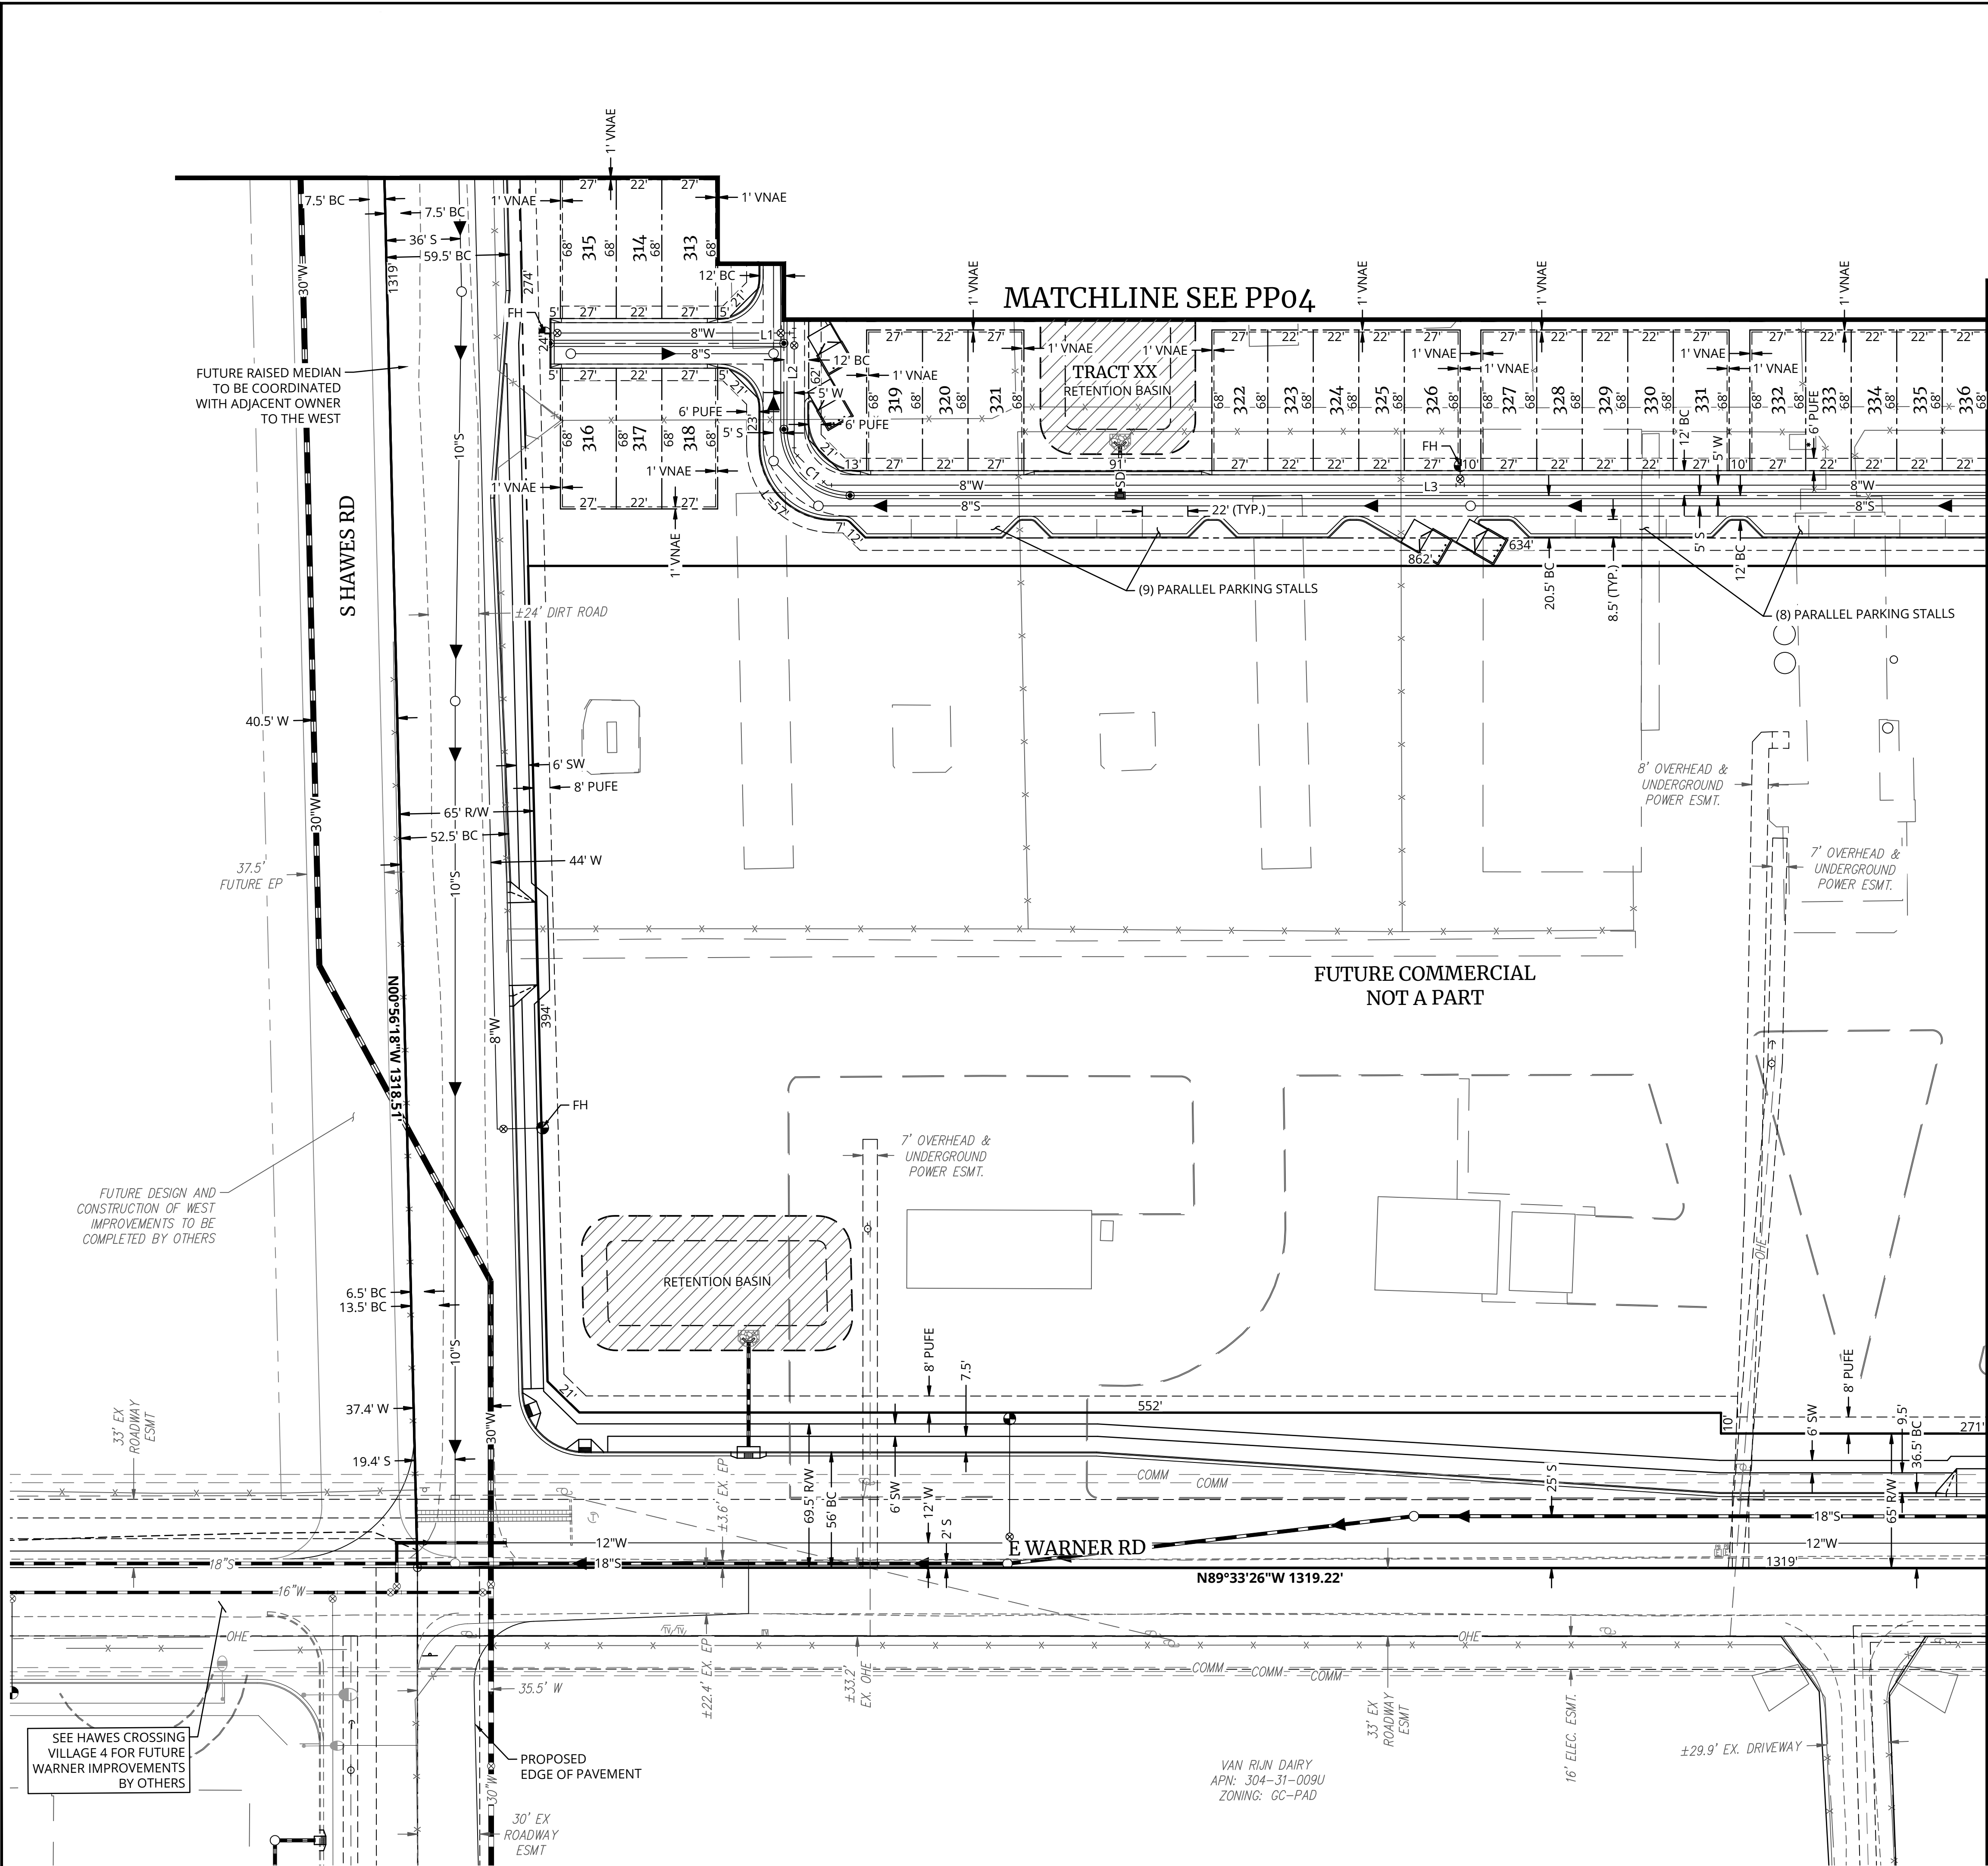

| LINE TABLE |             |         |
|------------|-------------|---------|
| NO.        | DIRECTION   | LENGTH  |
| L1         | S89°34'34"E | 113.00' |
| L2         | S00°25'26"W | 106.00' |
| L3         | S89°34'34"E | 746.81' |

| CURVE TABLE |        |           |        |
|-------------|--------|-----------|--------|
| NO.         | RADIUS | DELTA     | LENGTH |
| C1          | 32.00' | 90°00'00" | 50.27' |

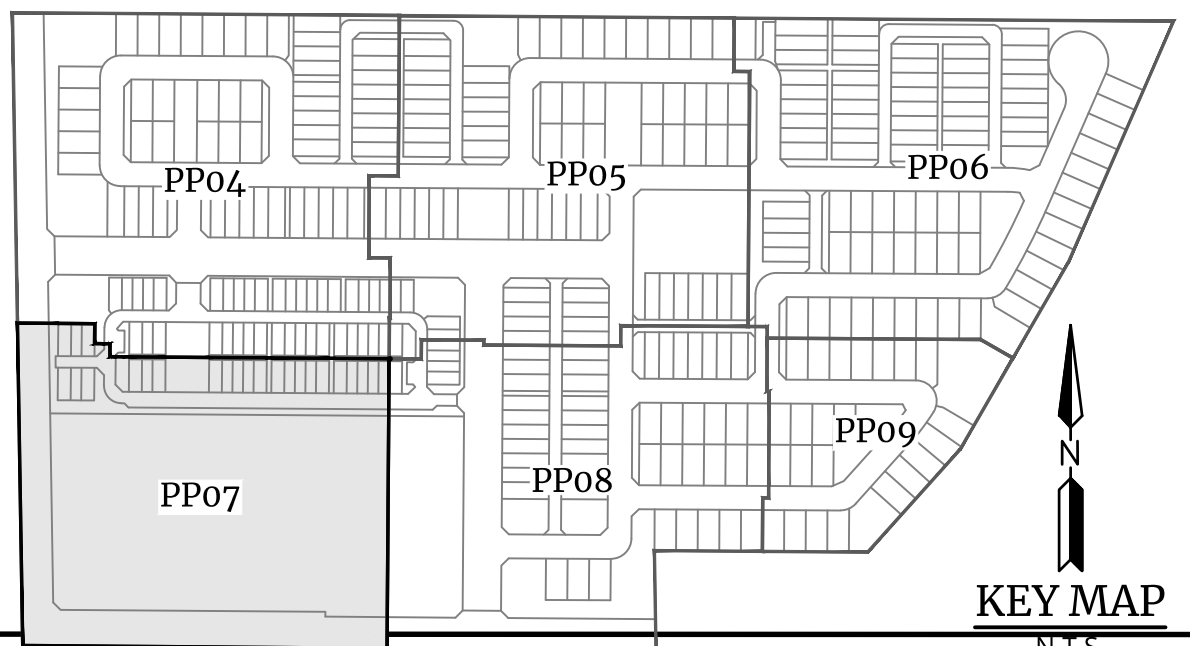

4742 N 24th Street, Suite 270  
PHOENIX, AZ 85016  
P: 602.490.0535 / F: 602.368.2436  
www.colliersengineering.com

Formerly  
**HILGARTWILSON**

Colliers

Engineering  
& Design

REGISTERED PROFESSIONAL ENGINEER  
CERTIFICATE NO. 38783  
NGUYEN LAM  
DATE SIGNED 6-11-25  
ARIZONA U.S.A.

**HAWES CROSSING - VILLAGE 5**  
8462 E WARNER ROAD  
MESA, ARIZONA


**PRELIMINARY PLAT - PLAN SHEET**

Engineering  
& Design

PROJ NO.: 1833  
DATE: JUN 2025  
SCALE: 1"=40'  
DRAWN: MC  
DESIGNED: NS  
APPROVED: NL


DWG. NO.  
**PP07**  
SHT. 15 OF 15

U:\1800\1833\ENGR\_Village 5\PLANS\PRE-PLAT\1833 - V5 - PP07.dwg 6/11/2025 2:37 PM

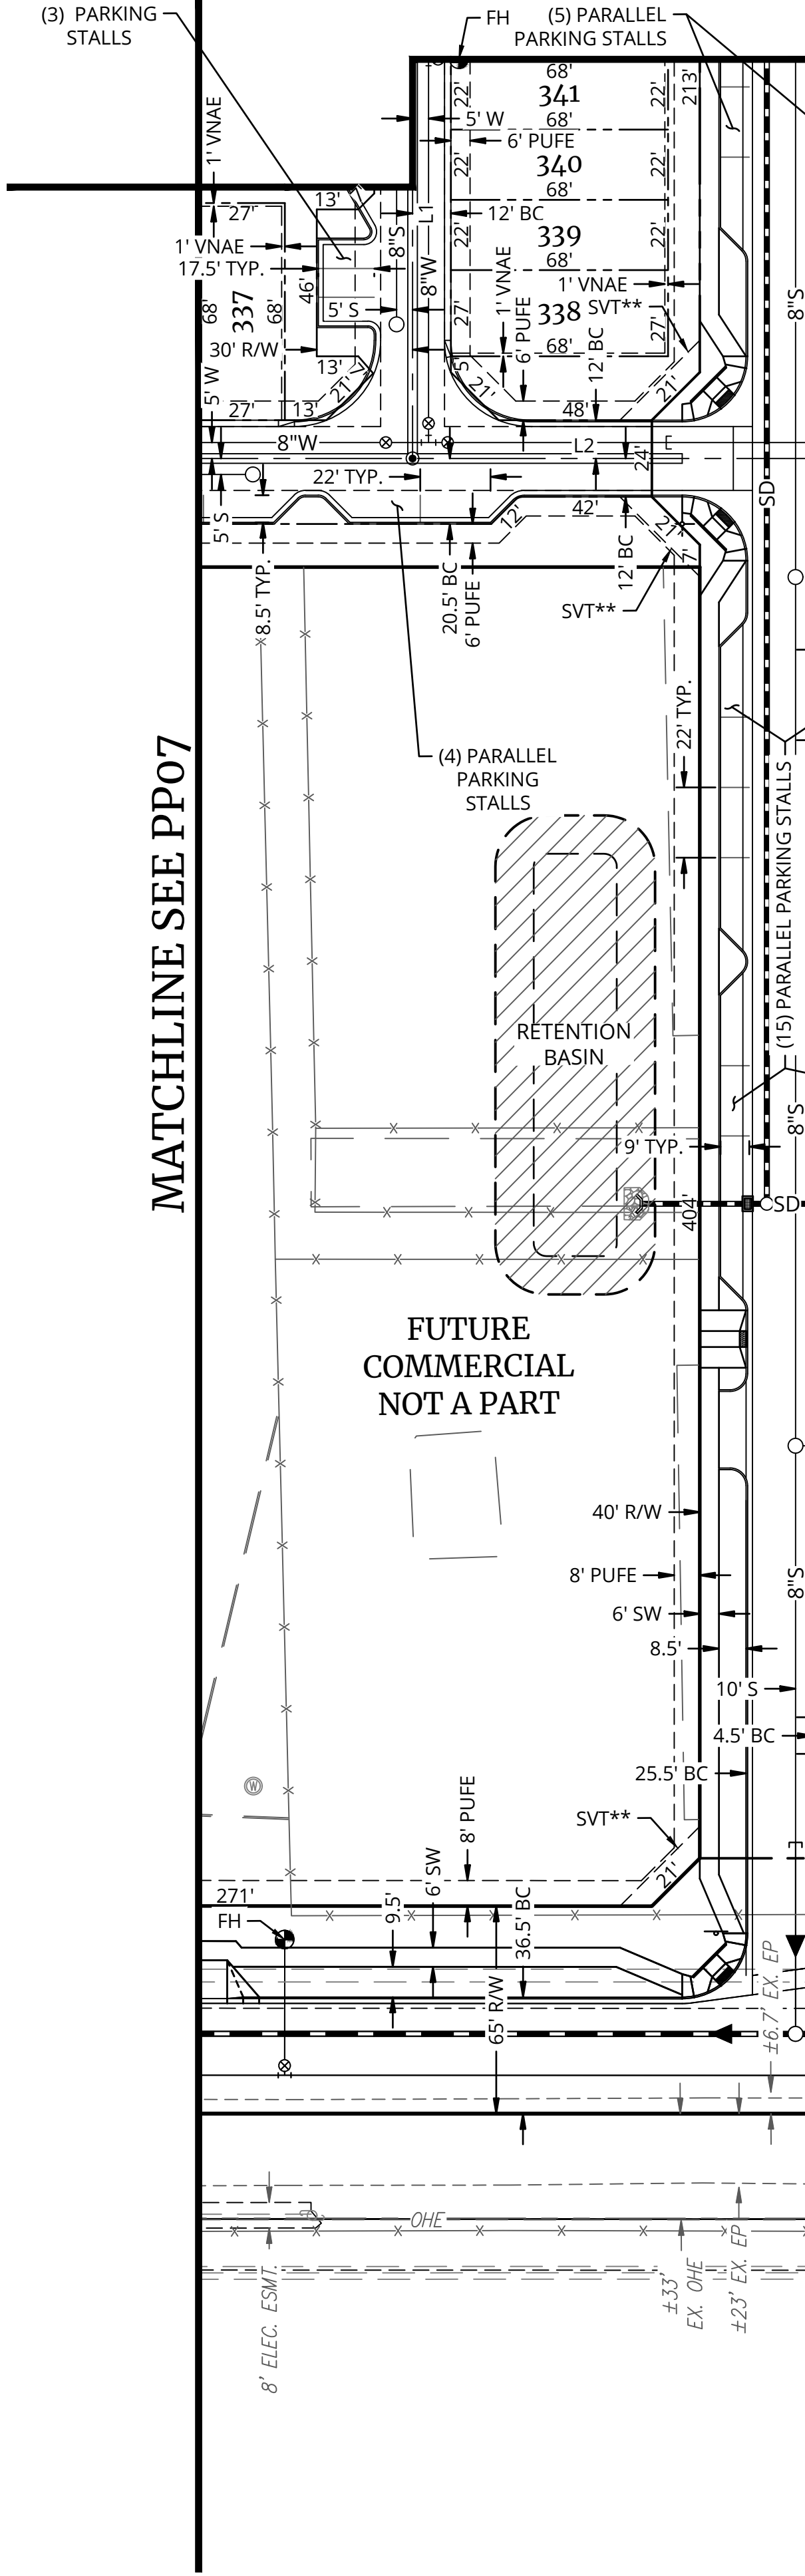



MATCHLINE SEE PP05

MATCHLINE SEE PP09

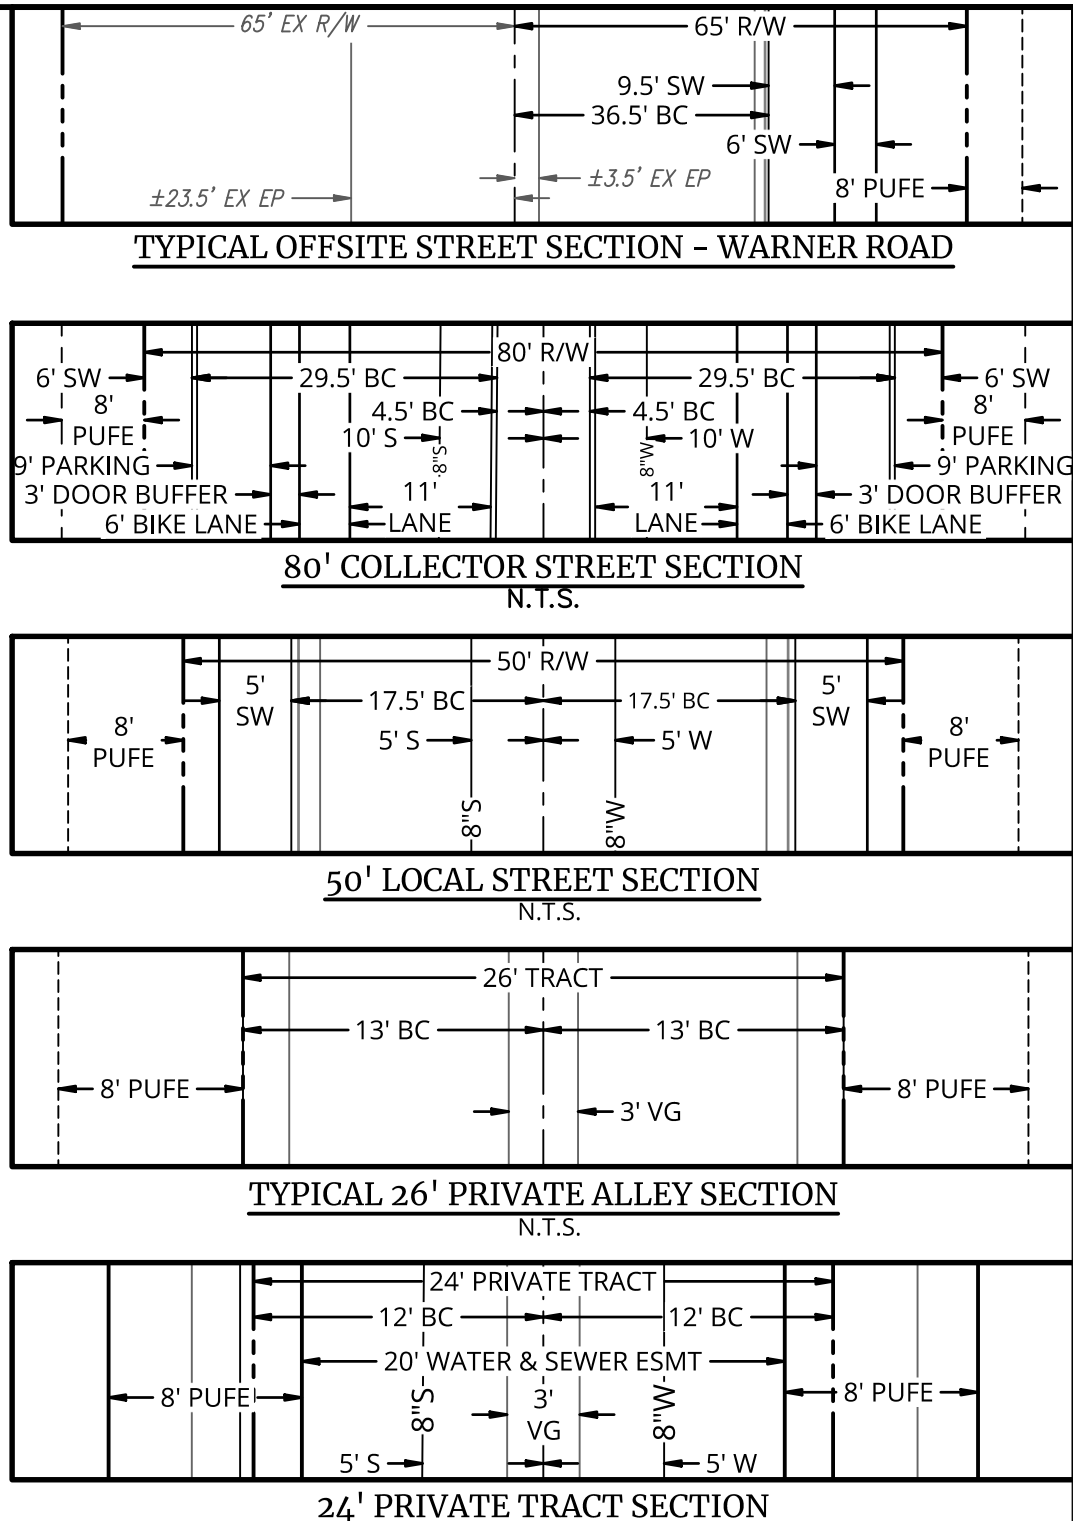

| LINE TABLE |             |         |
|------------|-------------|---------|
| NO.        | DIRECTION   | LENGTH  |
| L1         | S00°25'26"W | 138.00' |
| L2         | S89°34'34"E | 746.81' |
| L3         | S00°25'26"W | 813.36' |
| L4         | N00°21'59"E | 599.01' |
| L5         | S00°21'59"W | 732.82' |
| L6         | S89°38'01"E | 305.00' |
| L7         | S89°38'01"E | 579.13' |
| L8         | S00°21'59"W | 184.50' |
| L9         | S89°38'01"E | 450.97' |
| L10        | S89°38'01"E | 248.14' |

| CURVE TABLE |        |           |        |
|-------------|--------|-----------|--------|
| NO.         | RADIUS | DELTA     | LENGTH |
| C1          | 37.50' | 90°00'00" | 58.90' |

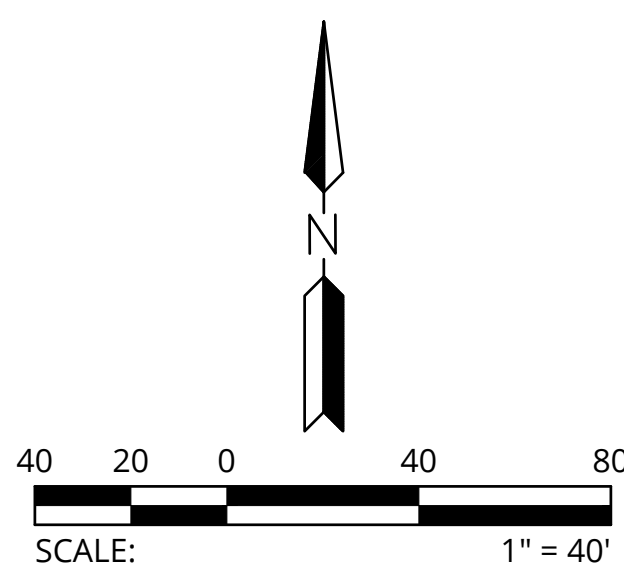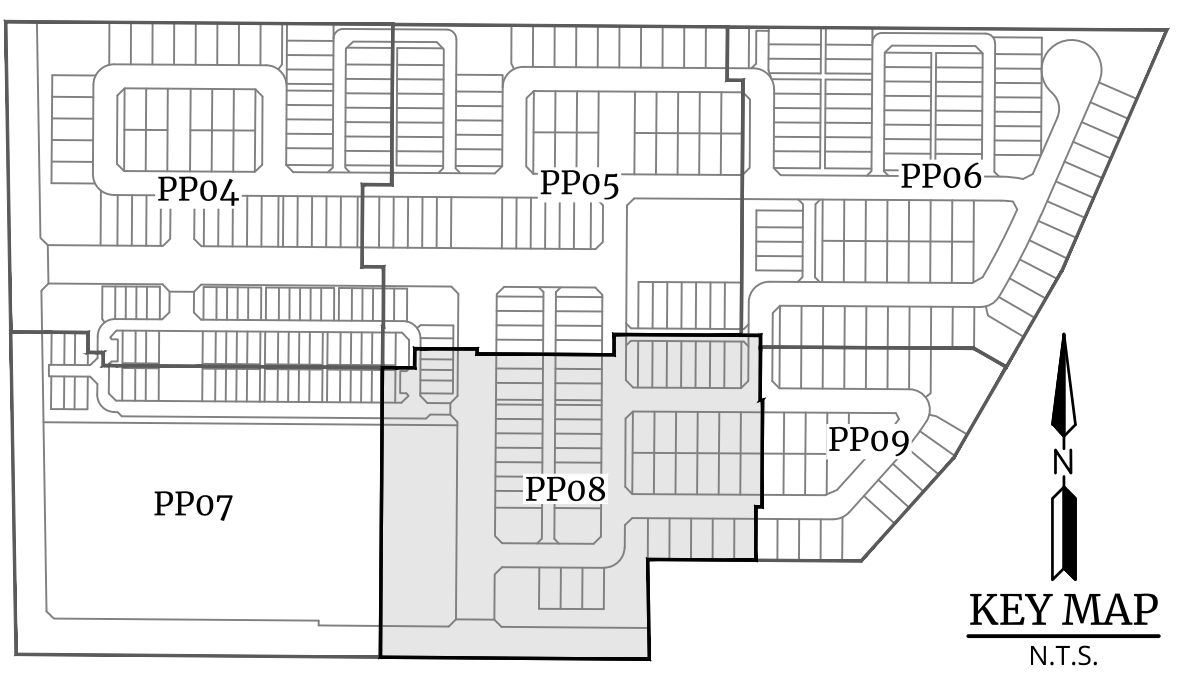

Engineering & Design

Formerly  
**HILBART WILSON**

Colliers

Engineering & Design

38783  
NGUYEN  
LAM

REGISTERED PROFESSIONAL ENGINEER (CIVIL)  
EXPIRATION DATE: 6-11-25  
ARIZONA U.S.A.

HAWES CROSSING - VILLAGE 5

8462 E WARNER ROAD  
MESA, ARIZONA

PP08

SHT. 15 OF 15

PROJ NO.: 1833

DATE: JUN 2025

SCALE: 1"=40'

DRAWN: MC

DESIGNED: NS

APPROVED: NL



Engineering & Design

Colliers

4742 N 24th Street, Suite 270  
PHOENIX, AZ 85016  
P: 602.490.0535 / F: 602.368.2436  
www.colliersengineering.com

REV:

U:\1800\1833\ENGR\_Village 5\PLANS\PRE-PLAT\1833 - V5 - PP08.dwg 6/11/2025 2:38 PM

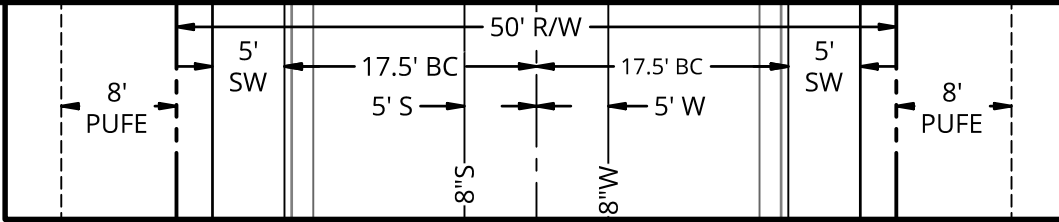
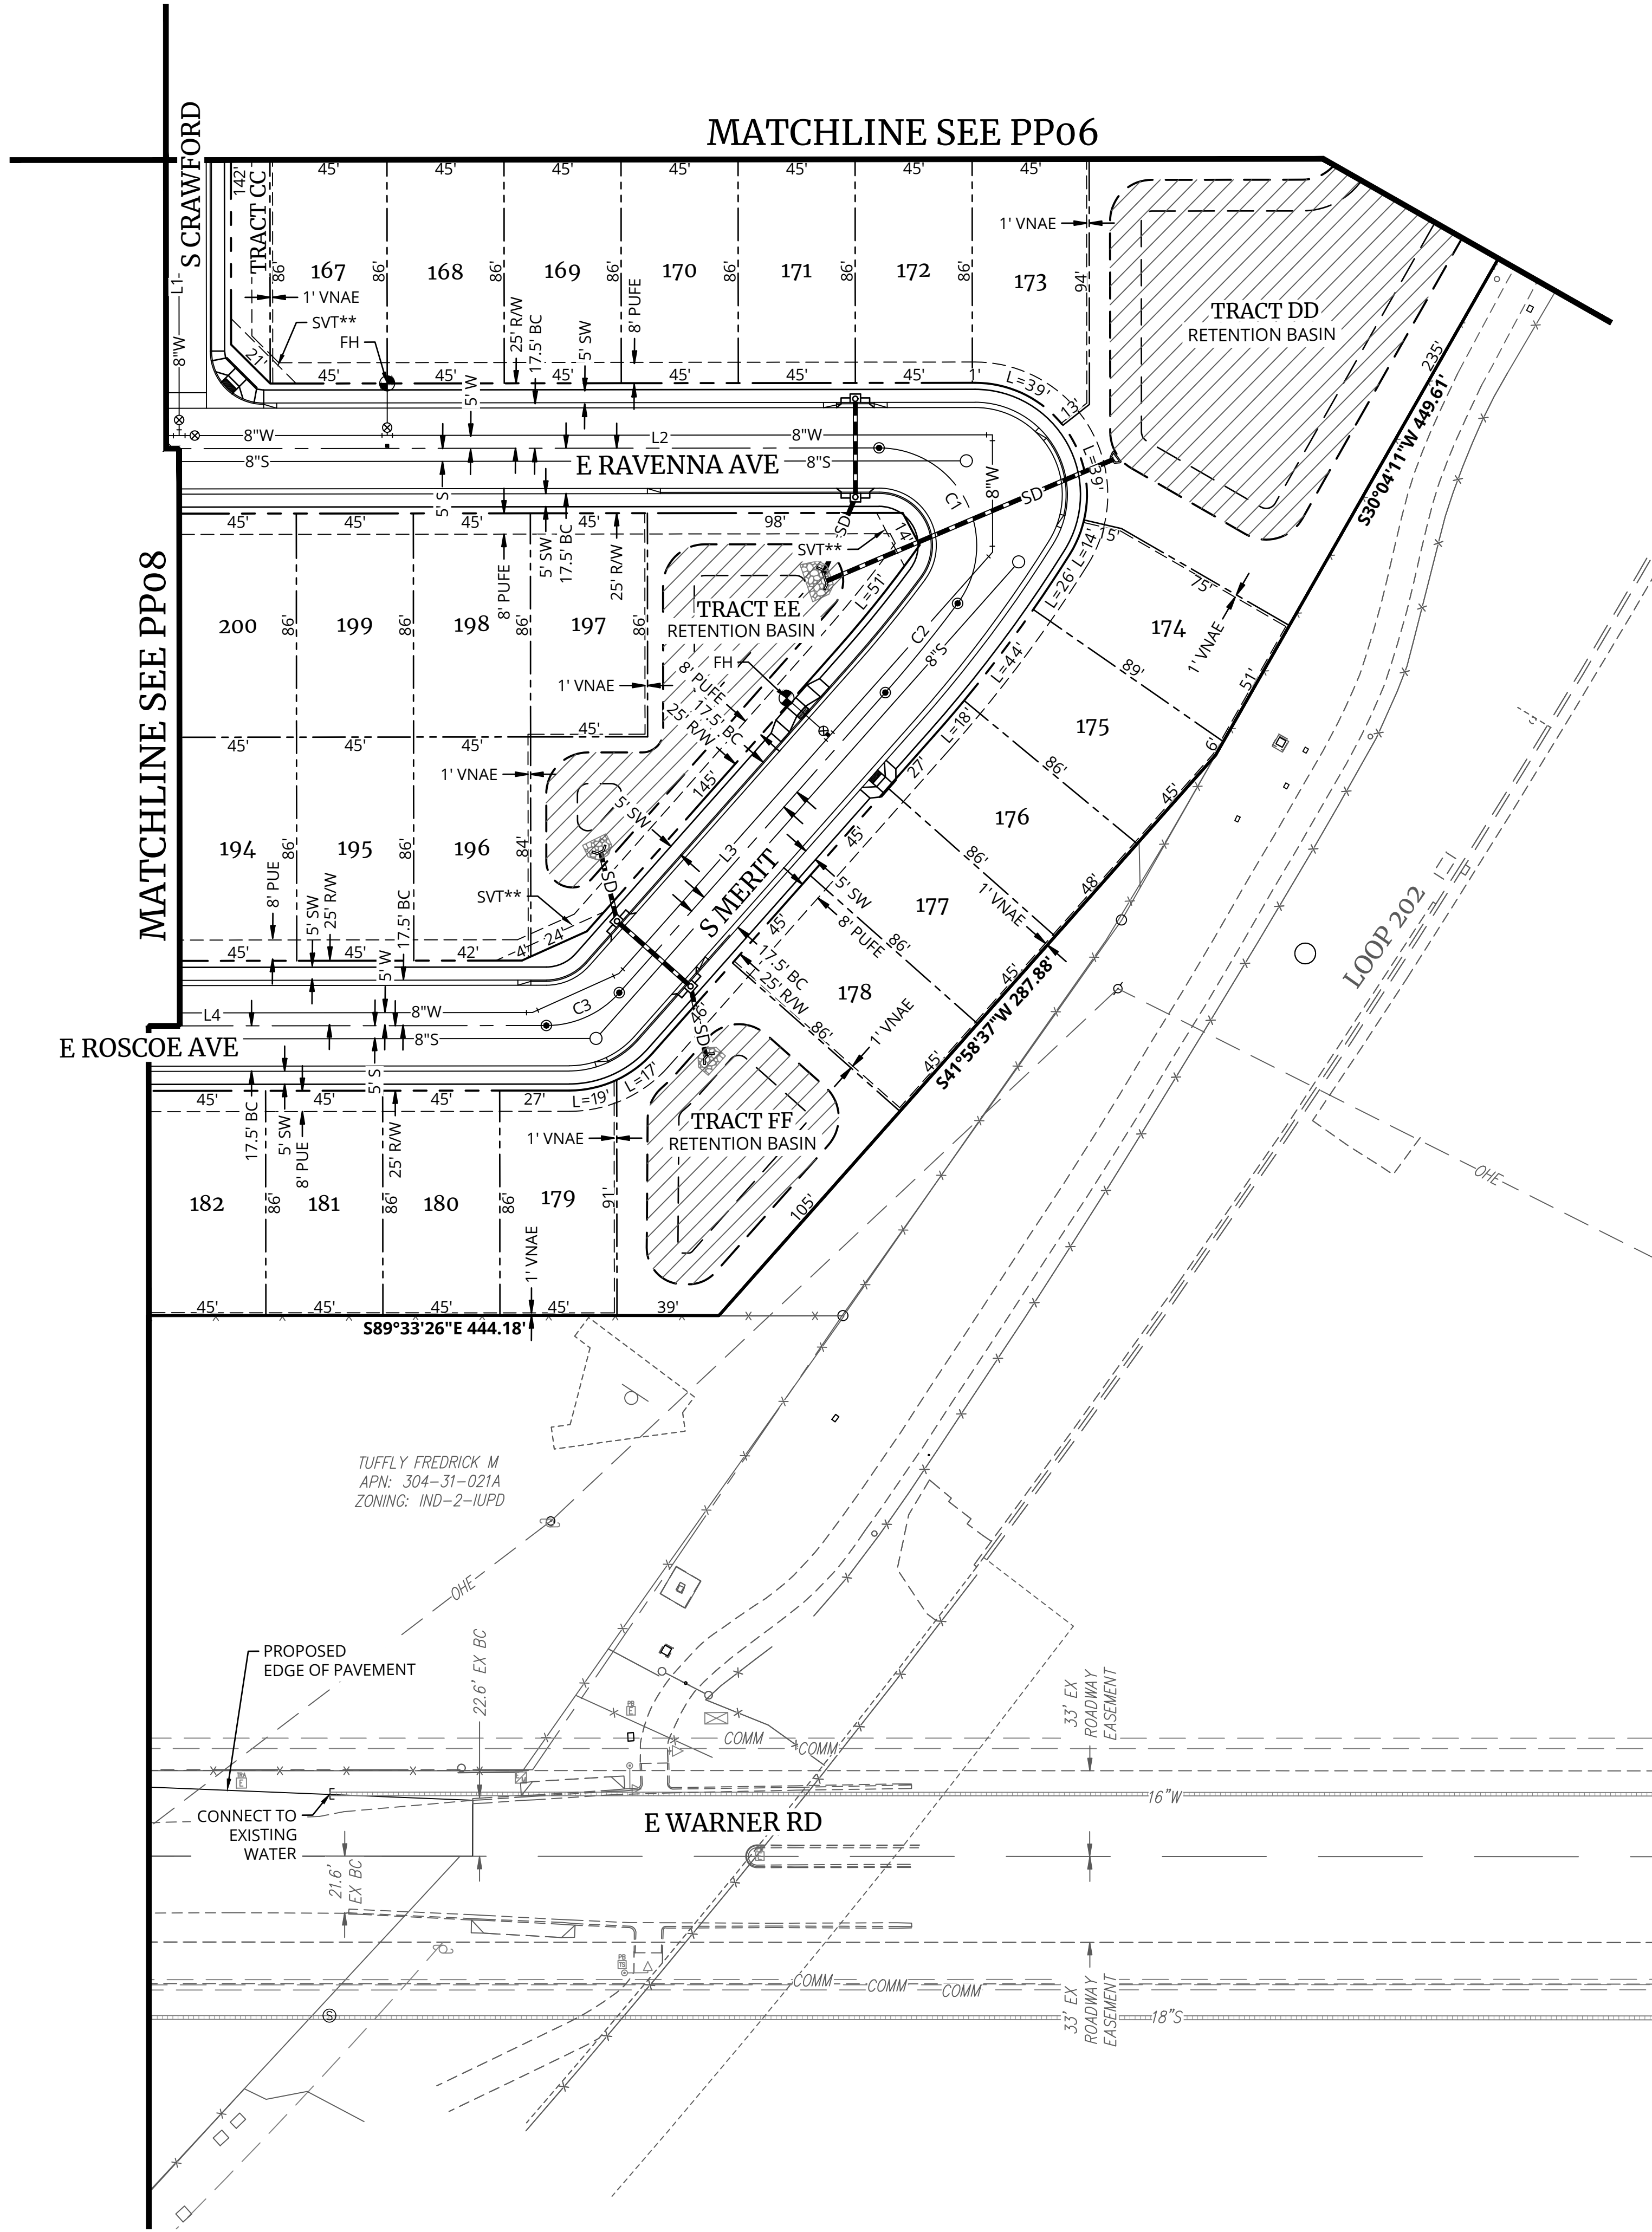


LINE TABLE

| NO. | DIRECTION   | LENGTH  |
|-----|-------------|---------|
| L1  | N00°21'59"E | 184.50' |
| L2  | N89°38'01"W | 579.13' |
| L3  | N41°58'37"E | 154.22' |
| L4  | S89°38'01"E | 450.97' |

CURVE TABLE


| NO. | RADIUS  | DELTA      | LENGTH |
|-----|---------|------------|--------|
| C1  | 37.50'  | 126°33'05" | 82.83' |
| C2  | 500.00' | 5°03'33"   | 44.15' |
| C3  | 37.50'  | 48°23'22"  | 31.67' |

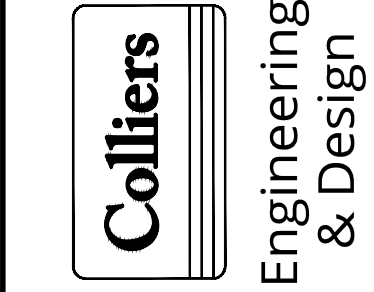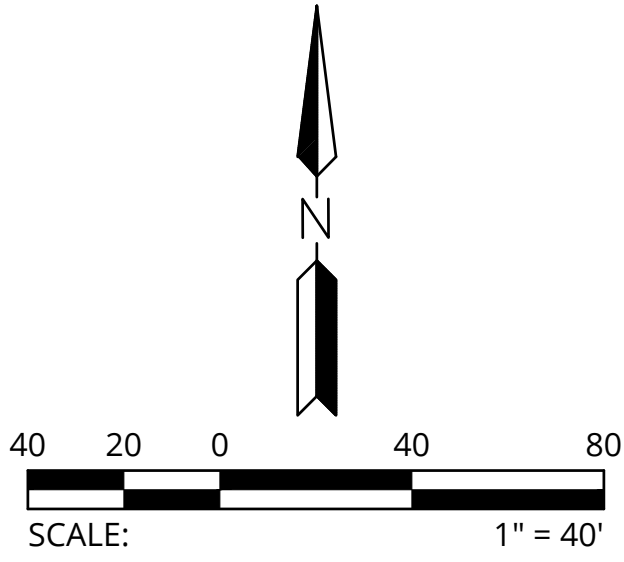

HAWES CROSSING - VILLAGE 5

8462 E WARNER ROAD  
MESA, ARIZONA

PRELIMINARY PLAN - PLAN SHEET

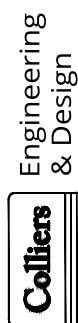


PROJ NO.: 1833  
DATE: JUN 2025  
SCALE: 1"=40'  
DRAWN: MC  
DESIGNED: NS  
APPROVED: NL



DWG. NO.

PP09

SHT. 15 OF 15


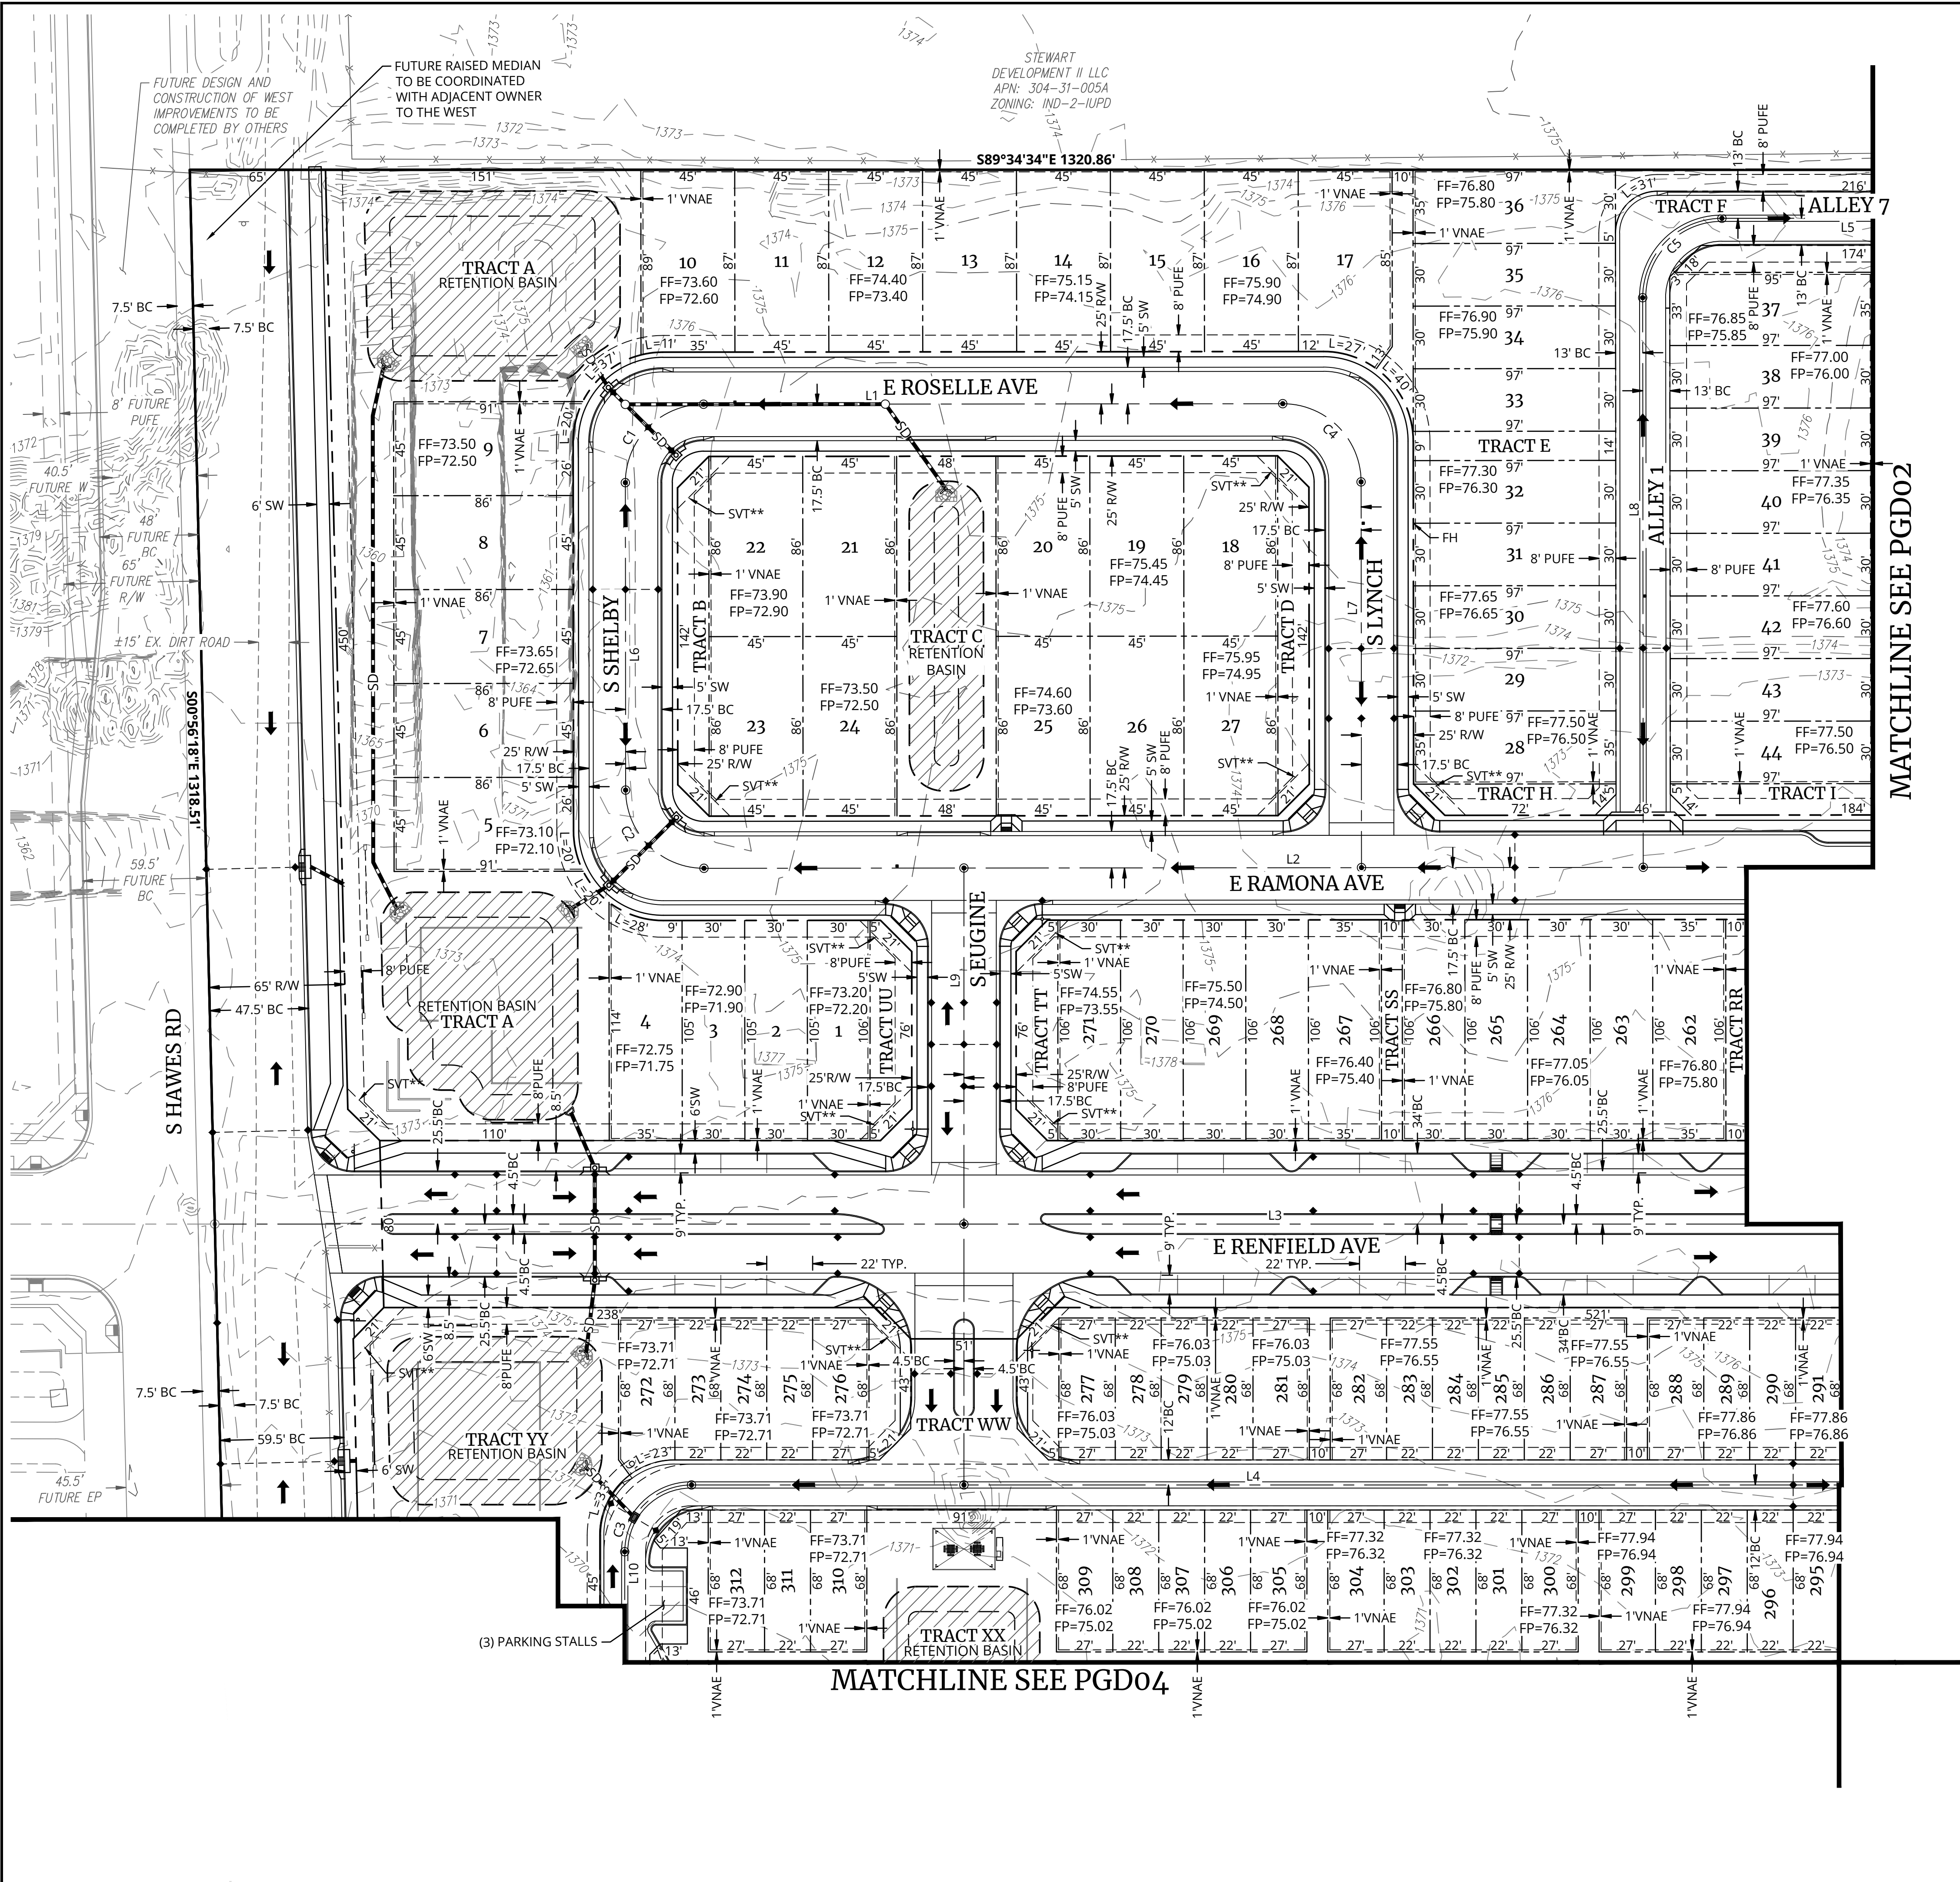


© 2025, COLLIER ENGINEERING & DESIGN, INC. All Rights Reserved. This drawing and all information contained herein is authorized for use only by the party for whom the services were contracted or to whom it is certified. This drawing may not be copied, reused, disclosed, distributed or relied upon for any other purpose without the express written consent of Colliers Engineering & Design.

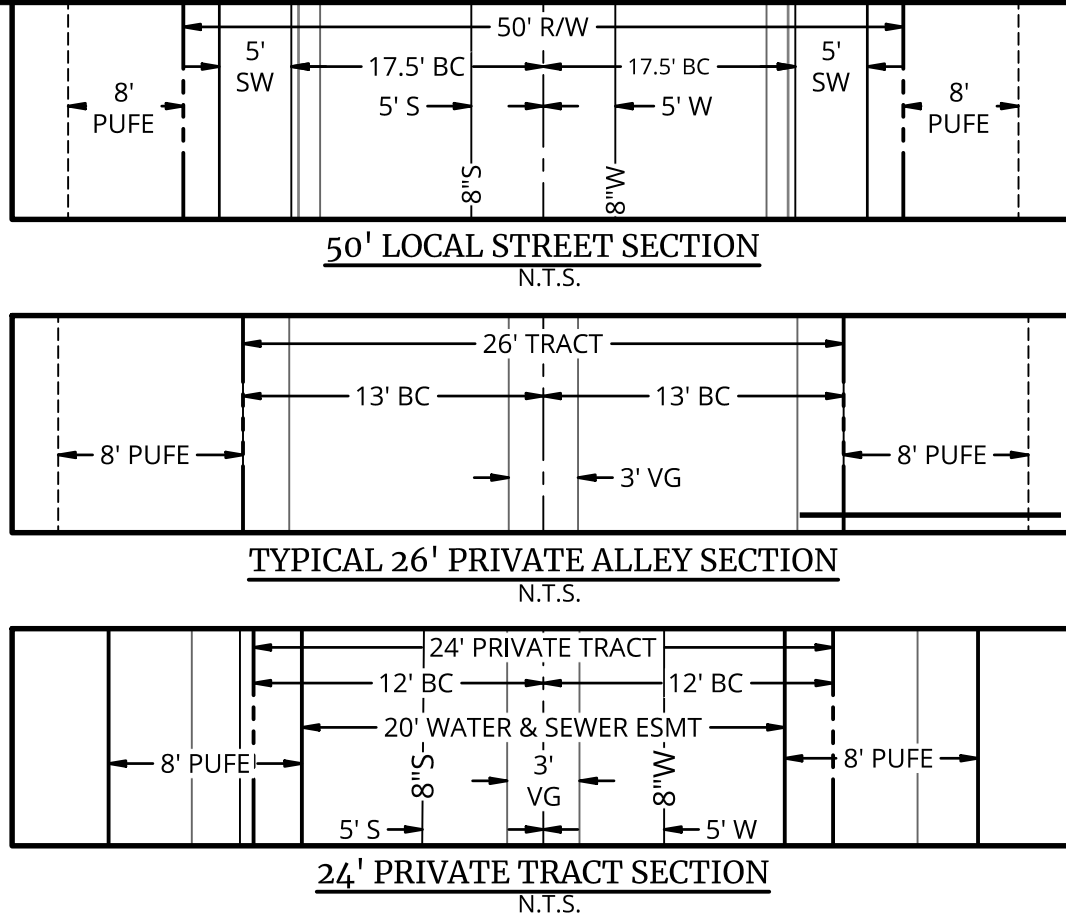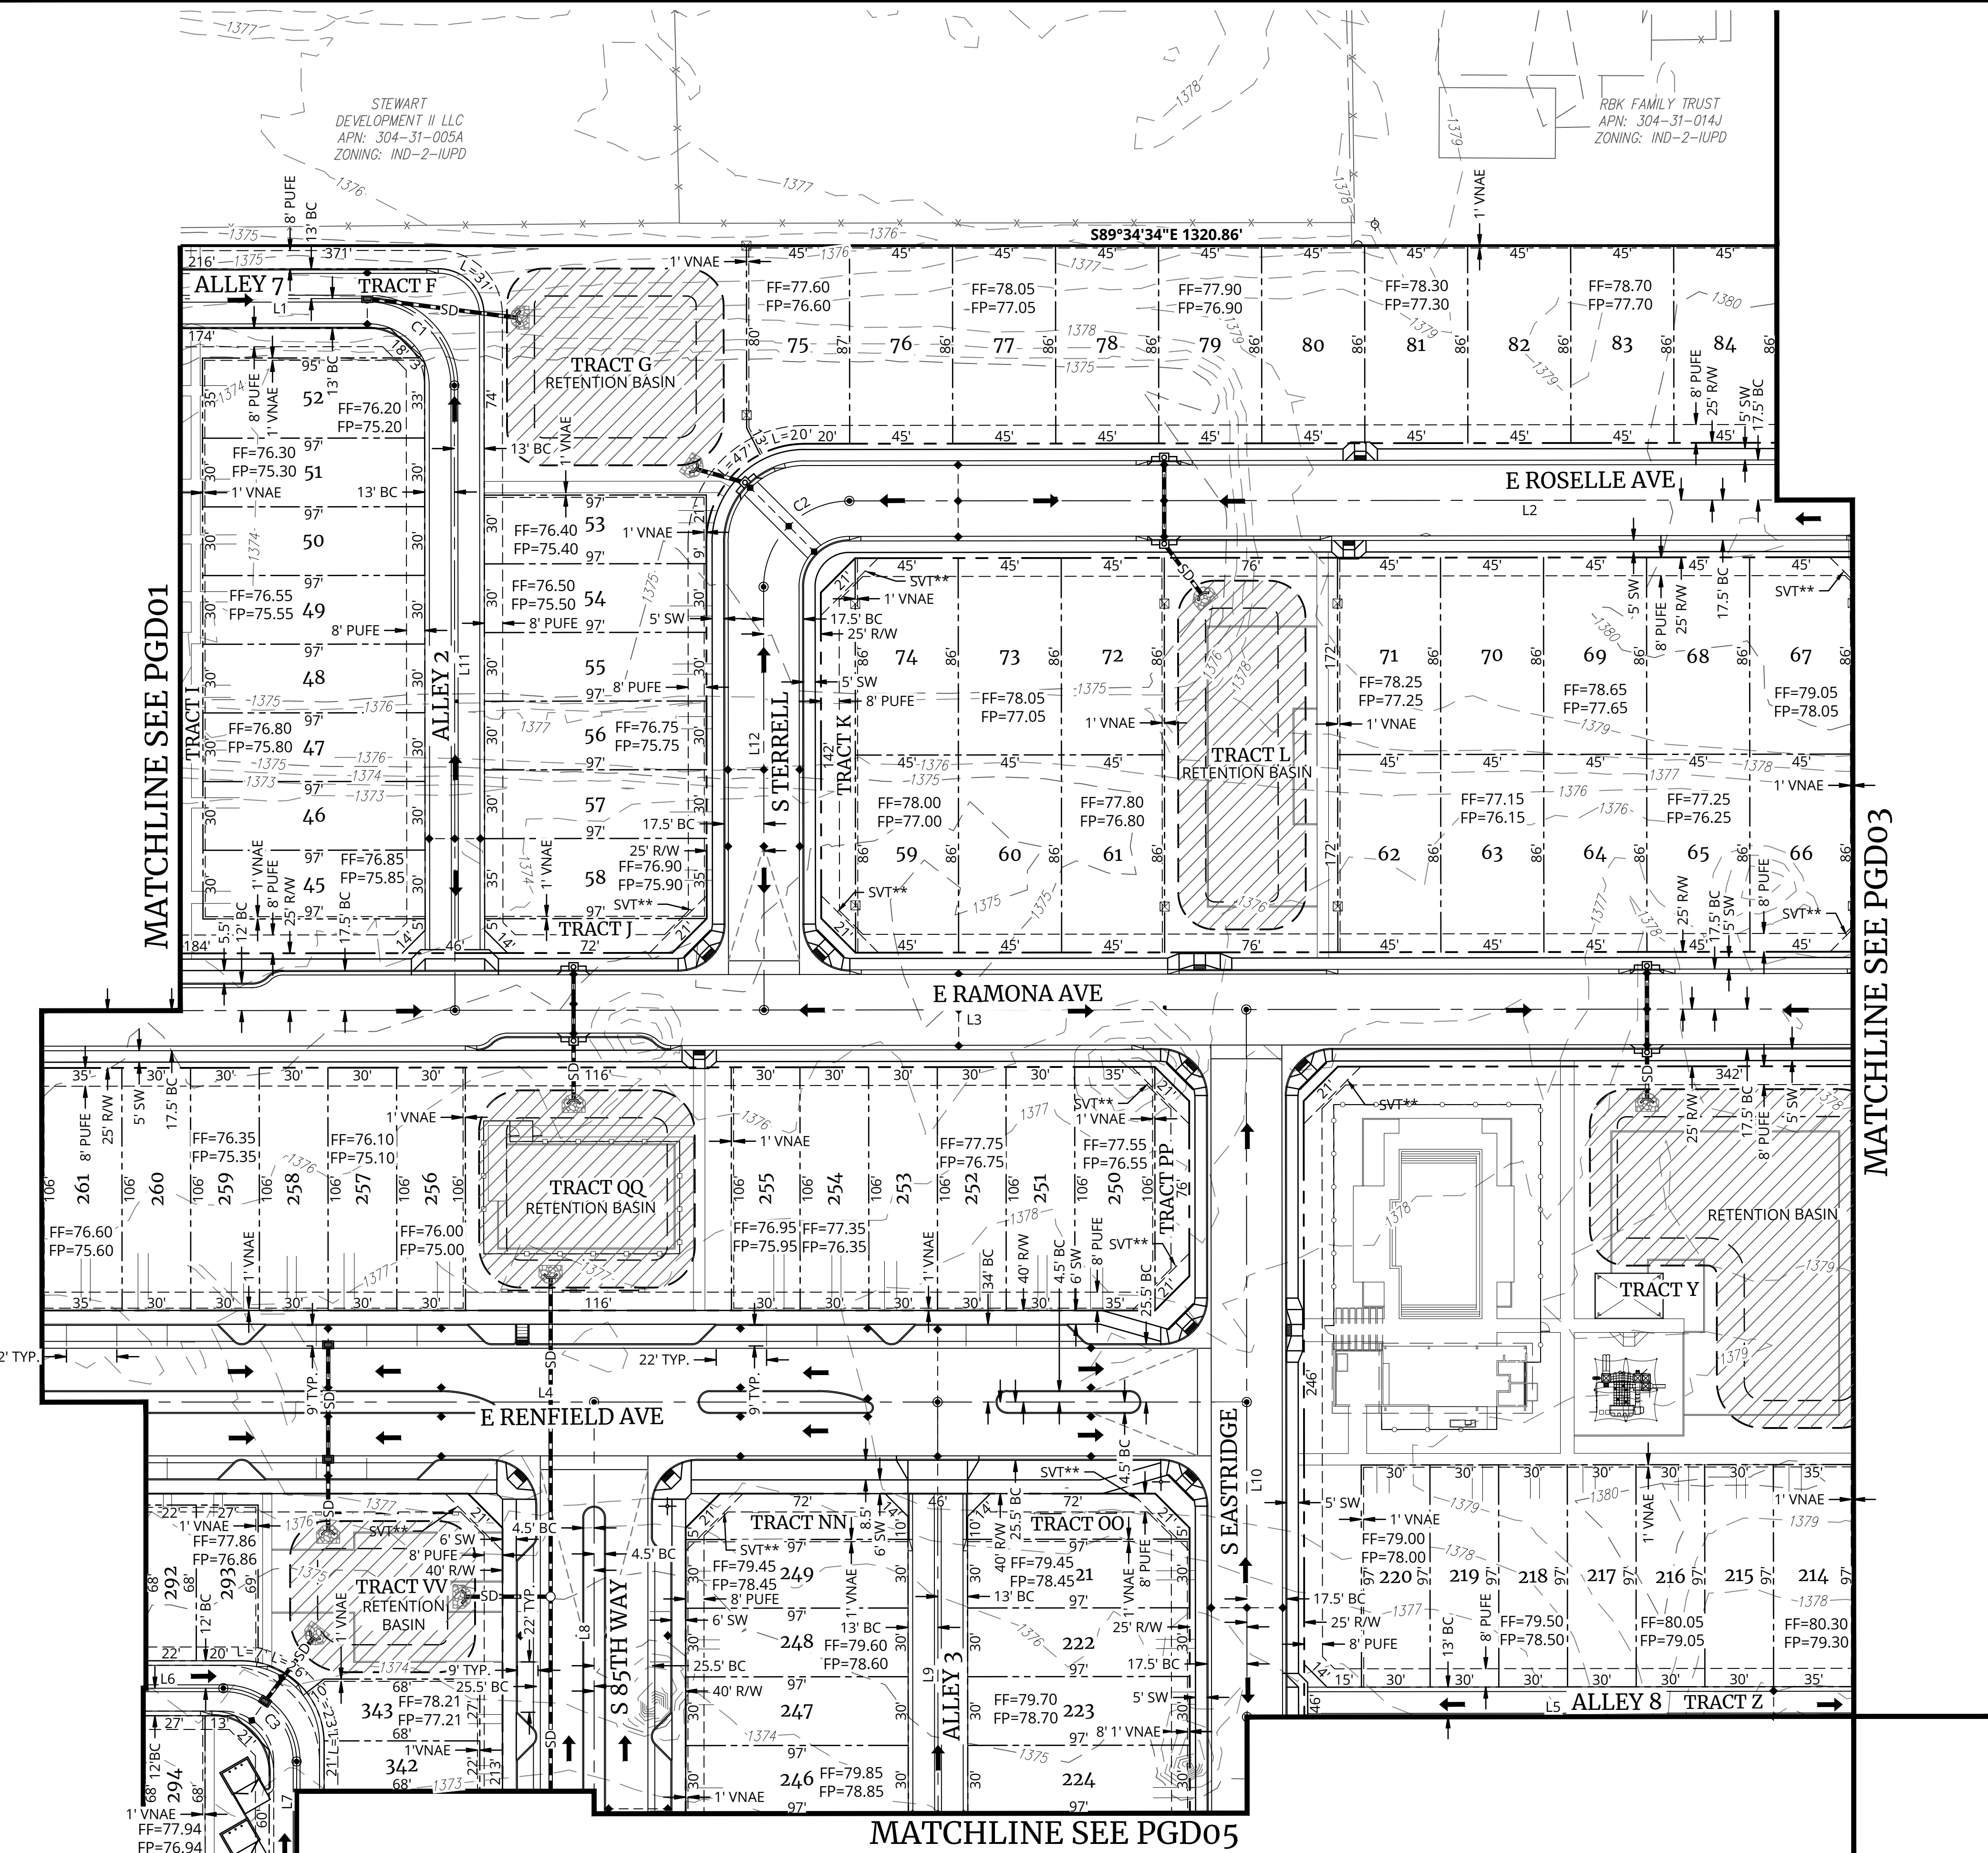

| LINE TABLE |             |          |
|------------|-------------|----------|
| NO.        | DIRECTION   | LENGTH   |
| L1         | S89°38'01"E | 154.00'  |
| L2         | S89°38'01"E | 440.65'  |
| L3         | S89°38'01"E | 1830.17' |
| L4         | N89°34'34"W | 1260.27' |
| L5         | S89°38'01"E | 305.00'  |
| L6         | S89°34'34"E | 584.87'  |
| L7         | S00°25'26"W | 138.00'  |
| L8         | S00°25'26"W | 813.36'  |
| L9         | S00°21'59"W | 599.01'  |
| L10        | S00°21'59"W | 732.82'  |
| L11        | S00°21'59"W | 272.92'  |
| L12        | S00°21'59"W | 184.81'  |

| CURVE TABLE |        |           |        |
|-------------|--------|-----------|--------|
| NO.         | RADIUS | DELTA     | LENGTH |
| C1          | 38.00' | 90°00'00" | 59.69' |
| C2          | 37.50' | 90°00'00" | 58.90' |
| C3          | 32.00' | 90°00'00" | 50.27' |

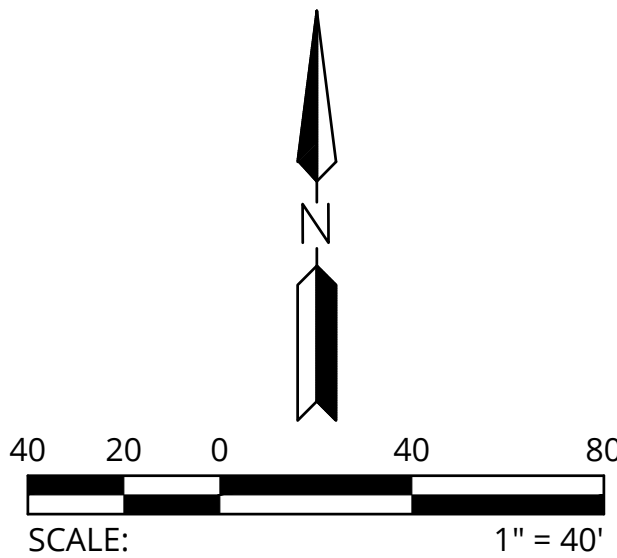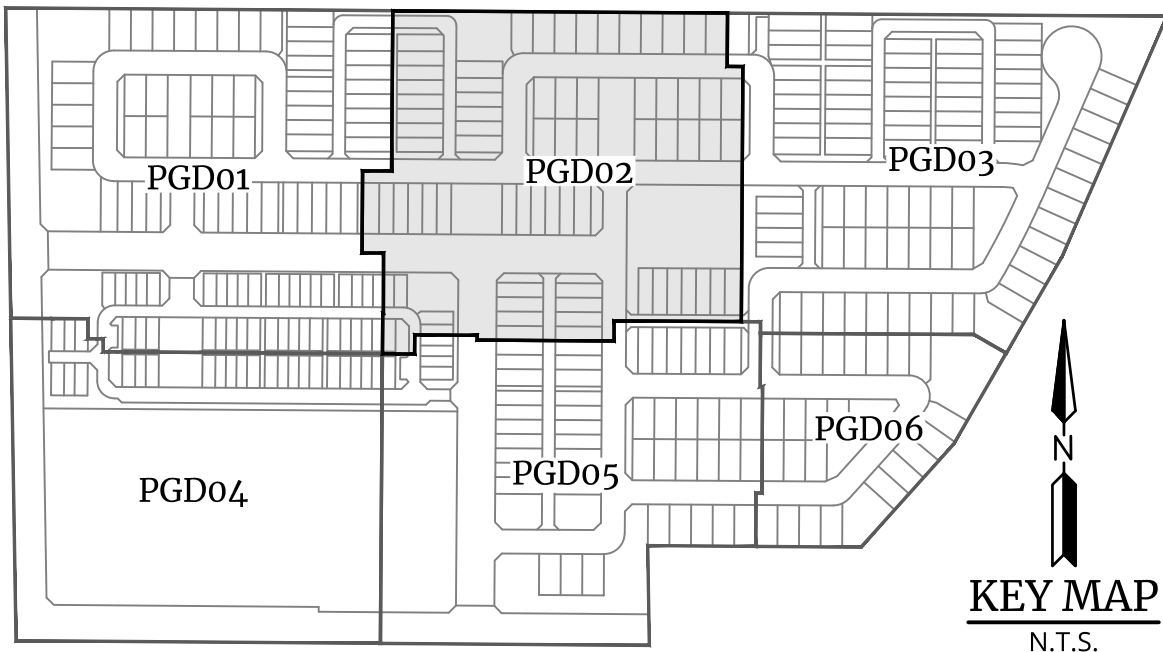

4742 N 24th Street, Suite 270  
PHOENIX, AZ 85016  
P: 602.490.0535 / F: 602.368.2436  
www.colliersengineering.com

Colliers

Engineering  
& Design

REGISTERED PROFESSIONAL ENGINEER  
38783  
NGUYEN  
LAM  
AZ 6-11-25

HAWES CROSSING - VILLAGE 5

8462 E WARNER ROAD  
MESA, ARIZONA

PRELIMINARY PLAT - GRADING SHEET

Engineering  
& Design


PROJ NO.: 1833  
DATE: JUN 2025  
SCALE: 1"=40'  
DRAWN: MC  
DESIGNED: NS  
APPROVED: NL

DWG. NO.

PGD02

SHT. 15 OF 15

U:\1800\1833\ENGR\_Village 5\PLANS\PRE-PLAT\1833 - V5 - PGD02.dwg 6/11/2025 2:39 PM


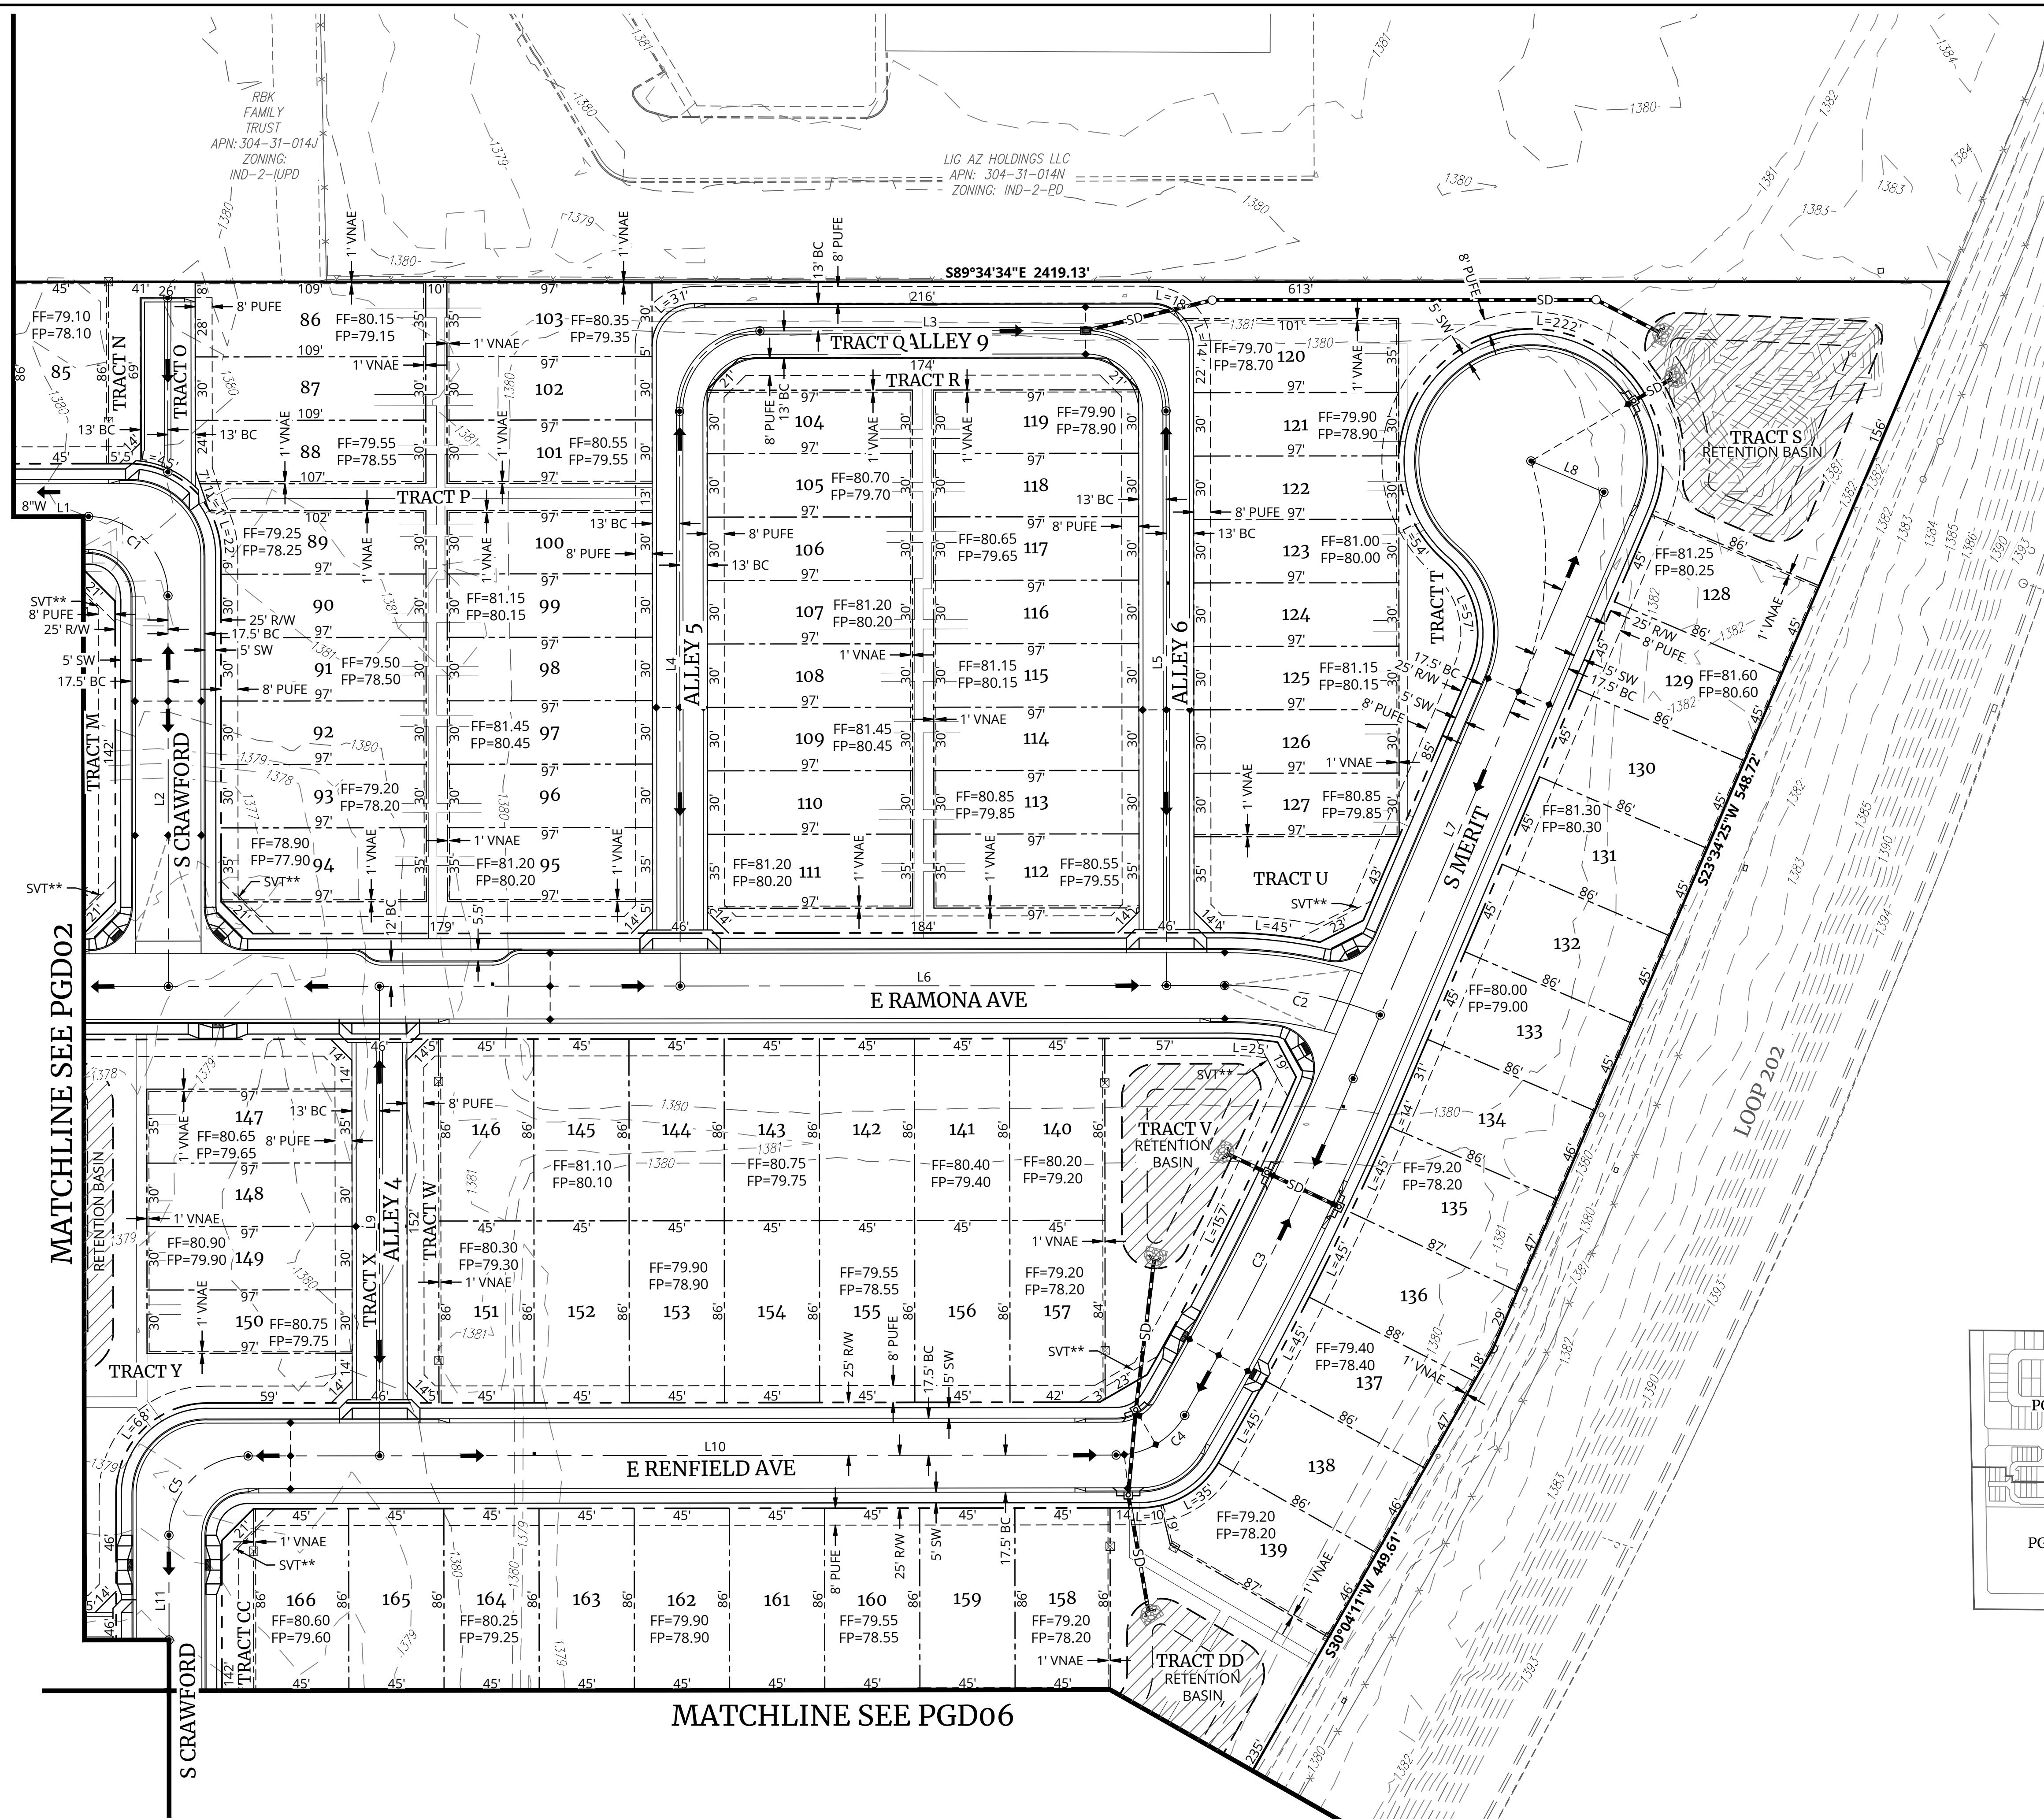


**50' LOCAL STREET SECTION**  
N.T.S.



The diagram illustrates a cross-section of a 50-foot wide local street. The total width is indicated by a dimension line at the top labeled "50' R/W". The street is flanked by 8-foot wide "PUFE" (Public Use Footway) areas on both sides. The street itself is 17.5 feet wide, divided into two 8-foot wide lanes by a 1.5-foot wide "VG" (Vigilance) area. The street is bordered by 5-foot wide "SW" (Shoulder Width) areas on both sides. The street is also bordered by 17.5 feet of "BC" (Backyard) area on both sides. The street is bordered by 5 feet of "S" (Sidewalk) area on both sides. The street is bordered by 5 feet of "S" (Sidewalk) area on both sides.

| LINE TABLE |             |          |
|------------|-------------|----------|
| NO.        | DIRECTION   | LENGTH   |
| L1         | N89°38'01"W | 440.65'  |
| L2         | N00°21'59"E | 325.76'  |
| L3         | S89°38'01"E | 154.00'  |
| L4         | N00°21'59"E | 271.76'  |
| L5         | S00°21'59"W | 271.76'  |
| L6         | N89°38'01"W | 1830.17' |
| L7         | S23°34'25"W | 301.57'  |
| L8         | S66°25'35"E | 37.50'   |
| L9         | N00°21'59"E | 222.00'  |
| L10        | N89°38'01"W | 410.40'  |
| L11        | S00°21'59"W | 184.50'  |

| CURVE TABLE |          |           |         |
|-------------|----------|-----------|---------|
| NO.         | RADIUS   | DELTA     | LENGTH  |
| C1          | 37.50'   | 90°00'00" | 58.90'  |
| C2          | 200.00'  | 21°34'33" | 75.31'  |
| C3          | 1500.00' | 6°48'20"  | 178.17' |
| C4          | 37.50'   | 59°59'15" | 39.26'  |
| C5          | 37.50'   | 90°00'00" | 58.90'  |

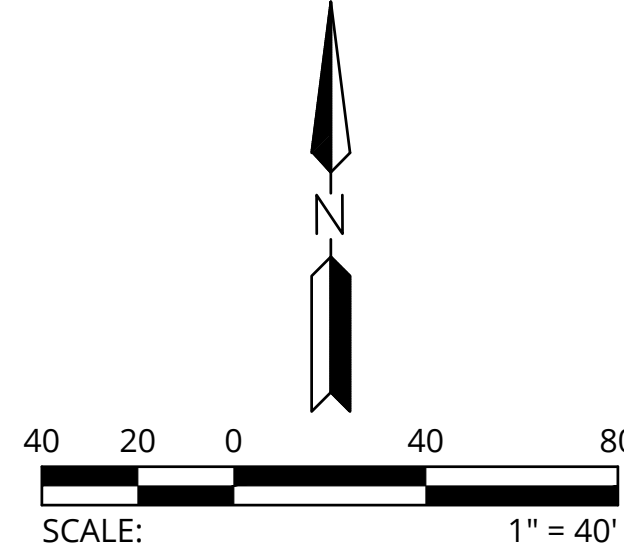
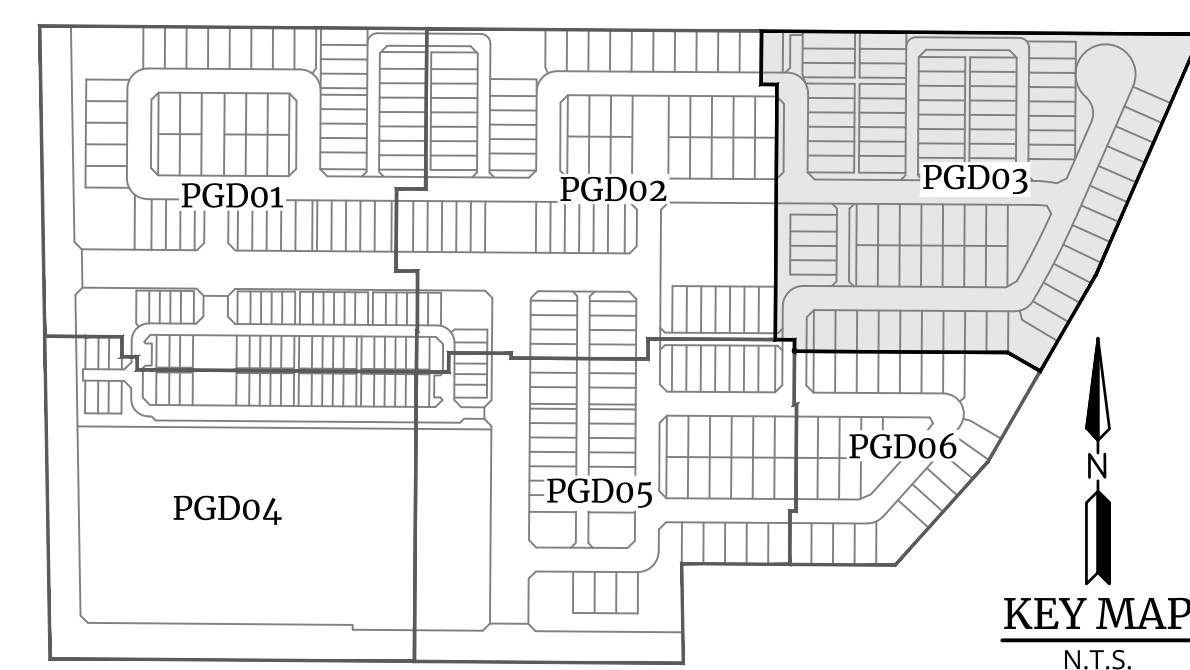


|                                                                                       |                         |                                                                                                |                                    |                                                                                     |   |   |       |
|---------------------------------------------------------------------------------------|-------------------------|------------------------------------------------------------------------------------------------|------------------------------------|-------------------------------------------------------------------------------------|---|---|-------|
|  | Engineering<br>& Design | <h1>HAWES CROSSING – VILLAGE 5</h1> <p>8462 E WARNER ROAD<br/>MESA, ARIZONA</p>                |                                    |  |  <p>Engineering<br/>&amp; Design</p> | <p>4742 N 24th Street, Suite 270<br/>PHOENIX, AZ 85016<br/>P: 602.490.0535 / F: 602.368.2436<br/>www.colliersengineering.com</p> <p>Formerly<br/><b>HILGARTWILSON</b></p> | REV.: |
|                                                                                       |                         |                                                                                                |                                    |                                                                                     |   |   |       |
|  |                         | PROJ NO.: 1833<br>DATE: JUN 2025<br>SCALE: 1"=40'<br>DRAWN: MC<br>DESIGNED: NS<br>APPROVED: NL | <h2>PGD03</h2> <p>SHT 15 OF 14</p> |                                                                                     | <h2>PRELIMINARY PLAT – GRADING SHEET</h2>                                                                               |   |       |
|                                                                                       |                         | DWG. NO.                                                                                       |                                    |                                                                                     |   |   |       |

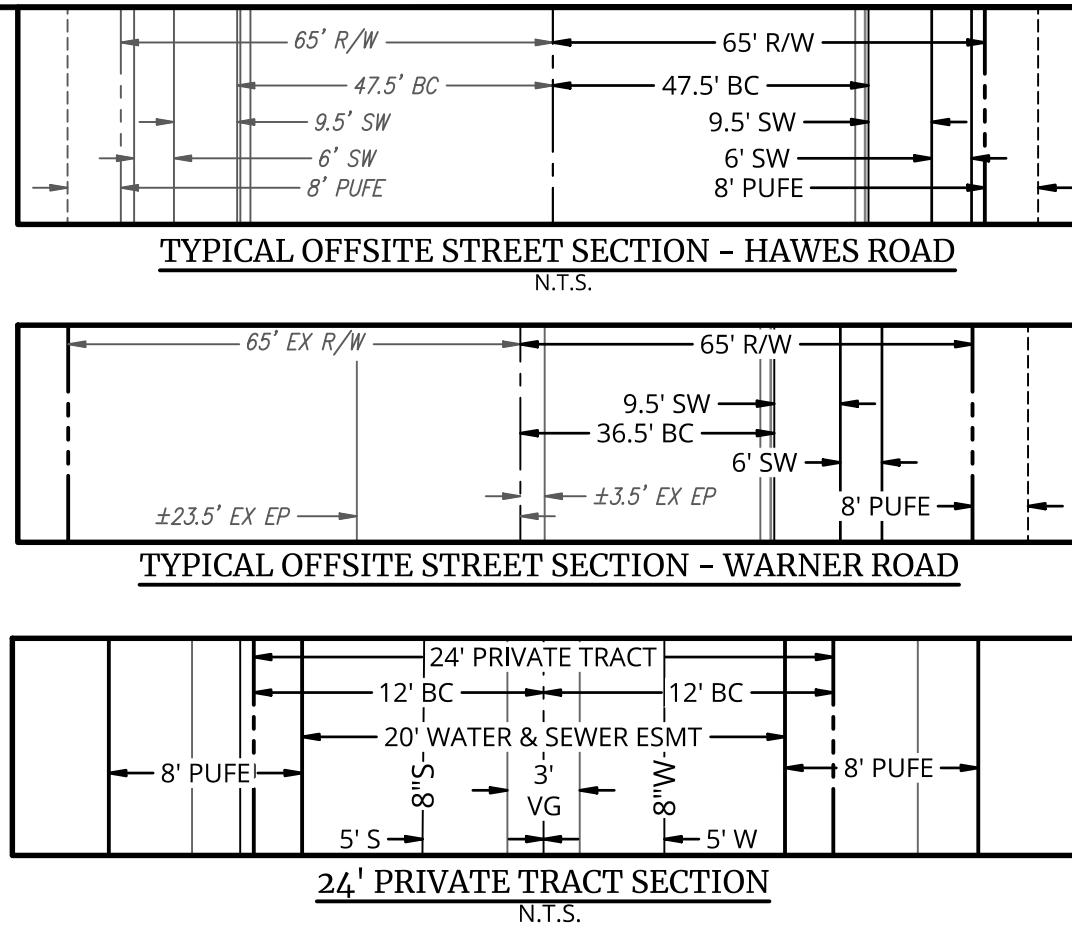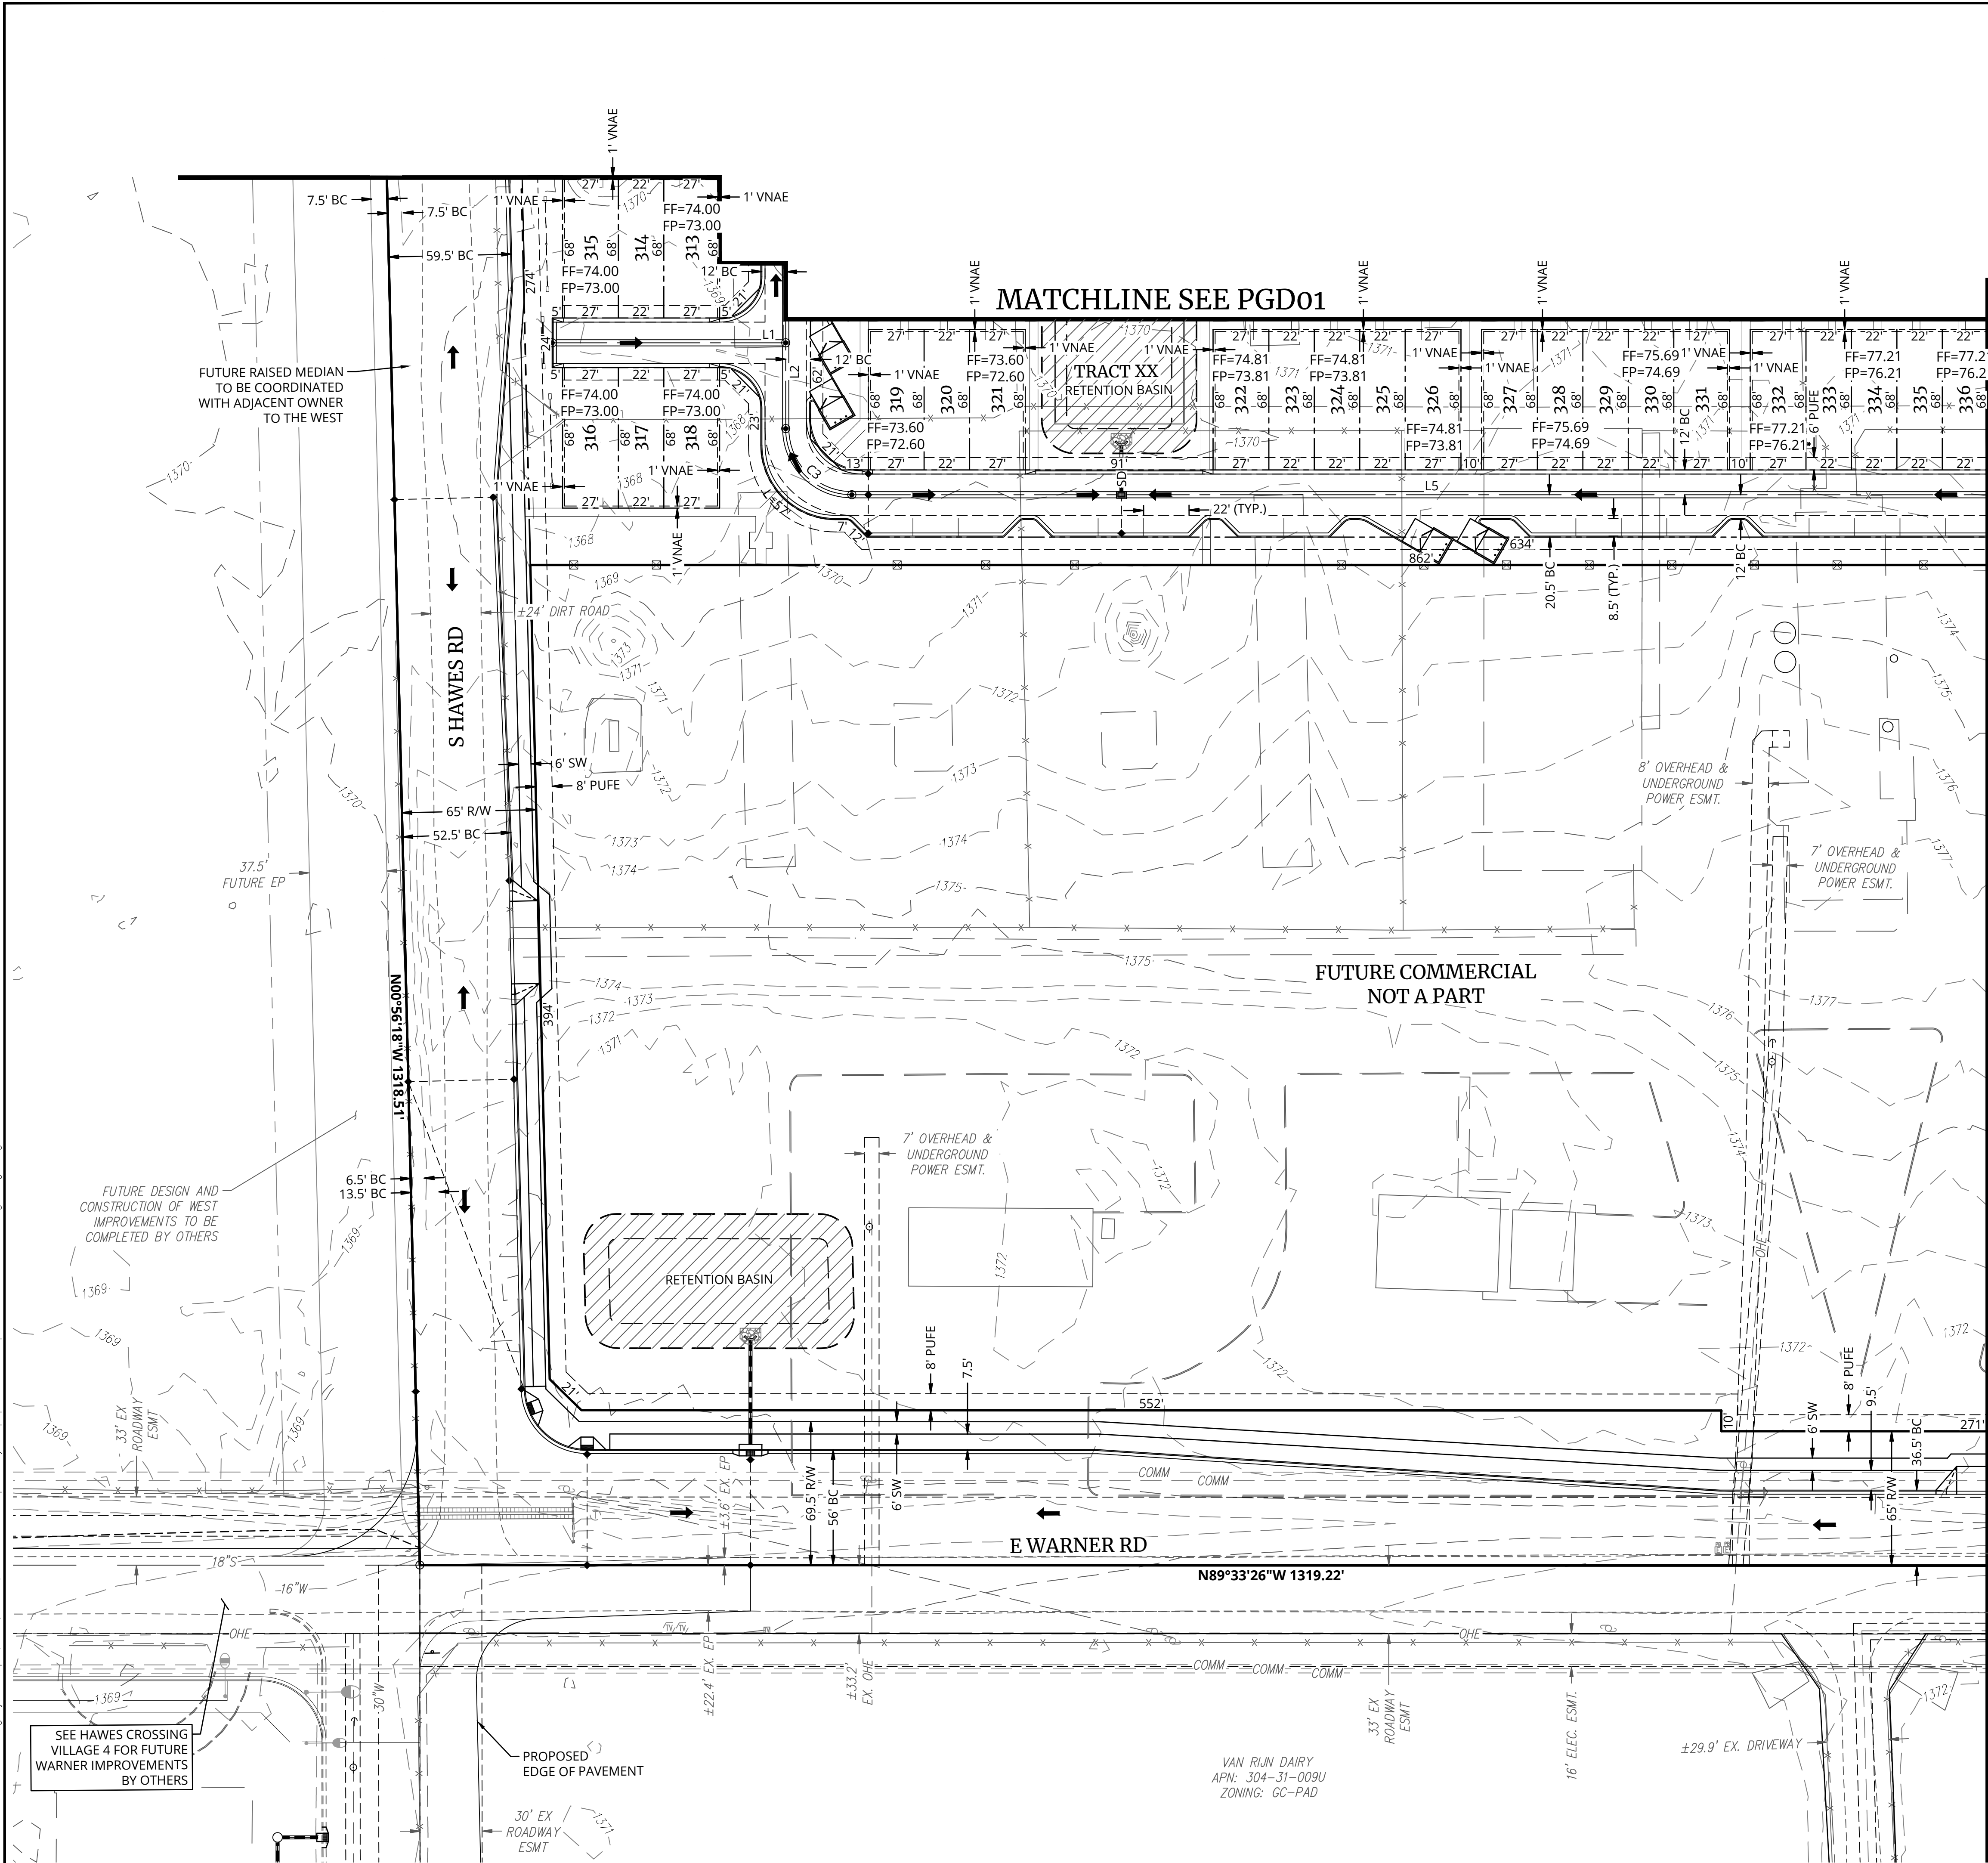

| LINE TABLE |             |         |
|------------|-------------|---------|
| NO.        | DIRECTION   | LENGTH  |
| L1         | S89°34'34"E | 113.00' |
| L2         | S00°25'26"W | 106.00' |
| L3         | S89°34'34"E | 746.81' |

| CURVE TABLE |        |           |        |
|-------------|--------|-----------|--------|
| NO.         | RADIUS | DELTA     | LENGTH |
| C1          | 32.00' | 90°00'00" | 50.27' |

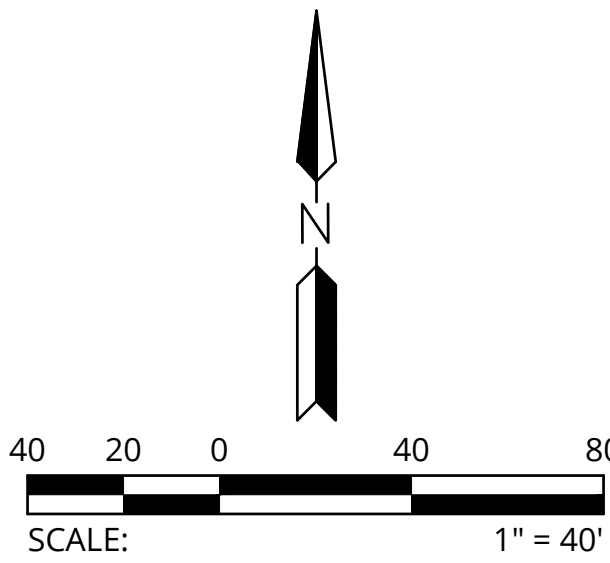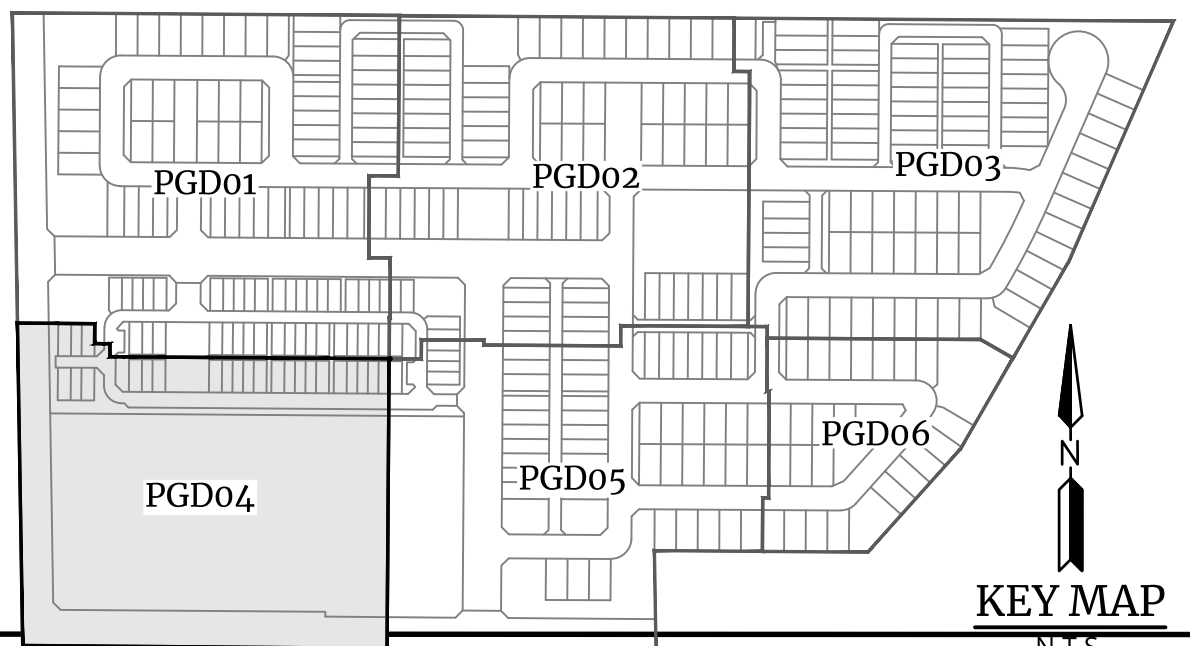

4742 N 24th Street, Suite 270  
PHOENIX, AZ 85016  
P: 602.490.0535 / F: 602.368.2436  
www.colliersengineering.com

Colliers

Engineering  
& Design

REV:

FORMERLY  
**HILGARTWILSON**

REGISTERED PROFESSIONAL ENGINEER  
CERTIFICATE NO. 38783  
NGUYEN  
LAM  
DATE SIGNED: 6-11-25  
ARIZONA U.S.A.

**HAWES CROSSING - VILLAGE 5**  
8462 E WARNER ROAD  
MESA, ARIZONA

**PRELIMINARY PLAT - GRADING SHEET**



Engineering  
& Design

PROJ NO.: 1833  
DATE: JUN 2025  
SCALE: 1"=40'  
DRAWN: MC  
DESIGNED: NS  
APPROVED: NL

DWG. NO.  
**PGD04**



SHT. 15 OF 15

U:\1800\1833\ENGR\_Village 5\PLANS\PRE-PLAT\1833 - V5 - PGD04.dwg 6/11/2025 2:40 PM

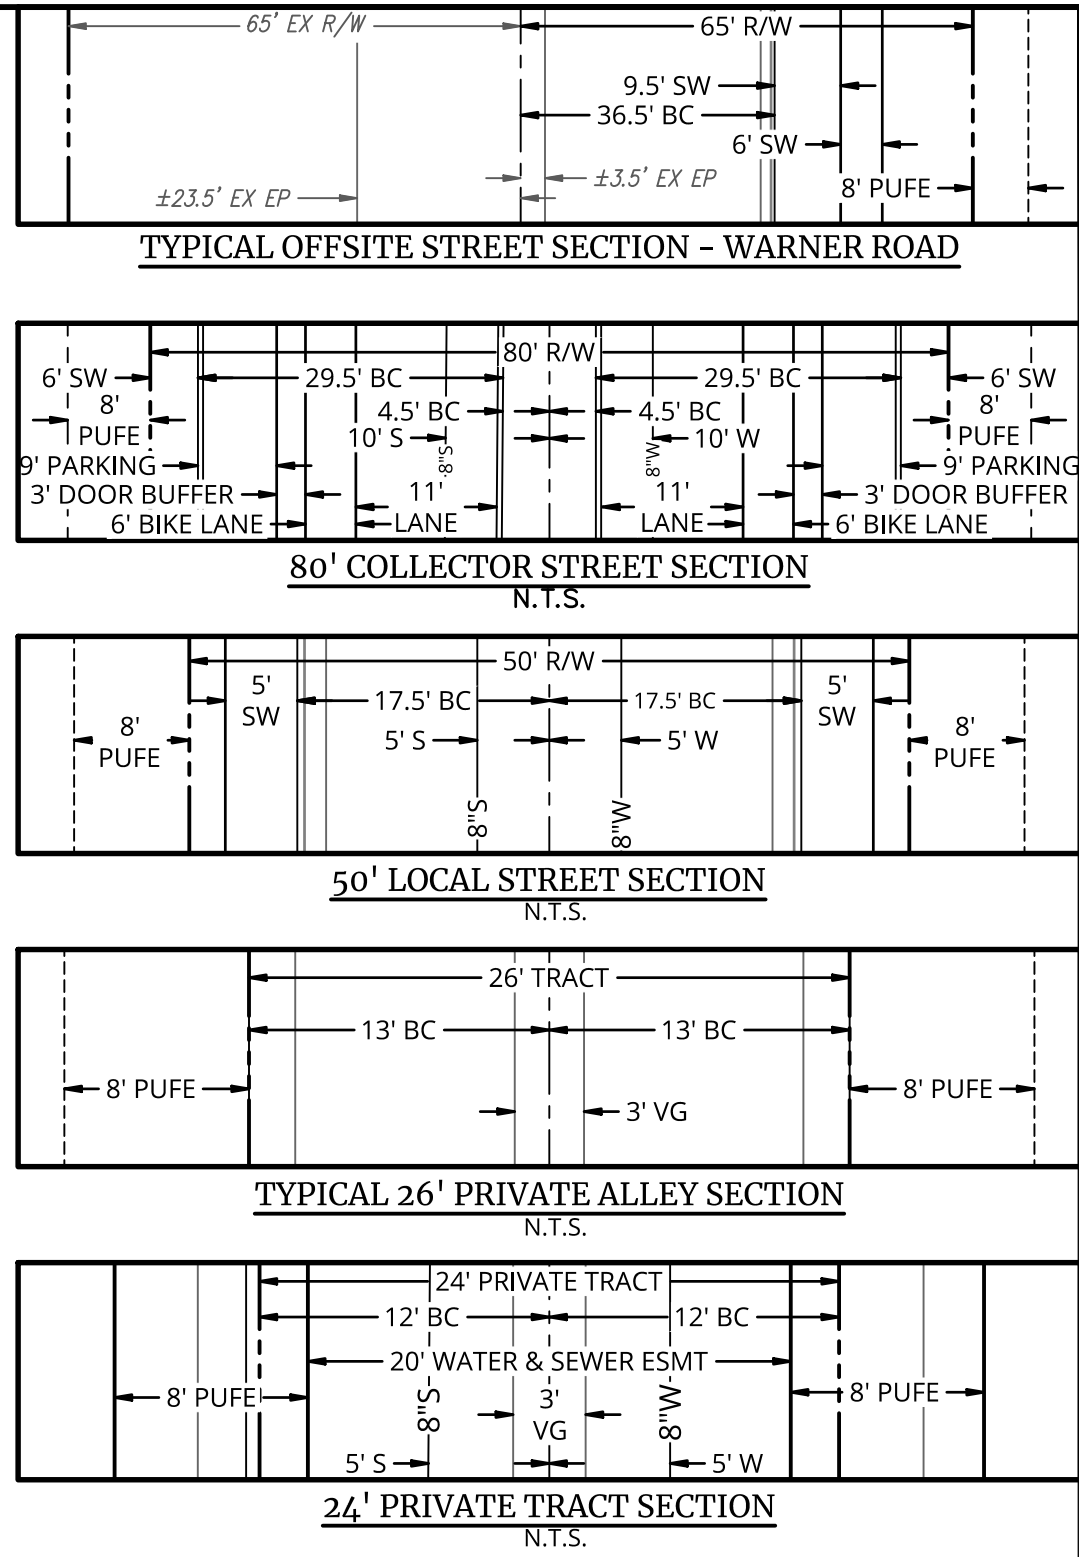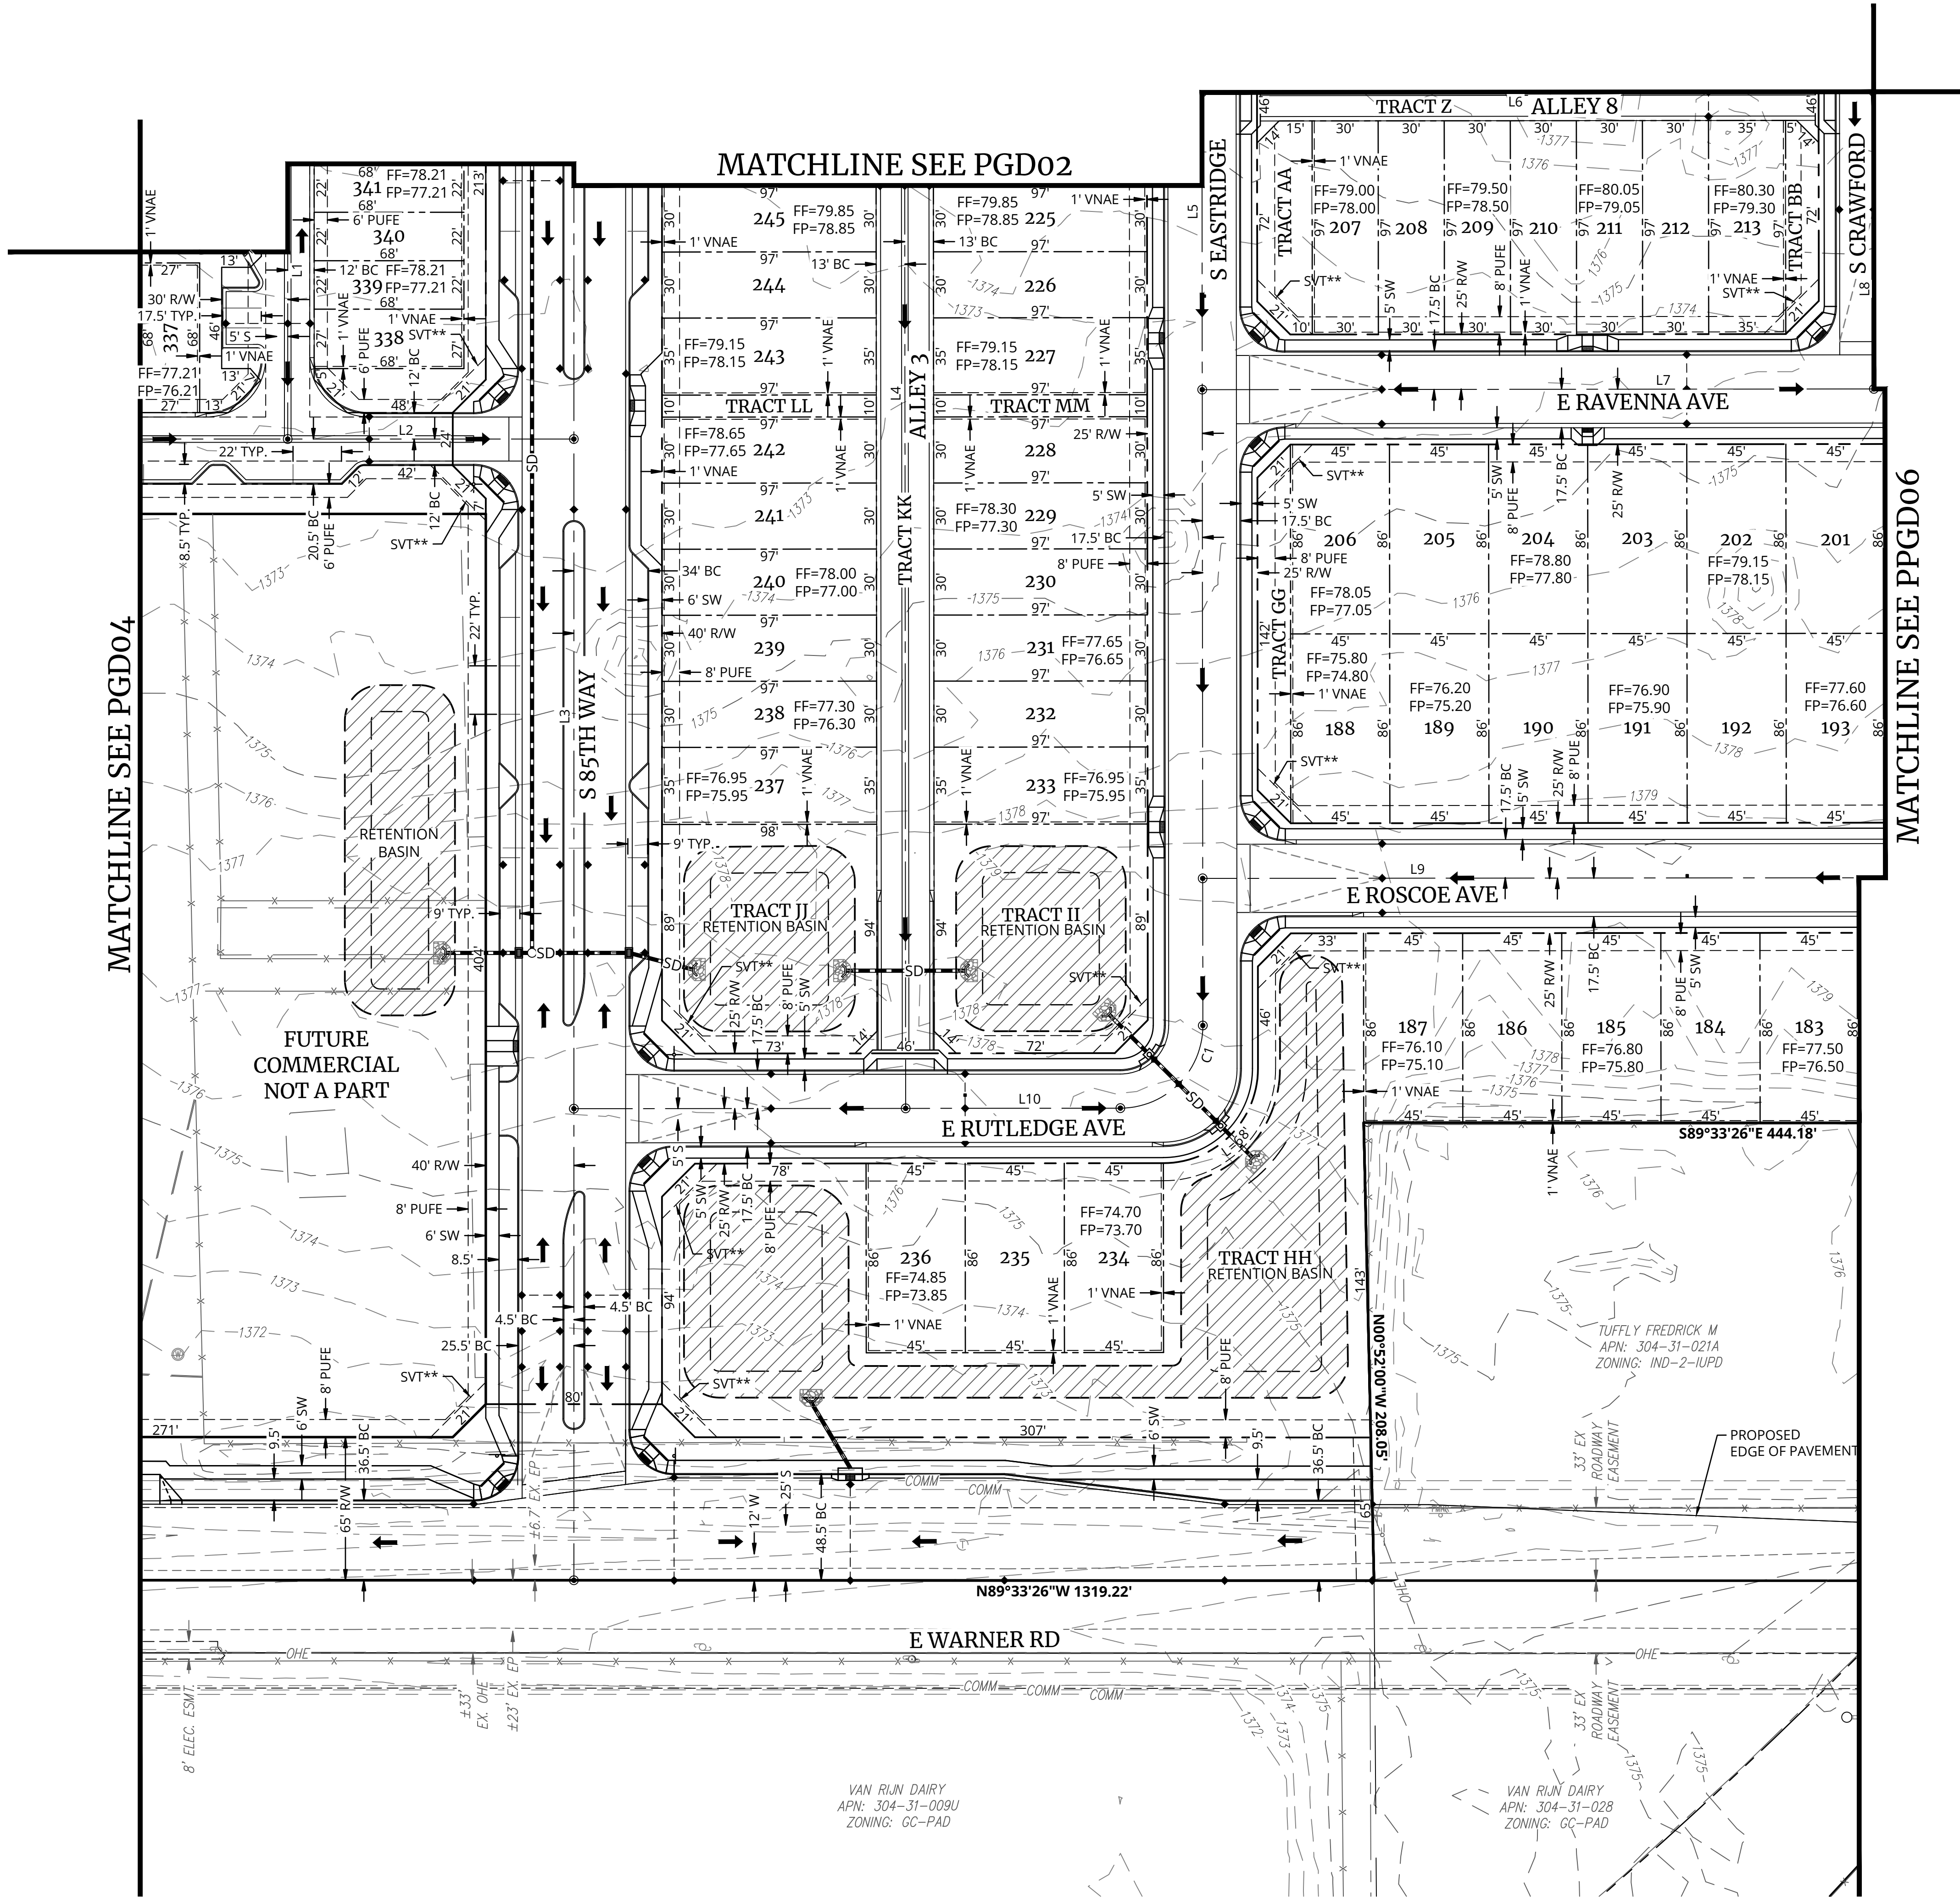

| LINE TABLE |             |         |
|------------|-------------|---------|
| NO.        | DIRECTION   | LENGTH  |
| L1         | S00°25'26"W | 138.00' |
| L2         | S89°34'34"E | 746.81' |
| L3         | S00°25'26"W | 813.36' |
| L4         | N00°21'59"E | 599.01' |
| L5         | S00°21'59"W | 732.82' |
| L6         | S89°38'01"E | 305.00' |
| L7         | S89°38'01"E | 579.13' |
| L8         | S00°21'59"W | 184.50' |
| L9         | S89°38'01"E | 450.97' |
| L10        | S89°38'01"E | 248.14' |

| CURVE TABLE |        |           |        |
|-------------|--------|-----------|--------|
| NO.         | RADIUS | DELTA     | LENGTH |
| C1          | 37.50' | 90°00'00" | 58.90' |

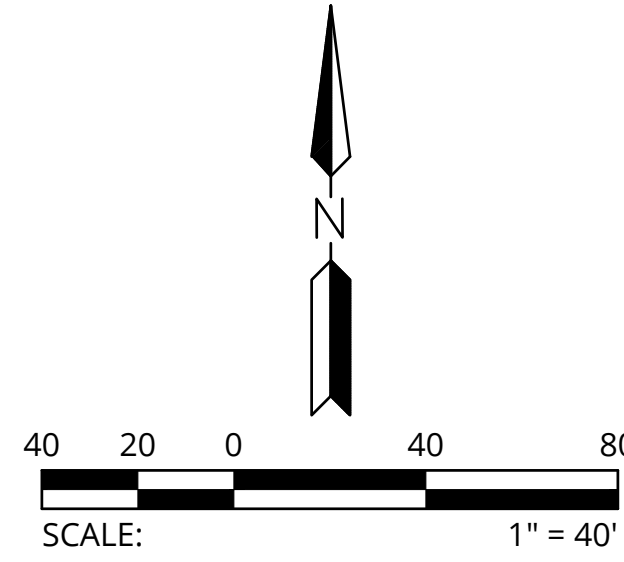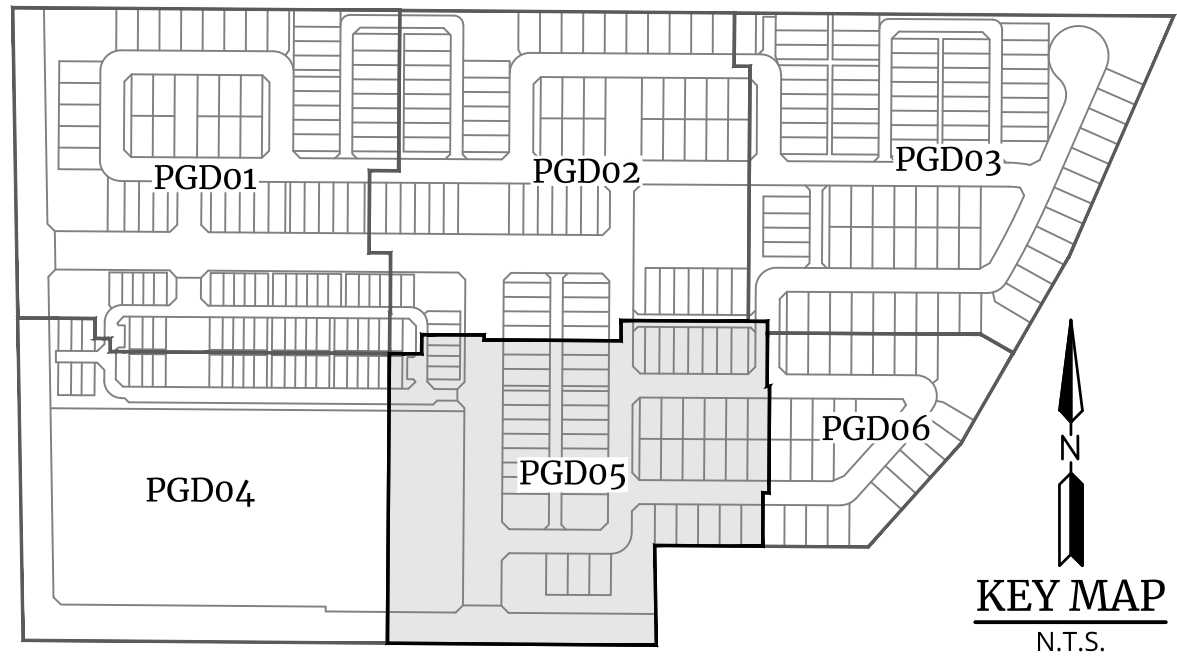

REV:

4742 N 24th Street, Suite 270  
PHOENIX, AZ 85016  
P: 602.490.0535 / F: 602.368.2436  
www.colliersengineering.com

Formerly  
**HILBART WILSON**

**Colliers**

Engineering  
& Design

REGISTERED PROFESSIONAL ENGINEER (CIVIL)  
38783  
NGUYEN  
LAM  
Since 8-11-25  
ARIZONA U.S.A.

**HAWES CROSSING - VILLAGE 5**  
8462 E WARNER ROAD  
MESA, ARIZONA


**PRELIMINARY PLAT - GRADING SHEET**

**Colliers** Engineering & Design

PROJ NO.: 1833  
DATE: JUN 2025  
SCALE: 1"=40'  
DRAWN: MC  
DESIGNED: NS  
APPROVED: NL

DWG. NO.  
**PGD05**  
SHT. 15 OF 15

U:\1800\1833\ENGR\_Village 5\PLANS\PRE-PLAT\1833 - V5 - PGD05.dwg 6/11/2025 2:41 PM

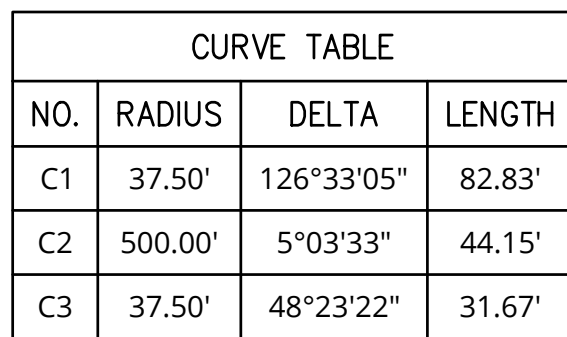


Formerly  
**HILGARTWILSON**



8462 E WARNER ROAD  
MESA, ARIZONA

PRELIMINARY PLAT - GRADING SHEET

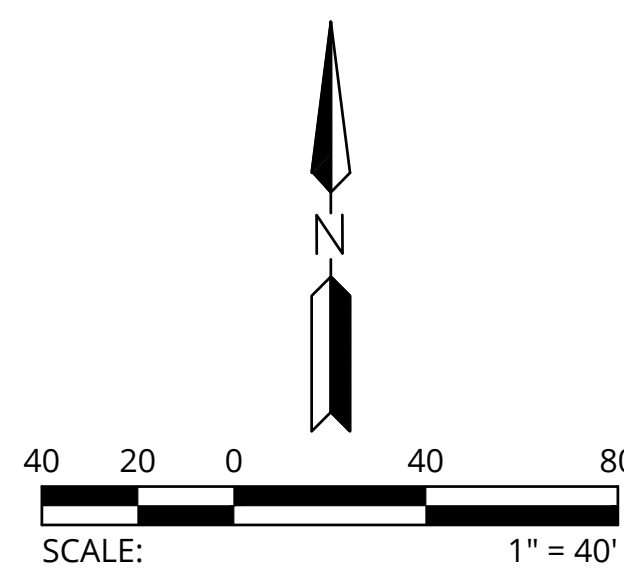

DWG. NO.

PGD06

SHT. 15 OF 15