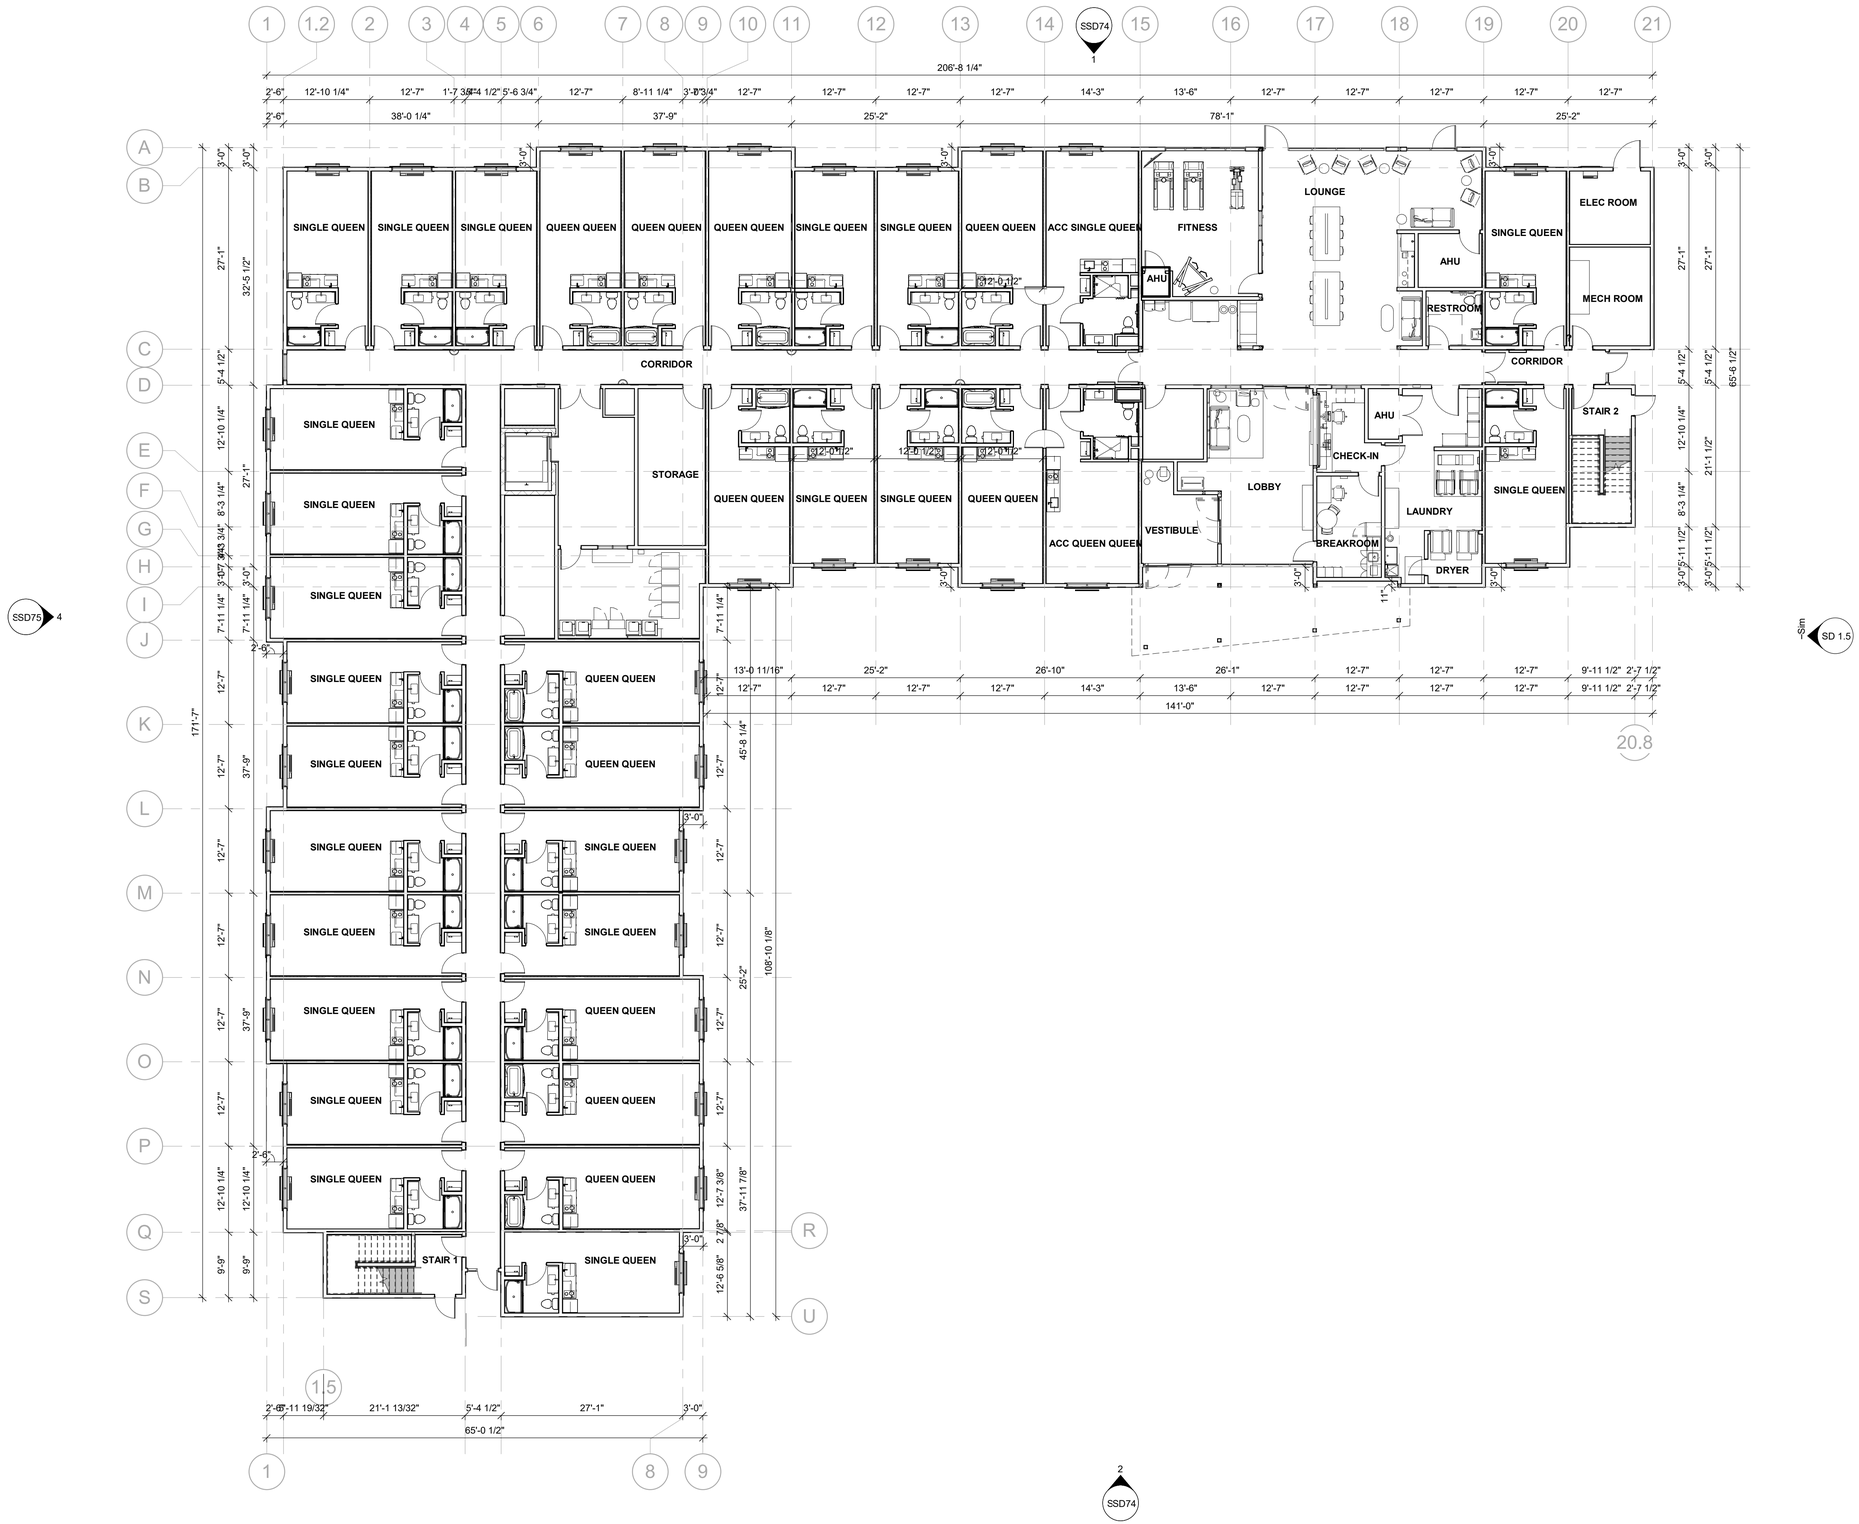

HOTEL

MESA (LONGBOW), AZ

FIRST FLOOR PLAN

DESIGN REPRESENTATION ONLY - NOT FOR CONSTRUCTION

The building images shown are a representation of the current design intent only. The building images may not reflect variations in color, tone, hue, tint, shading, ambient light intensity, materials, texture, contrast, font style, construction variations required by building codes or inspectors, material availability or final design detailing.

SD 1.1

05/31/2026

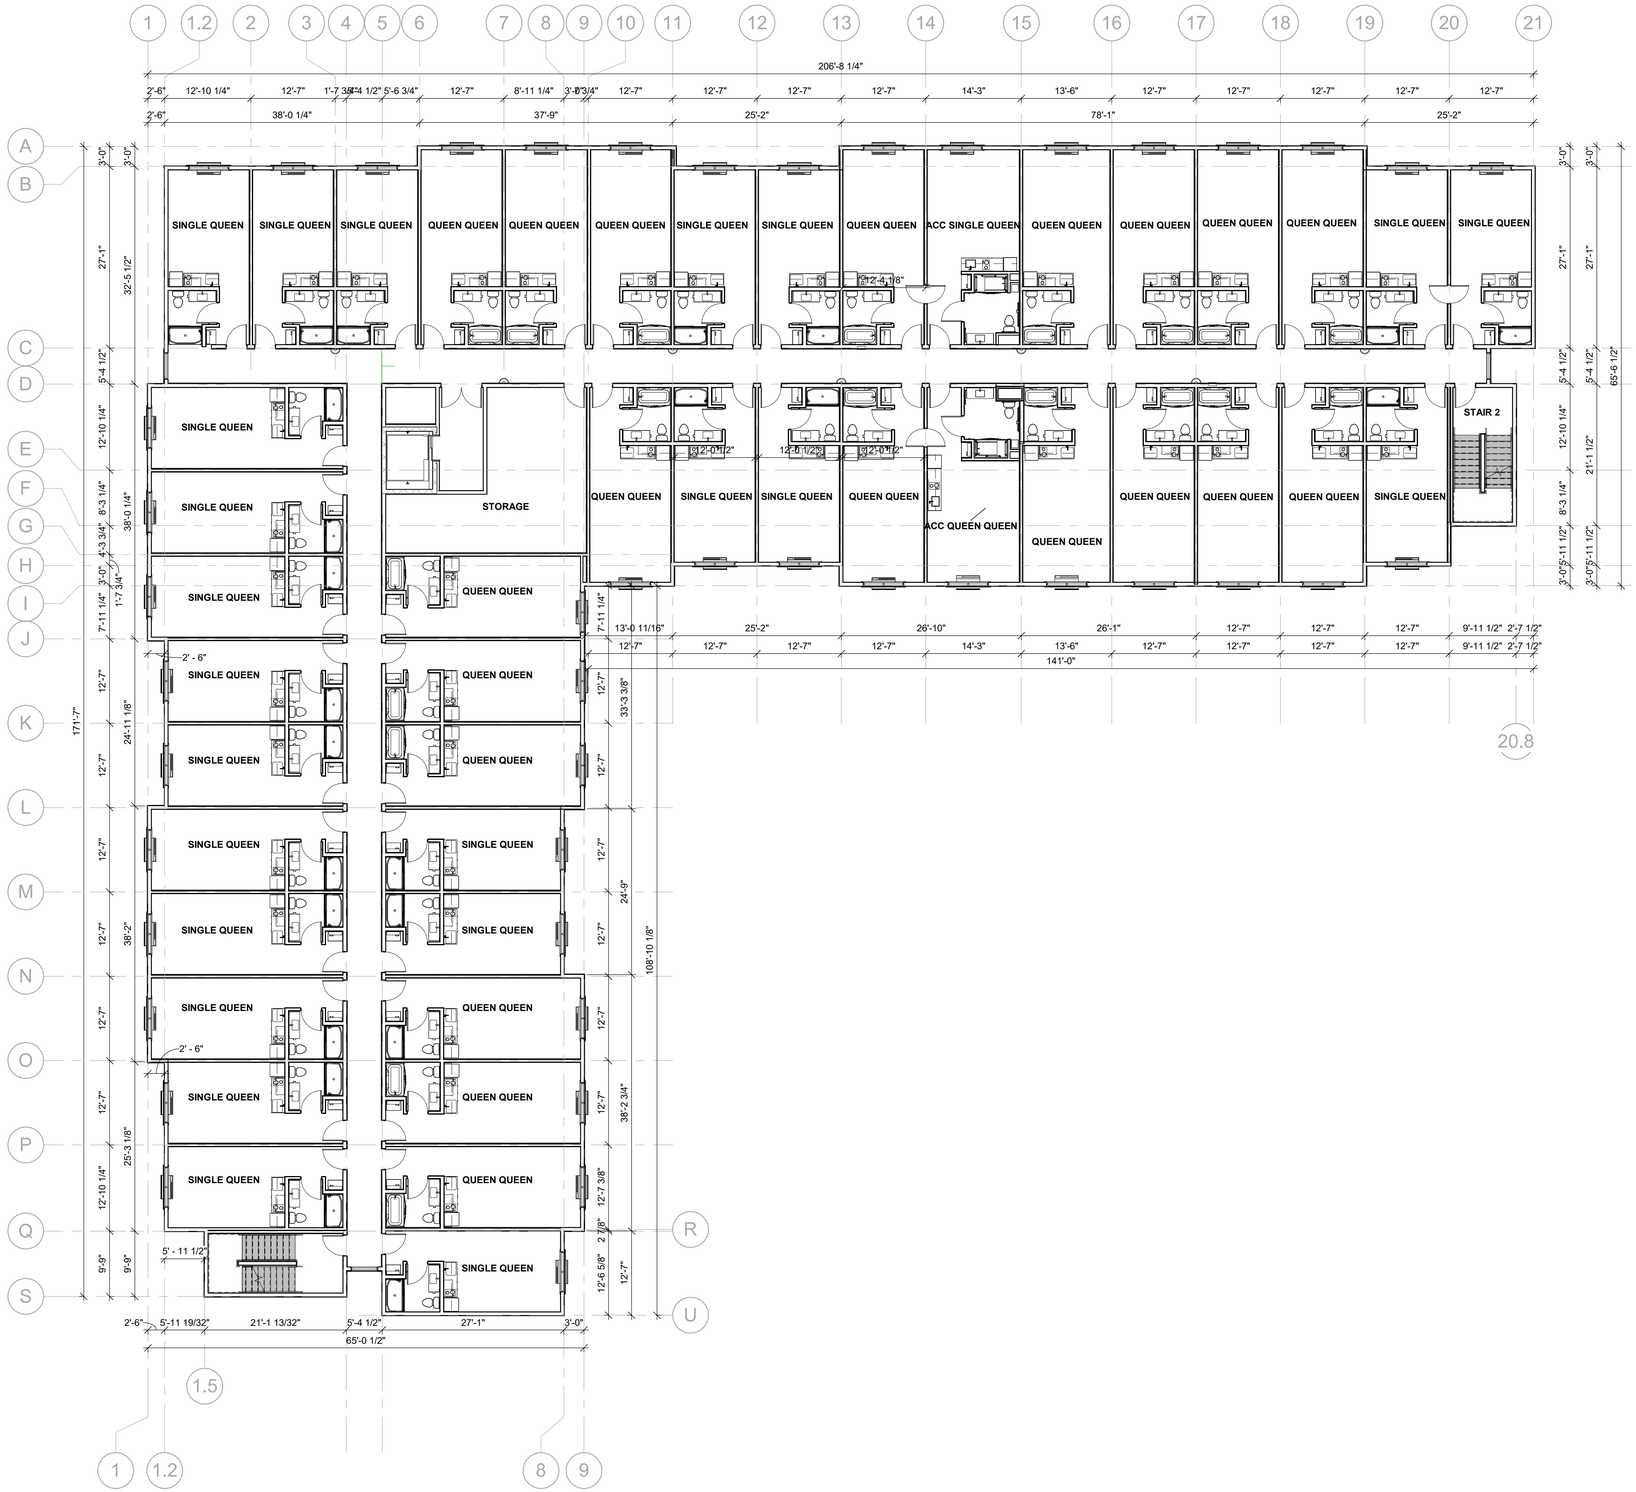

HOTEL

MESA (LONGBOW), AZ

TYPICAL FLOOR PLAN

DESIGN REPRESENTATION ONLY - NOT FOR CONSTRUCTION

The building images shown are a representation of the current design intent only. The building images may not reflect variations in color, tone, hue, tint, shading, ambient light intensity, materials, texture, contrast, font style, construction variations required by building codes or inspectors, material availability or final design detailing.

SD 1.2

05/31/2026

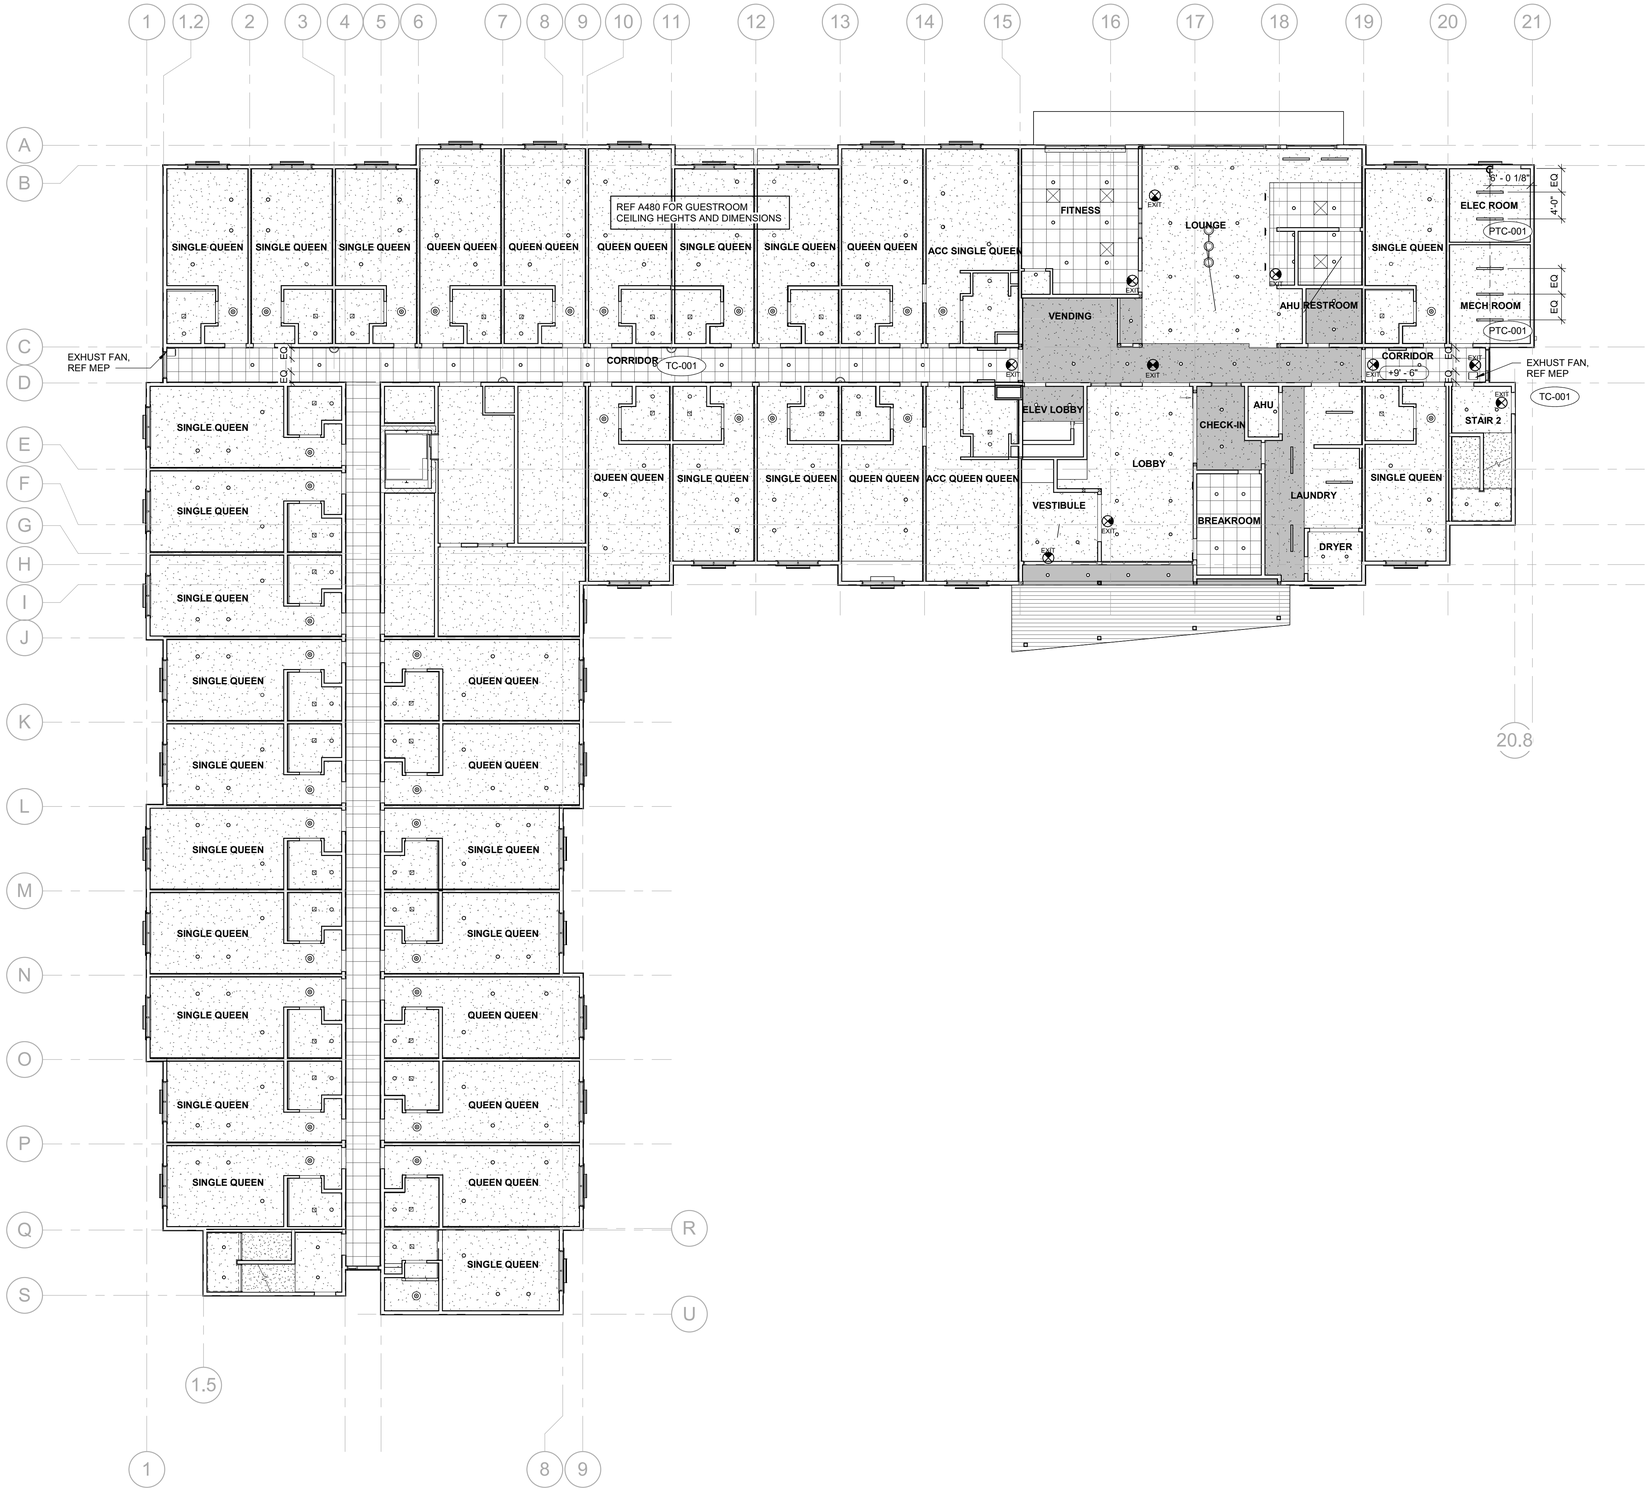

brr

HOTEL

MESA (LONGBOW), AZ

REFLECTED CEILING PLAN

DESIGN REPRESENTATION ONLY - NOT FOR CONSTRUCTION

The building images shown are a representation of the current design intent only. The building images may not reflect variations in color, tone, hue, tint, shading, ambient light intensity, materials, texture, contrast, font style, construction variations required by building codes or inspectors, material availability or final design detailing.

SD 1.3

05/31/2026