


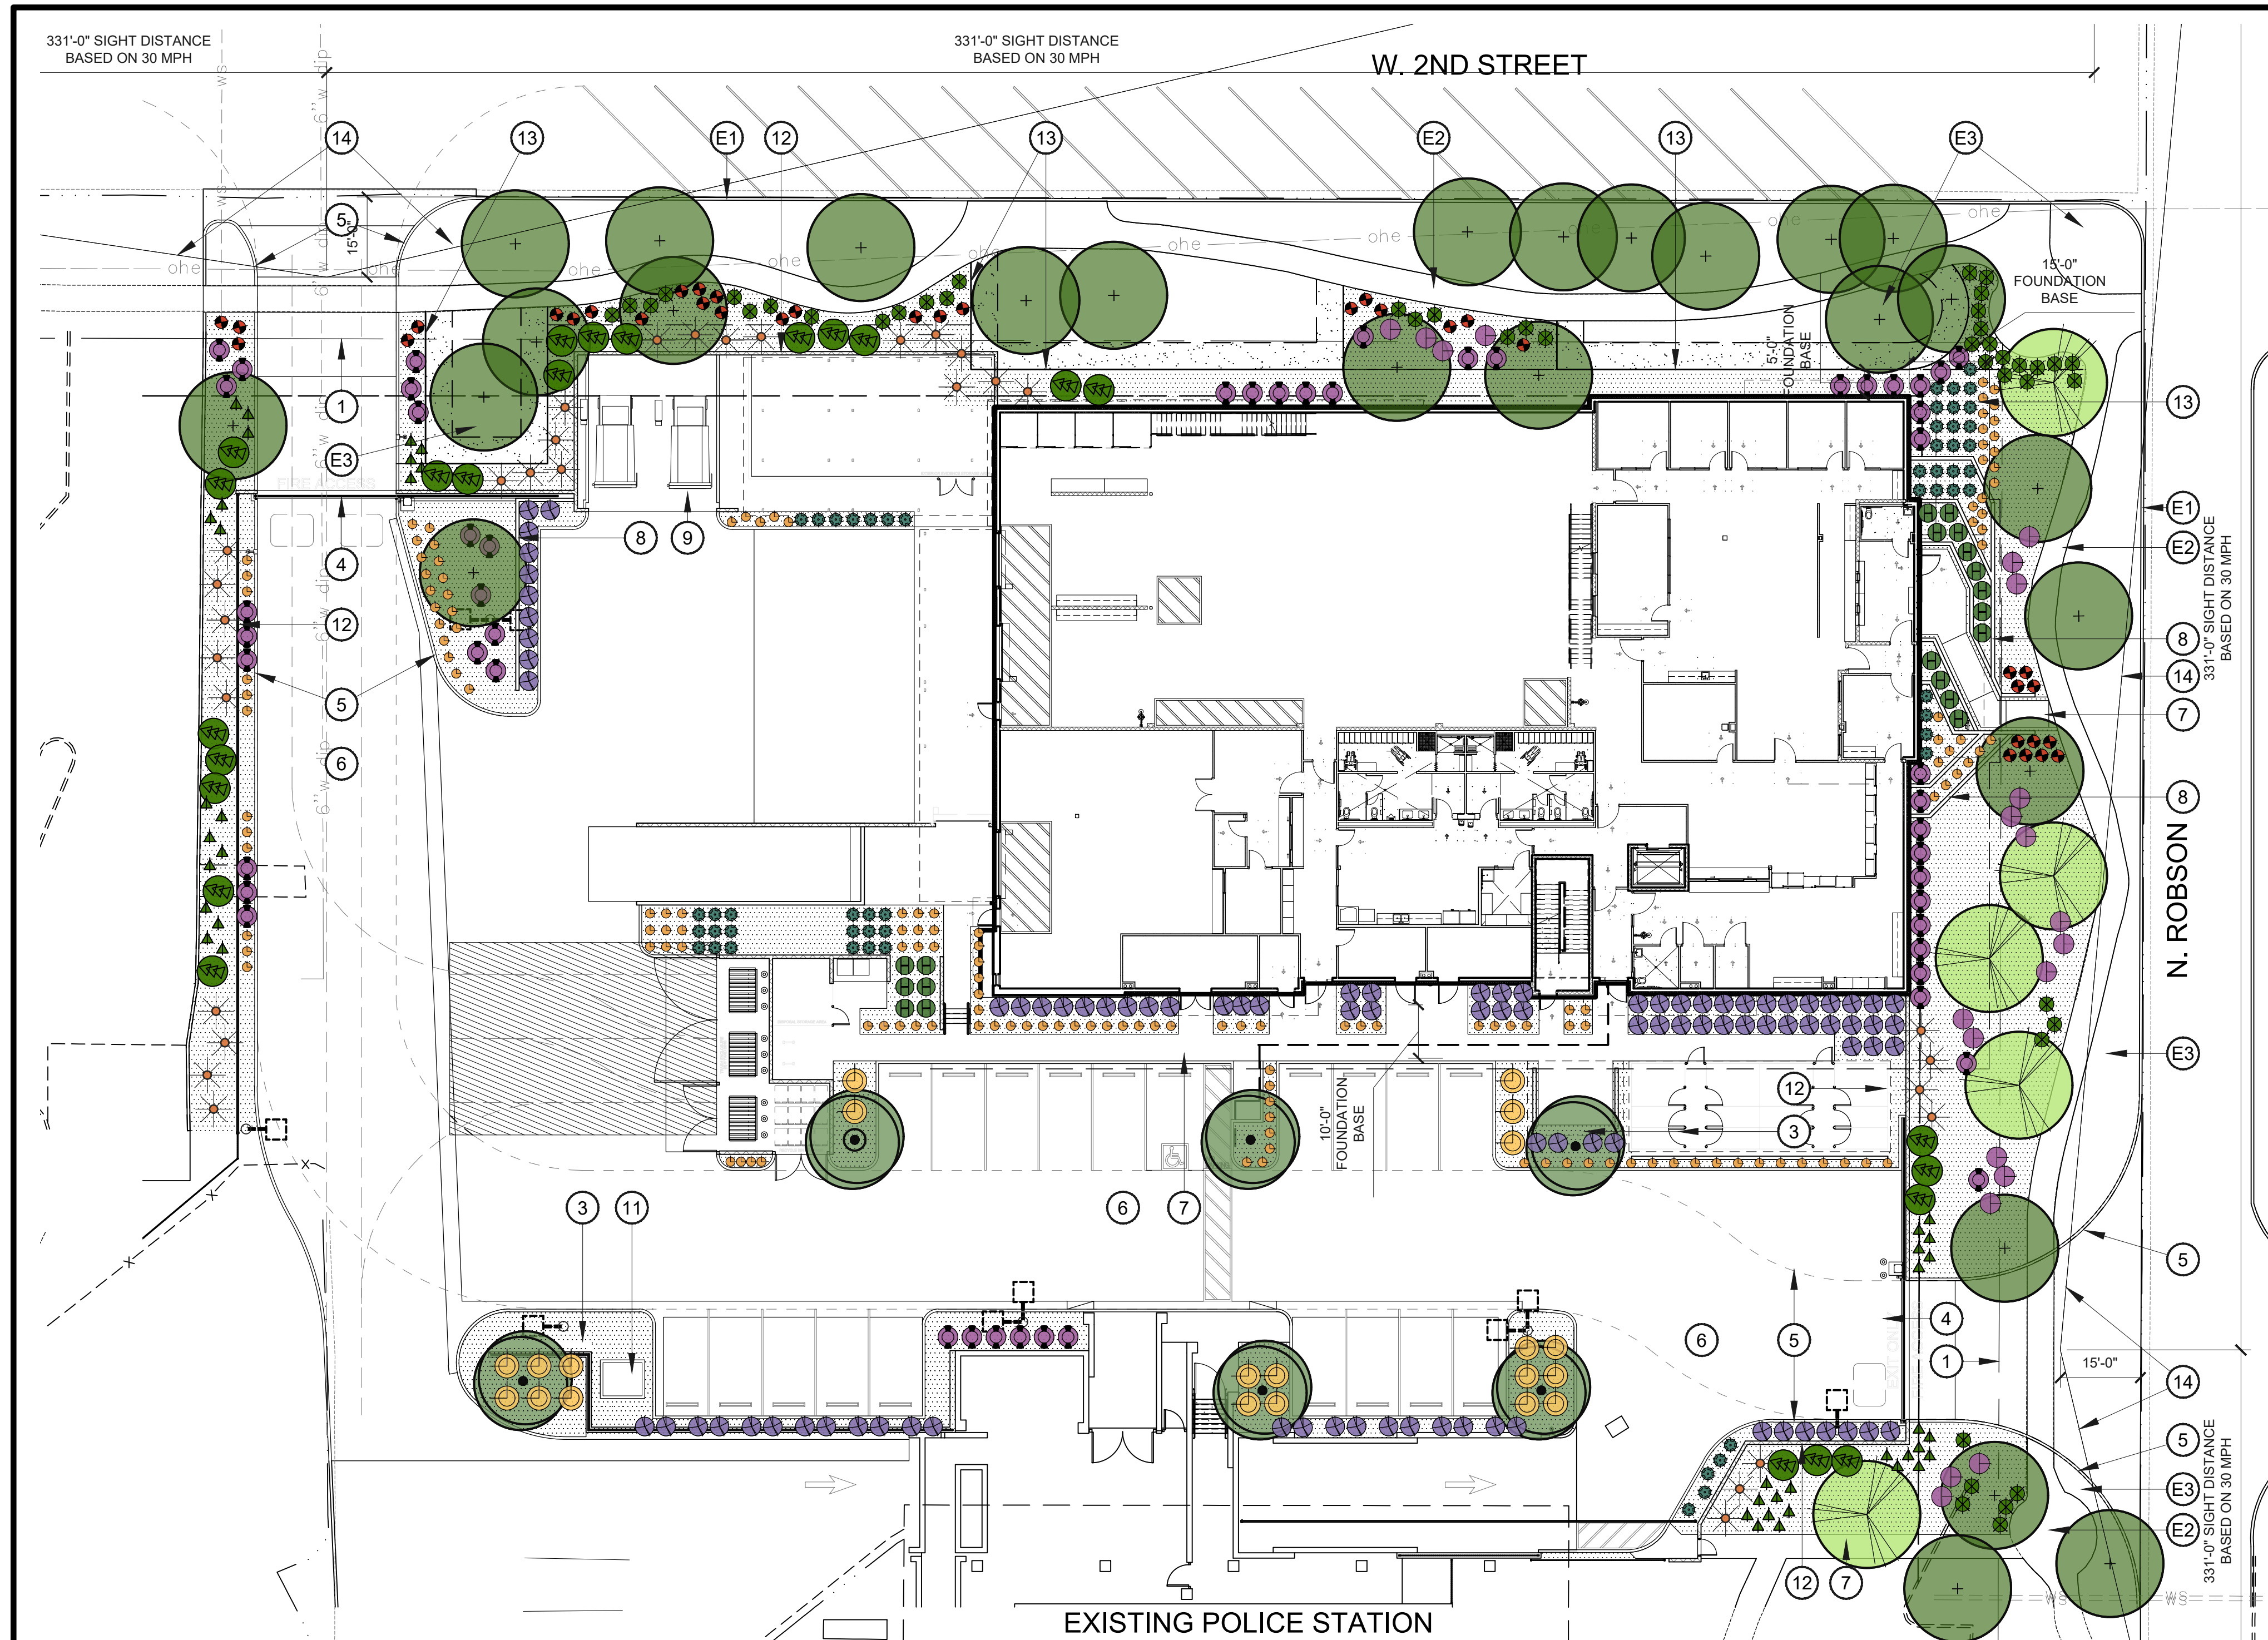

PLANT LEGEND

SYM.	BOTANICAL NAME COMMON NAME	SIZE	MIN. CAL HT X W	QTY.
TREES				
	EXISTING TREE			28
	FRAXINUS VELUTINA 'FAN TEX' FAN TEX ASH	24" BOX SINGLE	1.5" CAL 9' H X 4' W	5
	FRAXINUS VELUTINA 'FAN TEX' FAN TEX ASH	36" BOX SINGLE	2.5" CAL 14' H X 8' W	1
	PISTACIA CHINENSIS CHINESE PISTACHE	24" BOX SINGLE	1.5" CAL 9' H X 4' W	4

SHRUBS				
	LEUCOPHYLLUM LANGMANIAE 'RIO BRAVO' TEXAS RANGER	5 GAL		53
	RUPELLIA PENINSULARIS DESERT RUELLIA	5 GAL		94

ACCENTS				
	CARISSA MACROCARPA 'GREEN CARPET' GREEN CARPET NATAL PLUM	5 GAL		44
	CYLINDROPUNTIA FULGIDA JUMPING CHOLLA	5 GAL		24
	EREMOPHILA HYGROPHANA 'BLUE BELLS' BLUE BELLS	5 GAL		21
	FOUQUIERIA SPLENDENS OCOTILLO	24" BOX		31
	HESPERALOE PAVIFLORA 'MSWNPRED' SANDIA GLOW RED YUCCA	5 GAL		55
	OPUNTIA ENGELMANNII ENGELMANN'S PRICKLY PEAR	5 GAL		43
	SALVIA GREGGII AUTUMN SAGE	5 GAL		36

GROUND COVER				
	EREMOPHILA GLABRA 'MINGENW GOLD' OUTBACK SUNRISE EMU	5 GAL		21
	LANTANA X 'NEW GOLD' NEW GOLD LANTANA	1 GAL		151
	ROSMARINUS HUNTINGTON CARPET' HUNTINGTON CARPET ROSEMARY	5 GAL		19

TURF				
	'E-2 TURF MIDIRON BERMUDA' MIDIRON HYBRID BERMUDA GRASS	SOD		
	LIMIT OF TURF RESTORATION AREA TO BE VERIFIED ON-SITE			

TOPDRESS / DUST CONTROL				
	3/4" MINUS DECOMPOSED GRANITE; 2" MIN. DEPTH; COLOR TO MATCH EXISTING			

KEYNOTES

- 1 PROPERTY / R.O.W LINE
- 2 LIMIT OF CONSTRUCTION / DISTURBANCE
PER ARCHITECTURE IMPROVEMENTS
- 3 SCREEN WALLS, SEE ARCHITECTURE
- 4 VEHICULAR SECURITY GATE, SEE
ARCHITECTURE
- 5 CONCRETE CURB, SEE CIVIL
- 6 ASPHALT DRIVE, SEE CIVIL
- 7 CONCRETE SIDEWALK, SEE
ARCHITECTURE
- 8 CONCRETE RETAINING WALL / PLANTER,
SEE ARCHITECTURE
- 9 TRASH ENCLOSURE, SEE ARCHITECTURE
- 10 CONCRETE HARDSCAPE, SEE
ARCHITECTURE
- 11 TRANSFORMER, MAINTAIN CLEARANCE,
SEE ELECTRICAL
- 12 SITE WALL, SEE ARCHITECTURE
- 13 STEEL EDGING
- 14 SIGHT DISTANCE TRIANGLE
- E1 EXISTING CONCRETE CURB
- E2 EXISTING PUBLIC SIDEWALK AT STREET
- E3 EXISTING LANDSCAPE

PERIMETER LANDSCAPING

STREET R.O.W.	MIN. REQMT 1 TREE + 6 SHRUBS / 25'	PROVIDED
W. 2ND STREET = 334'-0"	14 TREES 80 SHRUBS	19 EXISTING TREES 80 SHRUBS
N. ROBSON = 228'-0"	10 TREES 55 SHRUBS	5 EXISTING TREES 5 NEW TREES 55 SHRUBS



CITY OF MESA
POLICE EVIDENCE STORAGE
130 N. ROBSON, MESA, AZ 85201

PRELIMINARY NOT
FOR
CONSTRUCTION

Arrington Watkins Architects
5240 North 16th Street, Suite 101
Phoenix, Arizona 85016
Telephone: (602) 279-4373
Fax: (602) 279-9110
www.awarch.com
A Limited Liability Company
© Copyright 2020

PROJECT NO.:	2021.022
DATE:	04-23-2022
DESIGNED BY:	MBM
DRAWN BY:	MBM
APPROVED BY:	CB
OWNER:	CITY OF MESA

MESA EVIDENCE BUILDING
LANDSCAPE
OVERALL LANDSCAPE PLAN

SHEET NUMBER:

L-101
DESIGN REVIEW

3/15/2022 2:27:41 PM
File Path:

TREES



FRAXINUS VELUTINA 'FAN TEX'
FAN TEX ASH



PISTACIA CHINENSIS
CHINESE PISTACHE

SHRUBS



CARISSA MACROCARPA 'GREEN CARPET'
GREEN CARPET NATAL PLUM



LEUCOPHYLLUM LANGMANIAE 'RIO BRAVO'
TEXAS RANGER



EREMOPHILA HYGROPHANA 'BLUE BELLS'
BLUE BELLS



RUELLIA PENINSULARIS
DESERT RUELLIA



SALVIA GREGGII
AUTUMN SAGE

ACCENTS



FOUQUIERIA SPLENDENS
OCOTILLO



CYLINDROPUNTIA FULGIDA
JUMPING CHOLLA



OPUNTIA ENGELMANNII
ENGELMANN'S PRICKLY PEAR



HESPERALOE PARVIFLORA 'MSWNPRED'
SANDIA GLOW RED YUCCA



EREMOPHILA GLABRA 'MINGENEW GOLD'
OUTBACK SUNRISE EMU



LANTANA X 'NEW GOLD'
NEW GOLD LANTANA



ROSMARINUS HUNTINGTONI
HUNTINGTON CARPET ROSEMARY

AREA:	SCALE:	CITY OF MESA POLICE EVIDENCE STORAGE 130 N. ROBSON, MESA, AZ 85201		KEY PLAN:	PRELIMINARY NOT FOR CONSTRUCTION	 5240 North 16th Street, Suite 101 Phoenix, Arizona 85016 Telephone: (602) 279-4373 Fax: (602) 279-9110 www.awarch.com A Limited Liability Company © Copyright 2020	PROJECT NO.: 2021.022 DATE: 04-23-2022 DESIGNED BY: MBM DRAWN BY: MBM APPROVED BY: CB OWNER: CITY OF MESA	MESA EVIDENCE BUILDING LANDSCAPE PLANT MATERIAL BOARD SHEET NUMBER: L-102
-------	--------	---	--	-----------	----------------------------------	--	--	--