


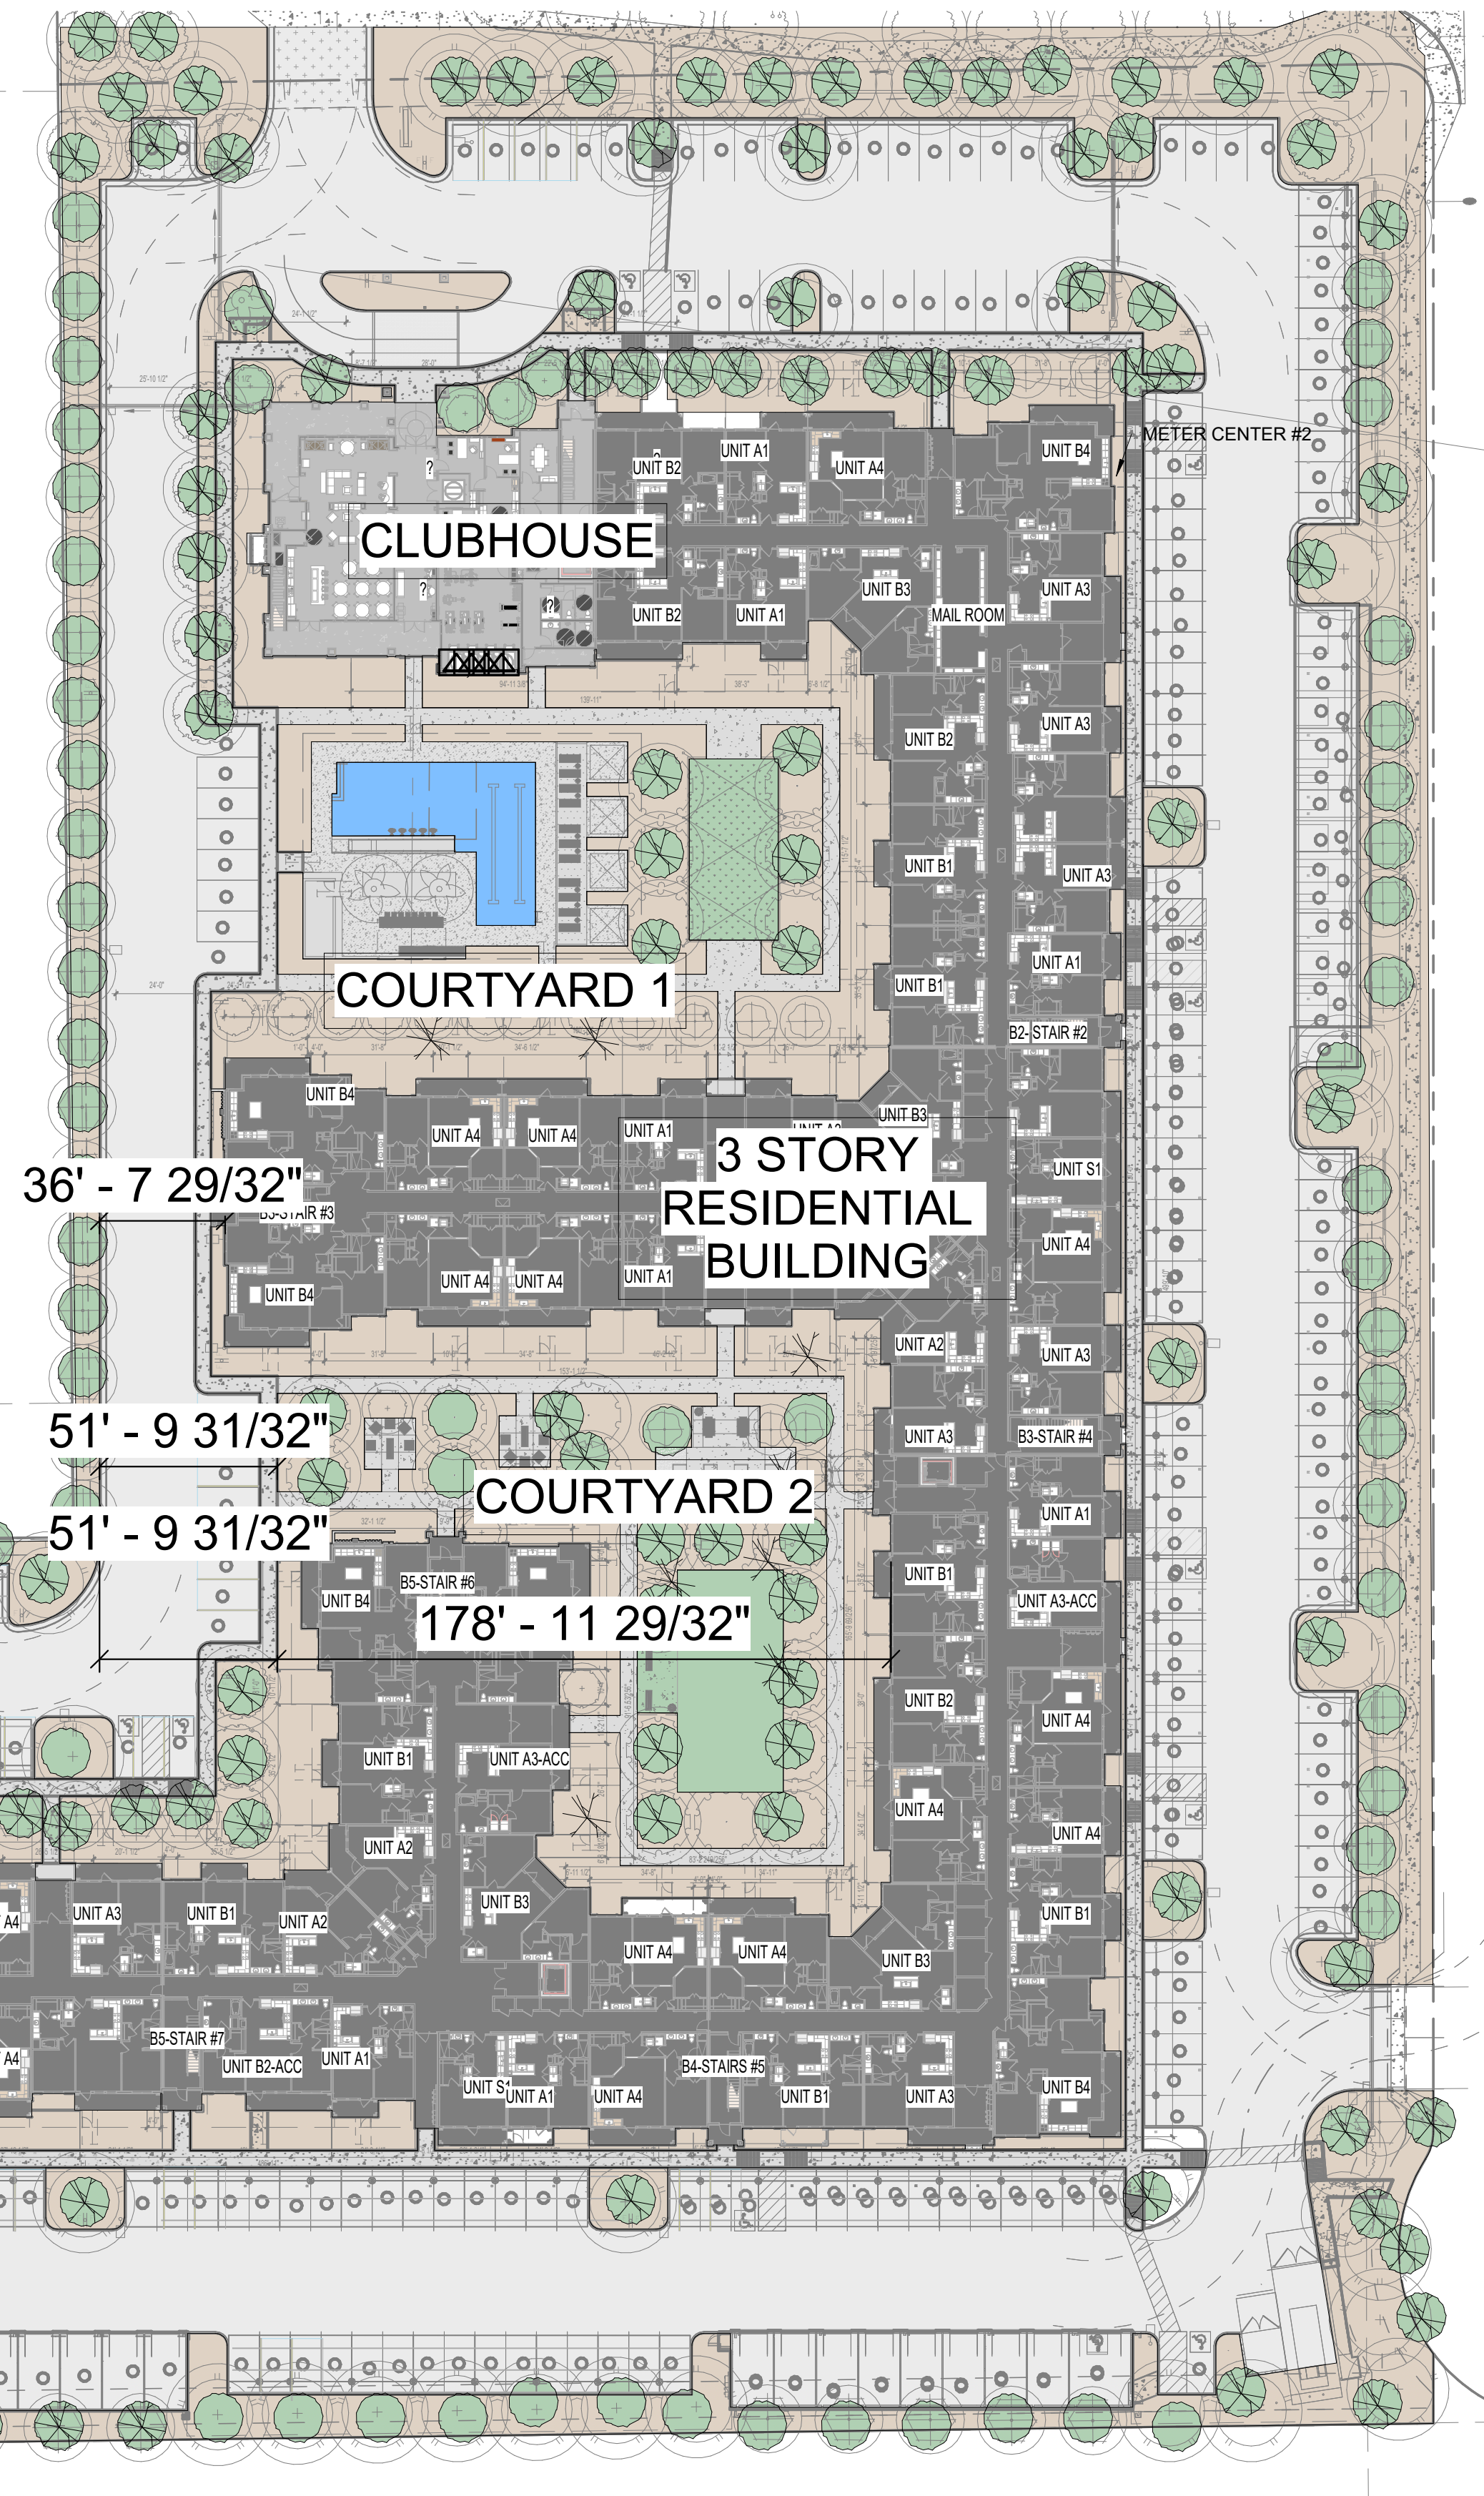

SITE PLAN- OVERALL BUILDING PLAN - PRE-APP
1" = 40'-0"

