a. Location Plan

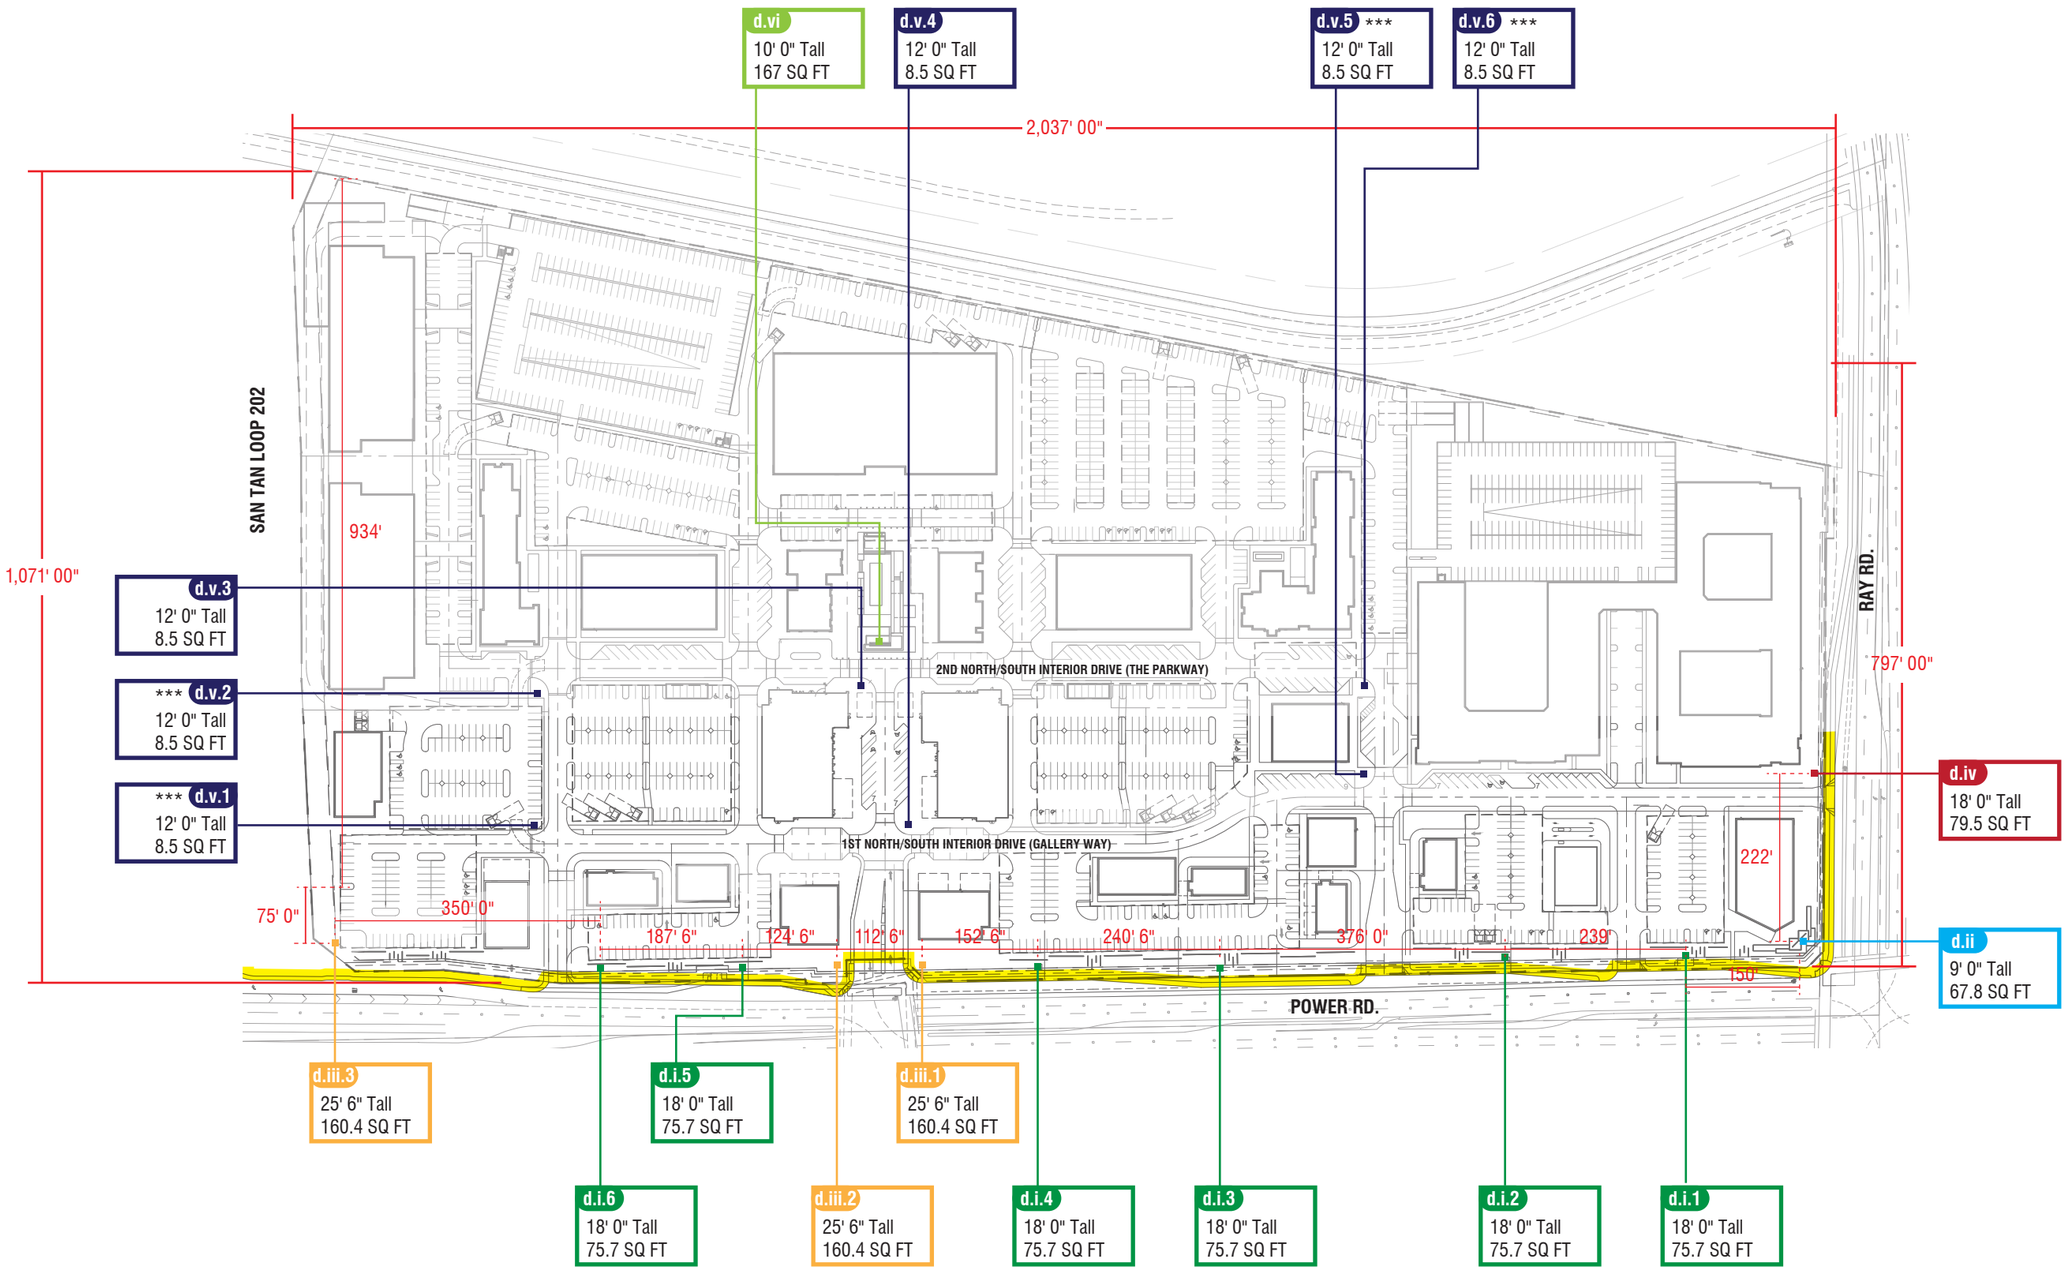

NORTH

KEY

GALLERY PARK SIGNS

ATTACHED SIGNS

- A — Building Tenant ID Signs*

*GROUND SIGNS***

- d.i — Arterial Monument Sign (Retail)
- d.ii — Power / Ray Corner ID
- d.iii — Main Entry ID
- d.iv — Arterial Monument Sign (Non-Retail)
- d.v — Interior ID Obelisk
- d.vi — Park Arrival Sign
- d.vii — Wayfinding Sign (To Be Located as Needed)*
- 15' Boundary From Curb Face
  No Detached Ground Signs to be placed in this area

** Not Shown on Plan*

*** Site not fully developed at time of this Comprehensive Sign Plan submittal. Monument types and placements will be flexible based on actual future development and building/use type.*

**** Optional*